



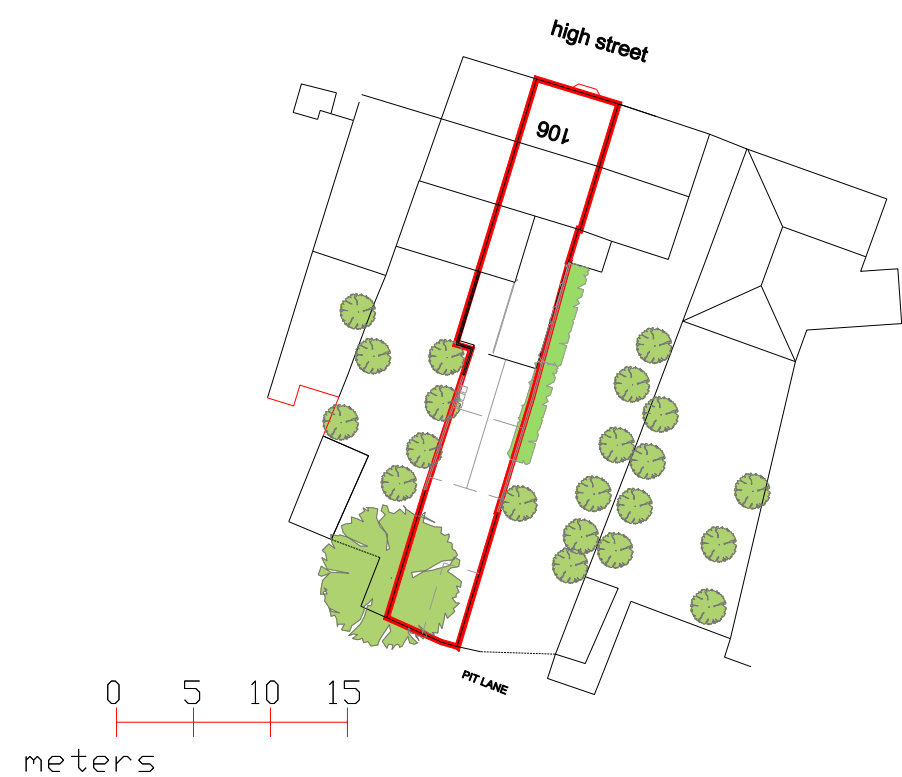


site plan 1-500

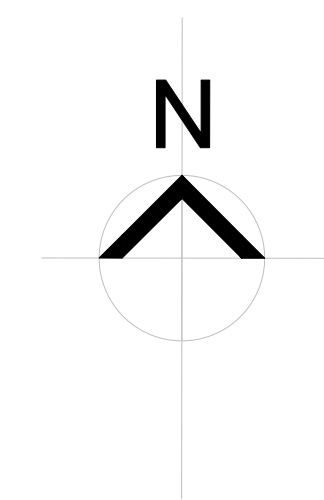

Office


ground floor

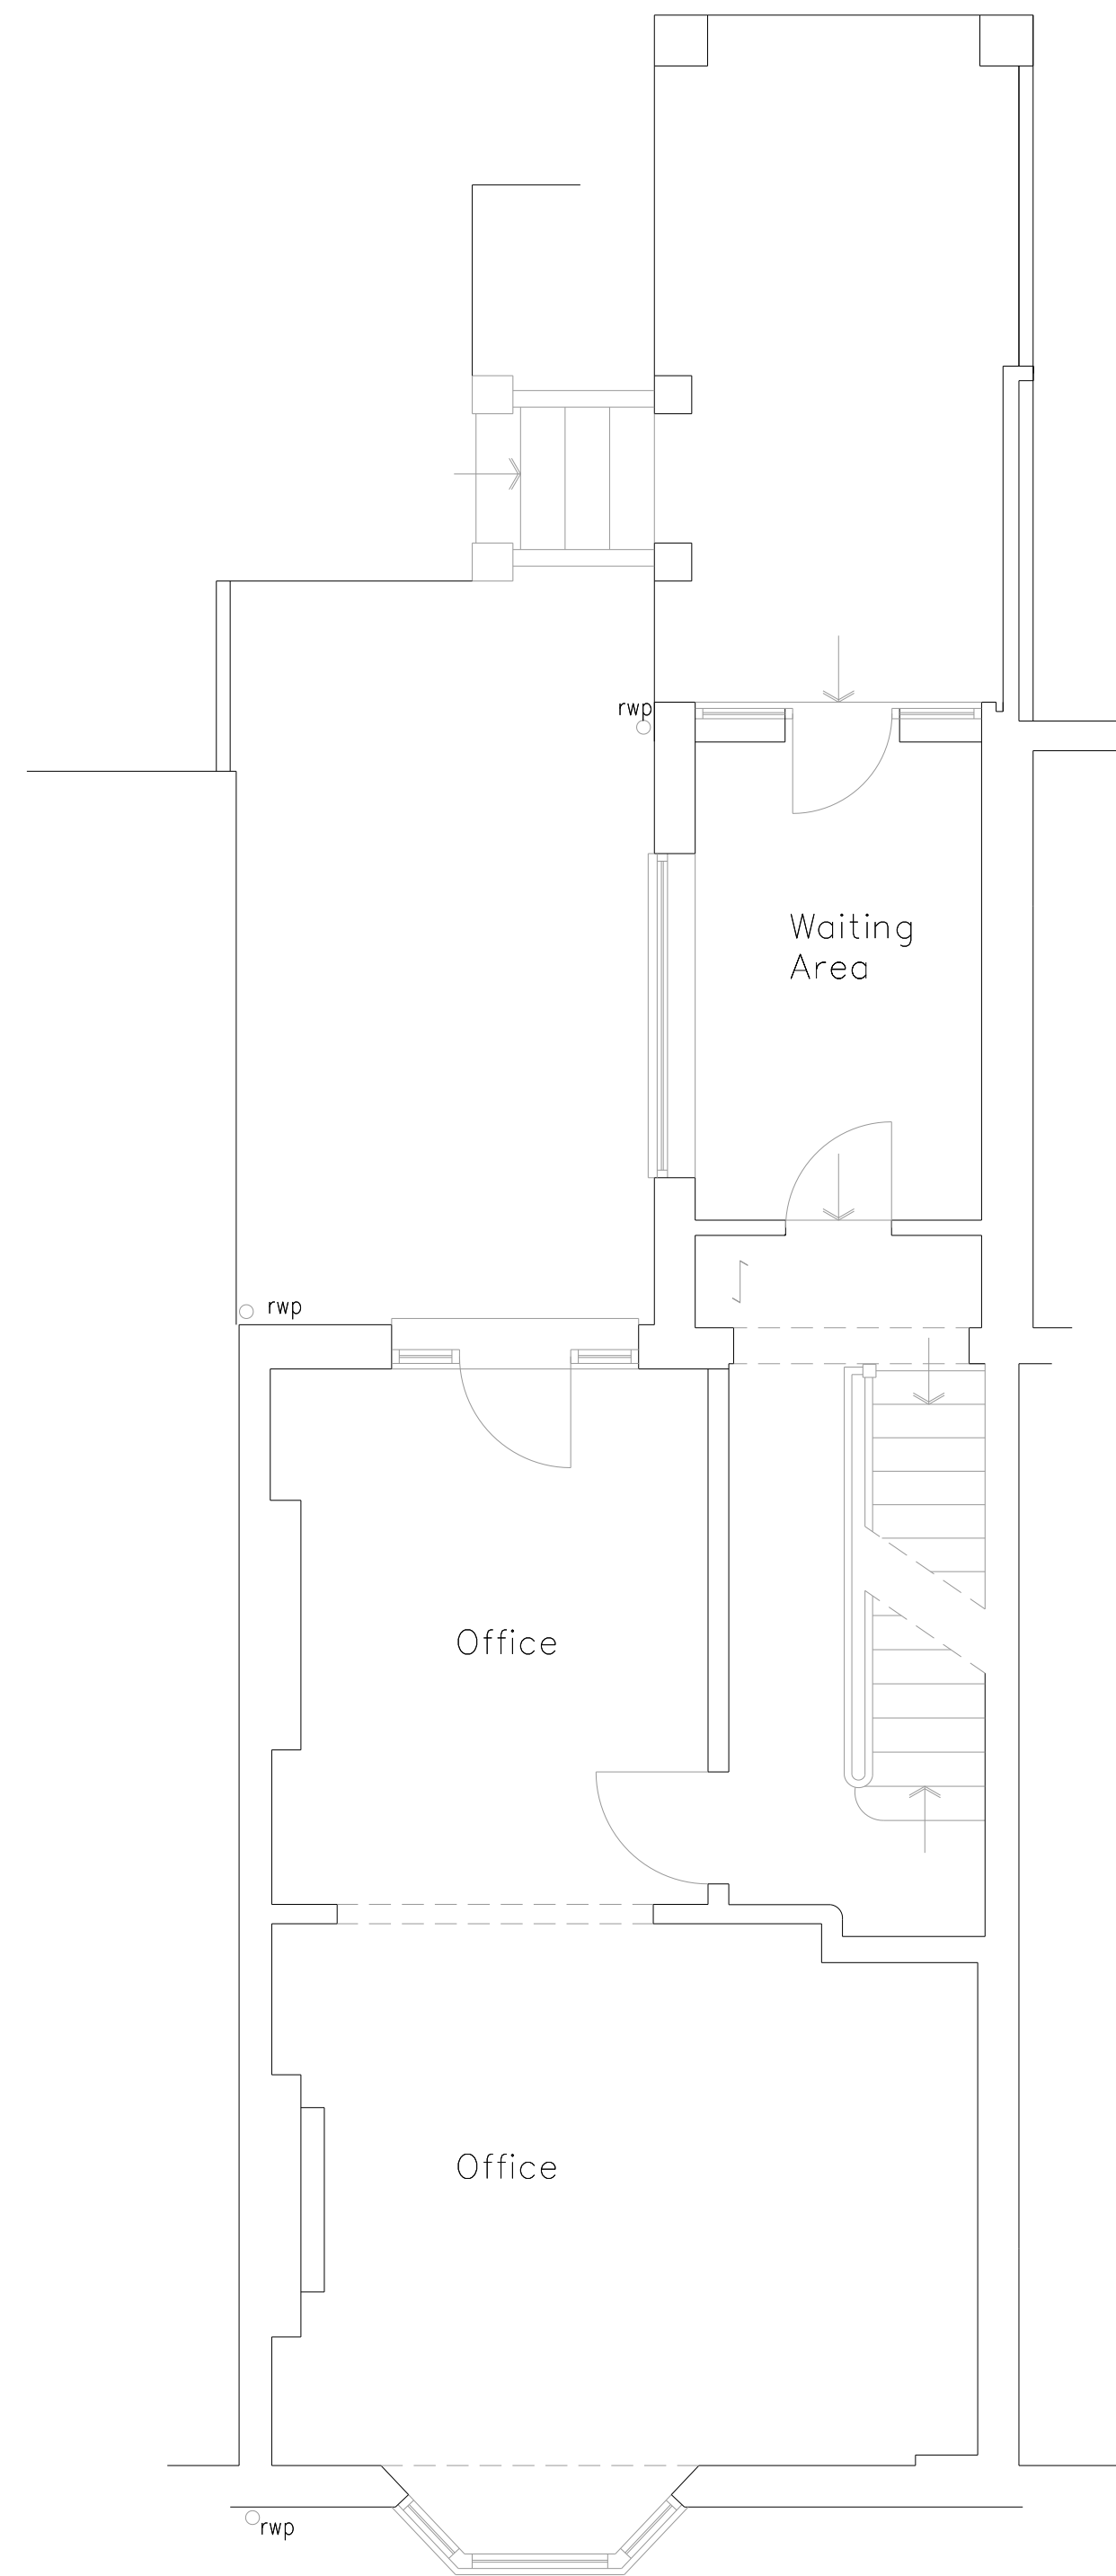

first floor




north elevation

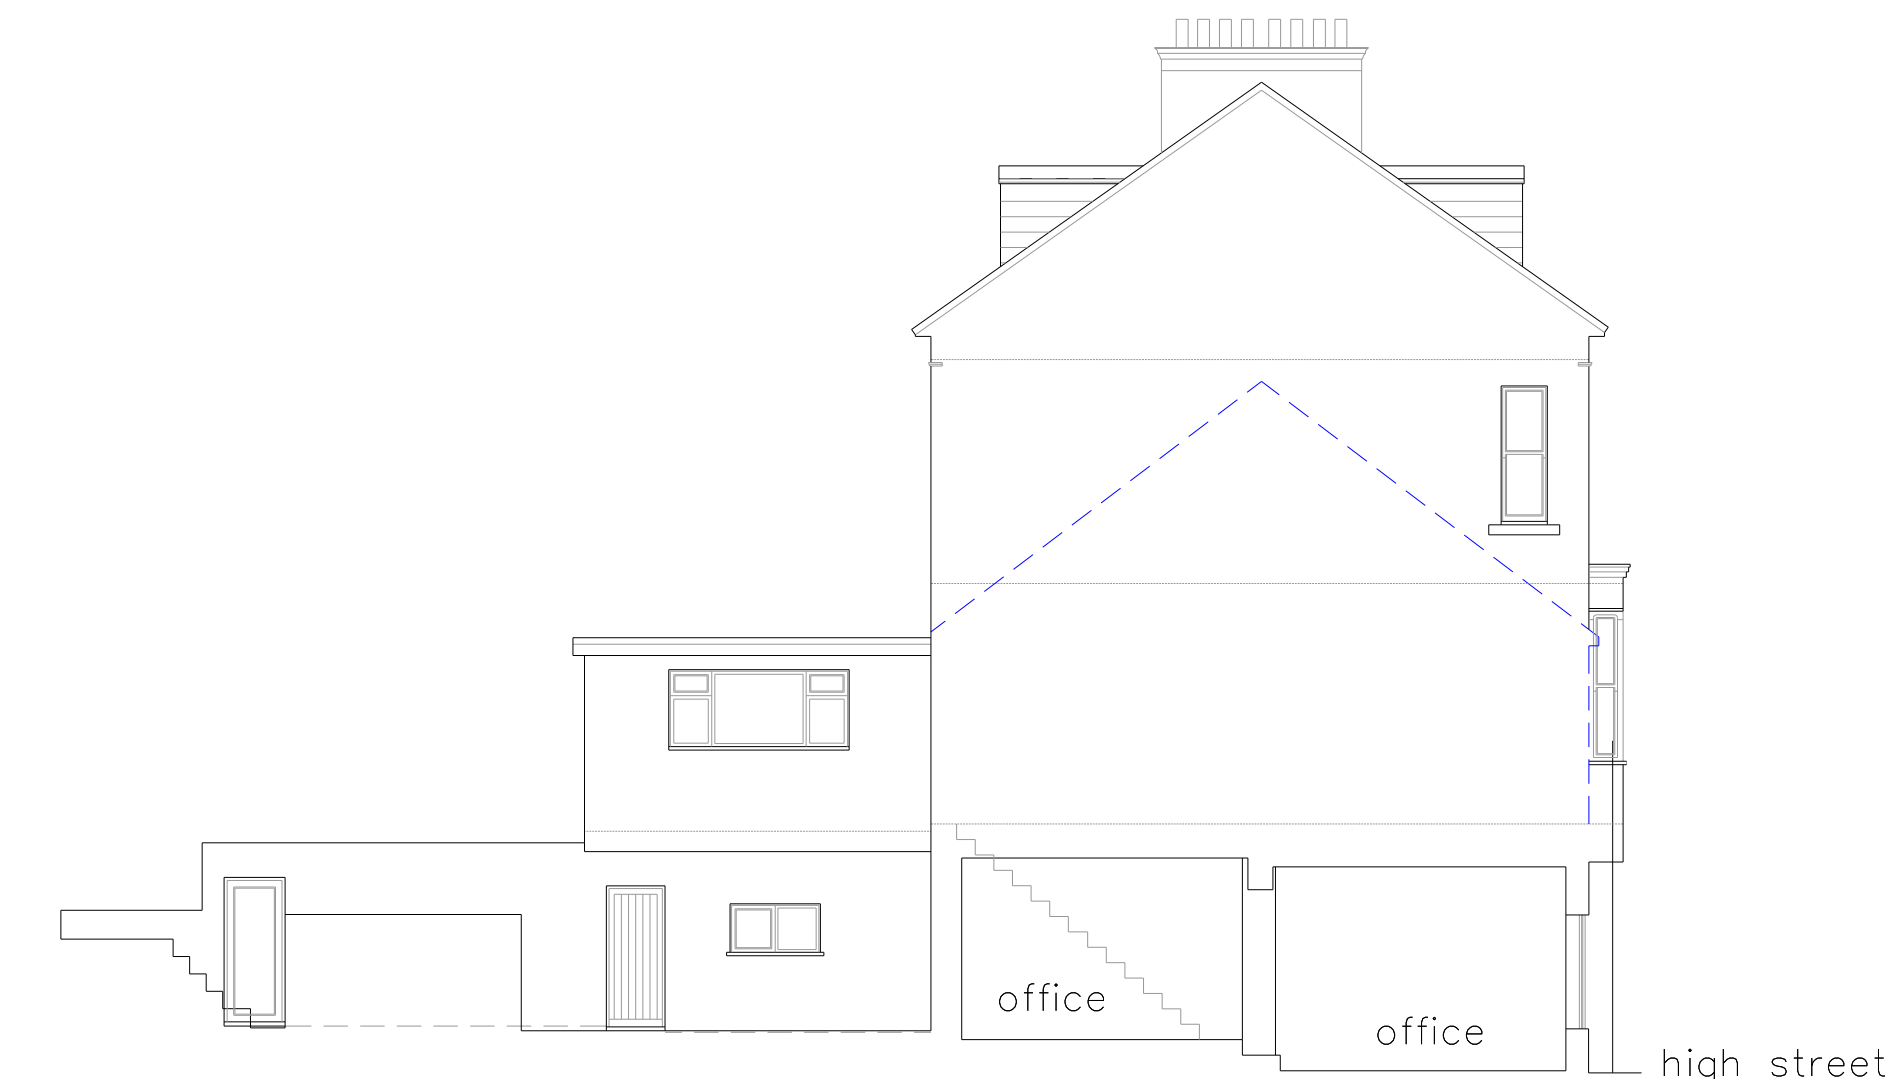


east elevation



south elevation

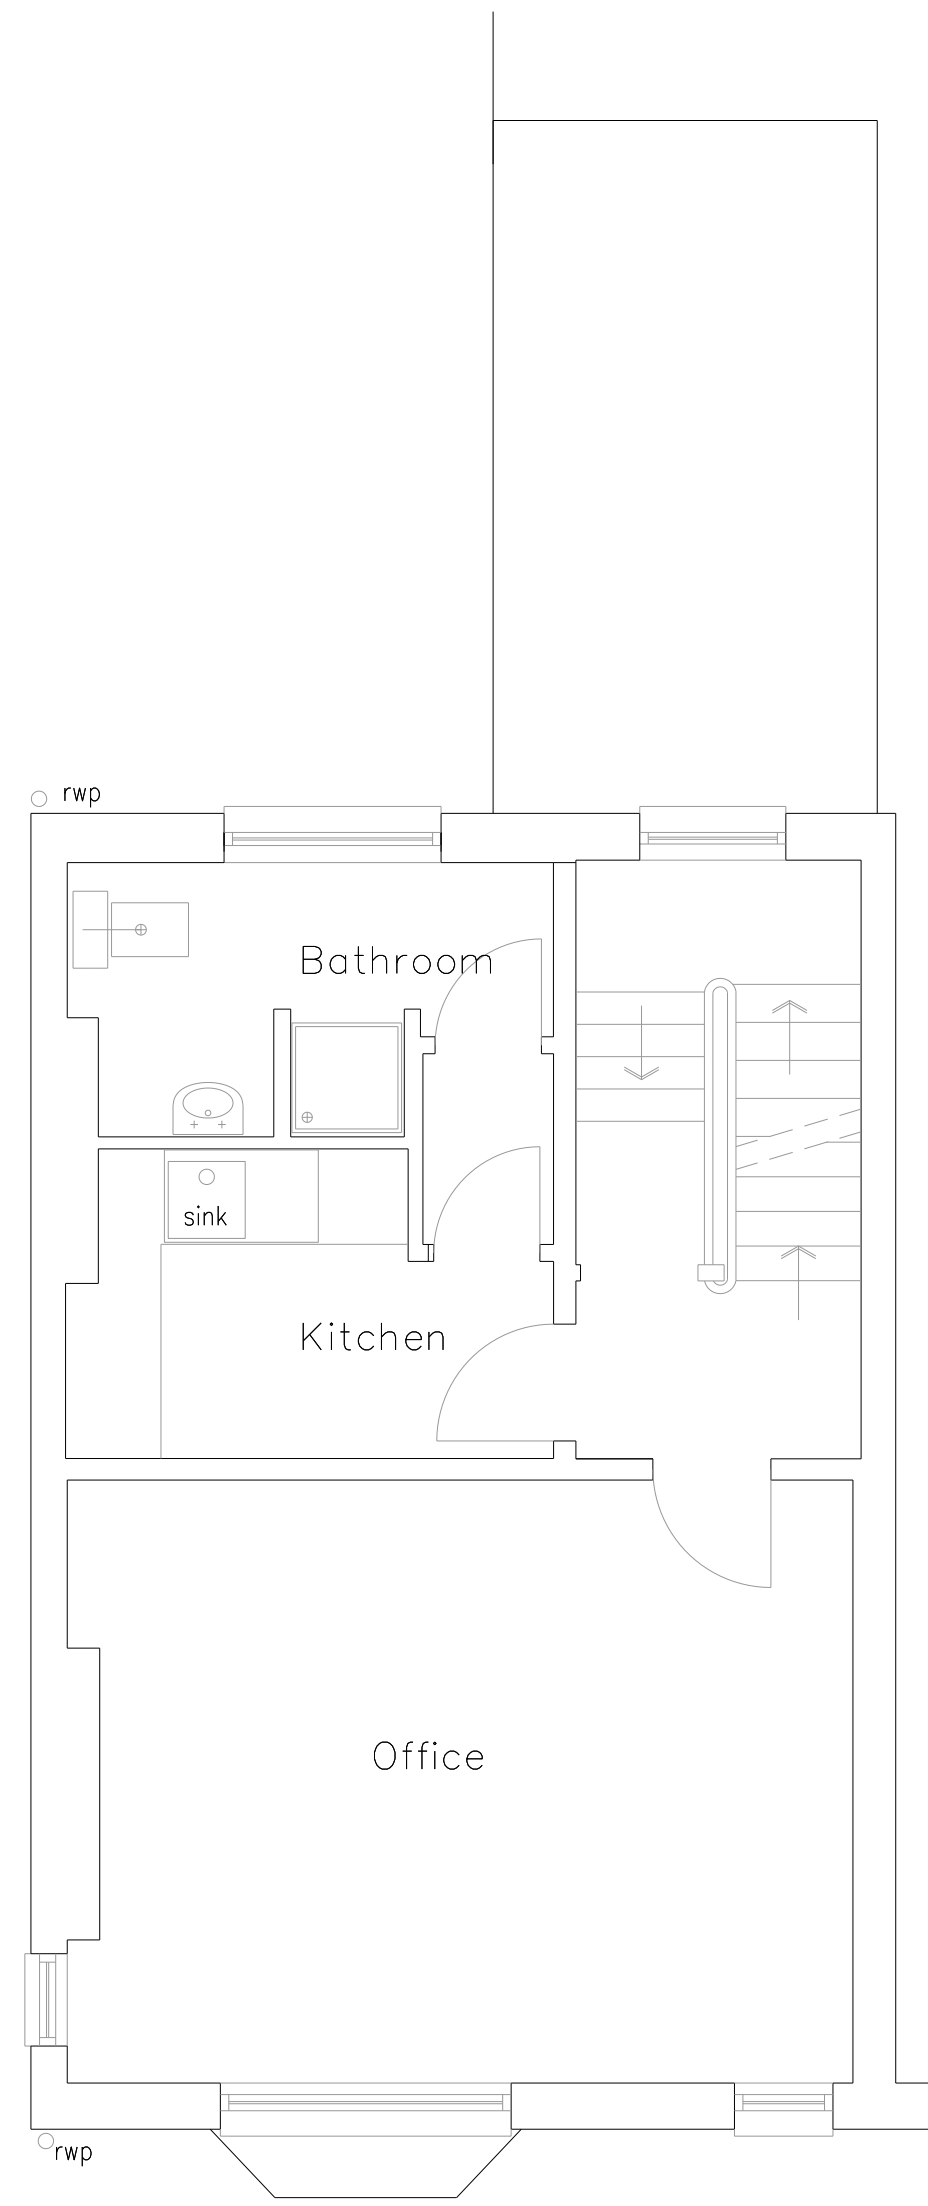

2nd floor

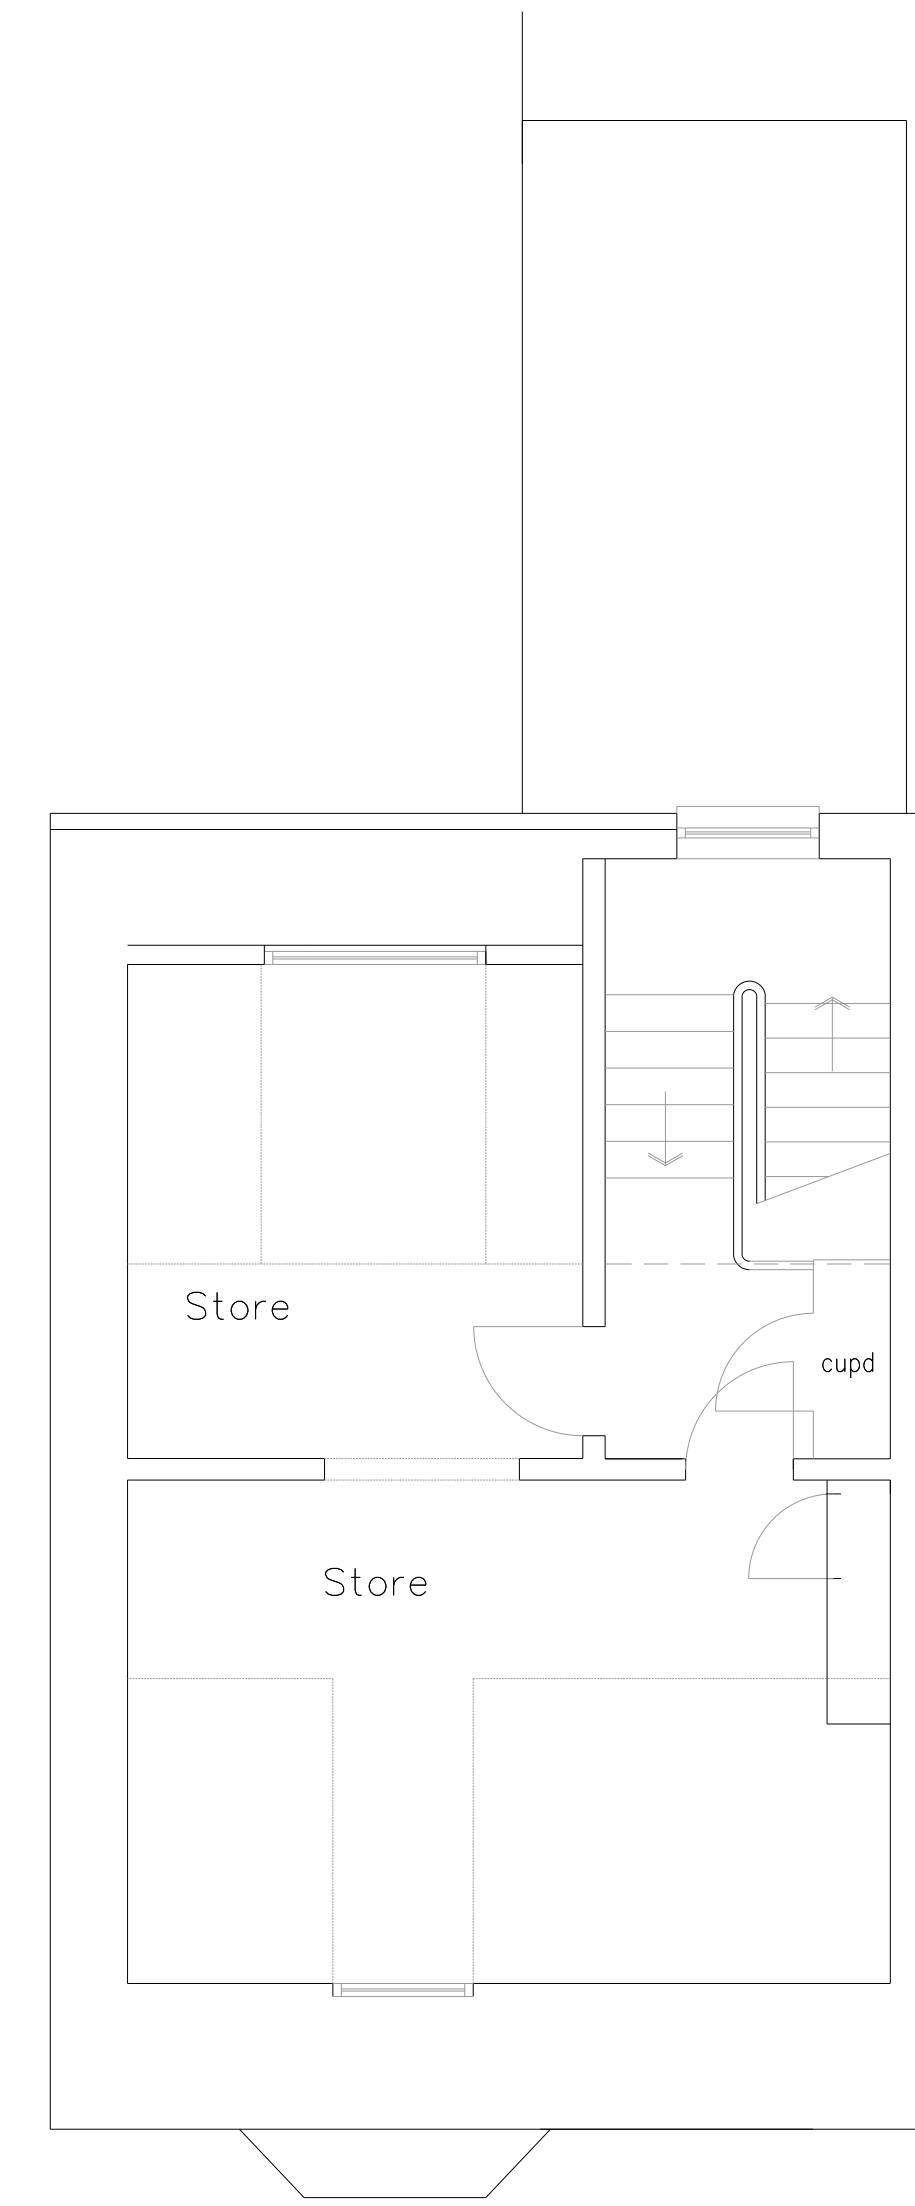

3rd floor

Date	Revisions
RE CONSULTANCY Ltd. Construction Technical Services 22 FERN ROAD STORRINGTON WEST SUSSEX RH20 4LW Tel: 01903 742551 Fax: 019023 742435 Mob: 07887 985324 Email: Rou@re-consultancy.co.uk	
Client ABMM Properties Limited	
106 High Street Hurstpeirpoint BN6 9PX	
Drawing Title As per permission for 3 self contained flats DM/21/0968	
Scale 1-50 1-100 correct @ A1	
Date June 2025	Prints req.
Drg.No 288/01	Revision