



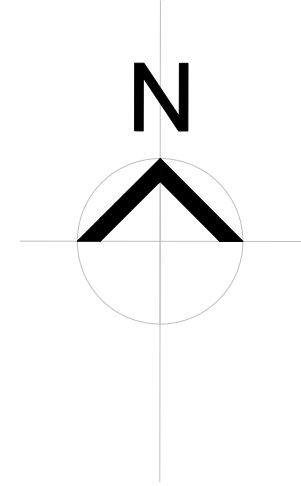


location plan

10 20 30 40
meters

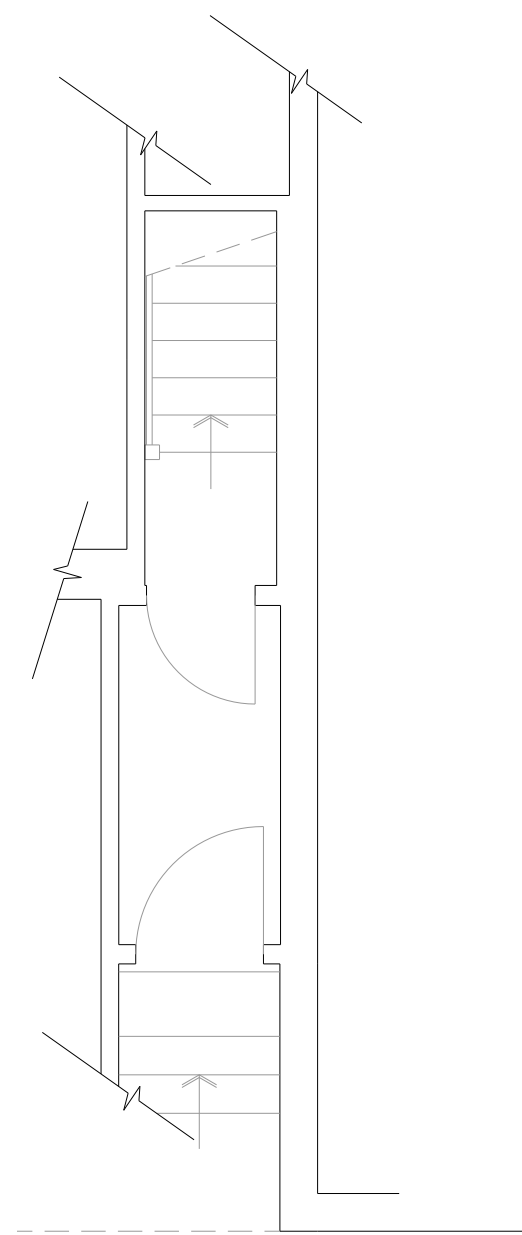

ground floor

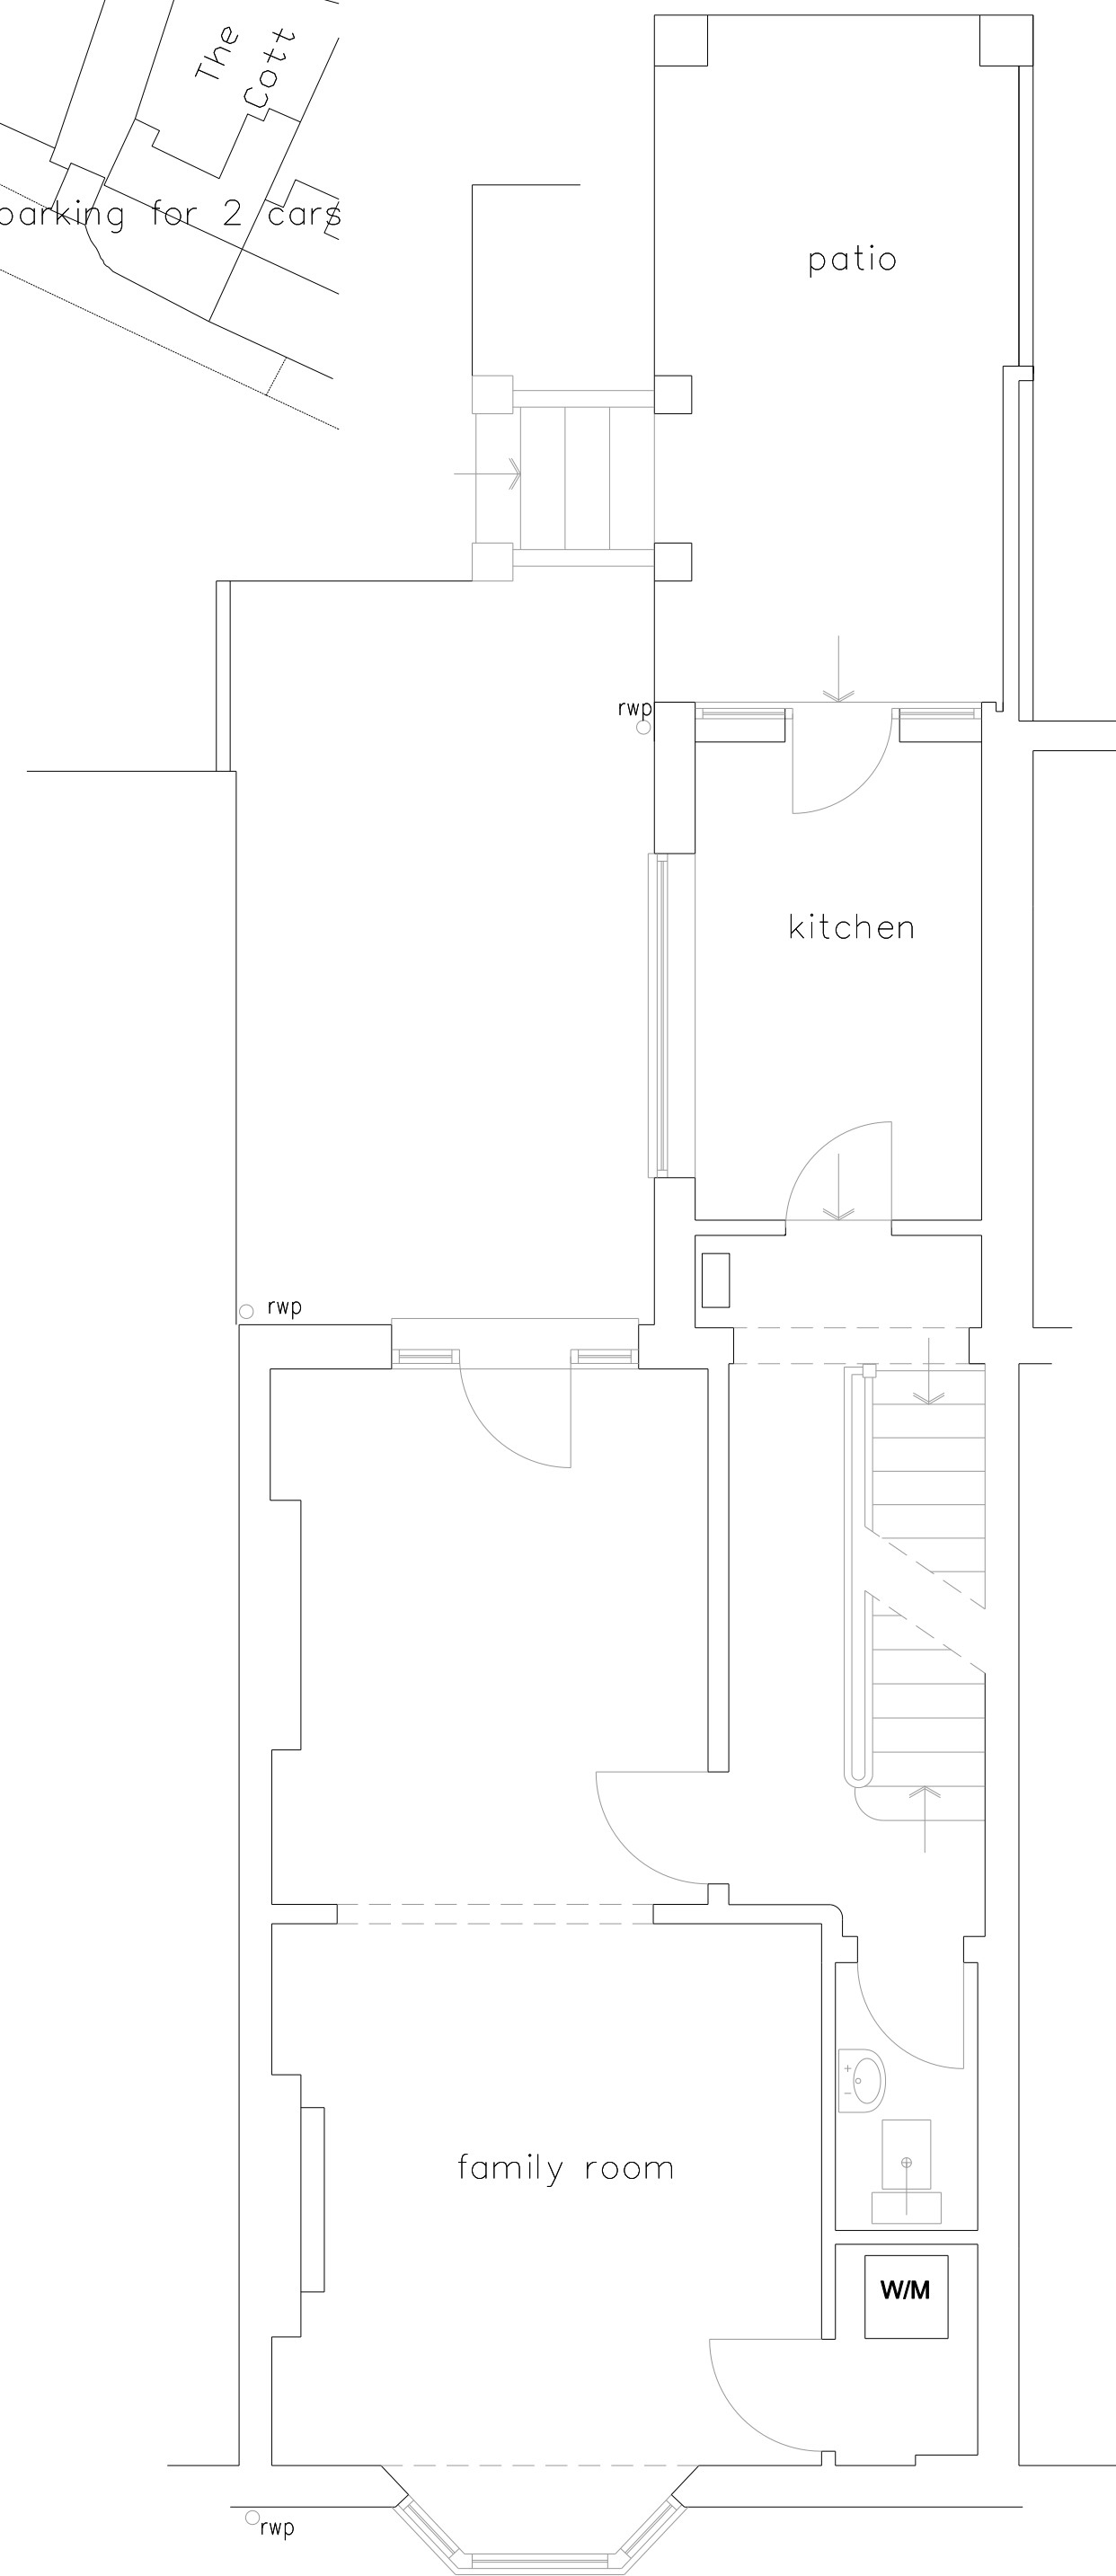


first floor

0 1 2 3 4 5
SCALE BAR - 1:50 - METERS



north elevation


0 1 2 3 4 5 6
SCALE BAR - 1:100 - METERS

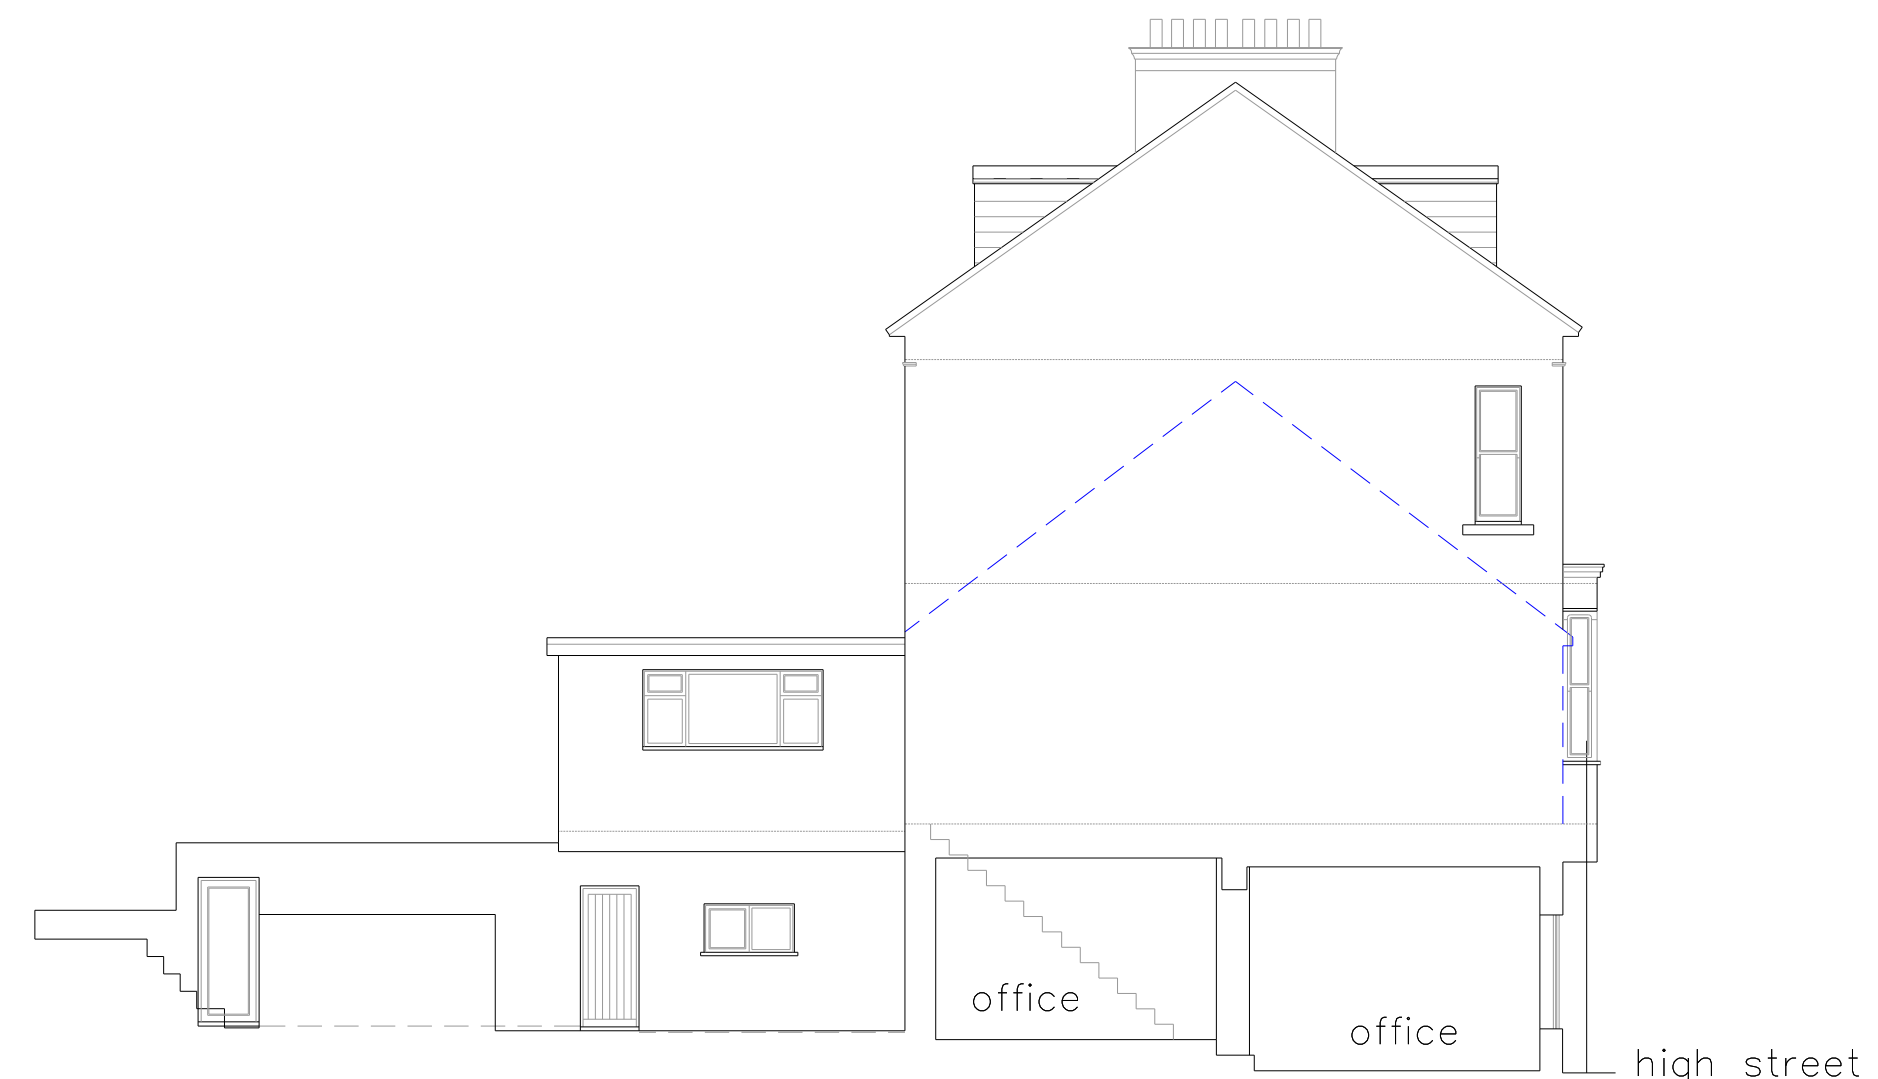


east elevation



south elevation

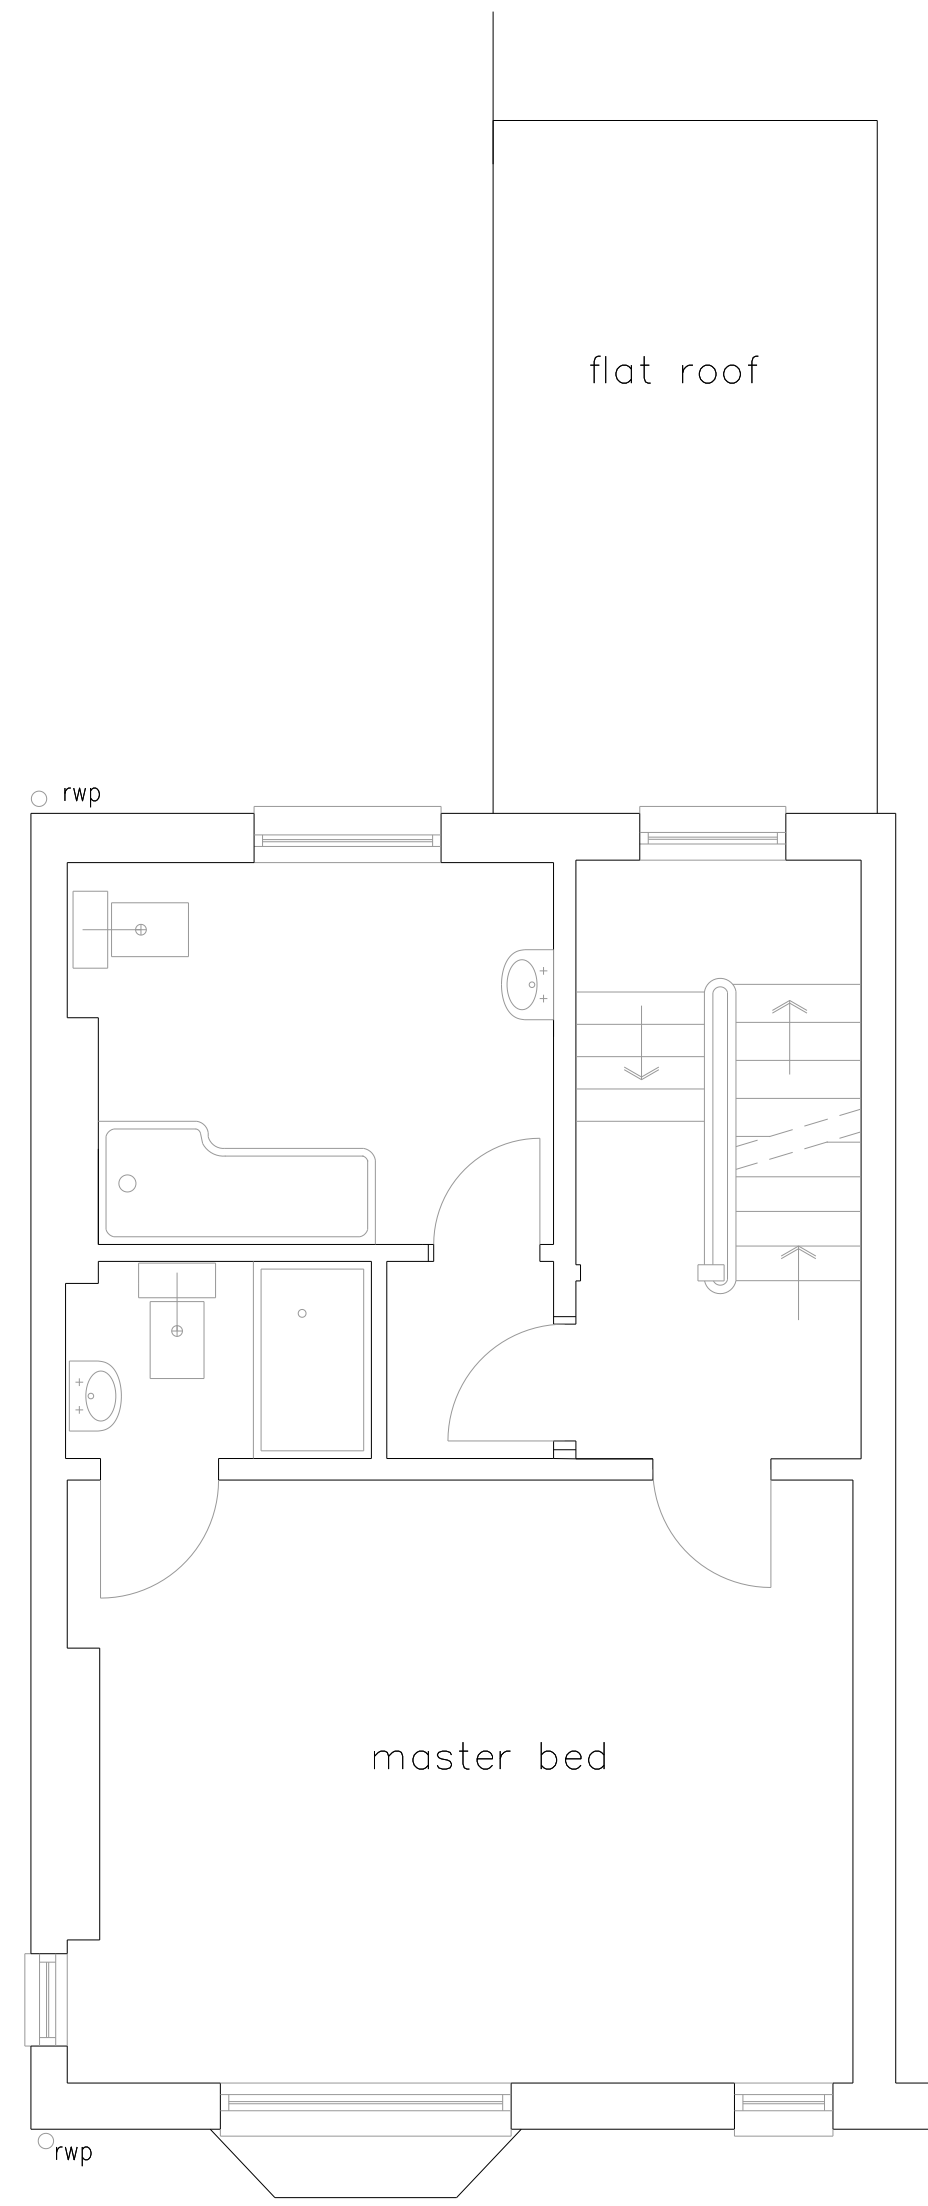

2nd floor

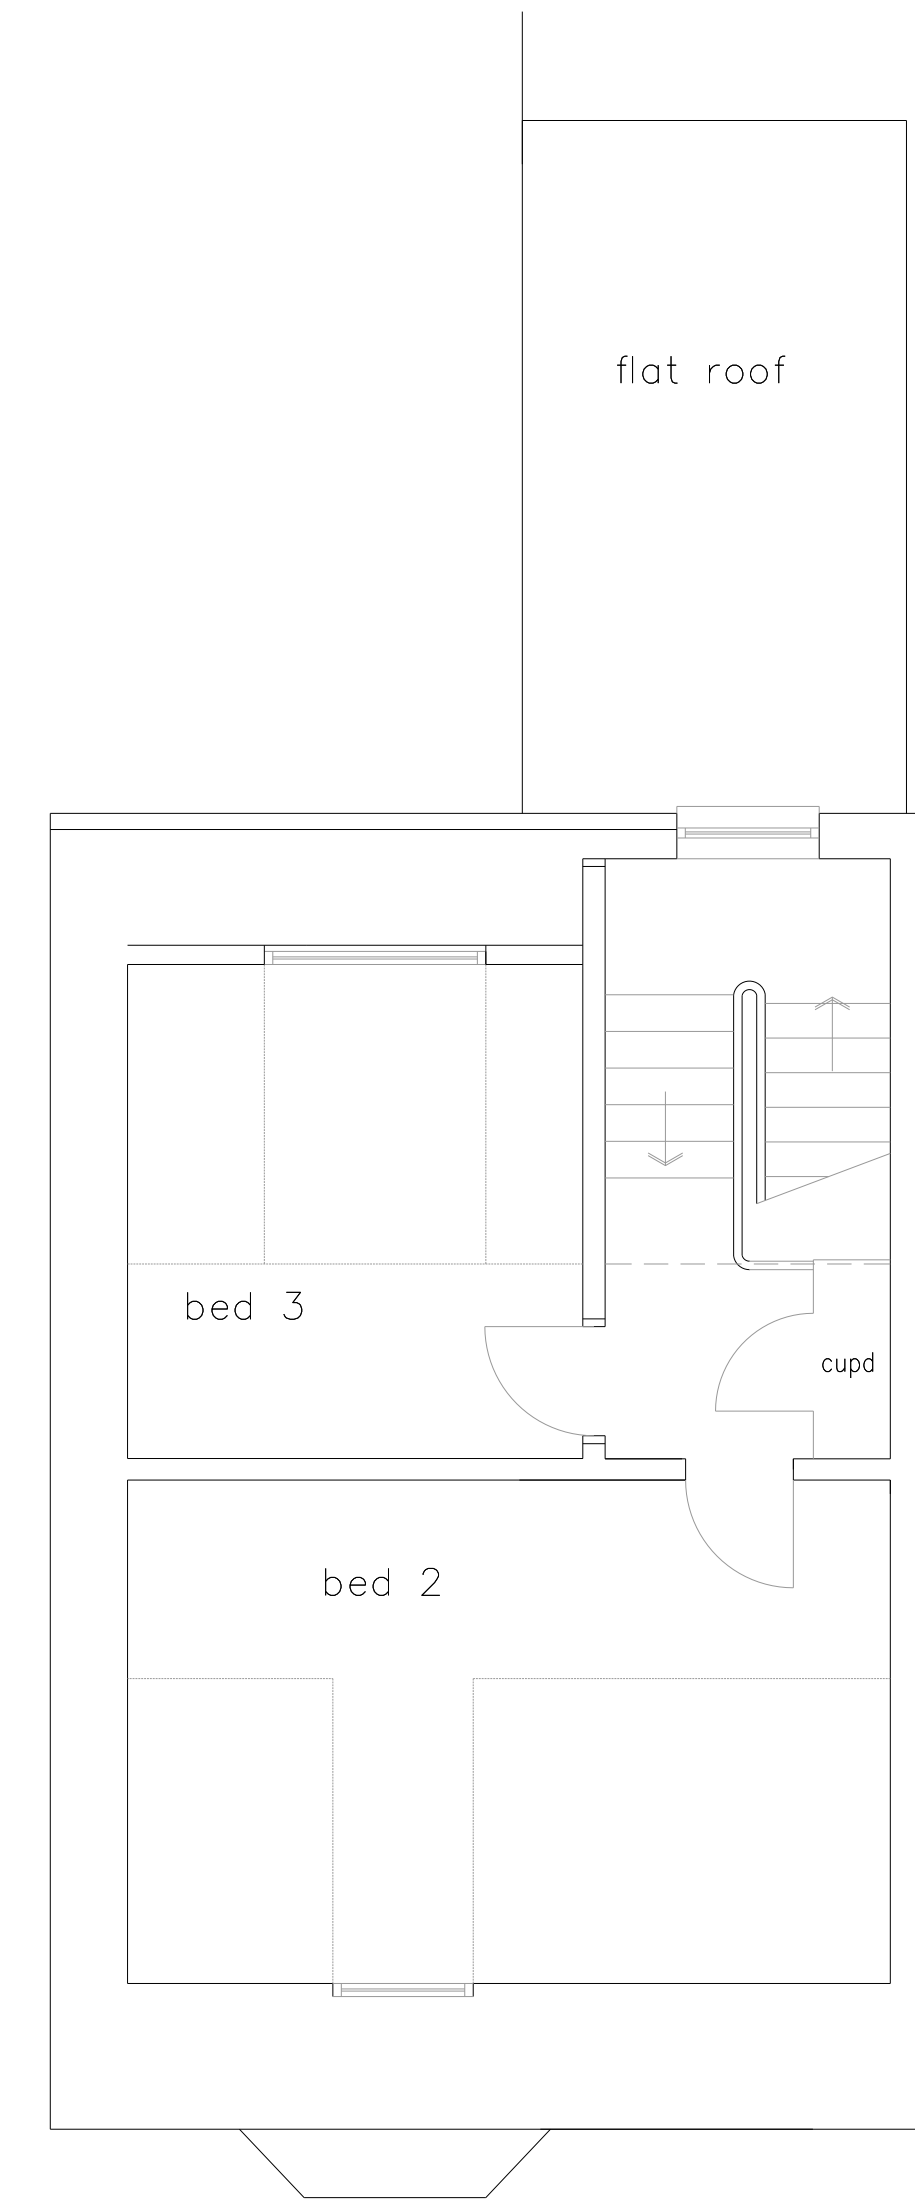

3rd floor

Date	Revisions
RE CONSULTANCY Ltd. Construction Technical Services 22 FERN ROAD STORRINGTON WEST SUSSEX RH20 4LW Tel: 01903 742551 Fax: 019023 742435 Mob: 07887 985324 Email: Rou@re-consultancy.co.uk	
Client ABMM Properties Limited	
106 High Street Hurstpeirpoint BN6 9PX	
Drawing Title Retrospective application to turn office to one three bedroom flat and Location Plan	
Scale 1-50 1-100 correct @ A1	
Date June 2025	Prints req.
Drg.No 288/02	Revision