
 


Site plan

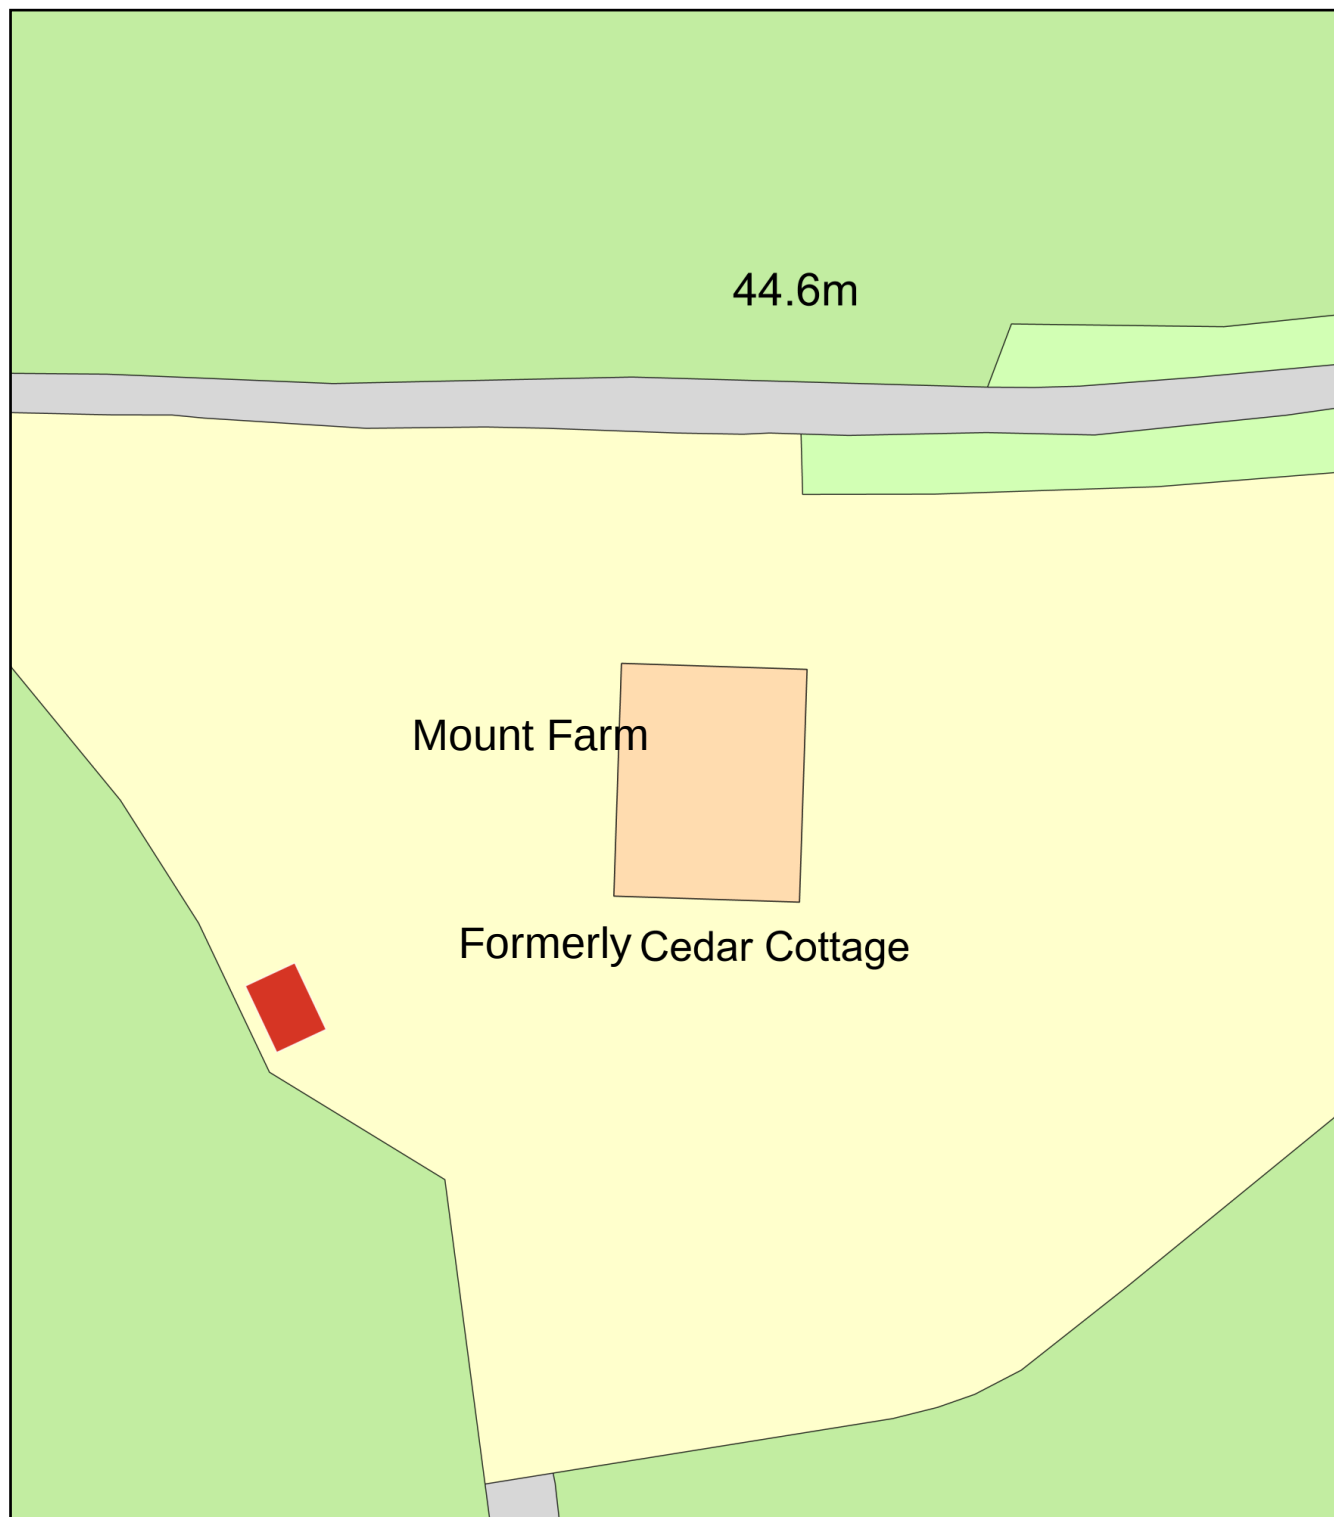

Plan Produced for: Woodkraft Planning Services

Date Produced: 21 Jul 2025

Plan Reference Number: TQRQM25202162756068

Scale: 1:500 @ A4