
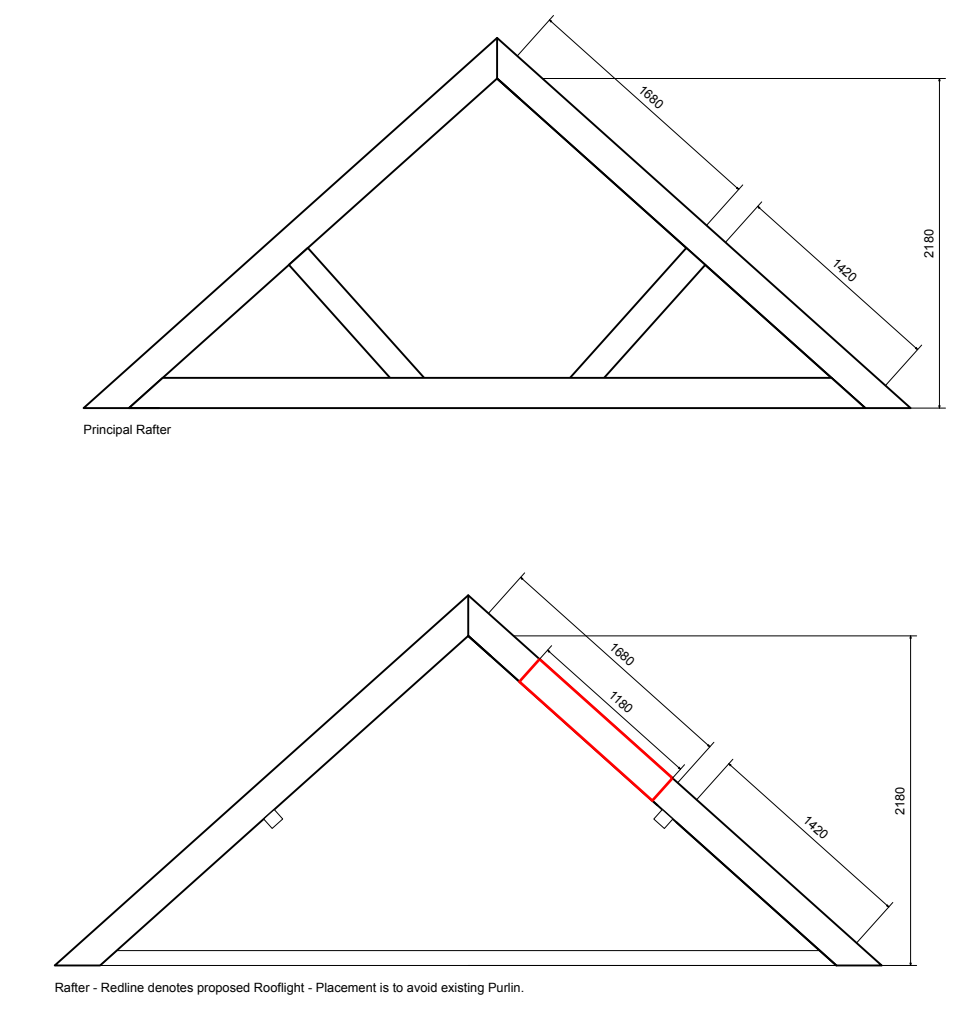


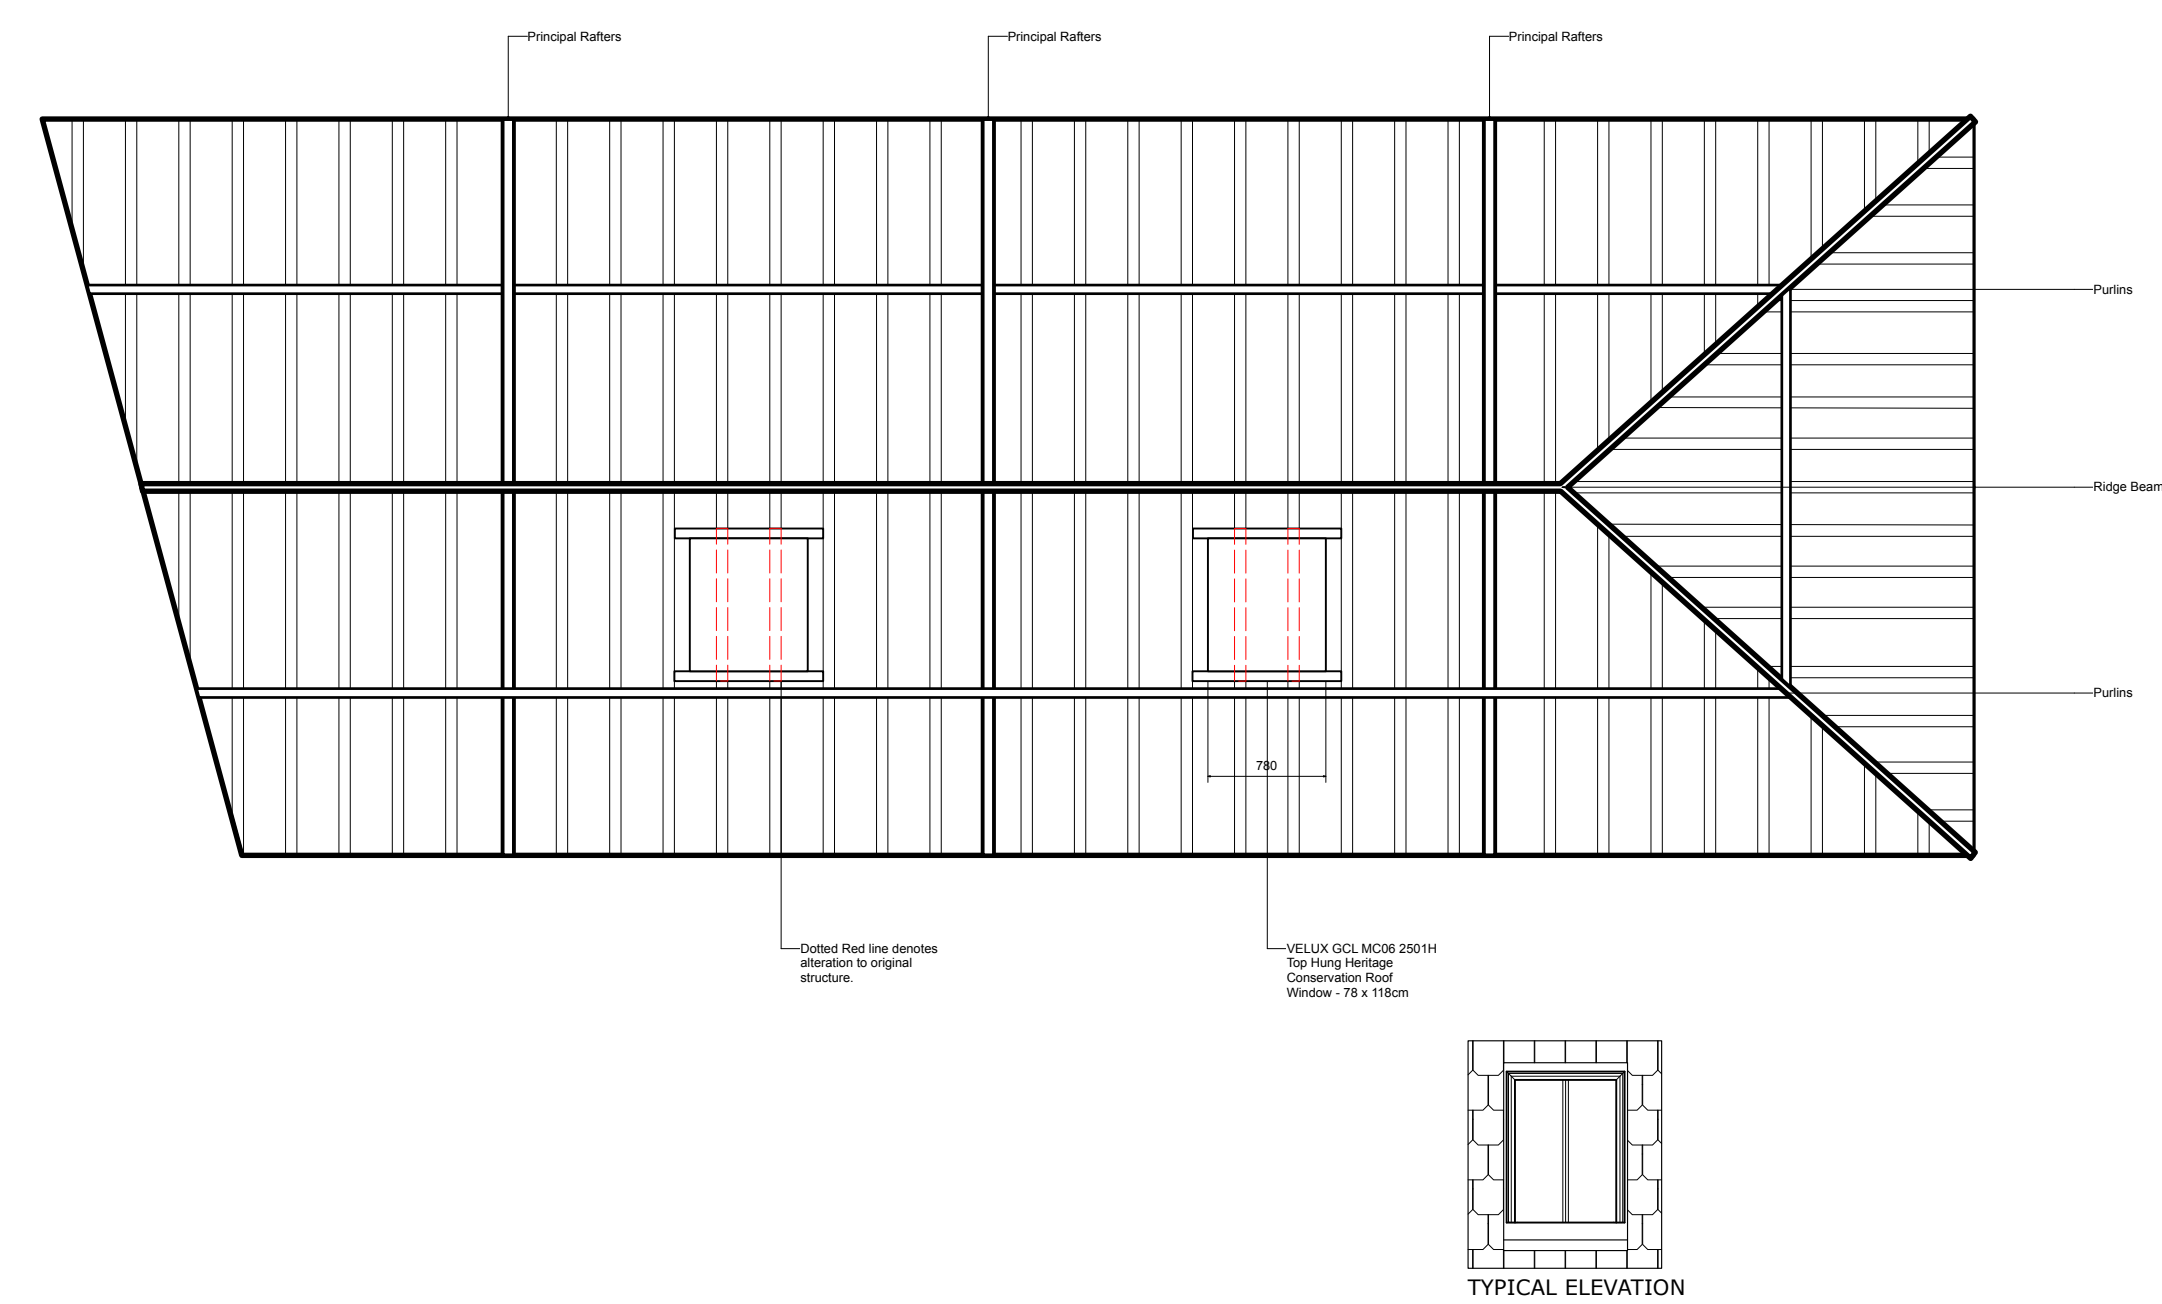

1 Roof Plan - Detail including rafters
Scale: 1:50