



proposed elevations

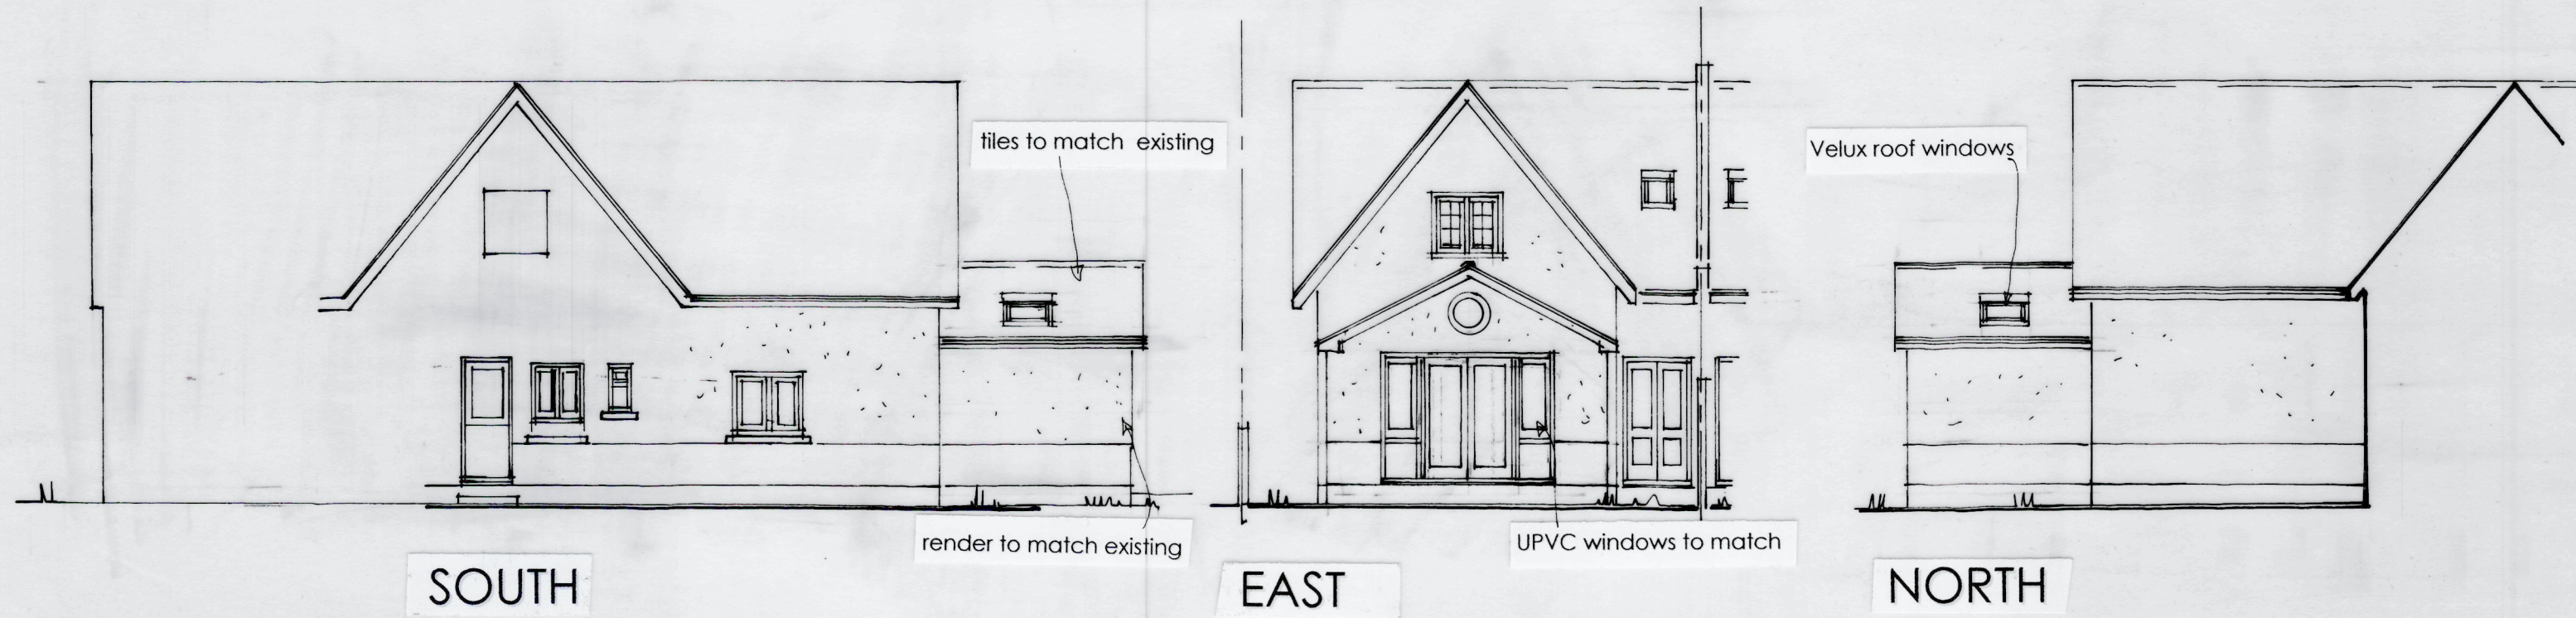


existing elevations

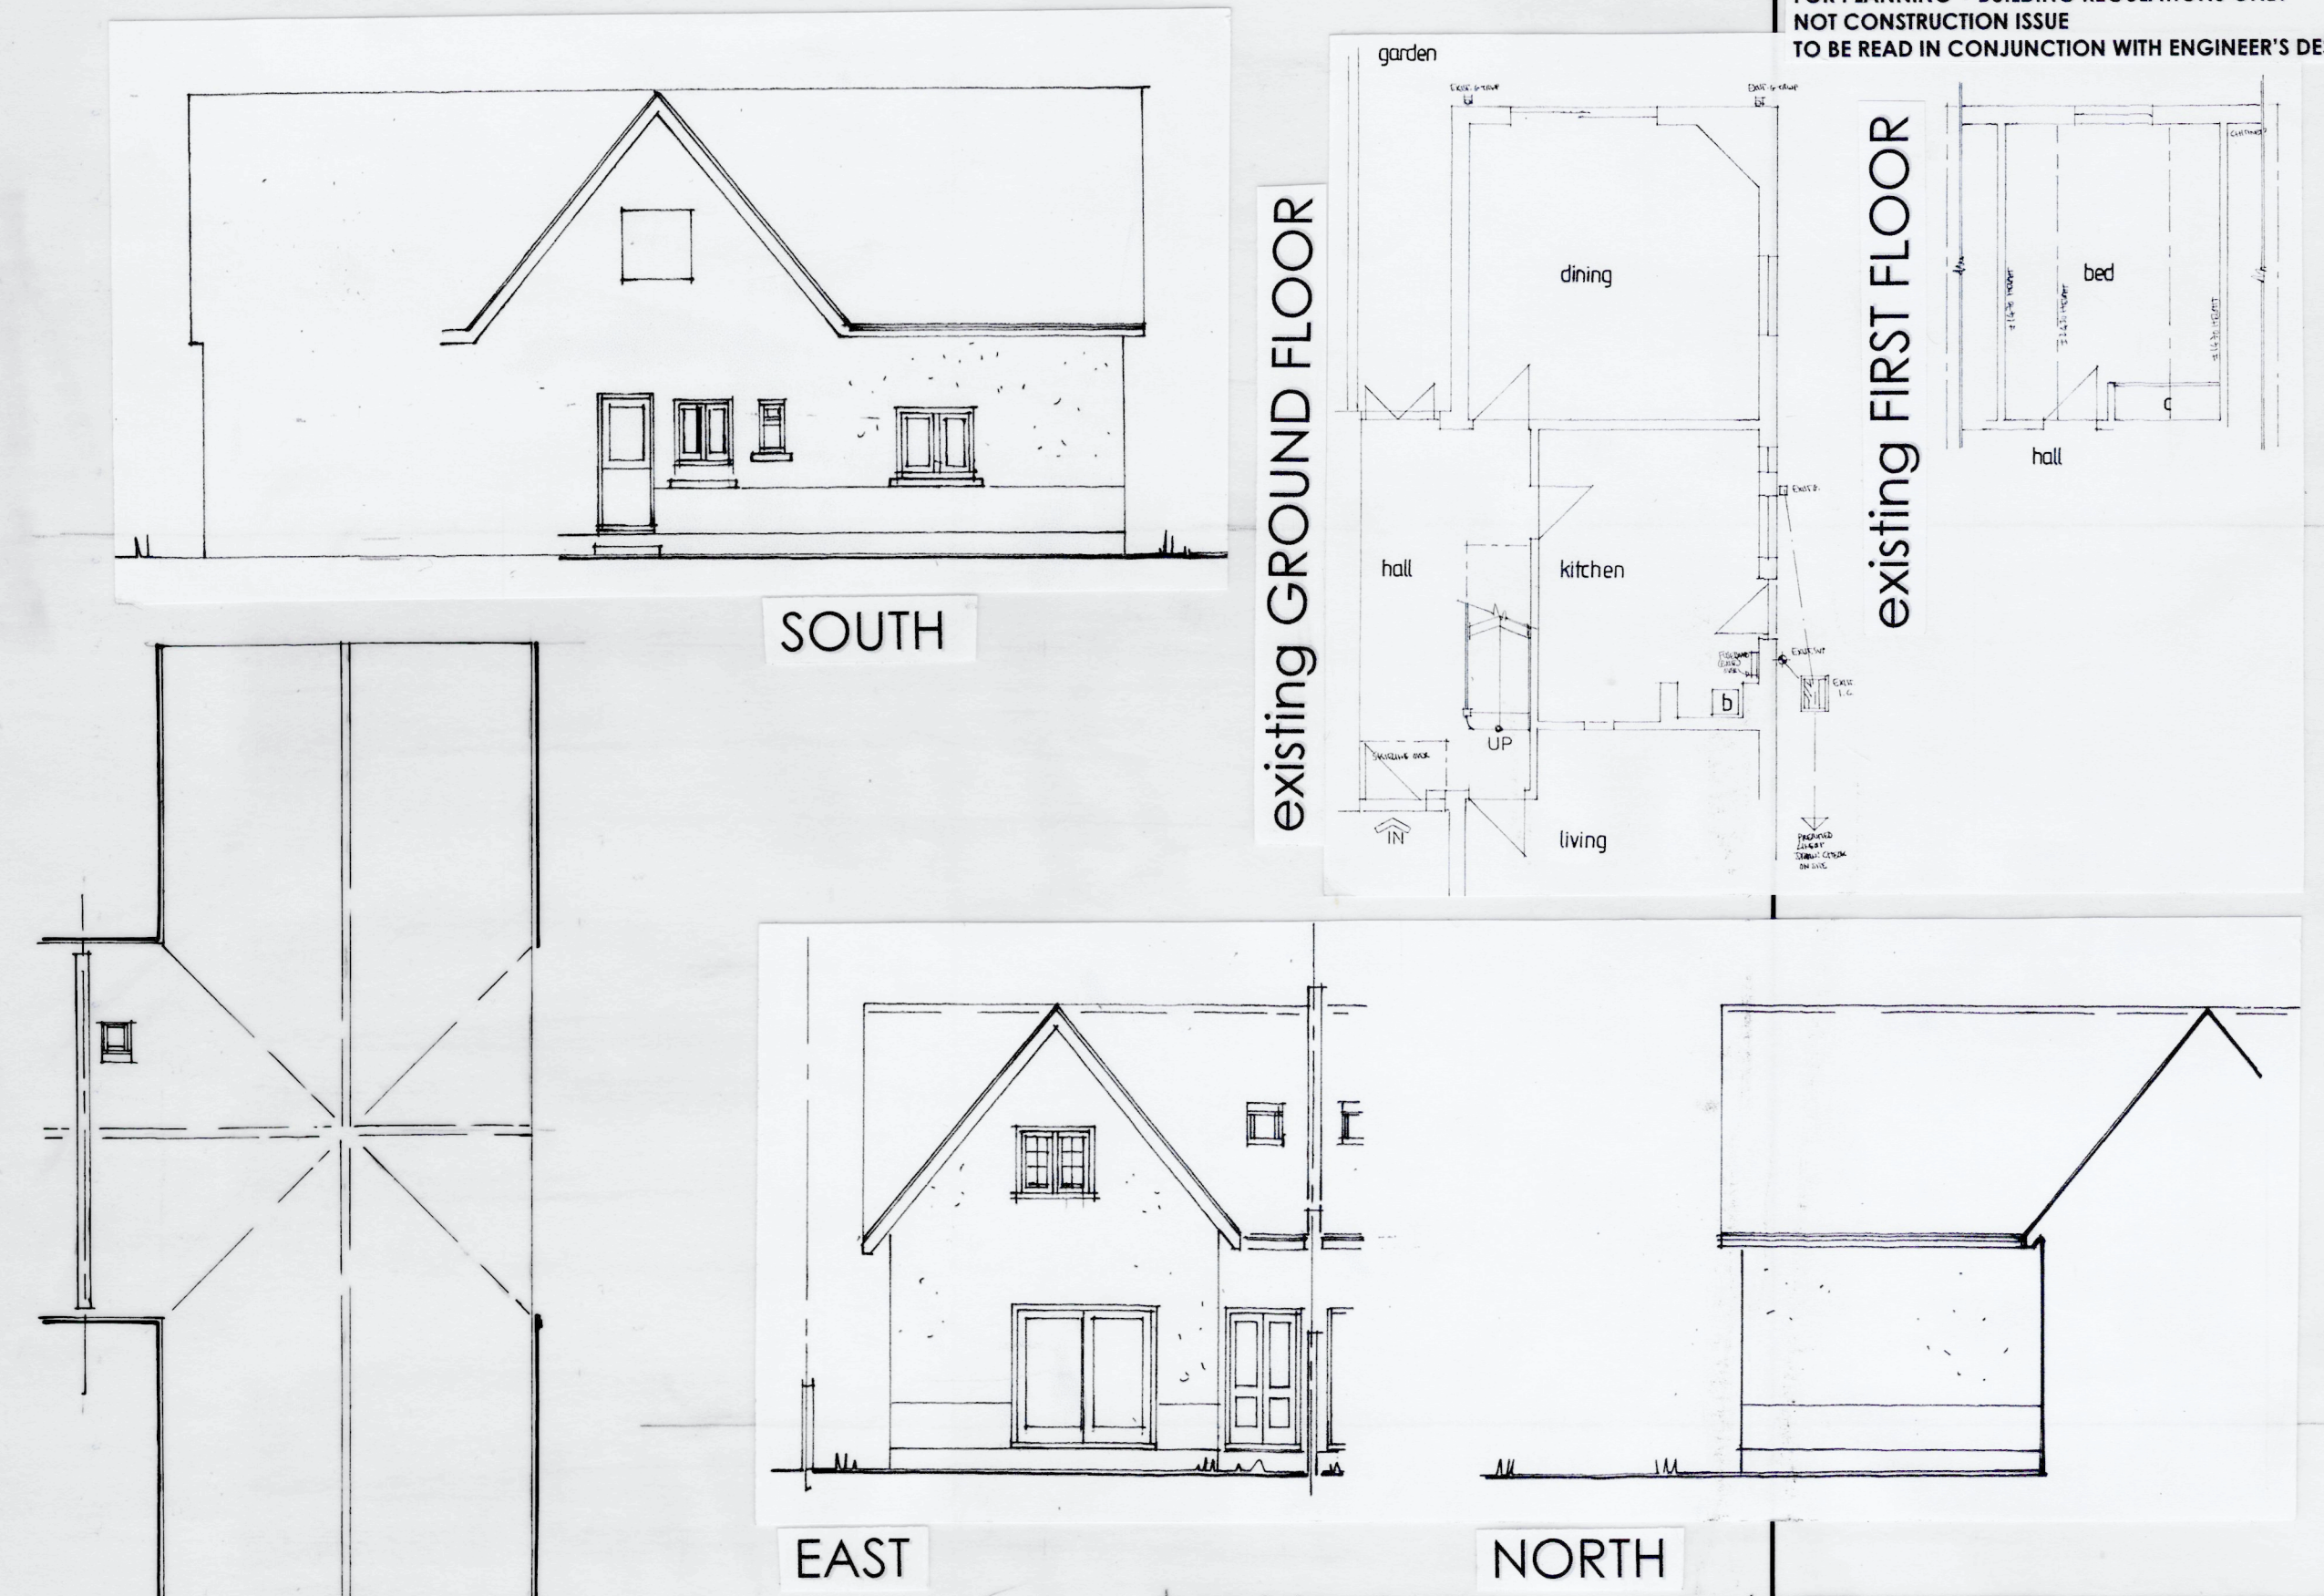


NOTES:
All dimensions must be checked on site and not scaled from this drawing.
EXCEPT FOR PLANNING PURPOSES
FOR PLANNING + BUILDING REGULATIONS ONLY
NOT CONSTRUCTION ISSUE
TO BE READ IN CONJUNCTION WITH ENGINEER'S DESIGN



existing FIRST FLOOR

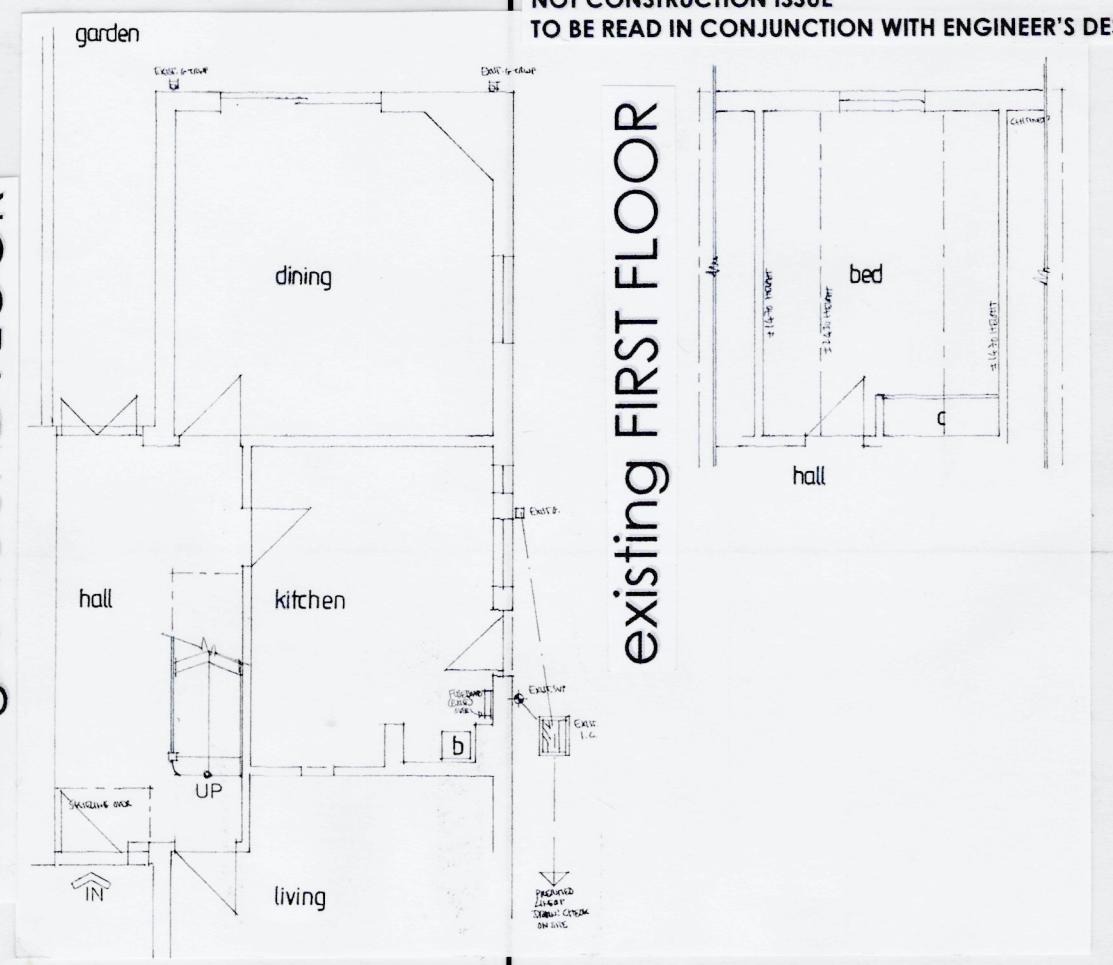

existing GROUND FLOOR

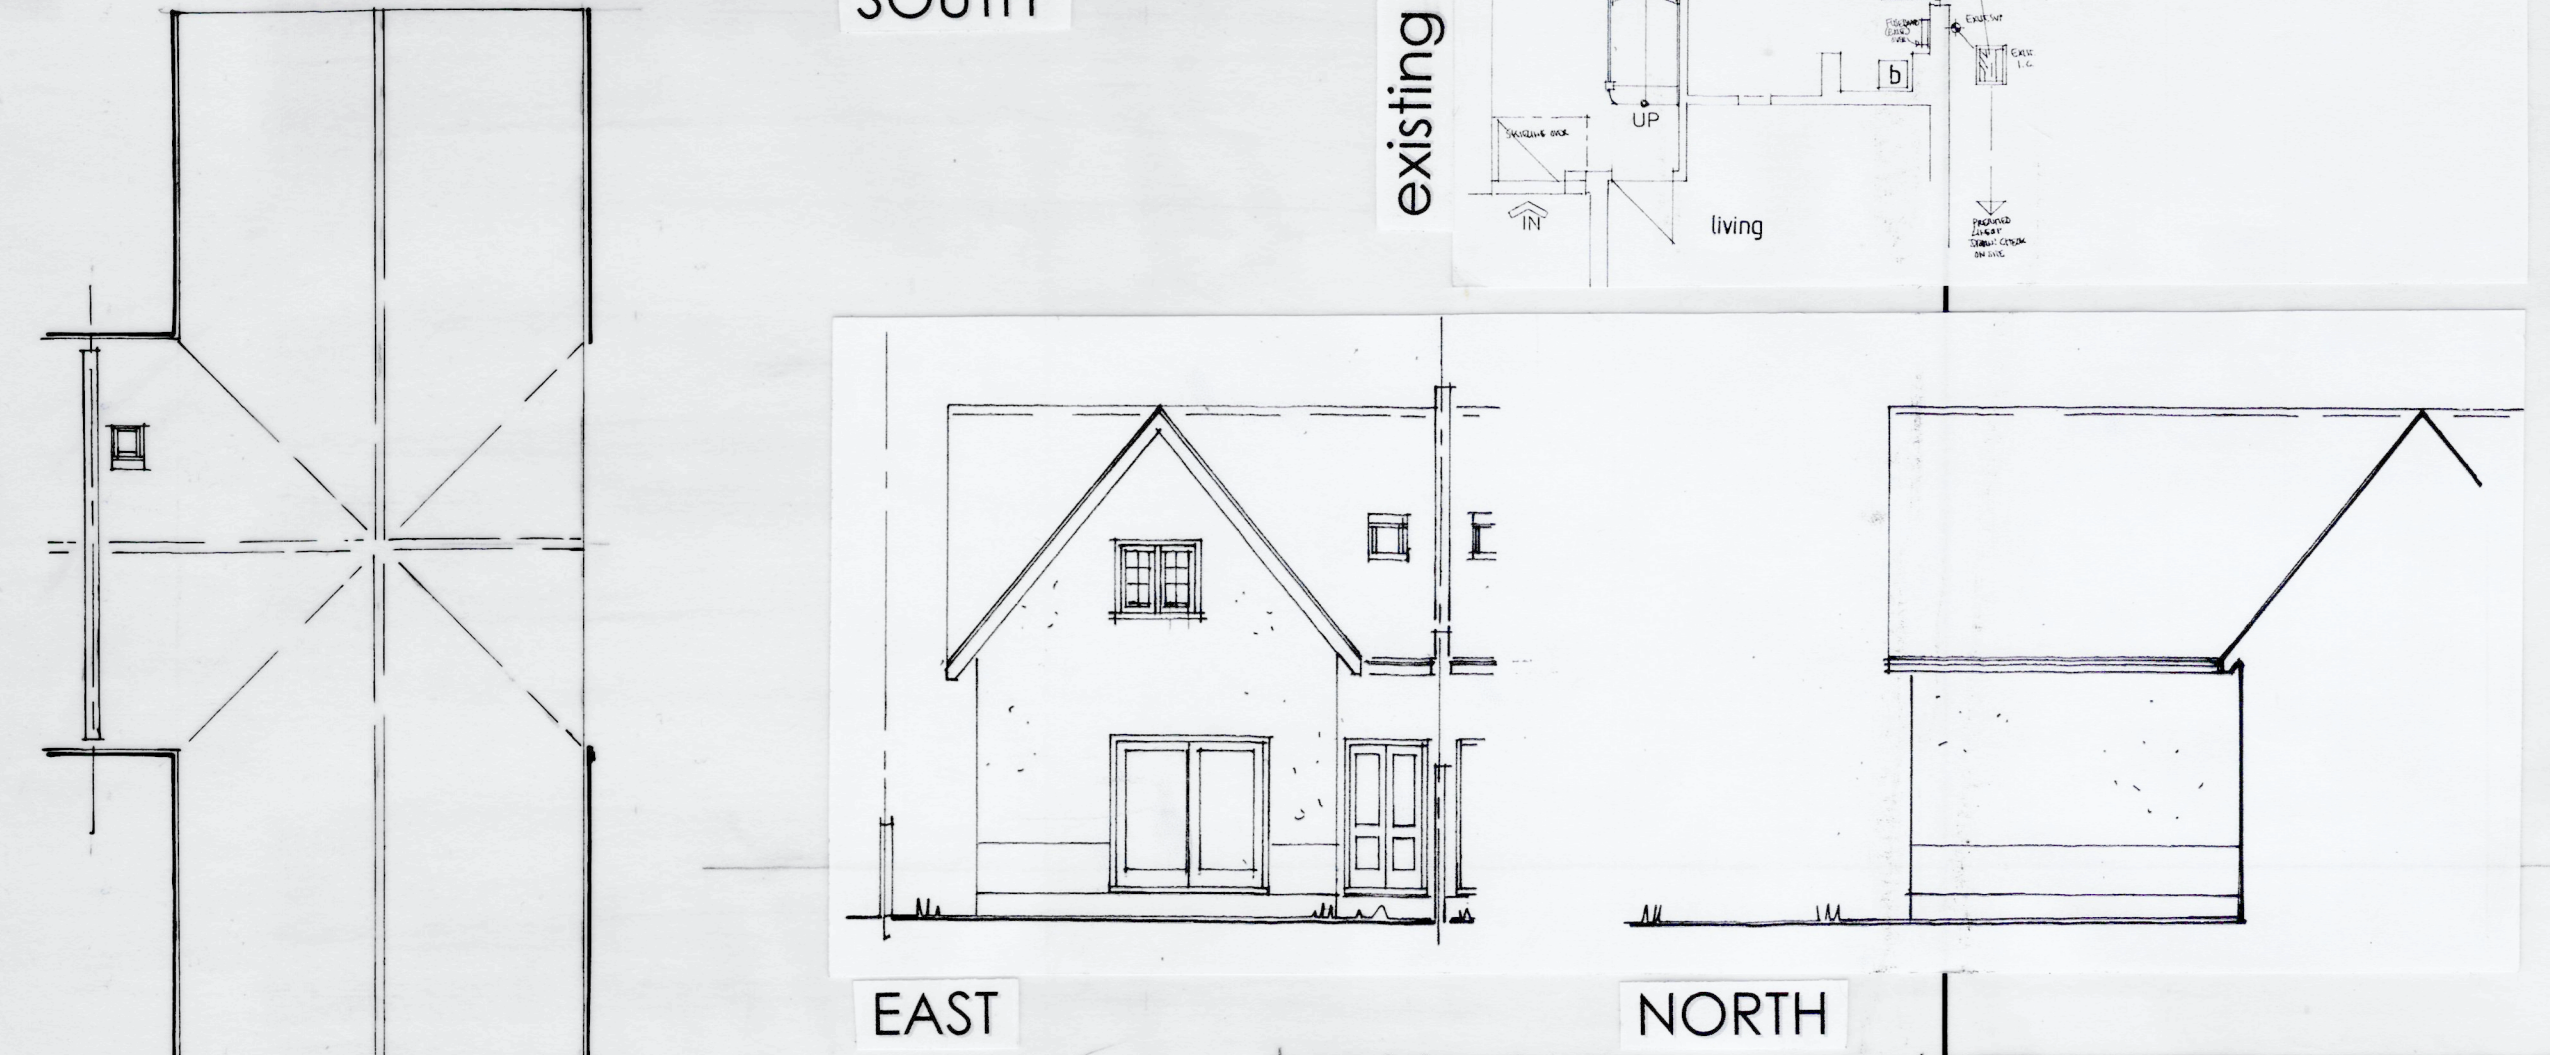


existing ROOF PLAN

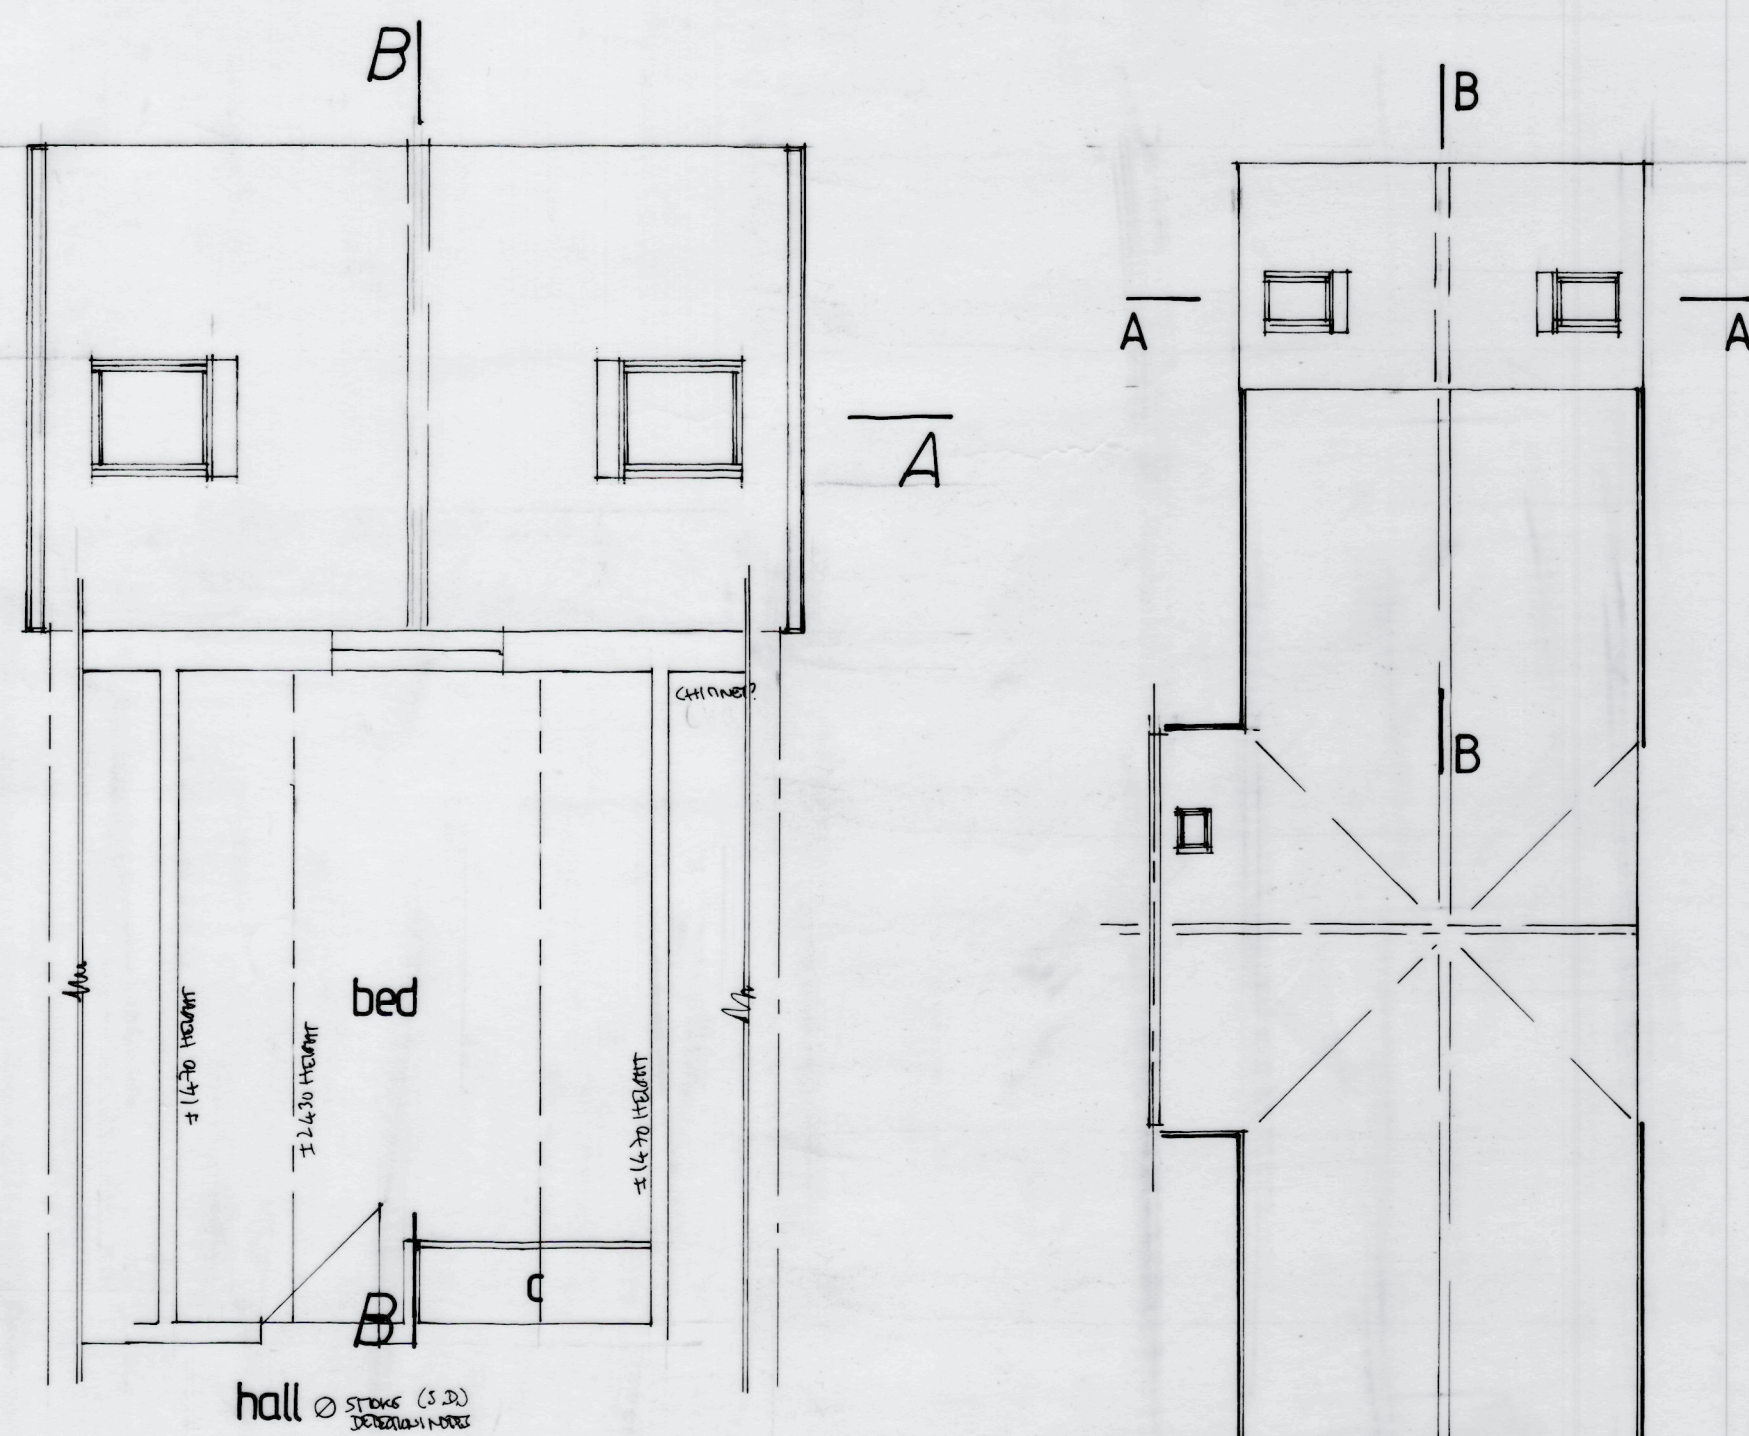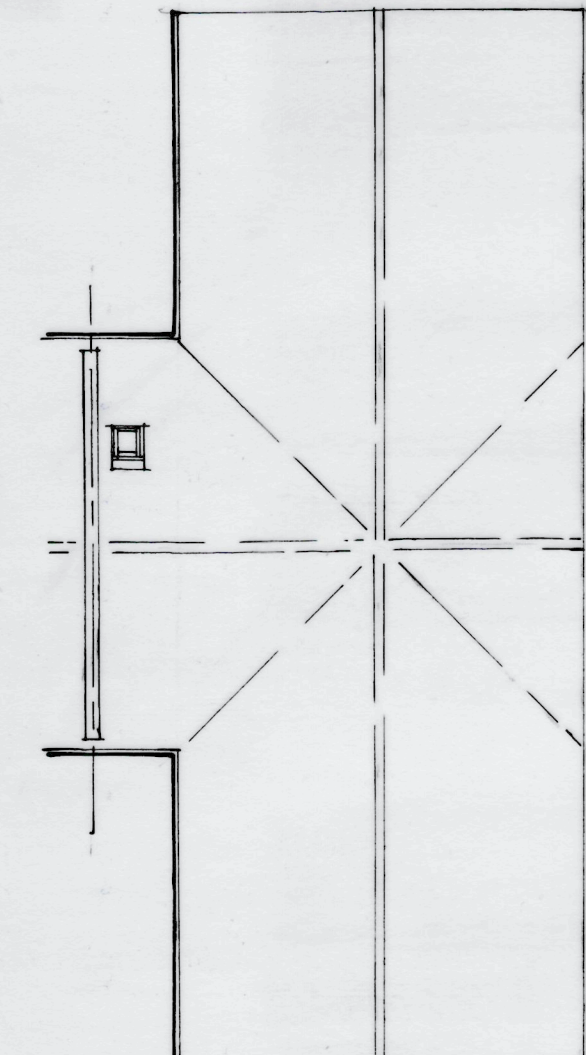

proposed FIRST FLOOR

proposed ROOF PLAN


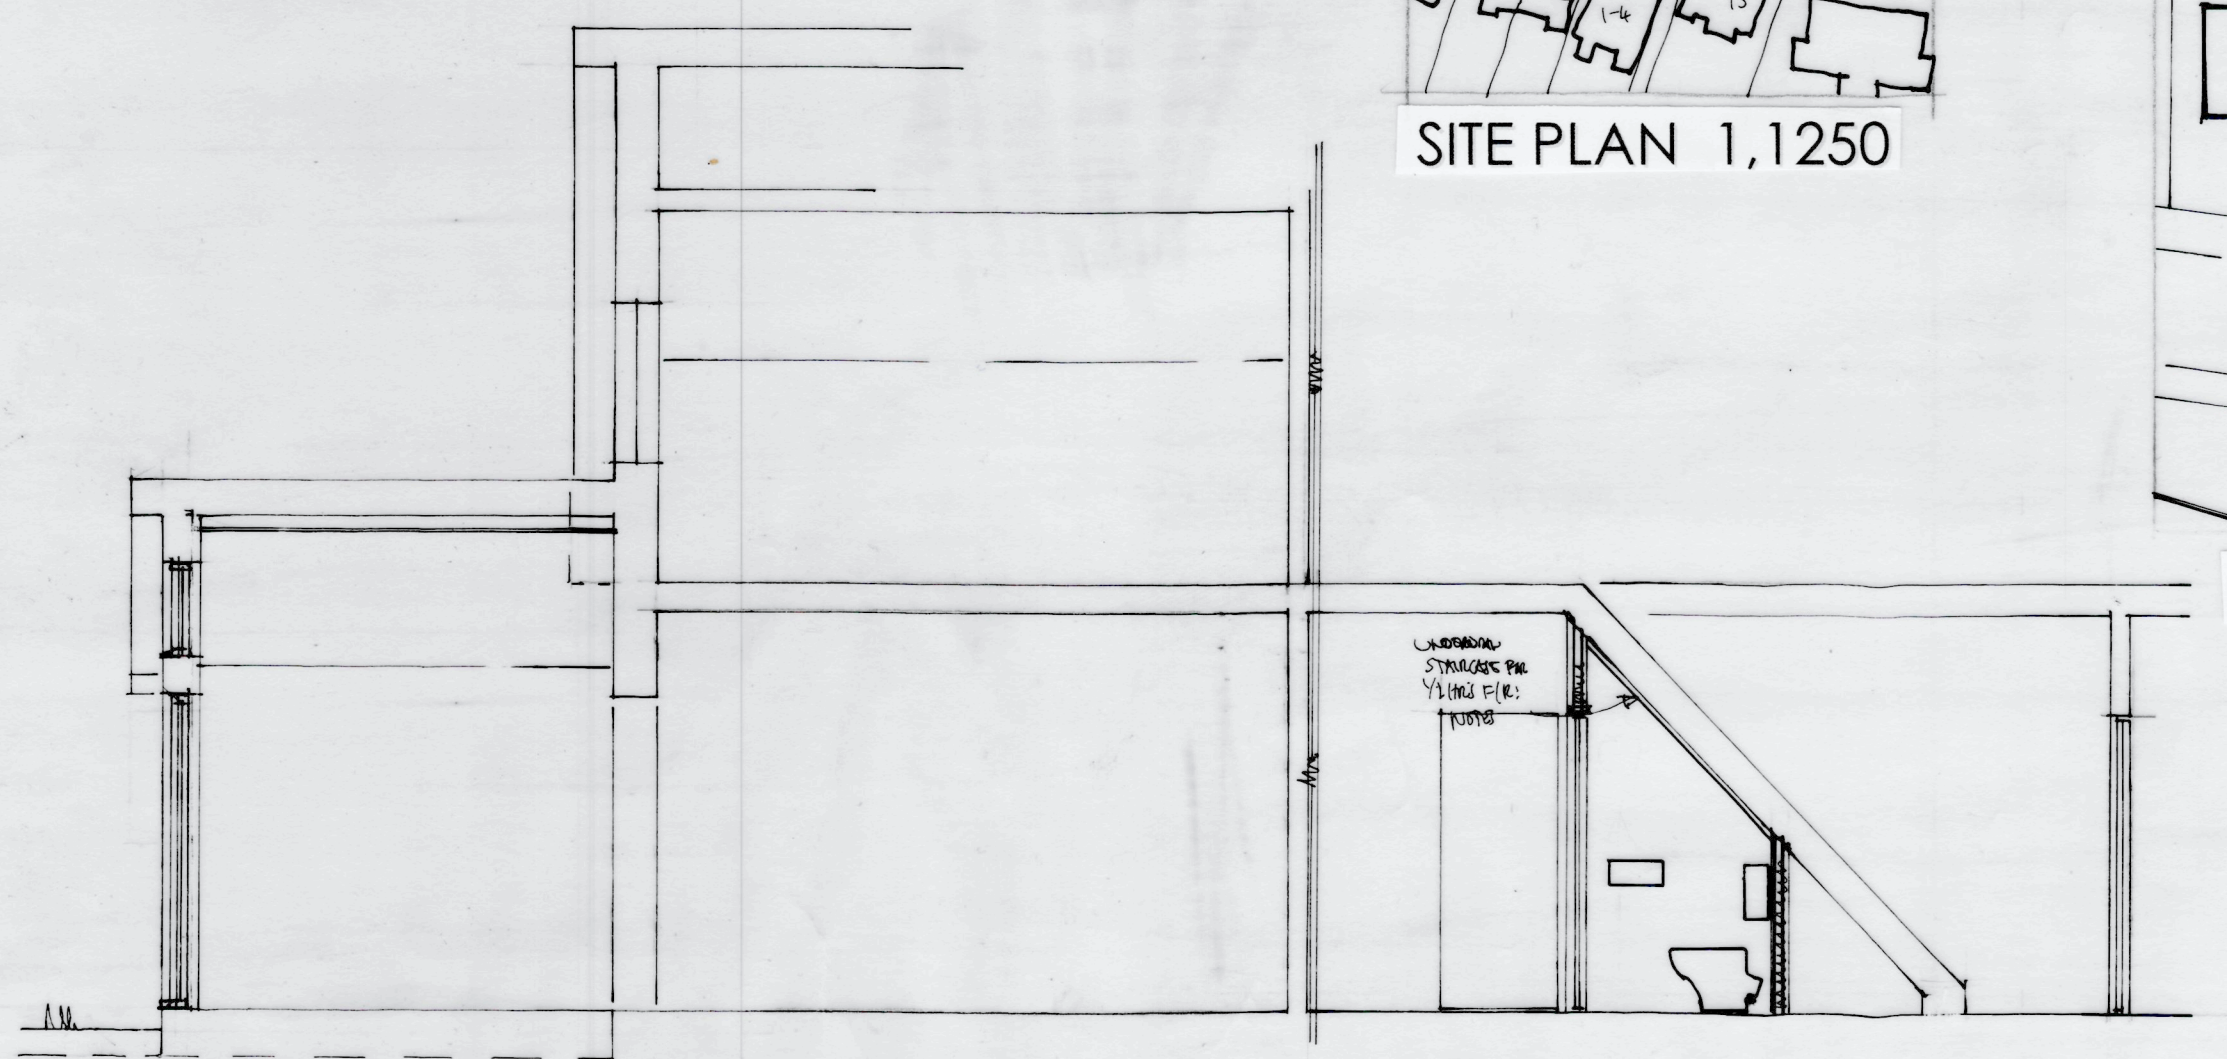


SITE PLAN 1,1250




BLOCK PLAN 1,500

proposed GROUND FLOOR

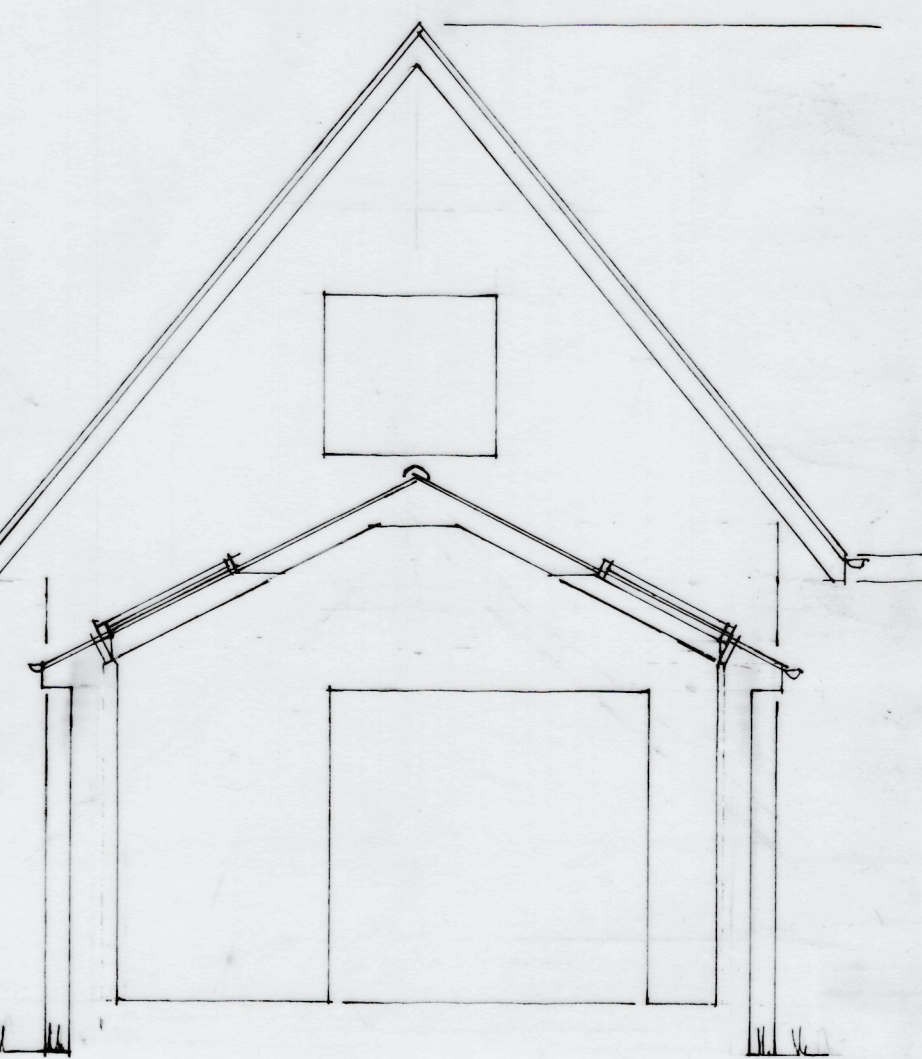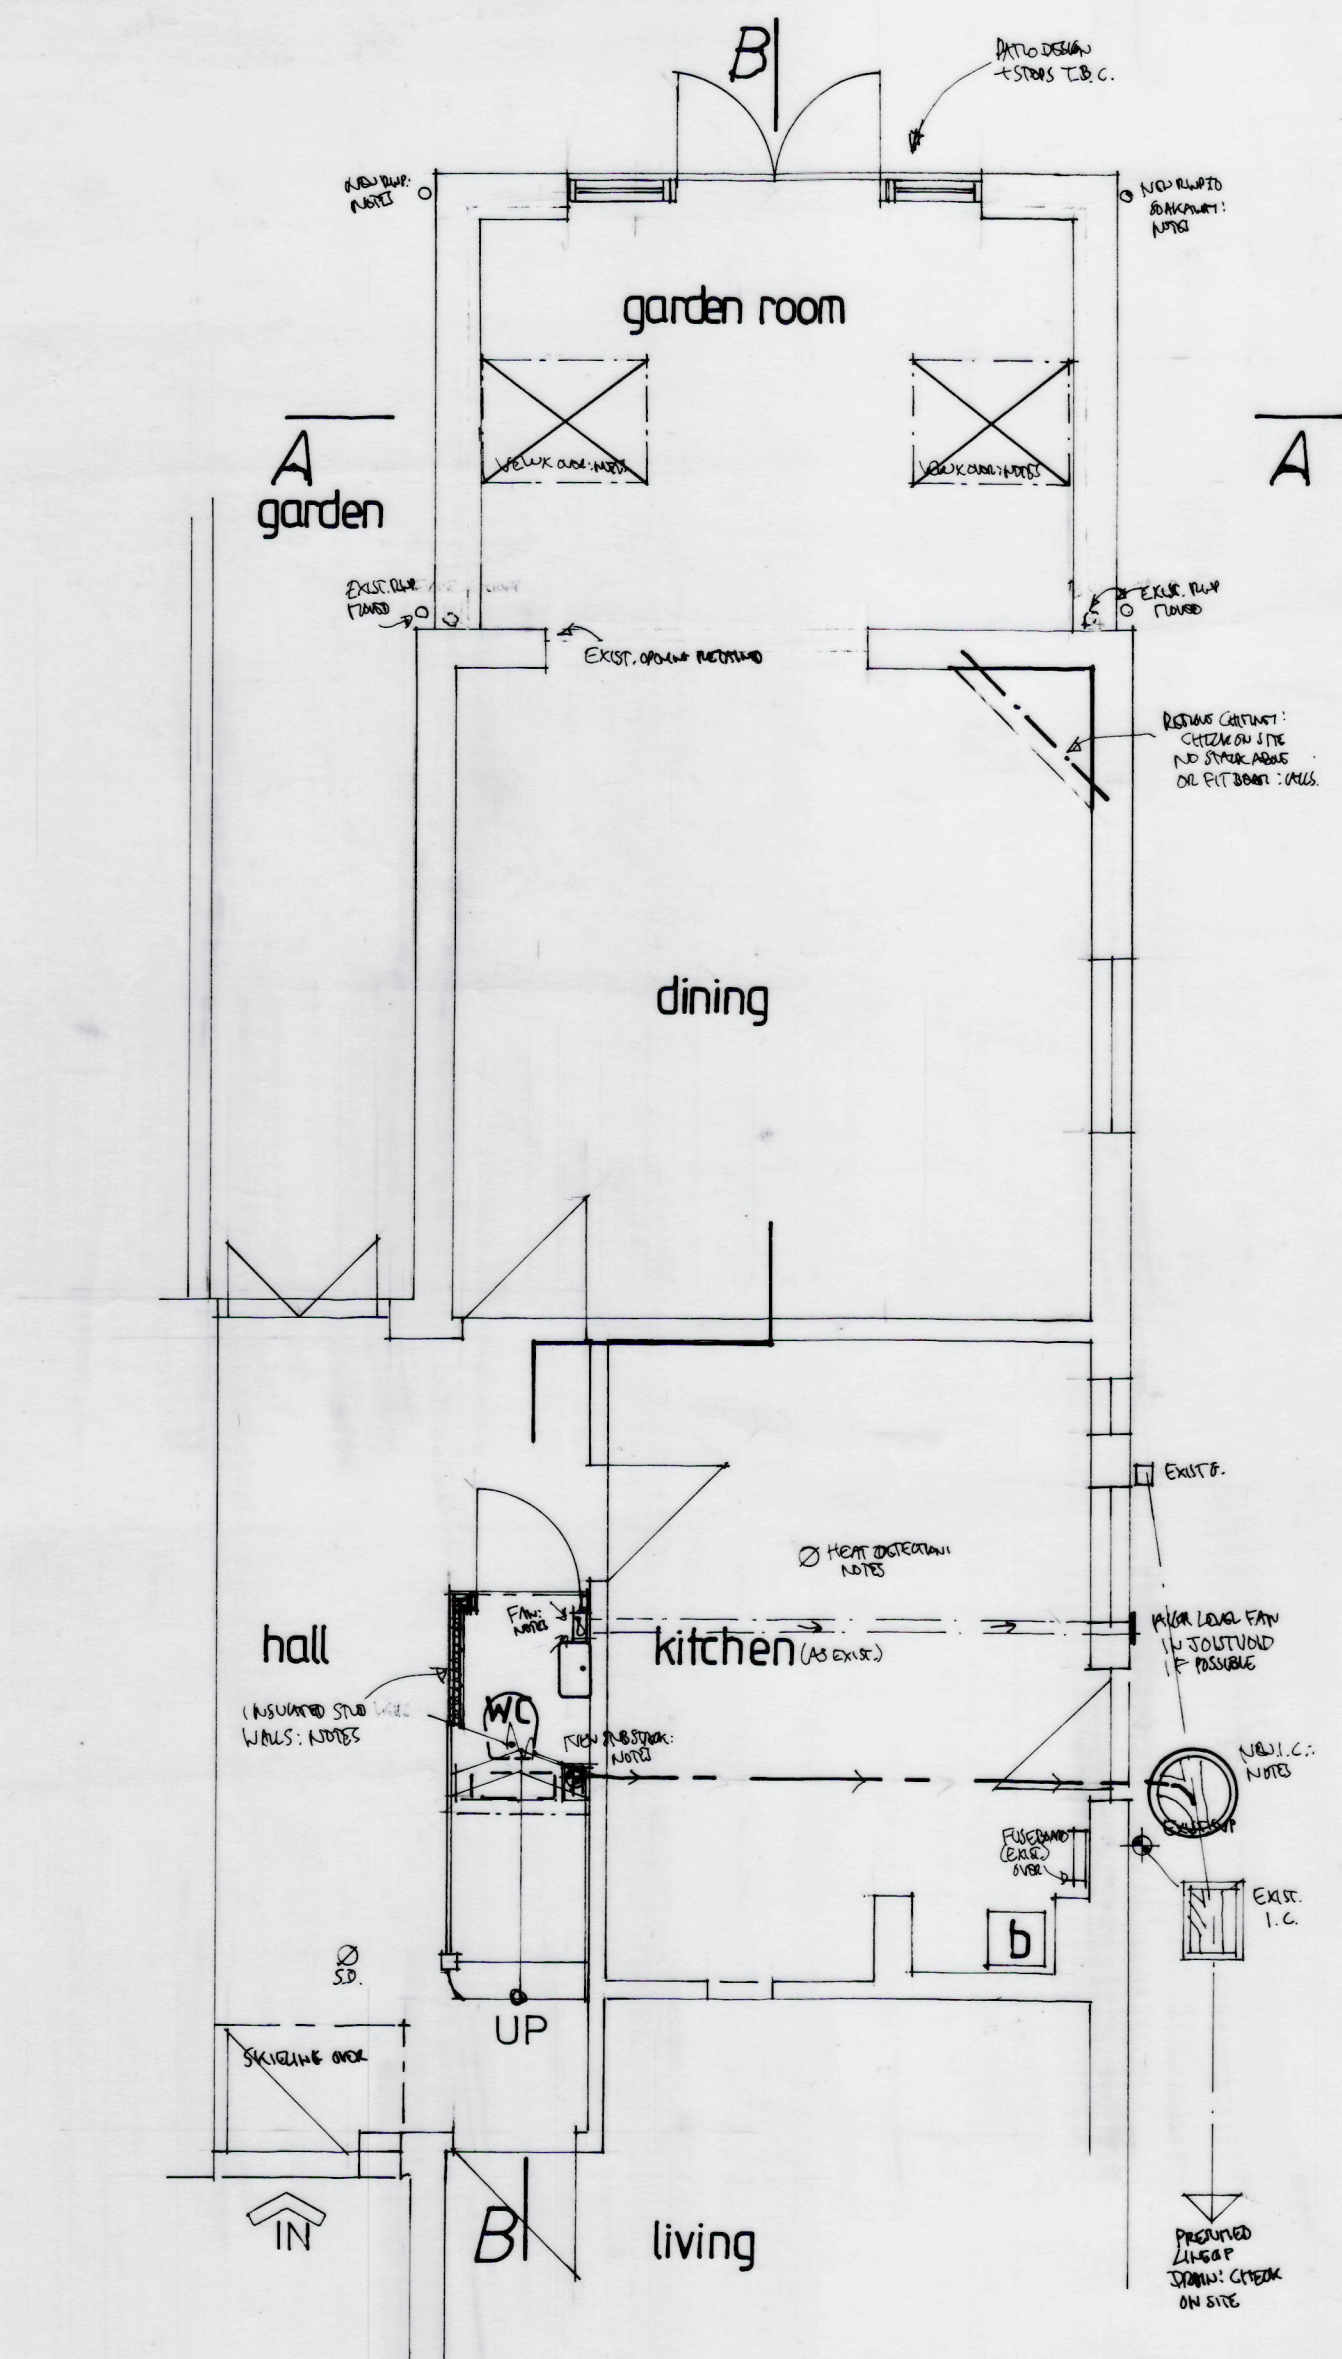


SECTION AA

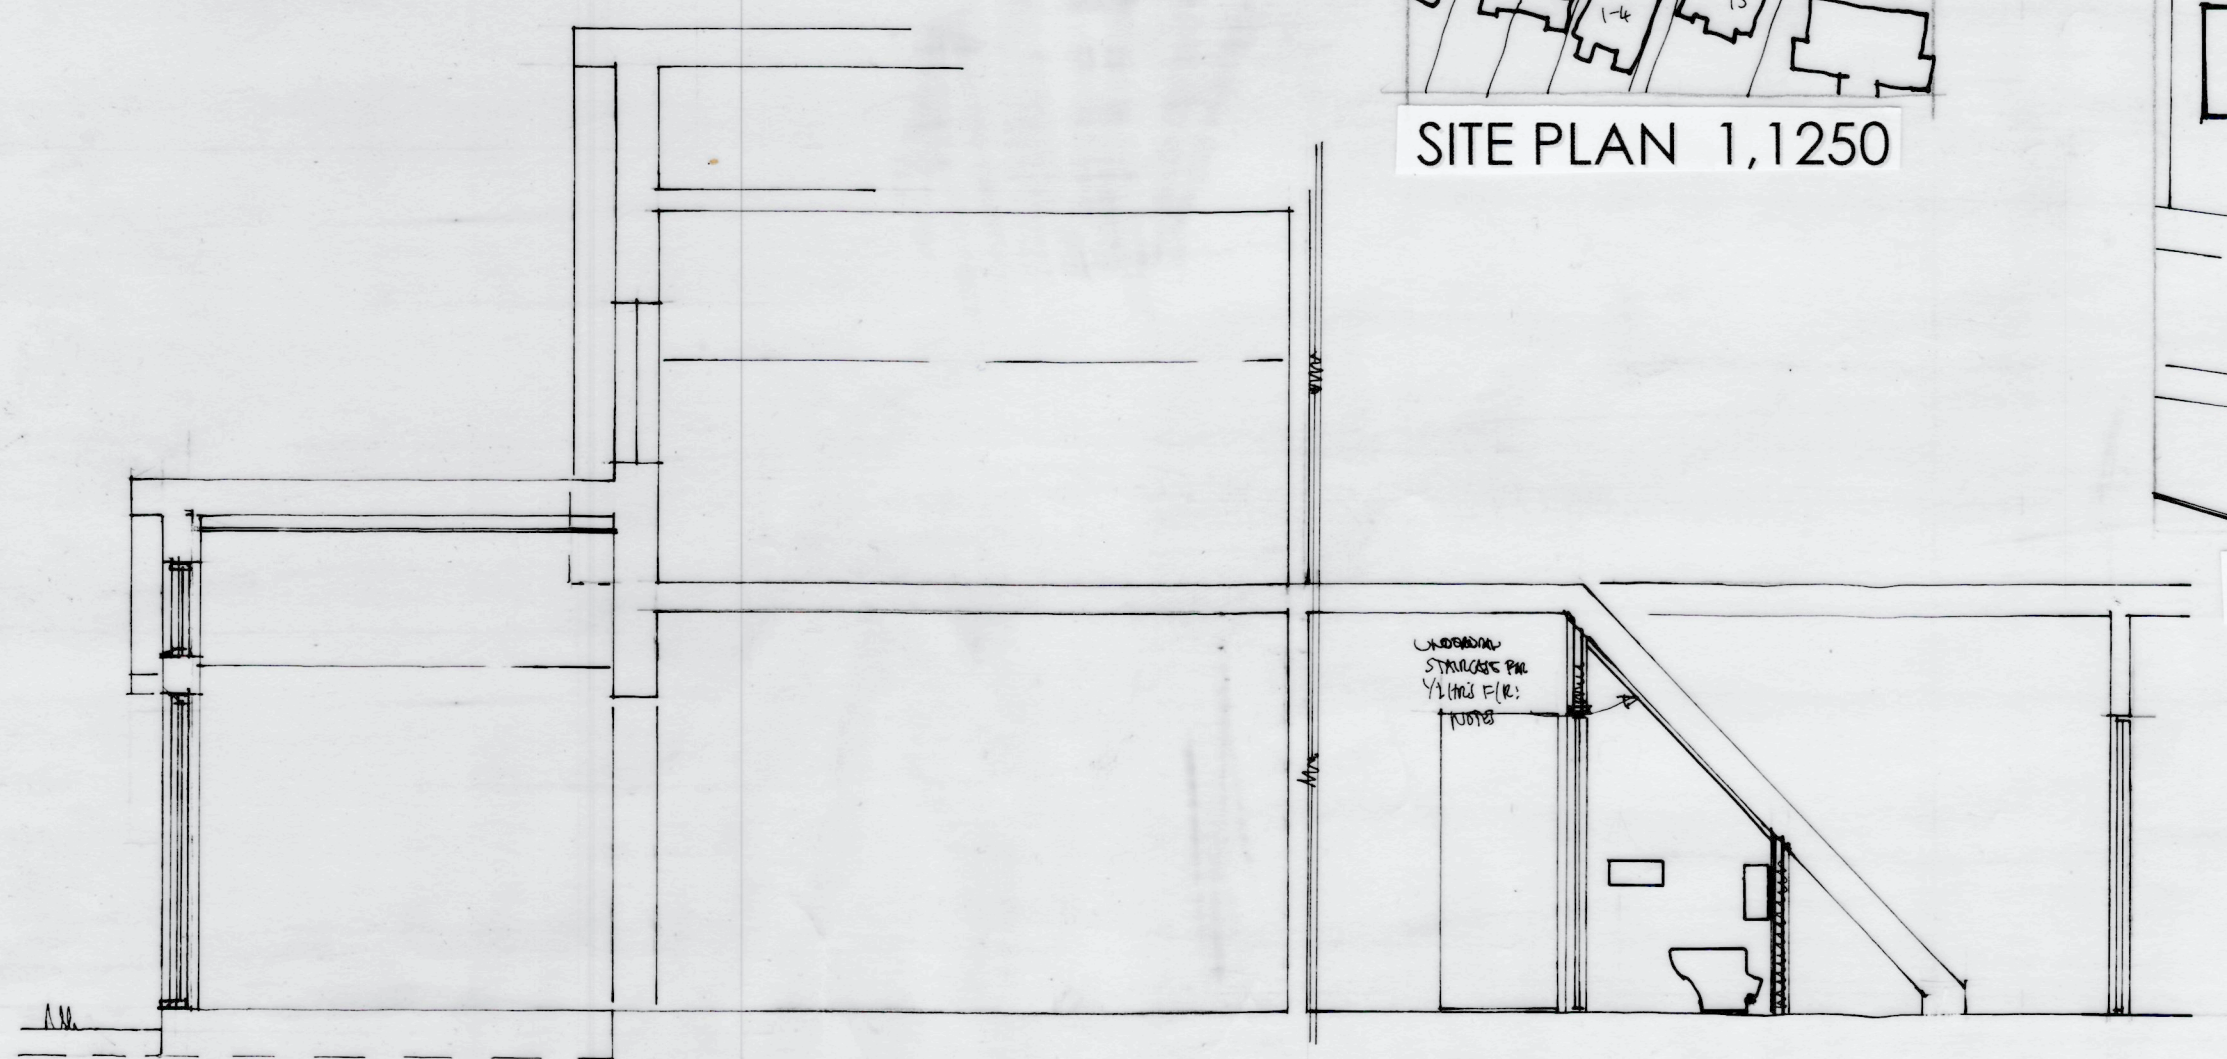

SECTION BB

©copyright
CANNING-ERICSSON LTD 2025

NORTH

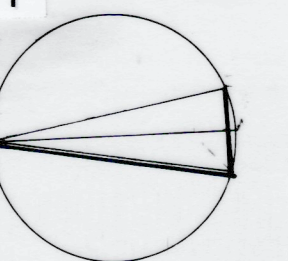

Client
Mr and Mrs Tucker

Job Title
PROPOSED REAR EXTENSION TO FORM GARDEN ROOM AND INTERNAL ALTERATIONS TO FORM WC, AT 10 WOODSLAND ROAD, HASSOCKS, WEST SUSSEX, BN6 8HE.

Drawing Title
EXISTING & PROPOSED PLANS, SECTIONS, SITE PLANS & ELEVATIONS

Scale
1:50 1:100

Date
April 2025

Drawn by
CANNING-E LTD

Drg No.
3425/01

Rev.
A