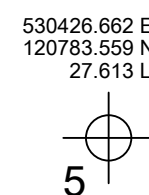
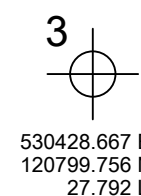
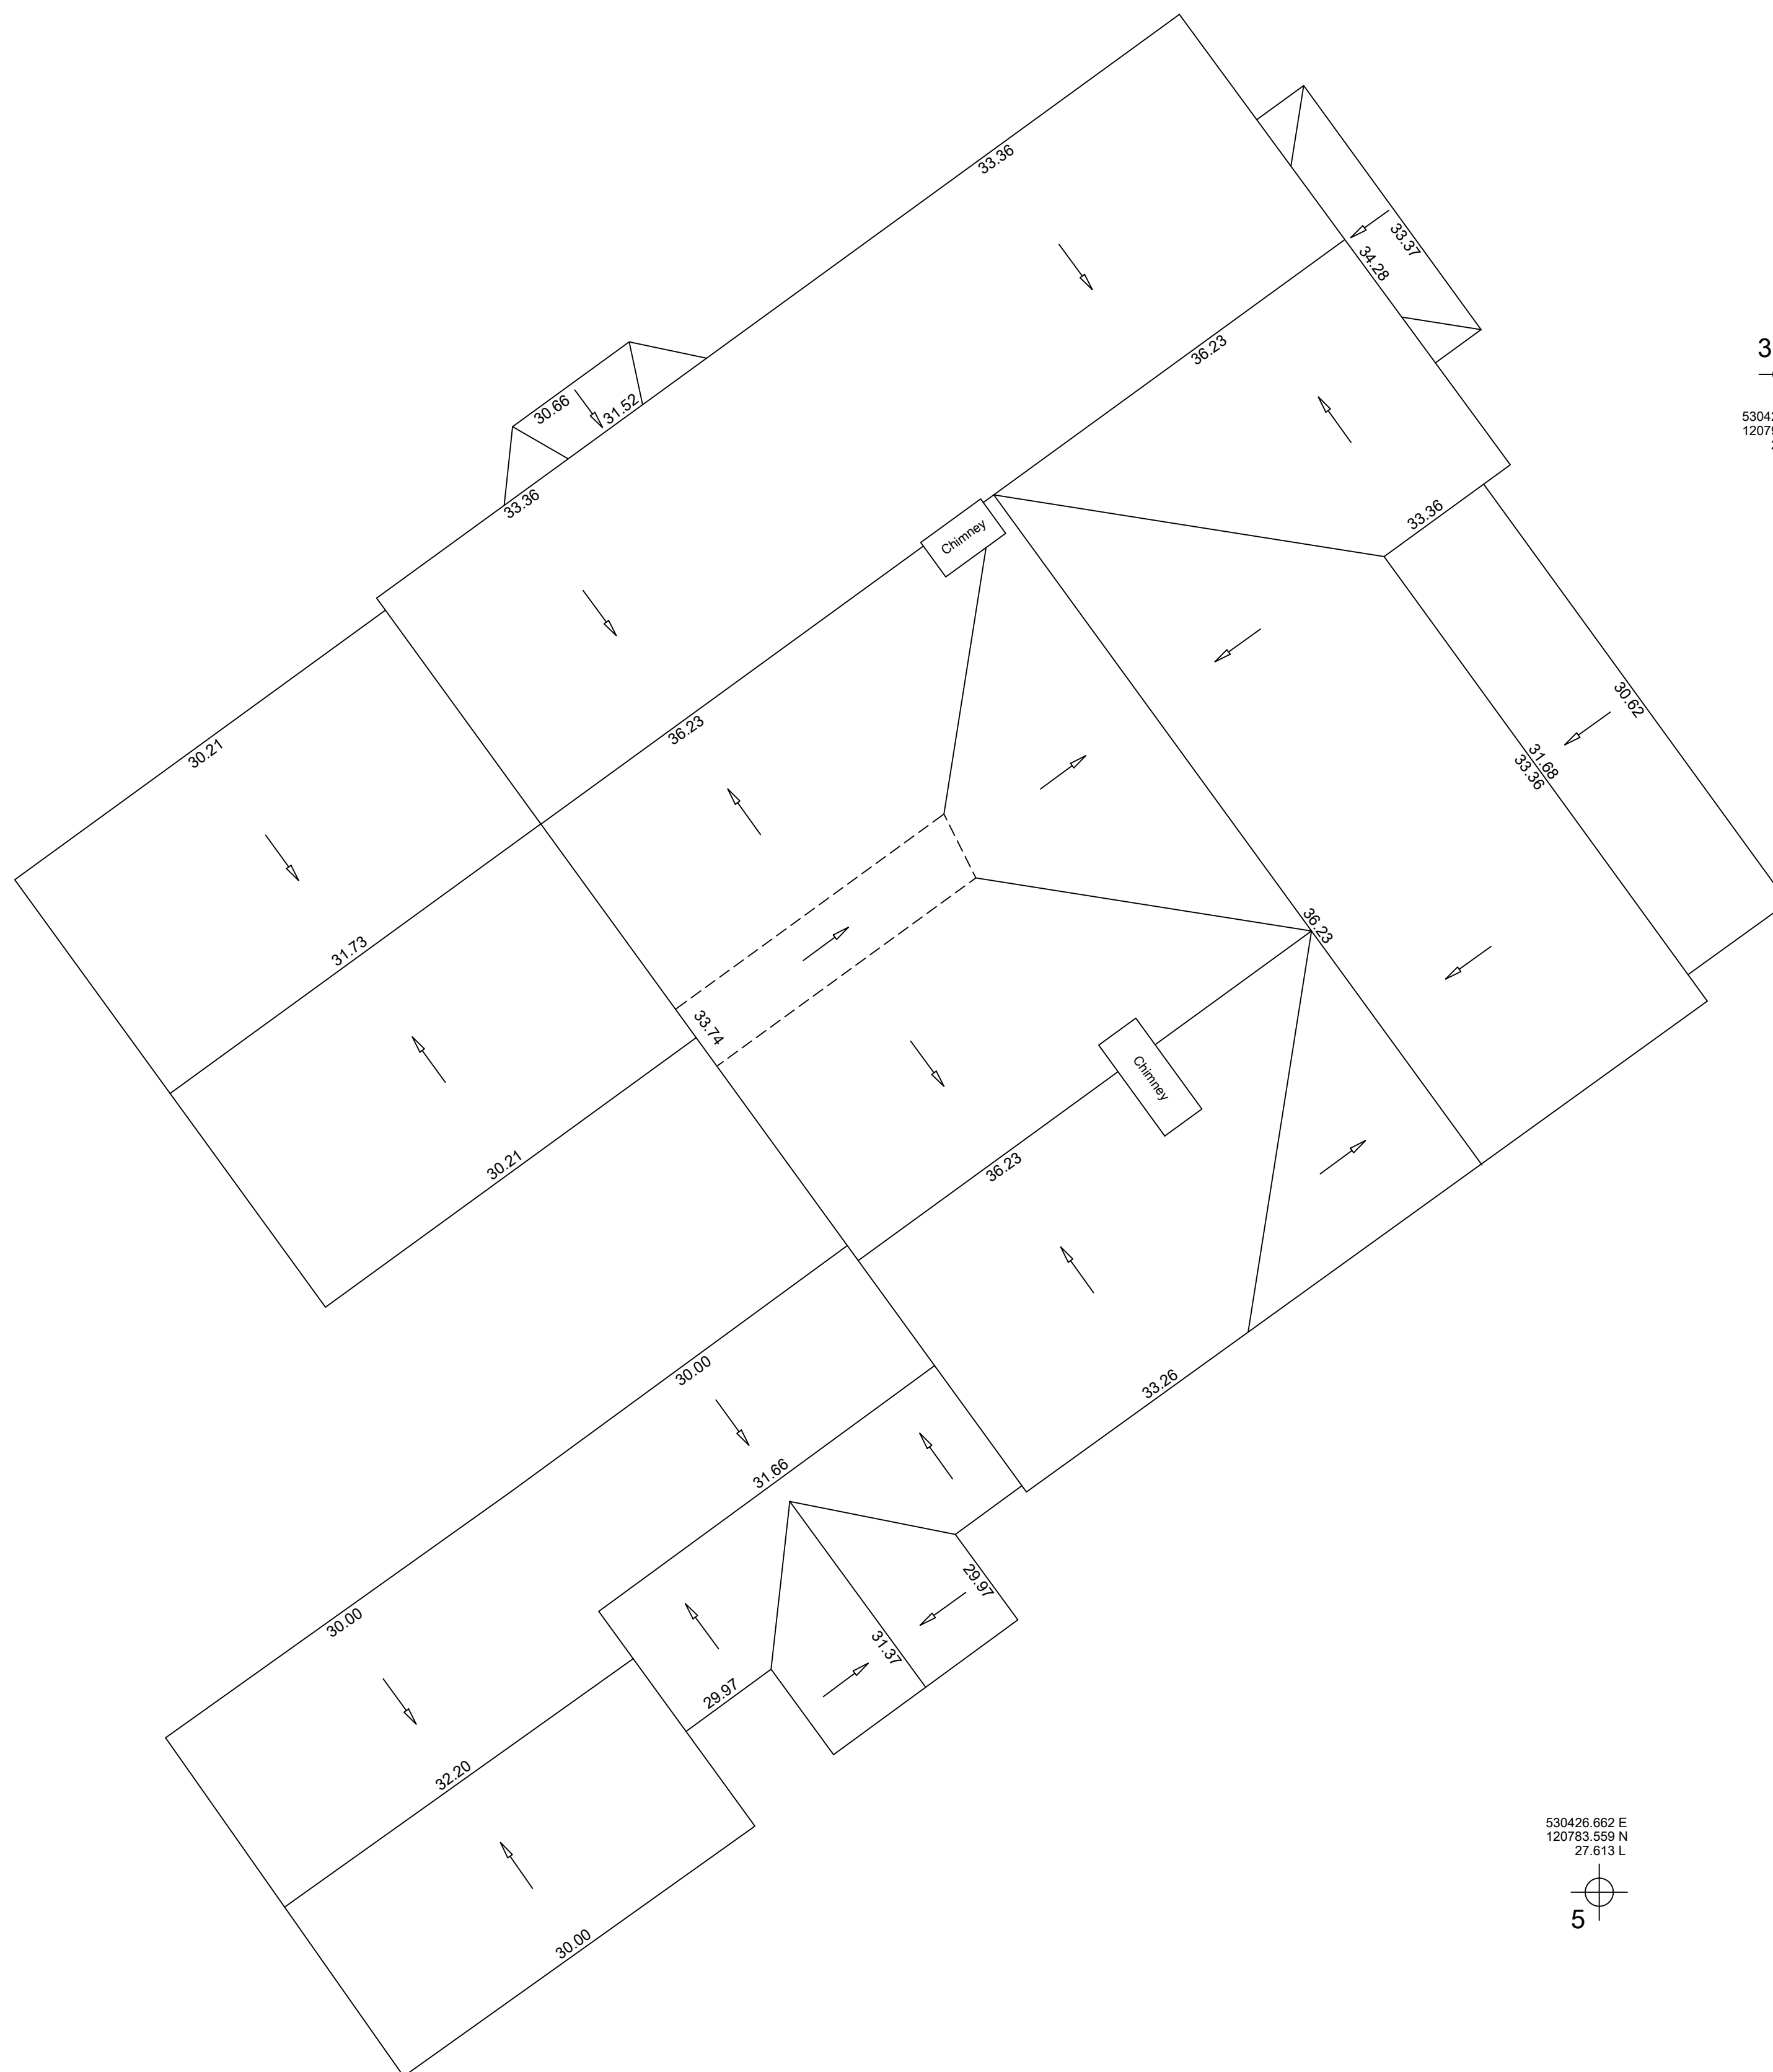


Metres

DIRECTION
OF NORTH

copyright

Copyright of this drawing is retained by City Geomatics Ltd. Any discrepancies between this drawing and any other information should be reported to City Geomatics Ltd.

Drawing Name/Location:
Job No/Dwg type Location/Ref

Dwg Type:

B = Building
S = Section

E = Elevation
T = Topographical

Location:

B = Basement
F = Floor
G = Ground
I = First
R = Roof
M = Mezzanine

Ref

Ref to drawing/dwg I.D. (e.g. Revision)

Standard Abbreviations (where applicable):

Building Survey

Land Survey

AB

AIR BRICK

ACU

AIR CONDITIONING UNIT

AD

ACCESS

AP

ACCESS PANEL

AV

AIR VALVE

BR

BEAM HT

BR

BOILER

BSL

BEAM SPLIT LEVEL

CB

CURBROAD

CC

CEILING CHANGING

CH

CLEAR INTERNAL HT

CH

CALL TO AREA

C-H

CALL TO INTERNAL HT

CH

CH

DB

DOOR BASE HT

DD

DOOR HEAD HT

DR

DRAIN

EXF

EXTRACTOR FAN

FA

FIRE ALARM

FA

FLOOR TO AREFX HT

F-H

FLOOR TO C-FLR HT

F-H

FLOOR TO SPRING HT

F-S

FLOOR TO C-FLR HT

GEA

GROSS EXTERNAL AREA

GA

GROSS INTERNAL AREA

GU

GULLY

HT

HEATER

HW

HOT WATER TANK

NIA

NET INTERNAL AREA

NTS

NOT TO SCALE

RAD

RADIATOR

RE

RECESS HEAD HEIGHT

RS

ROOF SLOPE

RL

ROOF LIGHT

RSH

ROLLER SHUTTER

RW

RAIN WATER PIPE

SVP

SOIL VENT PIPE

V

VENT

WA

WARDROBE

B

BOLLARD

BB

BELUSHA BEACON

BT

BT COVER

CM

CAMERA

CATV

CABLE TV COVER

CL

COVER LEVEL

ELEC

ELECTRIC CABLE

EP

ELECTRIC POLE

EP

EARTH ROD

FP

FLAG POLE

FW

FOUL WATER

GU

GULLY

GV

GV GAS VALVE

HP

HEAT HYDRANT

IC

INSPECTION COVER

IL

INVERT LEVEL

LP

LAMP POST

LM

LAND MARK

OST

OVERHEAD TELECOM POST

PM

PARKING METER

PI

PIPE

RO

RODDING EYE

RS

ROAD SIGN

RTP

RETAINING WALL

RW

RAIN WATER PIPE

SI

SITE AREA

SI

SIGN

SL

SLOPE SETTING

SV

STOP VALVE

SVP

SOIL VENT PIPE

SW

STORM WATER

TOP

TOP OF FENCE

TOW

TOP OF WALL

TP

TELEPHONE POLE

UTL

UNABLE TO LIFT VENT PIPE

W

WATER


WM

WATER METER

WT

WATER TANK

	Symbols (where applicable)
--	----------------------------

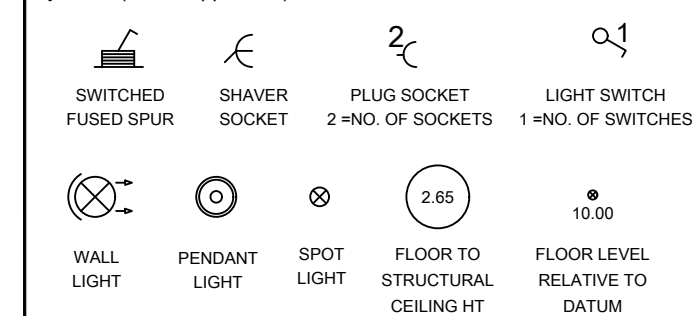

Notes:

The Survey has been computed on the OS grid.

All Levels are in metres and relate to OS datum.

All direction arrows indicate UP unless otherwise stated.

Drainage pipe sizes (where shown) have been gauged from the surface (for safety reasons) and should be regarded as approximate only.

Visible features in the vicinity of any boundaries, as shown on this survey, may not represent the extent of legally conveyed ownership.

Whilst every effort has been made to determine wall materials, no guarantee is given. Materials should be regarded as assumed unless verified by a qualified third party.

Tree spread and height are approximate. Species should be regarded as assumed unless verified by a qualified third party.

Sheet Layout:

[illegible]

				
Land & Measured Building Surveyors				
Horsham, West Sussex RH12 3JQ T: 01403 268469 www.citygeomatics.co.uk enquiries@citygeomatics.co.uk				
Client:				
Gould Baxter				
Project:				
Bridge Farm House Cuckfield Road Burgess Hill				
Drawing Title:				
Existing Roof Plan				
Date:	Scale:	Surveyor:	Drawn:	Checked:
Apr - 25	1:50	RD	BP	CGL
Job No:	Drawing No:		Sheet No:	Rev:
25/269	25269 - B - R		1 of 1	-