


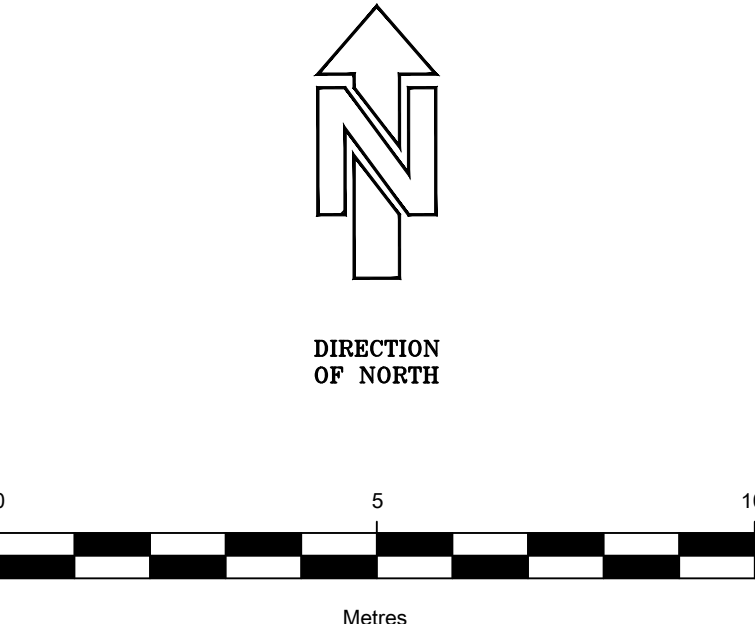

SHEET SIZE A0

CITY
GEOMATICS

Land & Measured Building Surveyors:

Horsham, West Sussex RH12 3QJ
t. 01403 268469
www.citygeomatics.co.uk
enquiries@citygeomatics.co.uk



Client: **Gould Baxter**

Project: Bridge Farm House
Cuckfield Road
Burgess Hill

Drawing Title:

Existing Topographical Site Plan

Date: Apr - 25	Scale: 1:100	Surveyor: RD	Drawn: BP	Checked: CGL
Job No: 25/269	Drawing No: 25269 - B - G	Sheet No: 1 of 1	Rev: -	