





Ground Floor

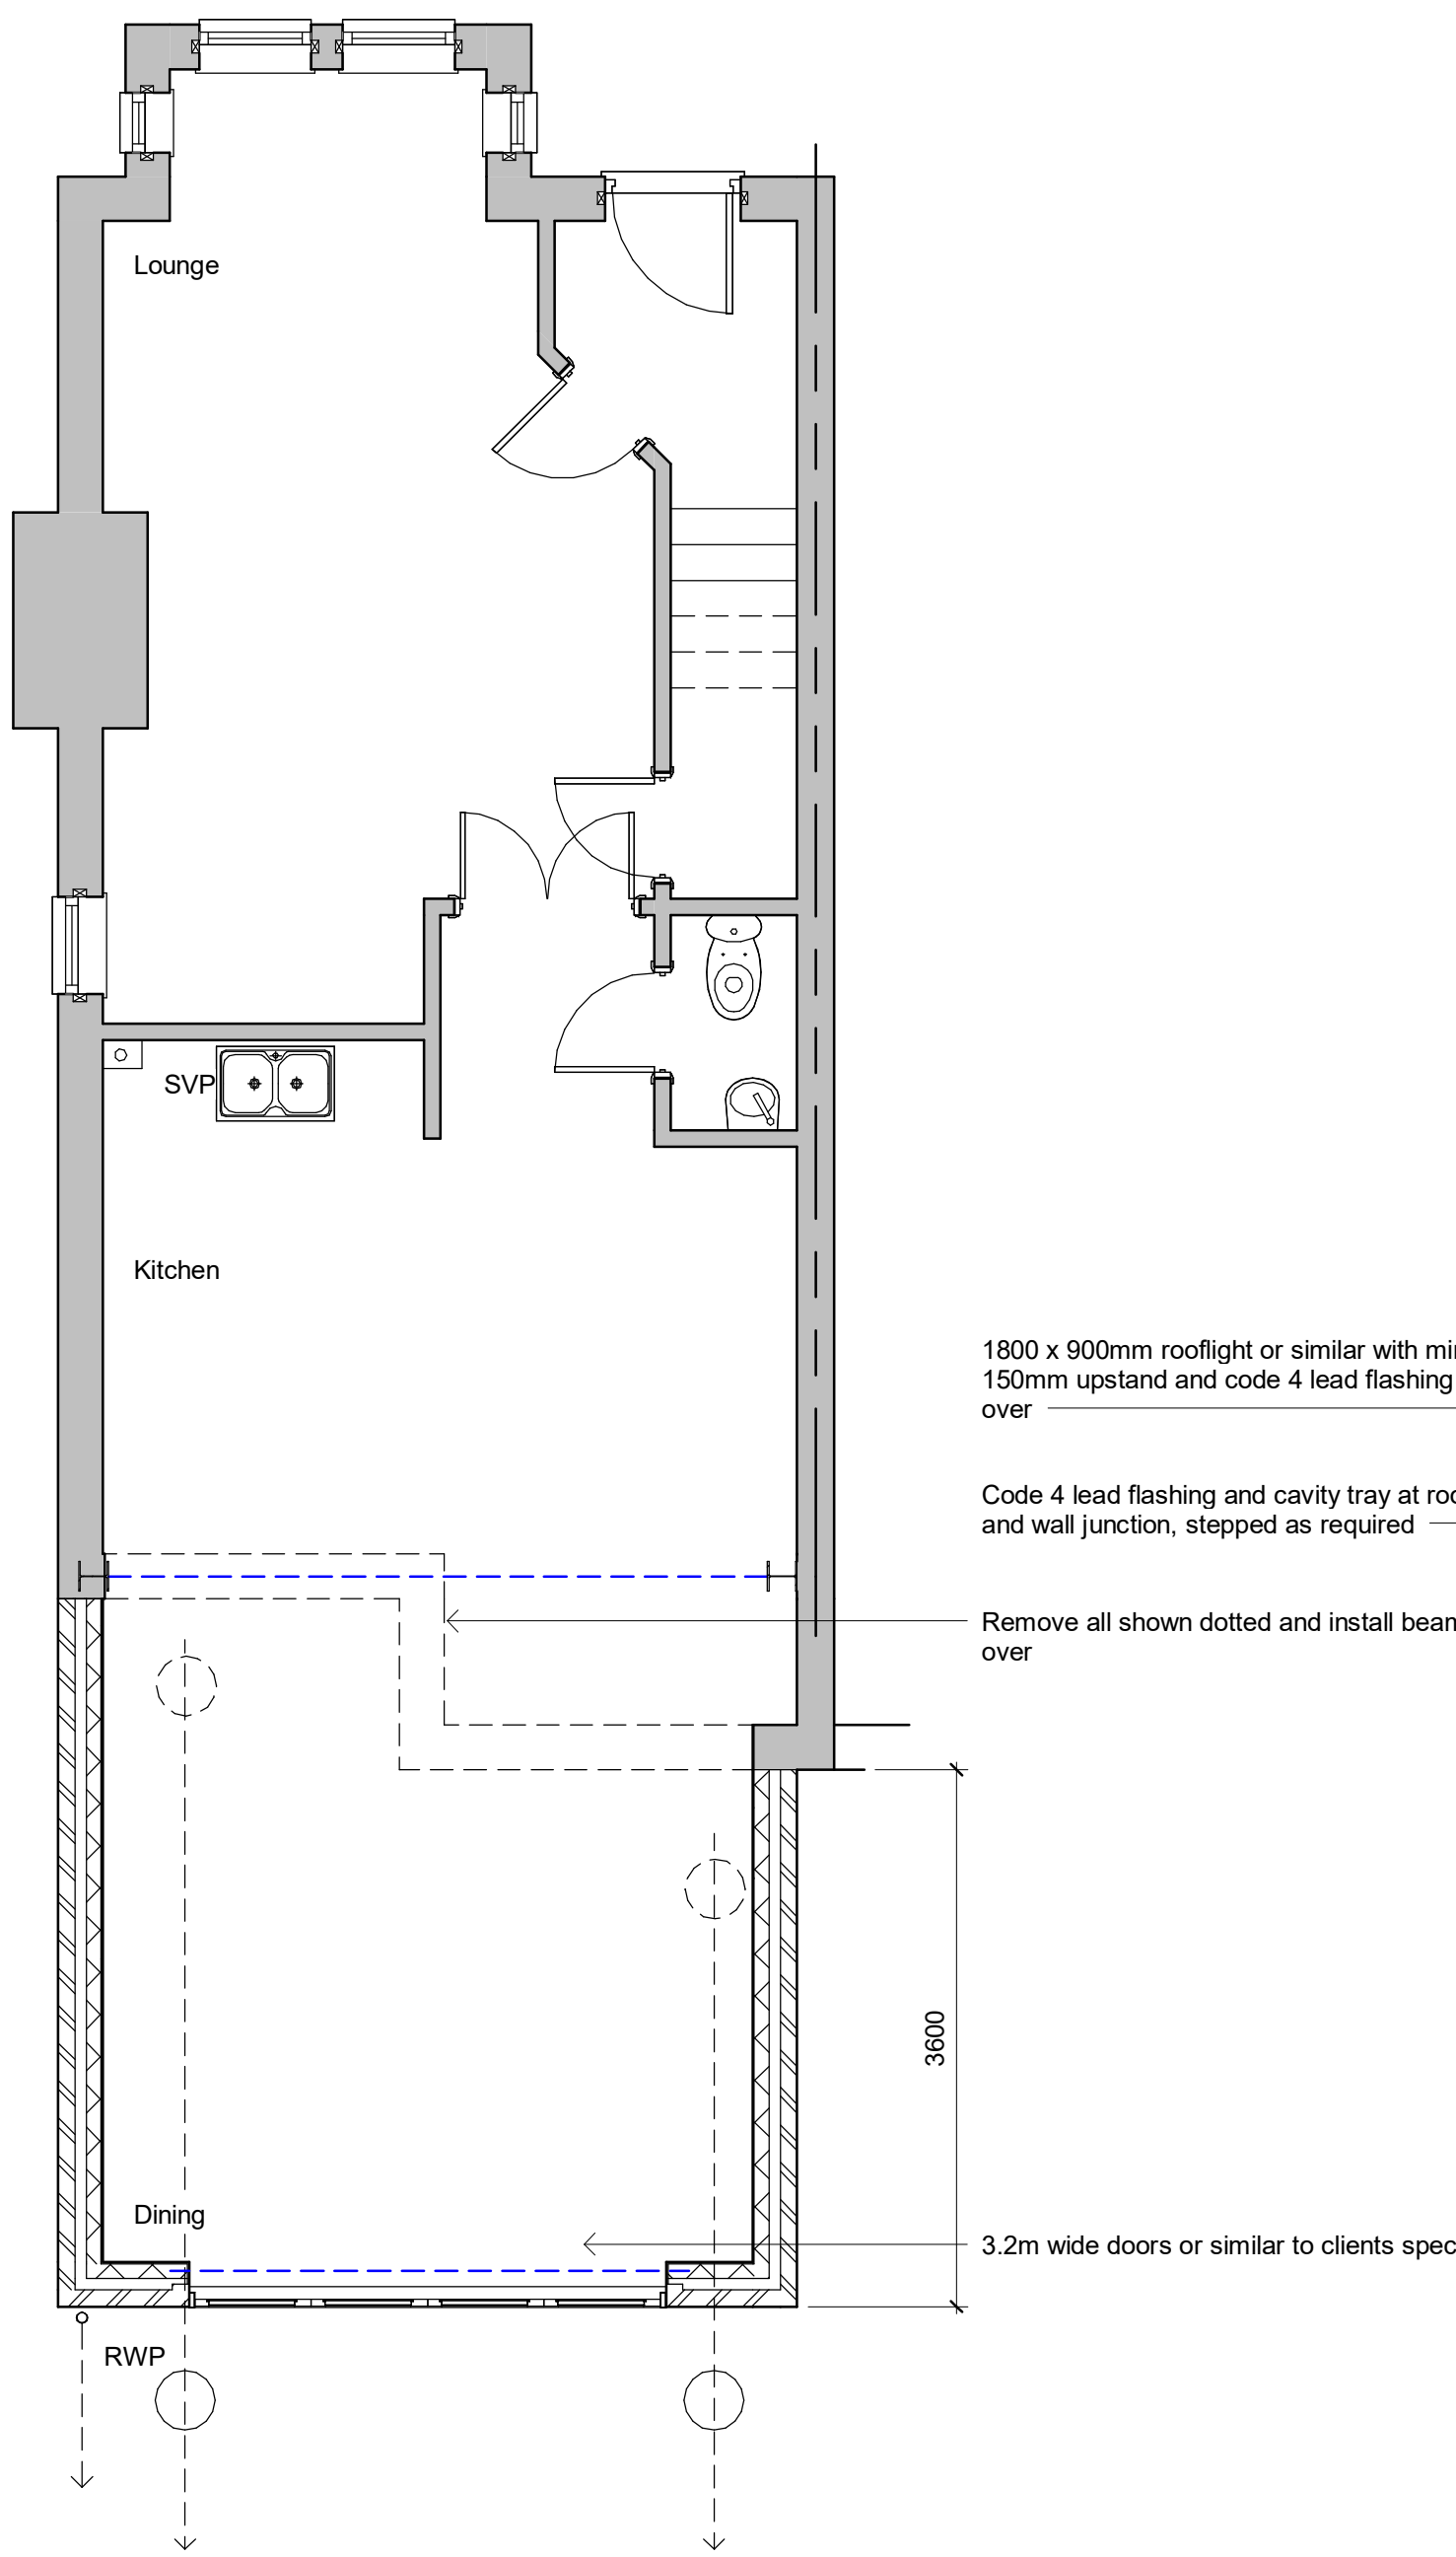


First Floor

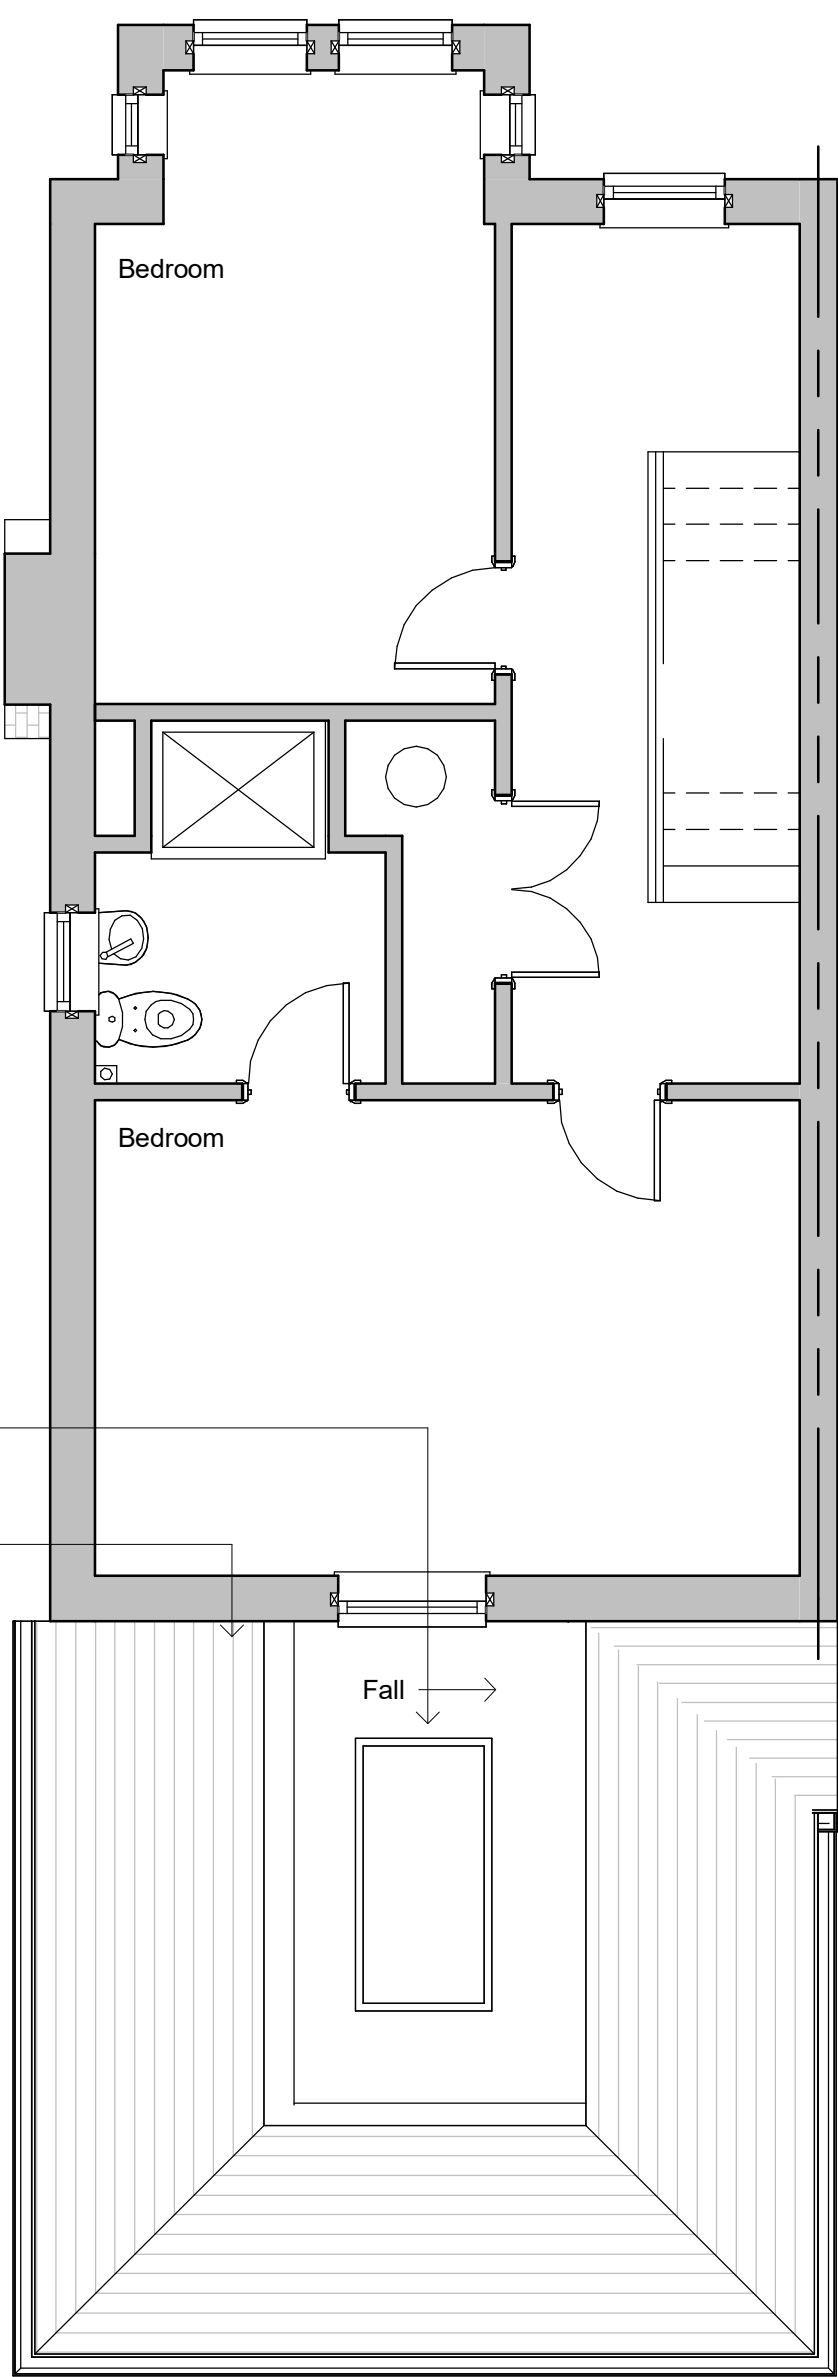


Second Floor

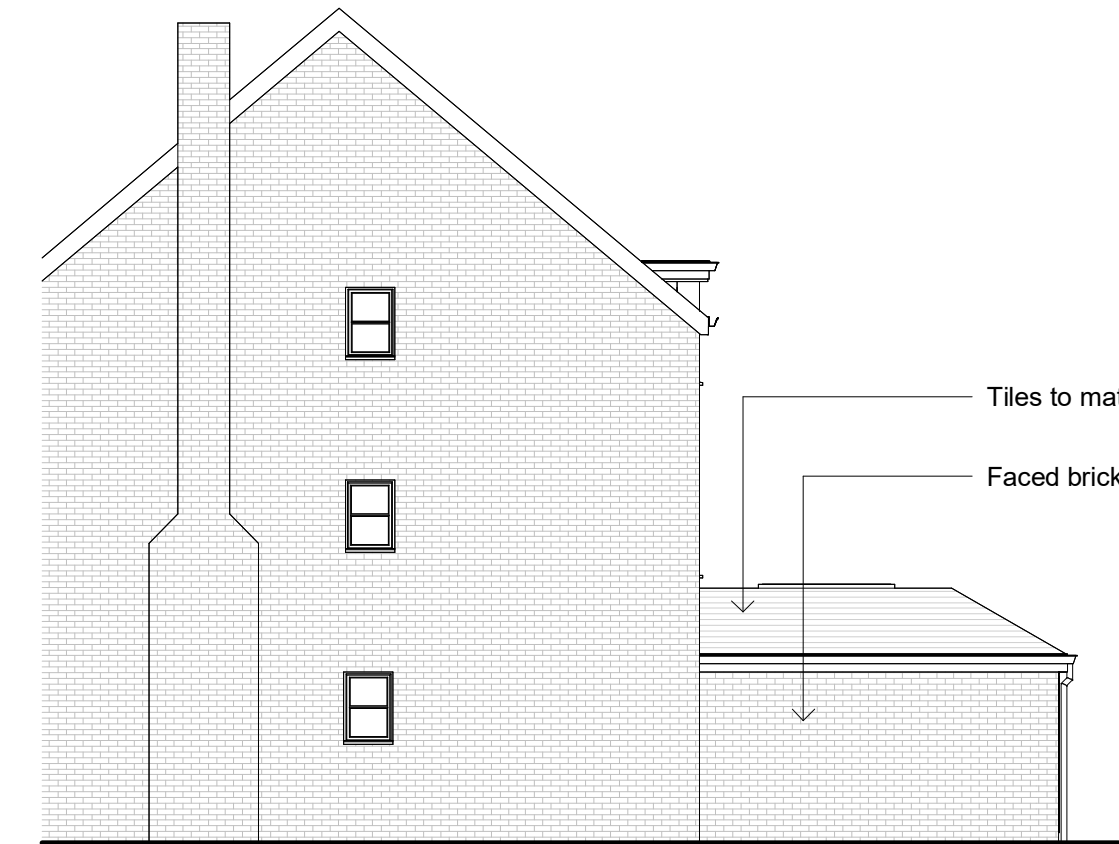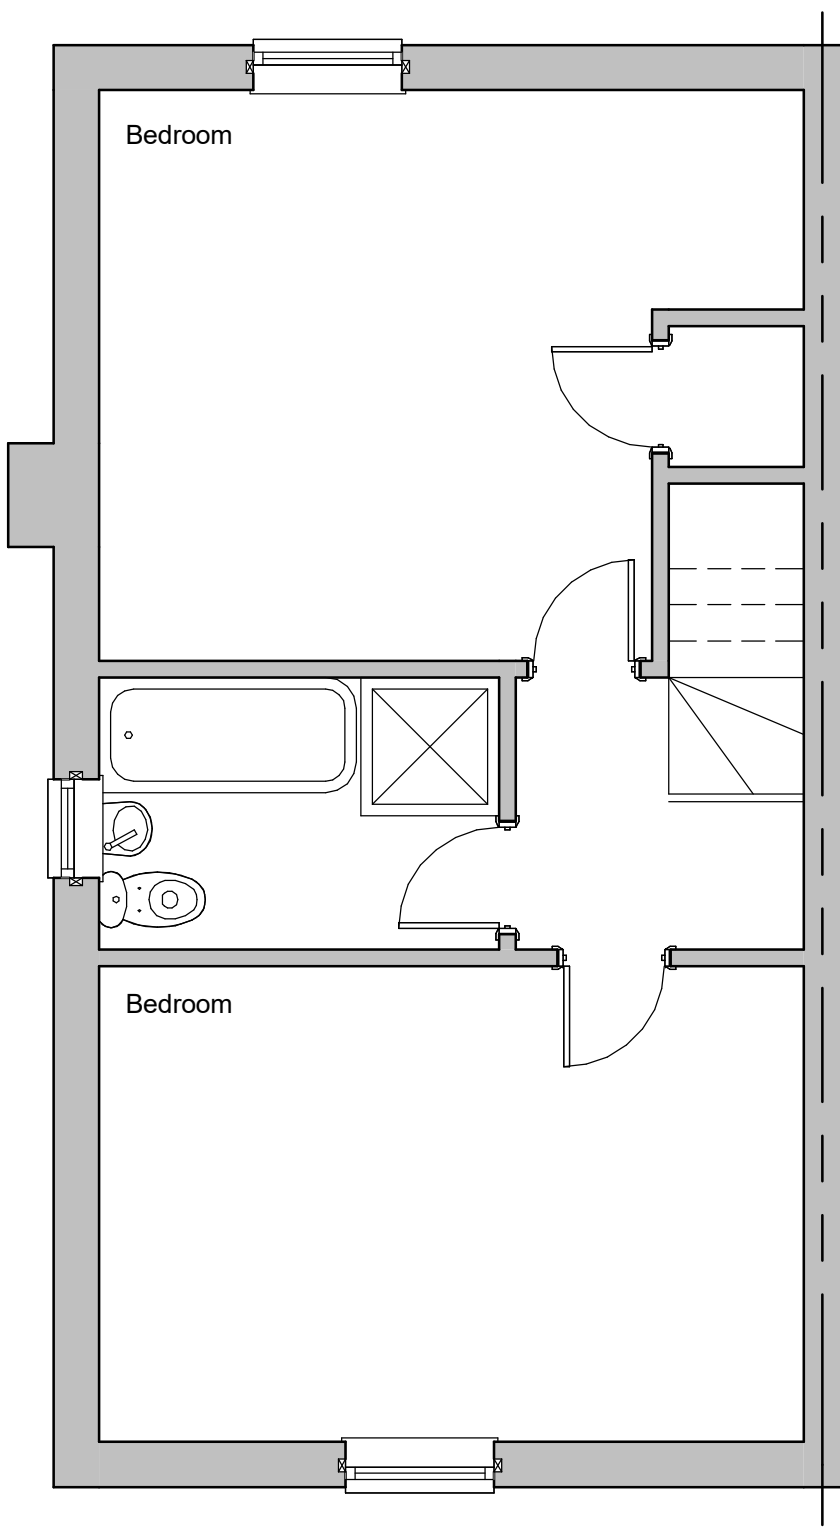

Side Elevation

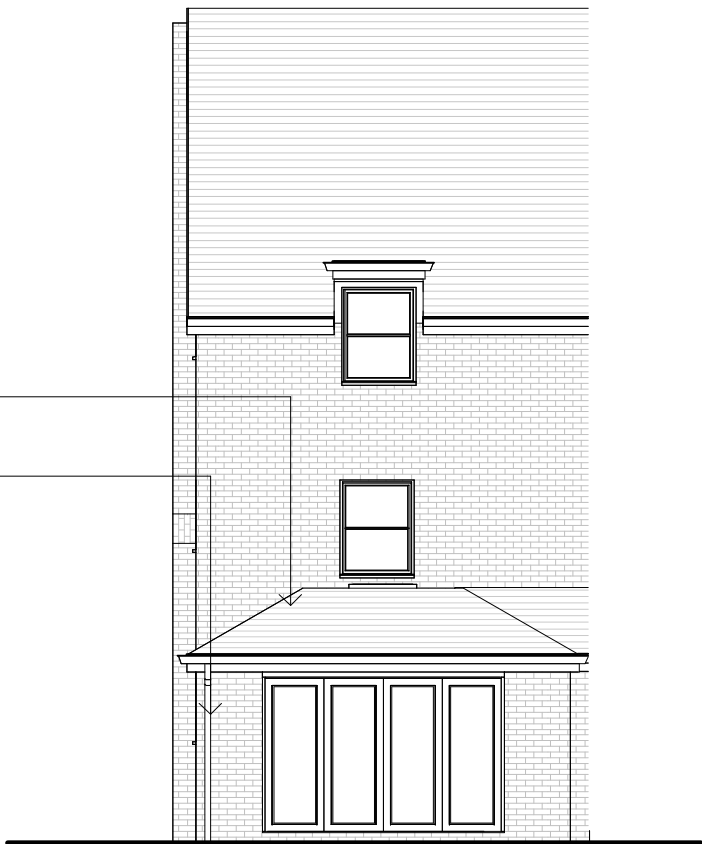


Rear Elevation

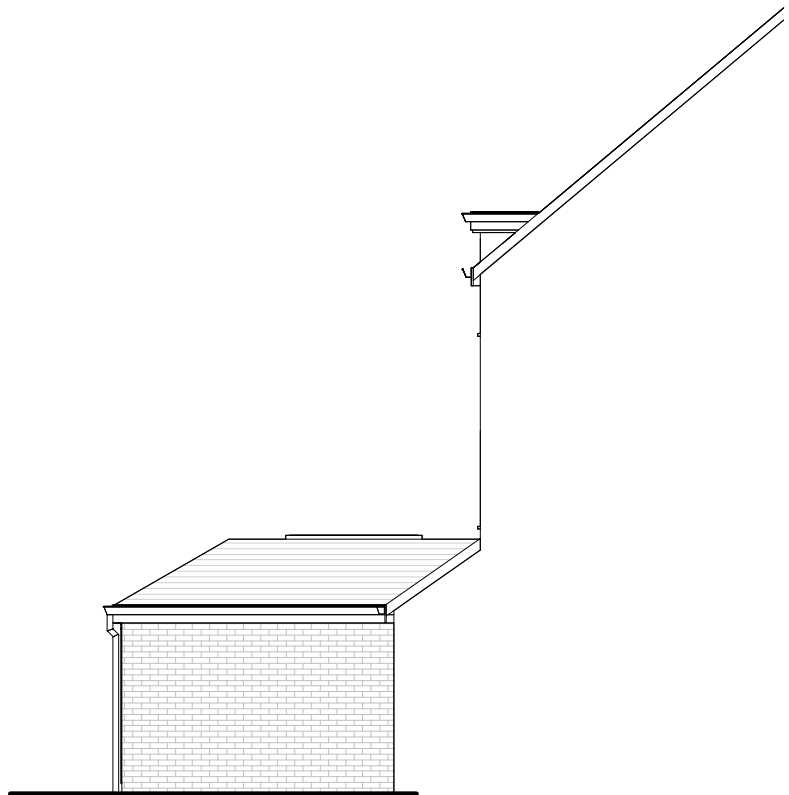

Side Elevation

Revisions

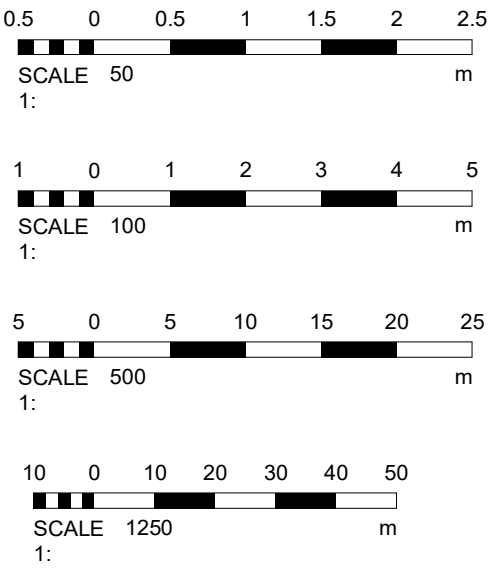

Materials

Drawing Number 2025/220 Sheet 2 of 2

Size A1 Scale 1:50, 1:100, 1:500, 1:1250

Project Proposed details December 2025

Job Title 23 Benjamin Way Burgess Hill West Sussex RH15 0FG

Do Not scale from this drawing except for planning as photocopies will be subject to distortion Drawings to be read in conjunction with all other Designers and structural engineers contract drawings and specifications: Any discrepancies must be brought to the attention of the Designer immediately. The contractor must verify all dimensions by site measurement before ordering materials or manufacturing components Substitute materials and products to those named will be acceptable if proven to be of equal or higher performance and not in conflict with other elements

M.J.Humphrey Ltd



Mel Humphrey MRICS 9 Aldworth Avenue Goring By Sea West Sussex BN12 4XQ Adam Humphrey MCIOB 21 Pendine Avenue Worthing West Sussex BN11 2NA

Mel@mjhumphrey.co.uk 07701055182 Adam@mjhumphrey.co.uk 07812419142