





REAR ELEVATION
1:100 @ A3

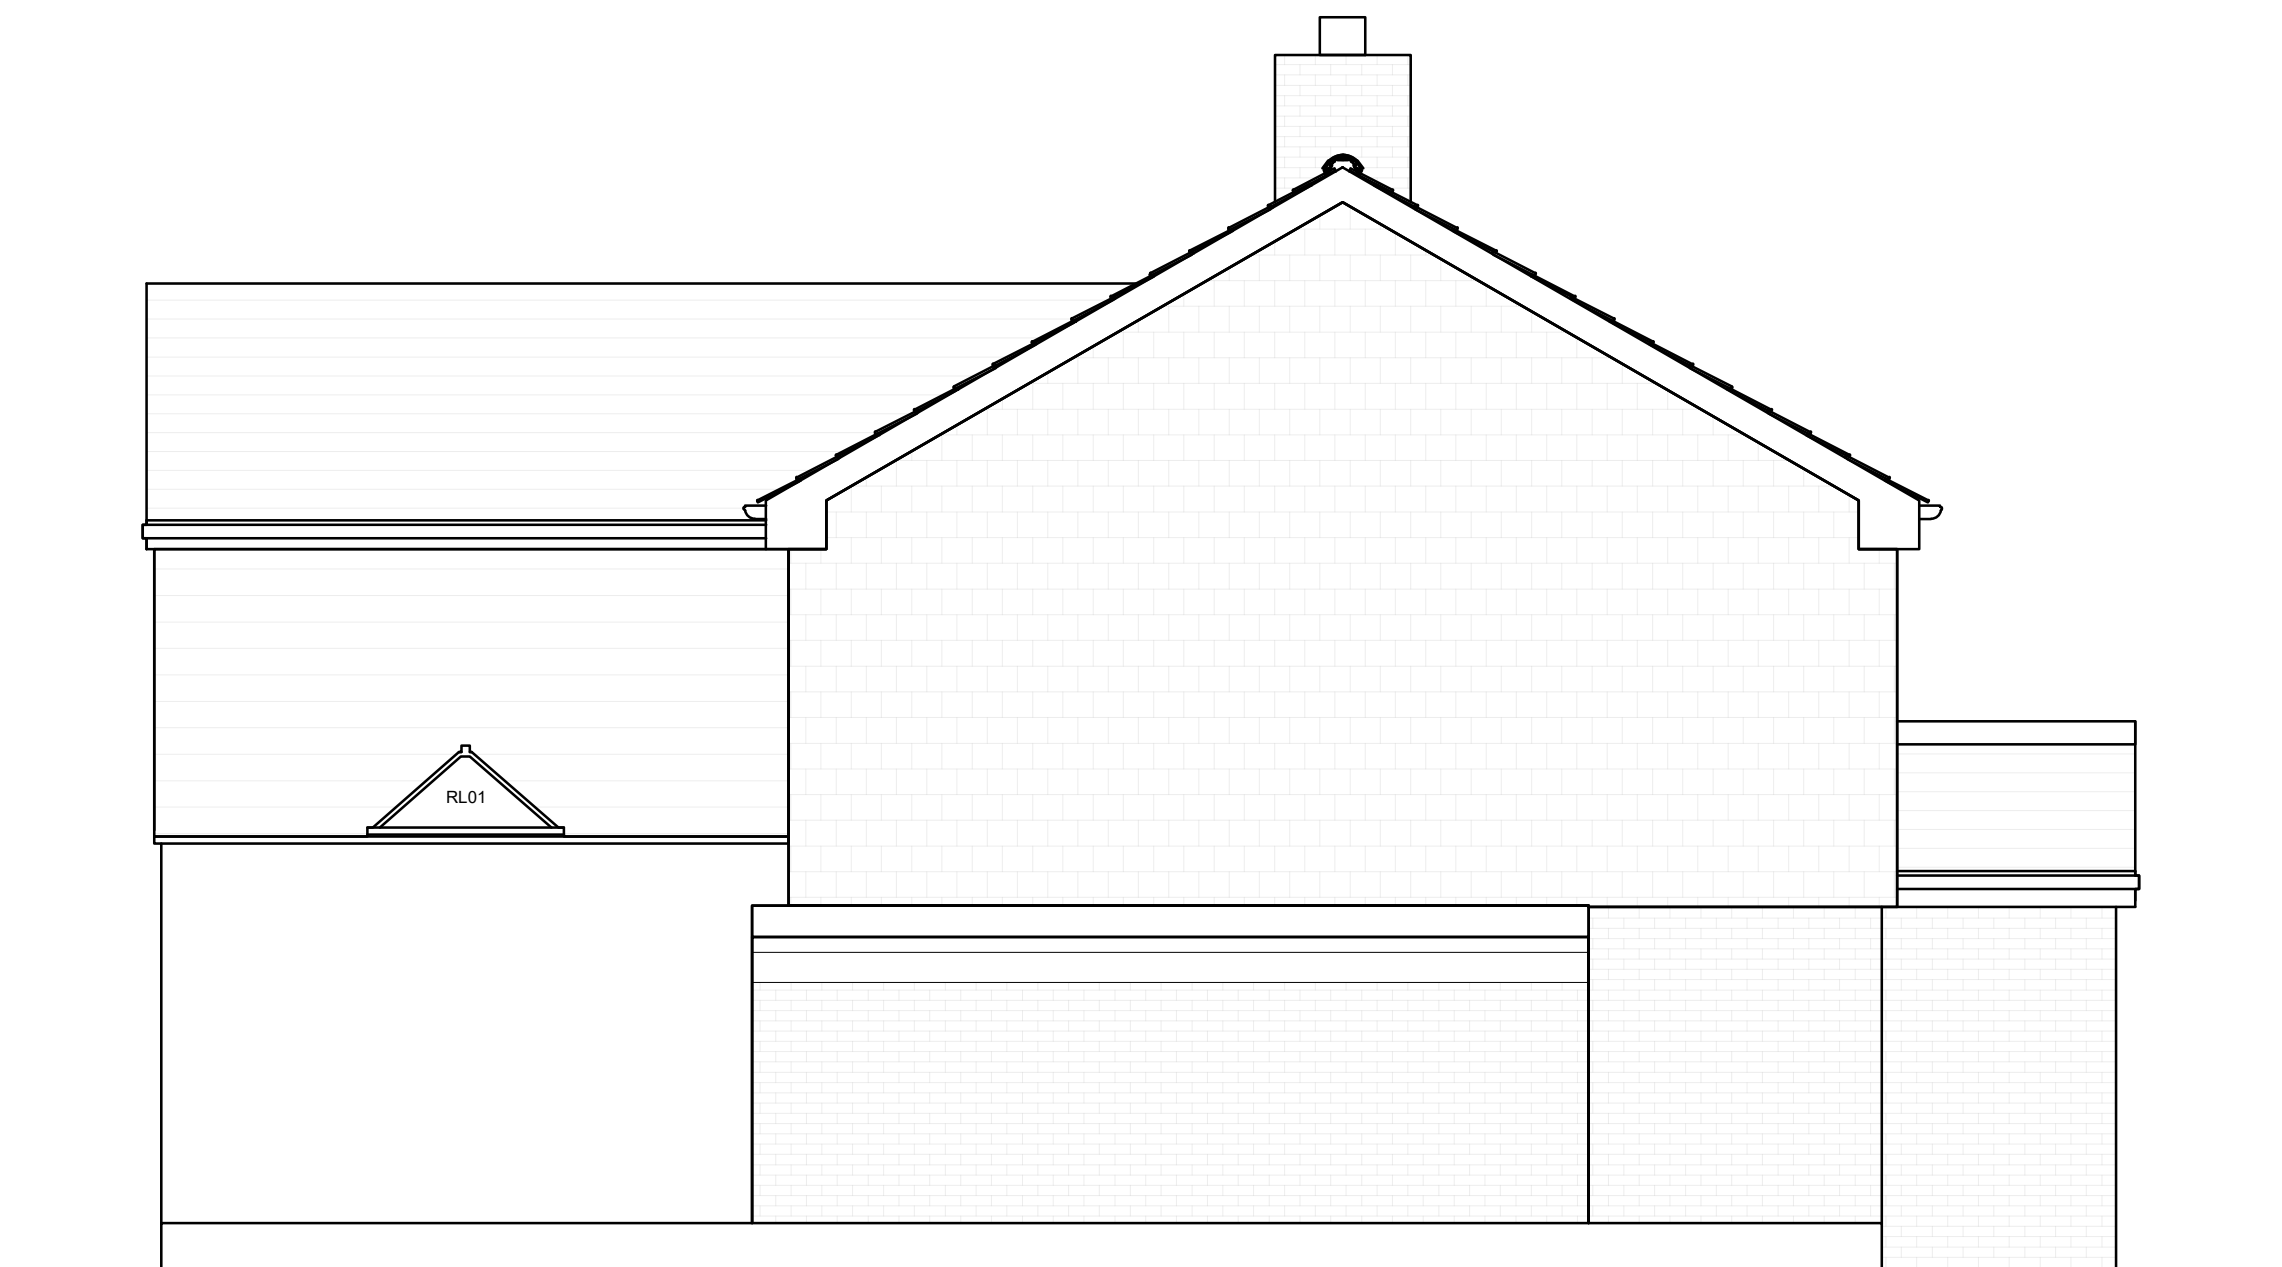

RIGHT SIDE ELEVATION
1:100 @ A3



FRONT ELEVATION
1:100 @ A3

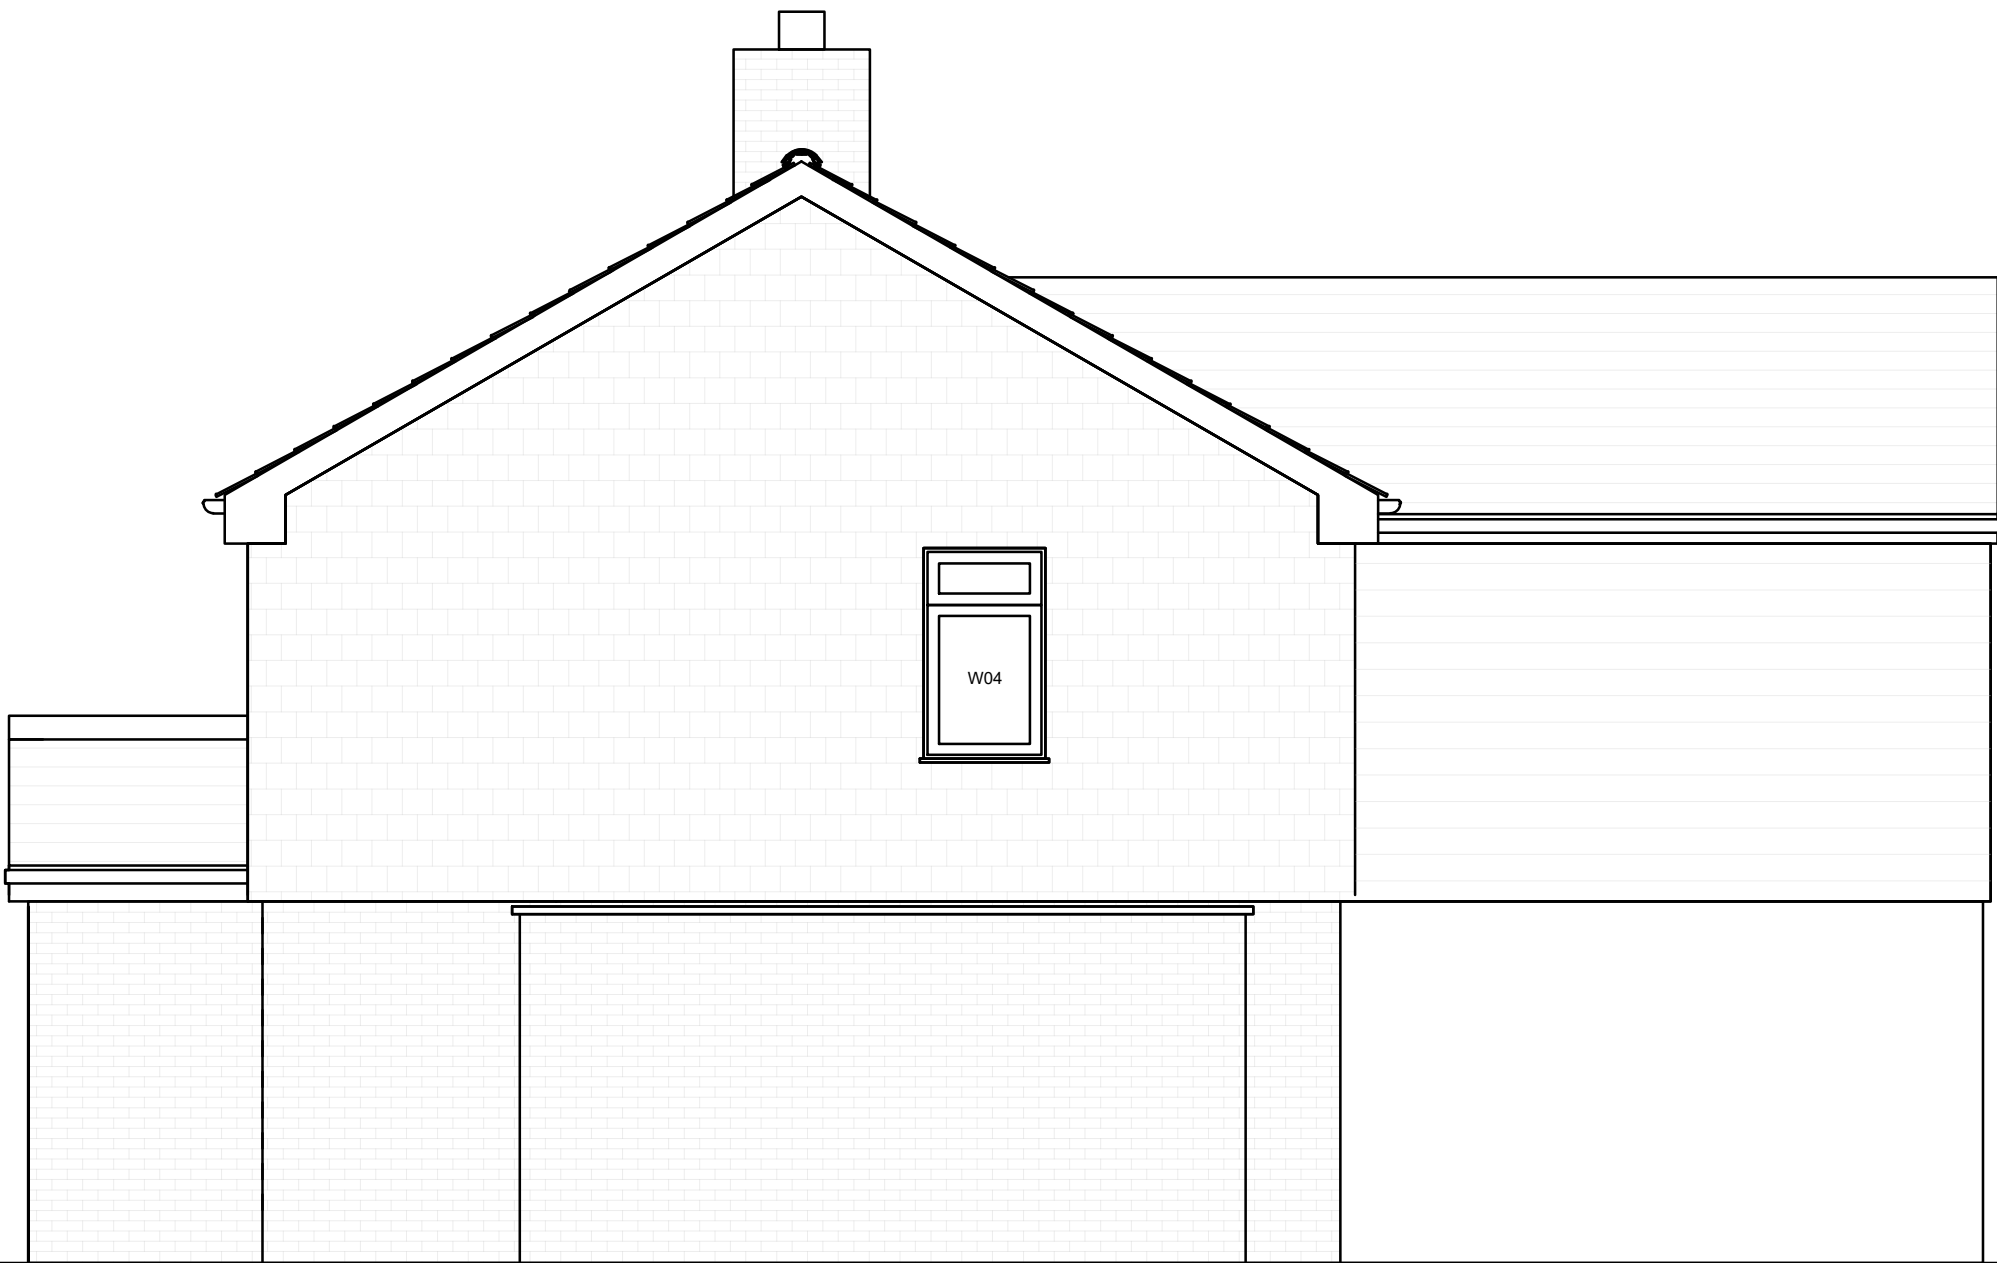

LEFT SIDE ELEVATION
1:100 @ A3

Site address		
5 Wilmington Close Hassocks, BN6 8QB		
Job Title		
Residential Extension and internal remodelling		
Proposed Elevations		
9 SAVILL ROAD LINDFIELD WEST SUSSEX RH162NY E : info@bucharumarchitects.co.uk T : 01444 239019		
Scale	1:100	Size A3
	01/2024	Dm By BRA
Project number.	Drawing number.	Rev.
24_127	PL_103_00	07