


Existing Fabric

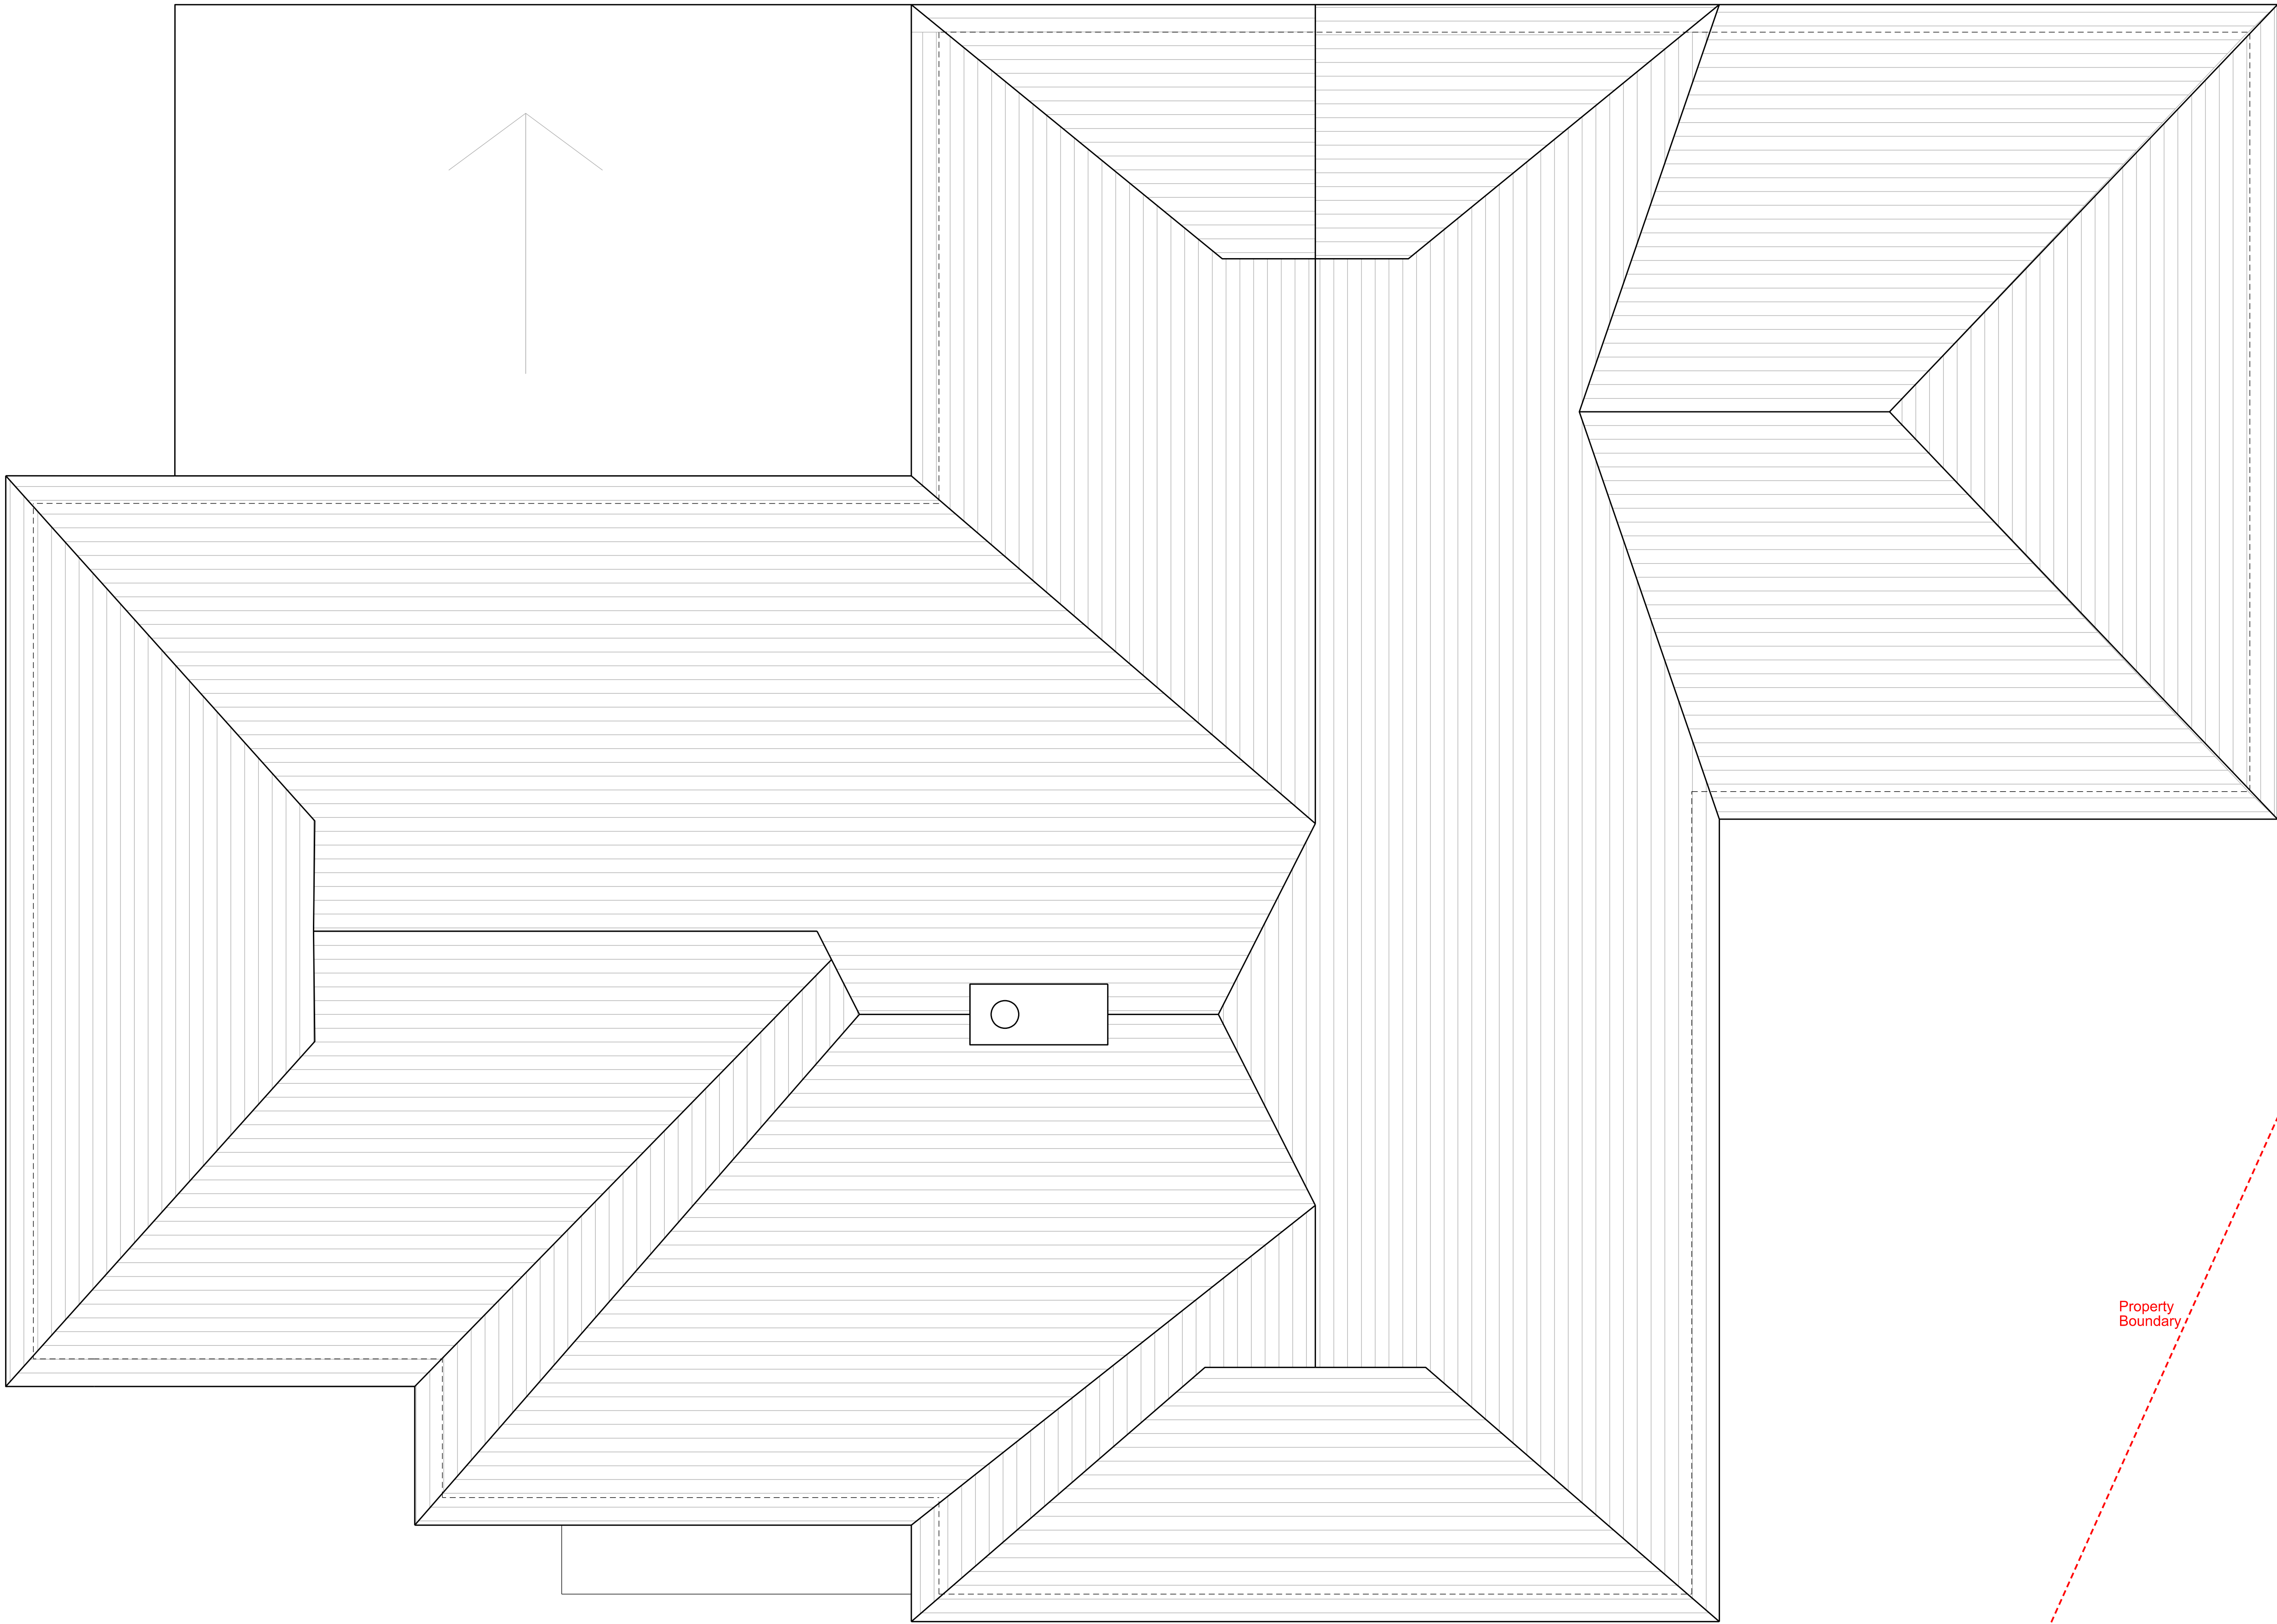

revision	date	
-	01.08.25	Issued for comment
A	16.09.25	Client comments incorporated

Andrew Paine
Architecture

T 020 7207 5898
E studio@aparchitecture.co.uk
W www.aparchitecture.co.uk

job title

BOXES LANE

drawing title

EXISTING ROOF PLAN

scale	status	
1:25 at A1; 1:50 at A3	FOR COMMENT	
project	drawing	revision
25011	011	A

Roof

ALL DIMENSIONS TO BE CHECKED ON SITE. DO NOT SCALE FROM DRAWINGS.