




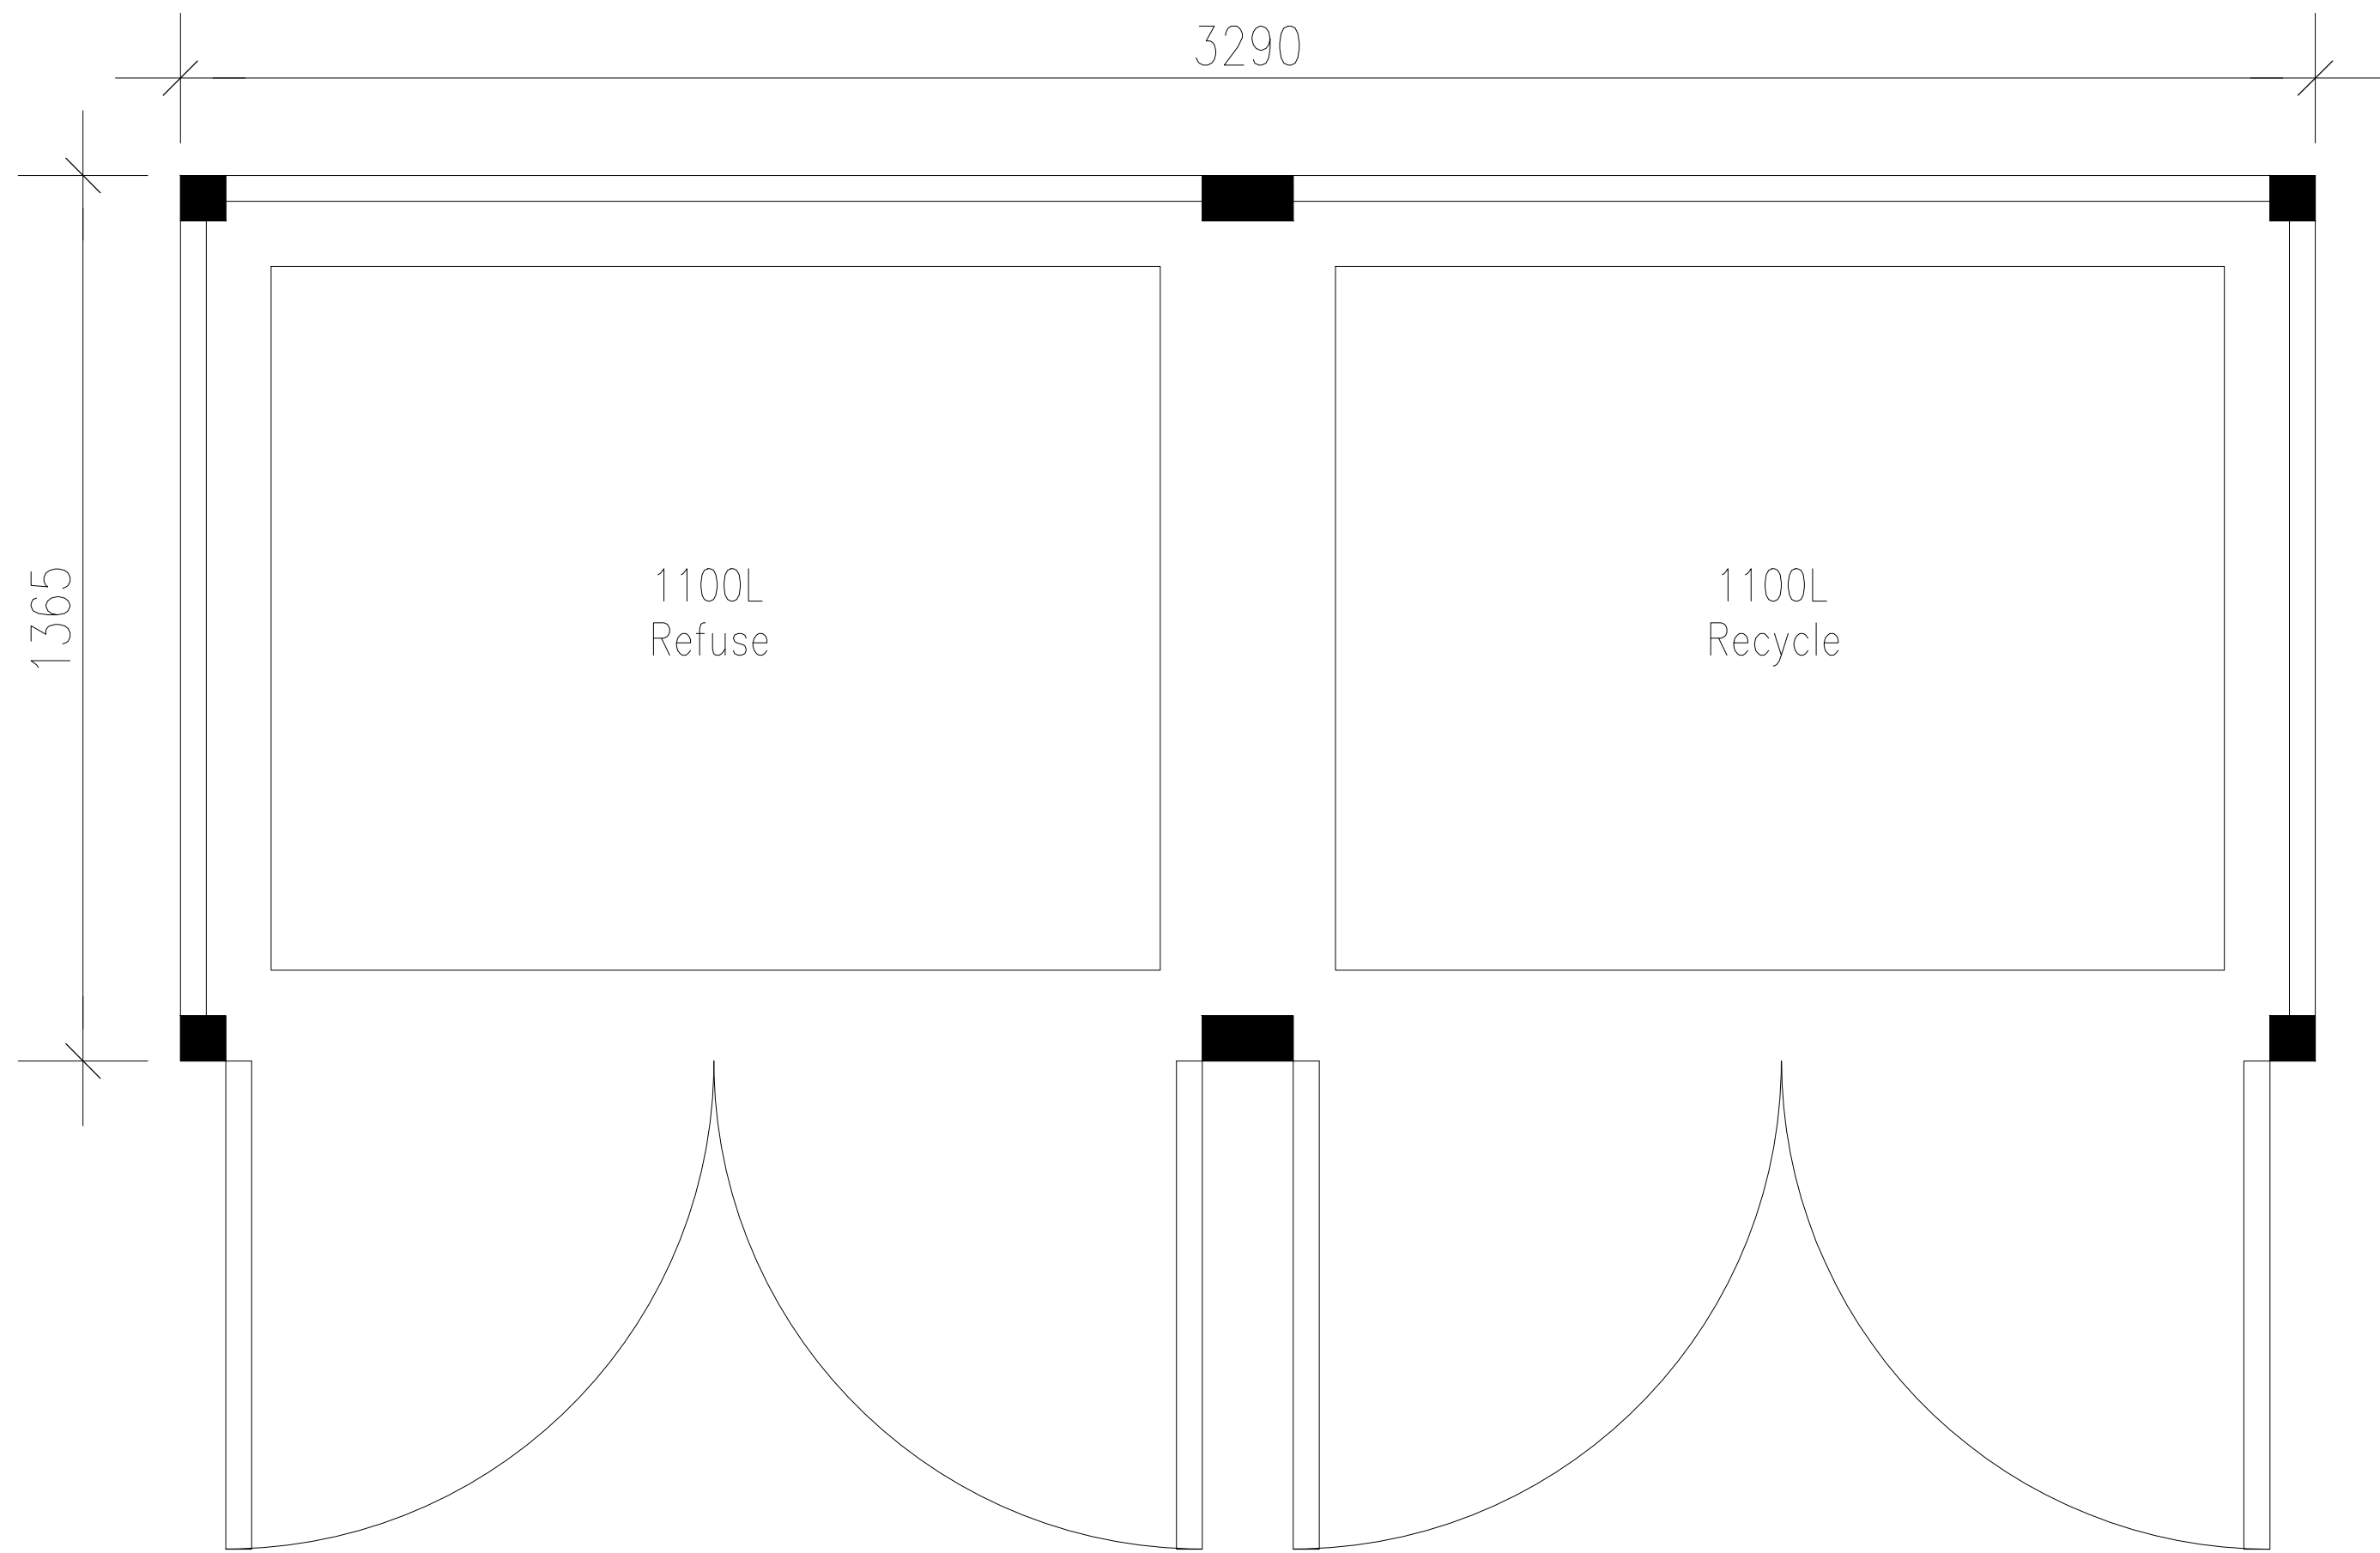


Ground Floor
Scale 1:10

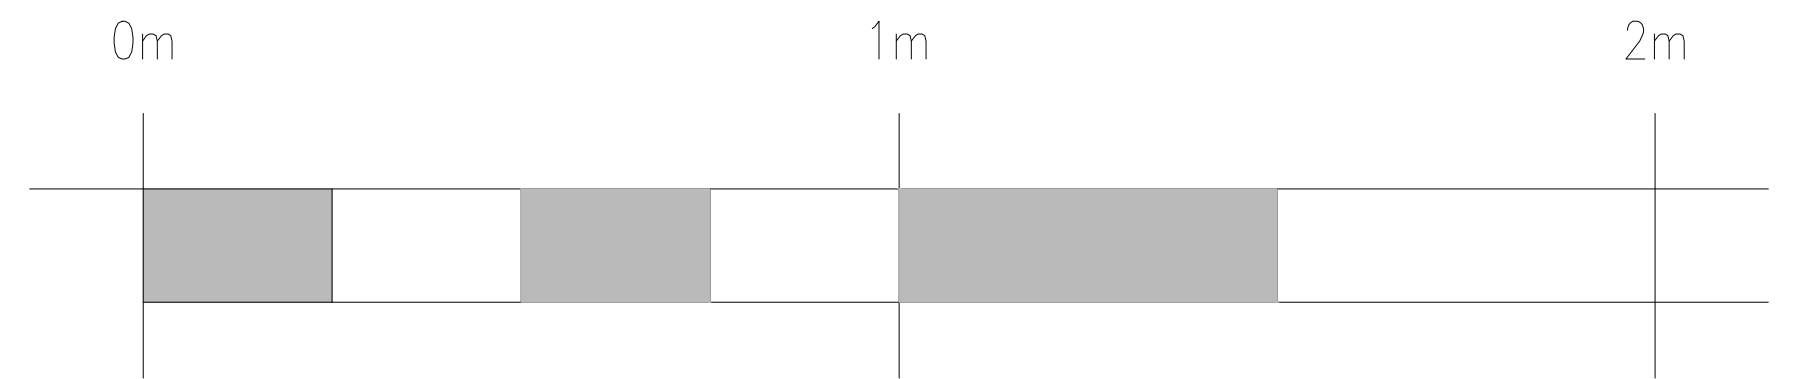


1:10 @ A1

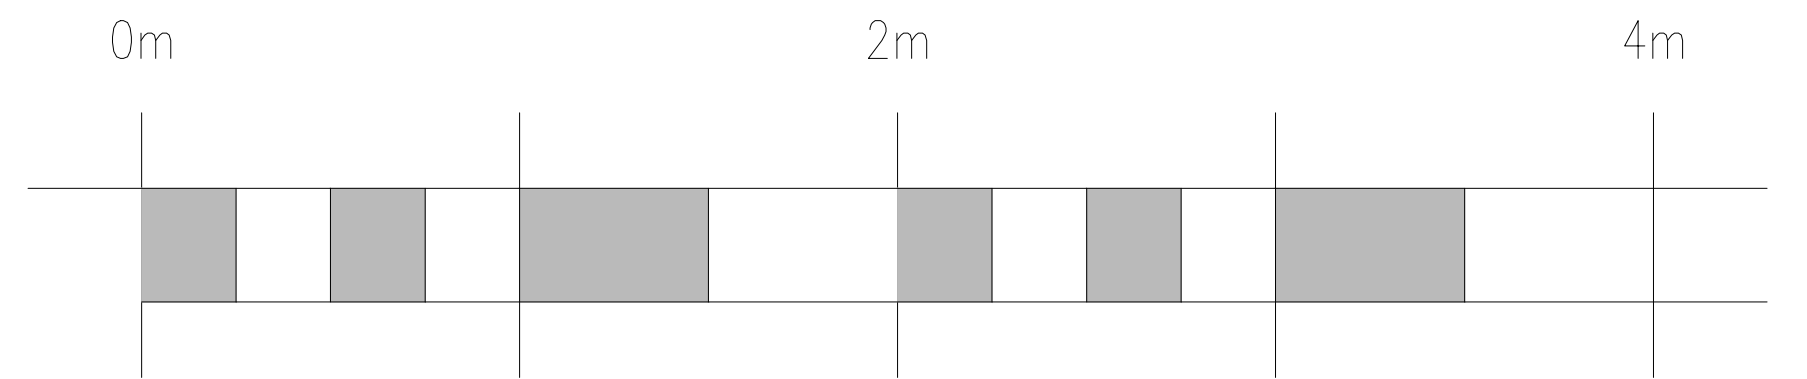


1:20 @ A1

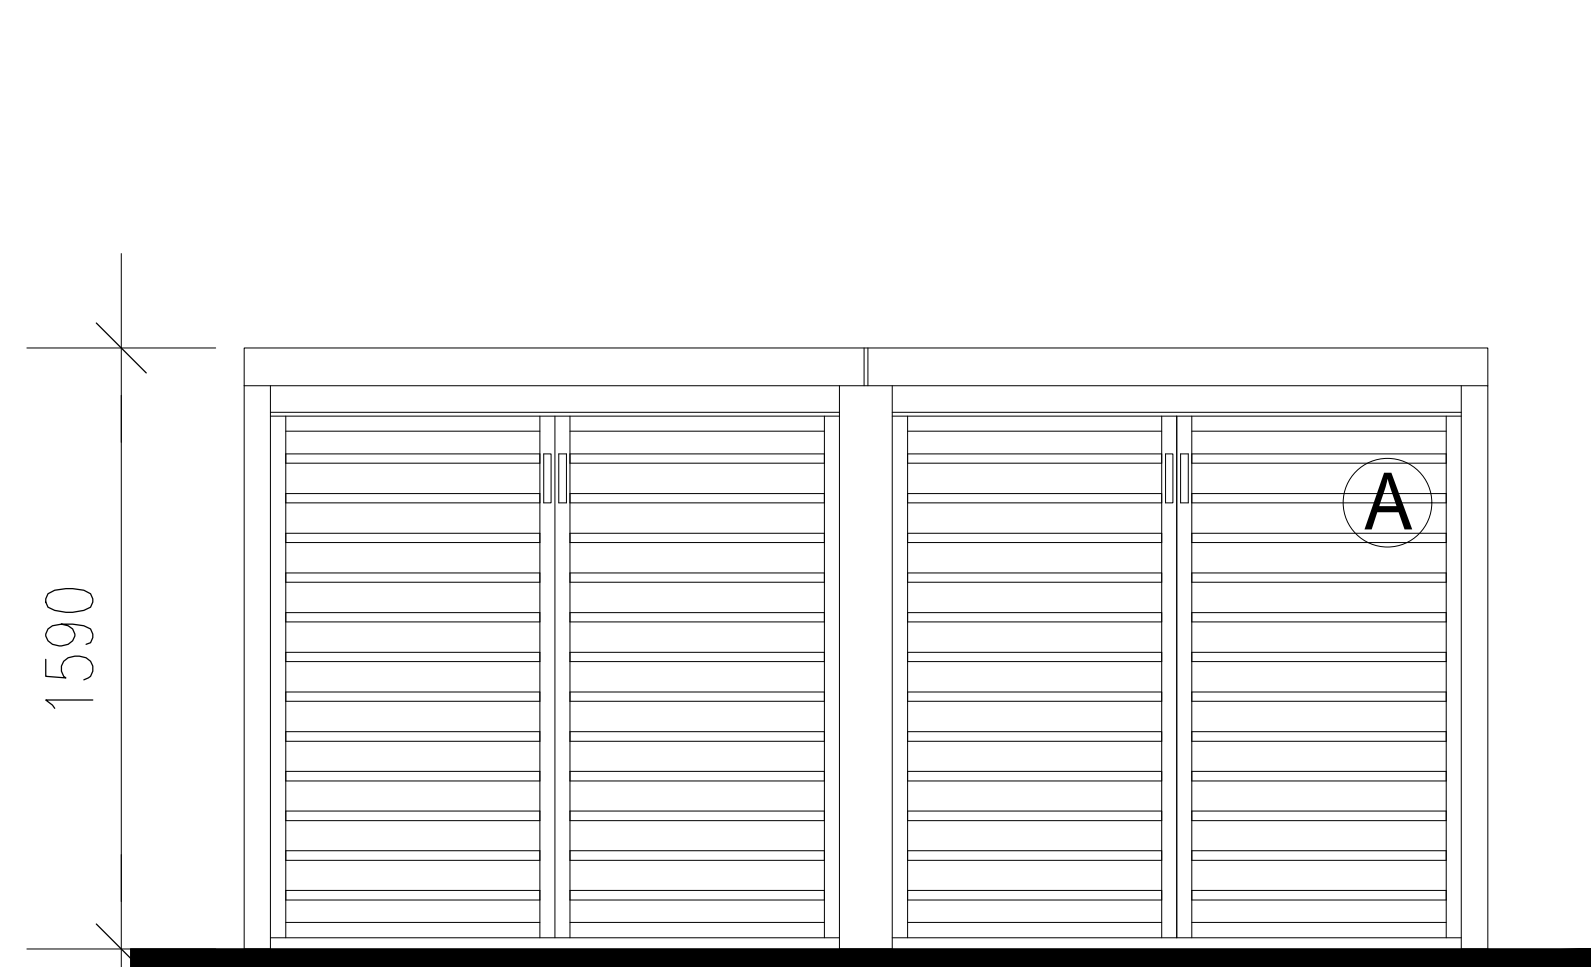


Front Elevation
Scale 1:20

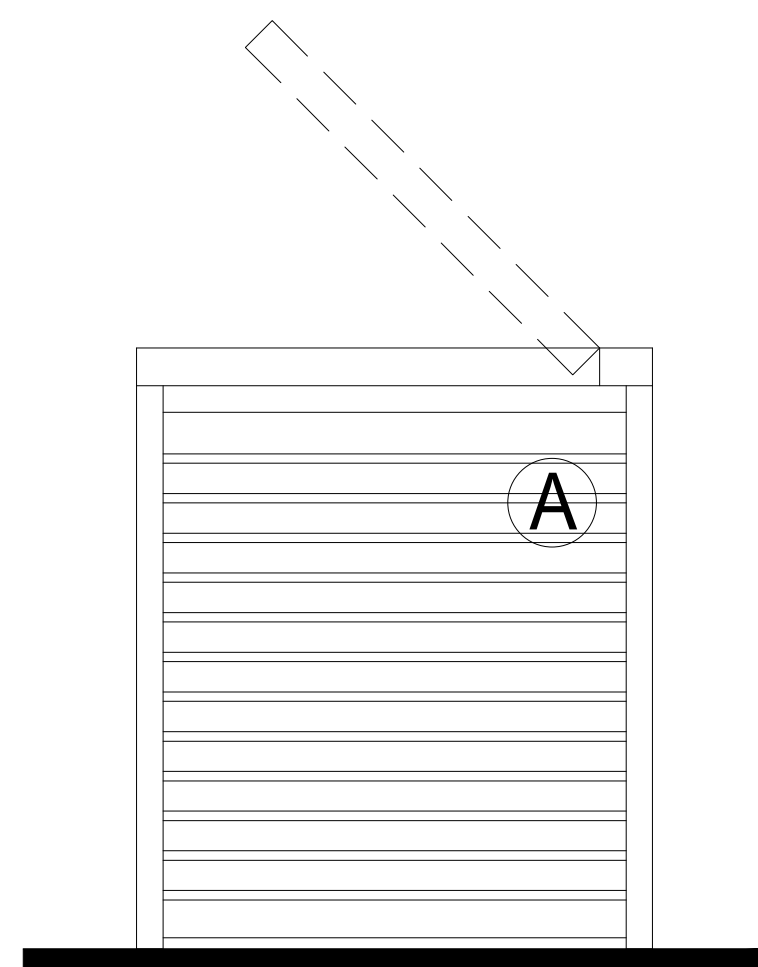

Side Elevation
Scale 1:20

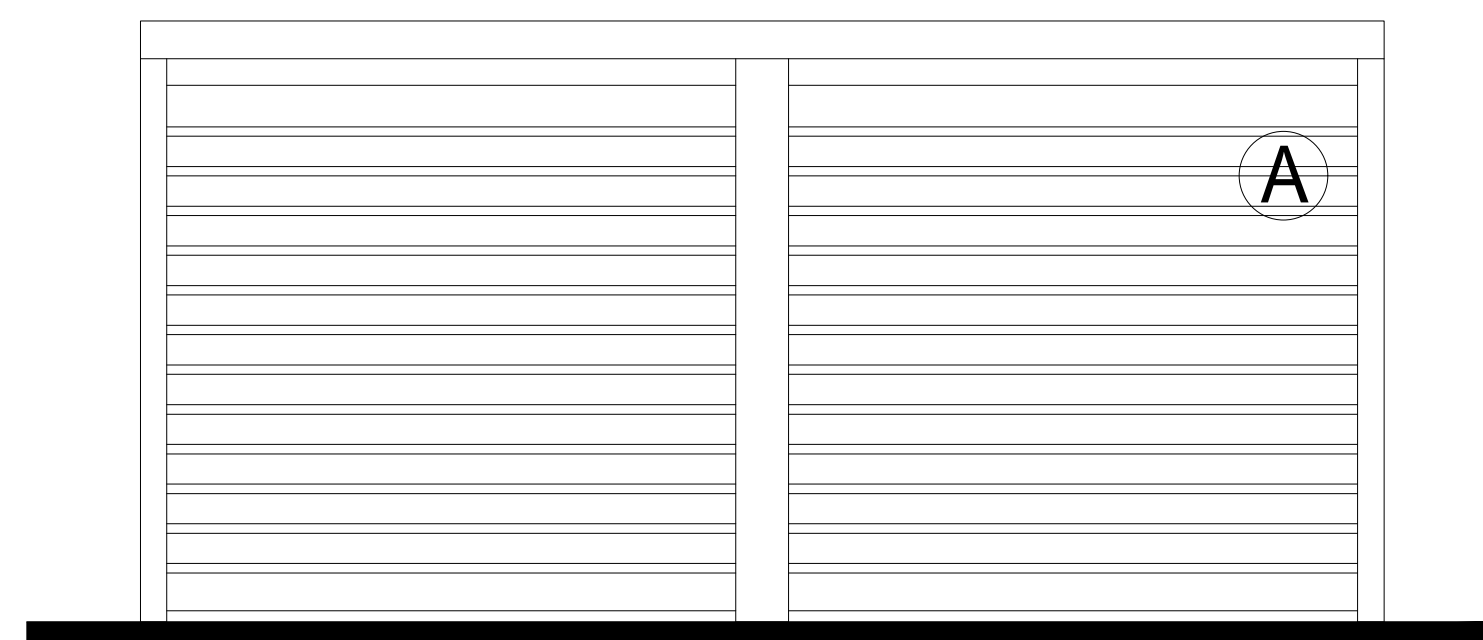

Rear Elevation
Scale 1:20

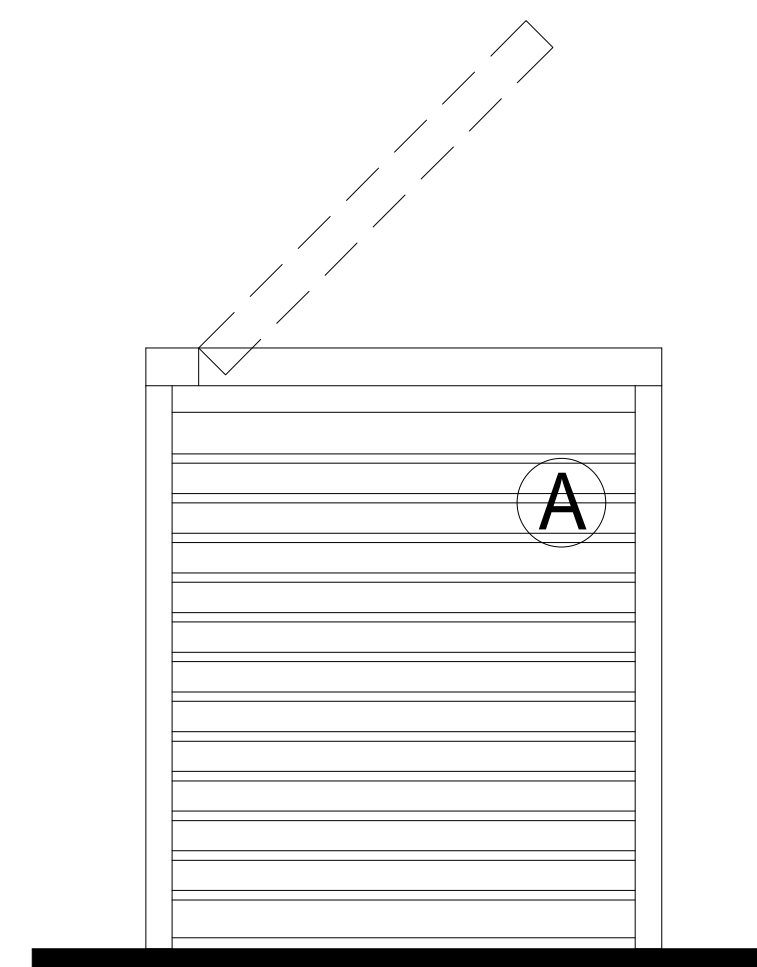

Side Elevation
Scale 1:20

External Material:

Ⓐ Horizontal Boarding – Black (Colour matching Sales Suite cladding)

REV	DATE	NOTE
DEVELOPMENT		
Land East of Brighton Road Pease Pottage		
Thakeham Sales Centre		
DRAWING TITLE		
Bin Store Plans and Elevations Existing and Proposed		
 THAKEHAM Thakeham Homes Limited Thakeham House Summers Place Stane Street Billingshurst West Sussex RH14 9GN		
DRAWN	DATE	SCALE
DS	March 2021	Varies
DRG No.		REV.
T101_SC_104		