


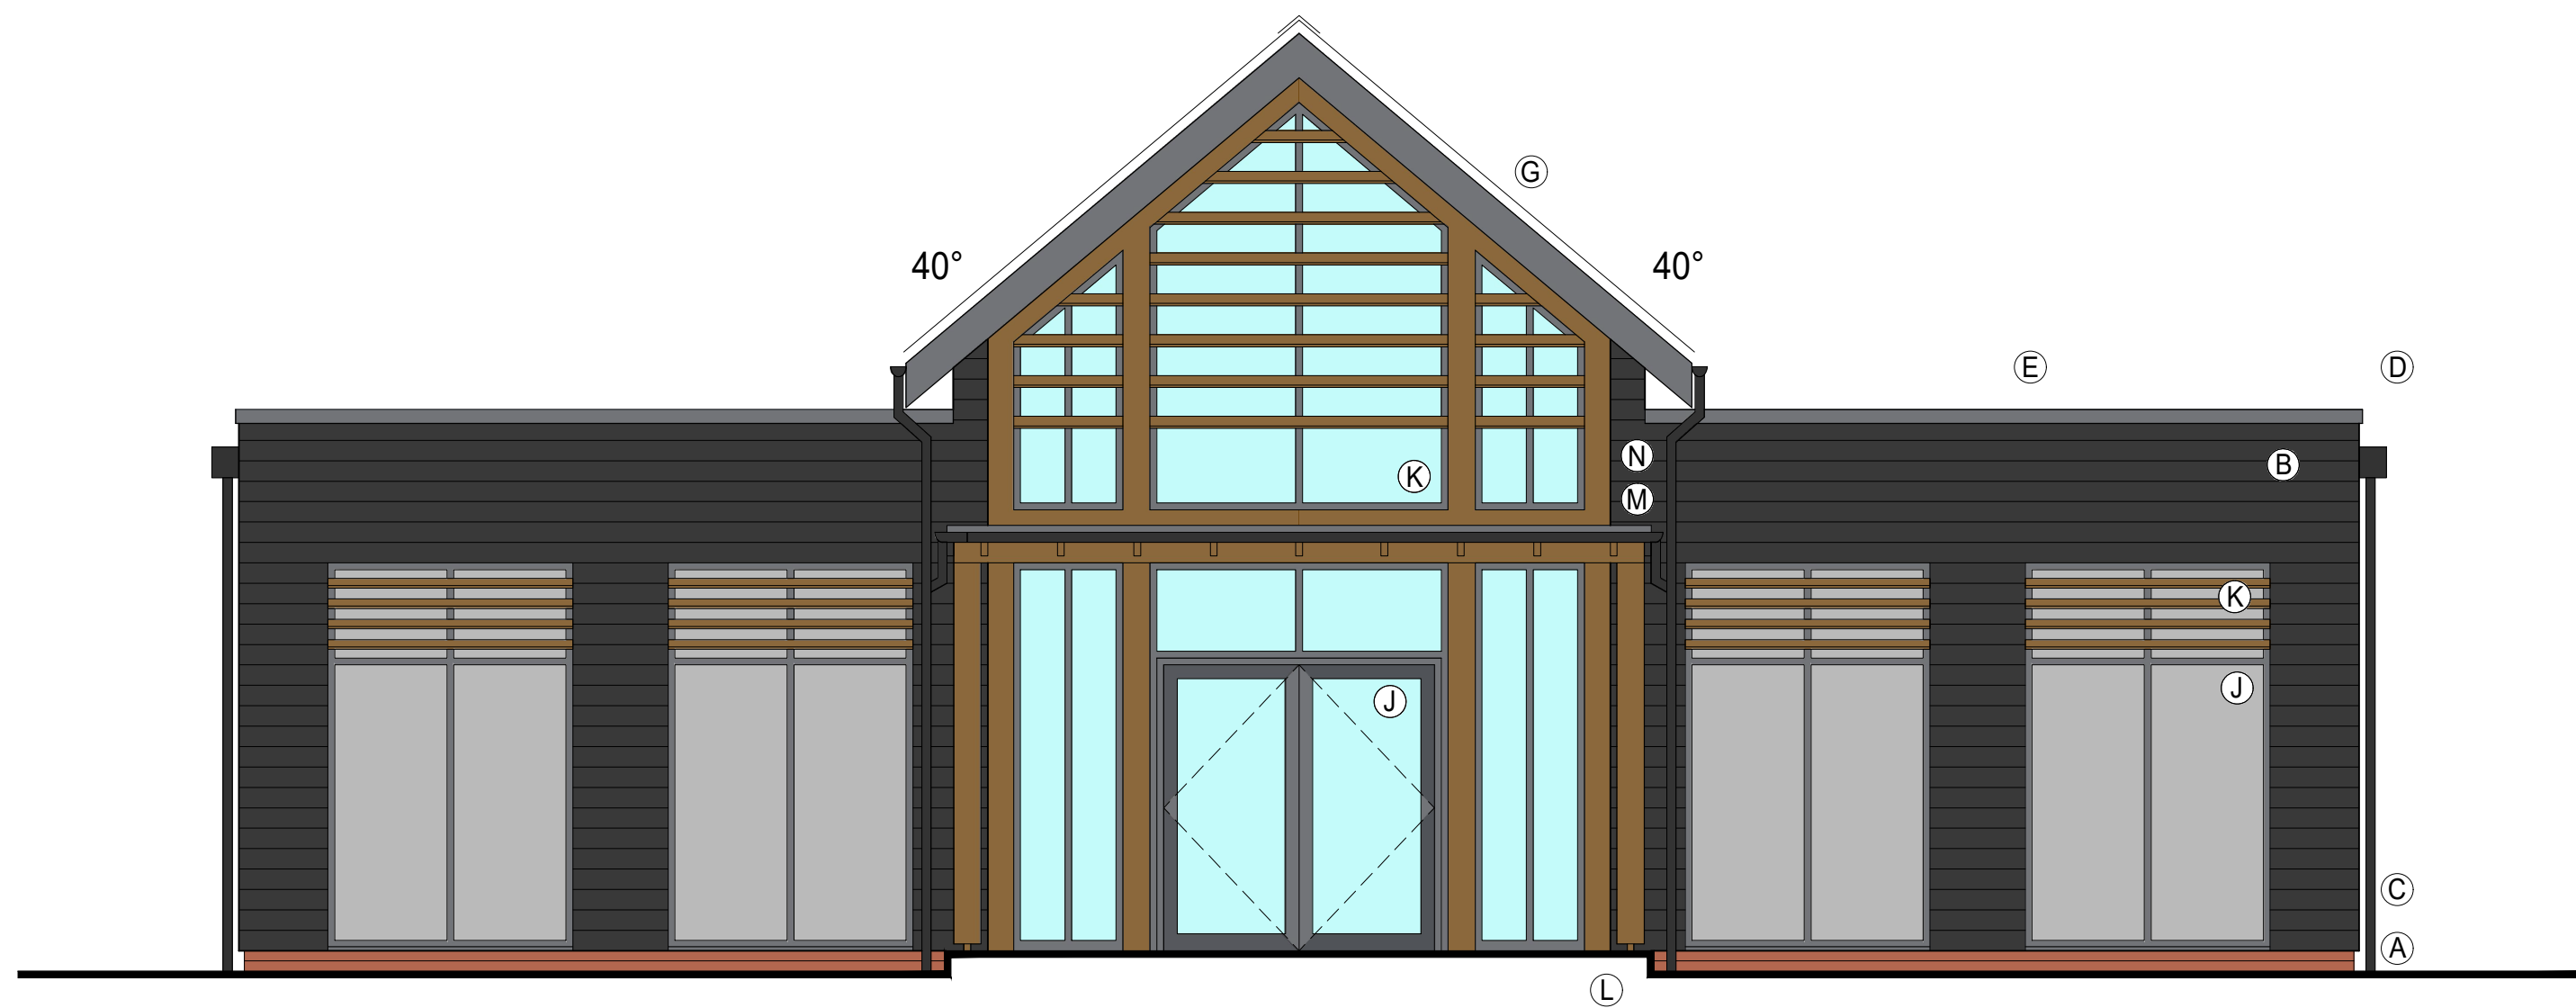


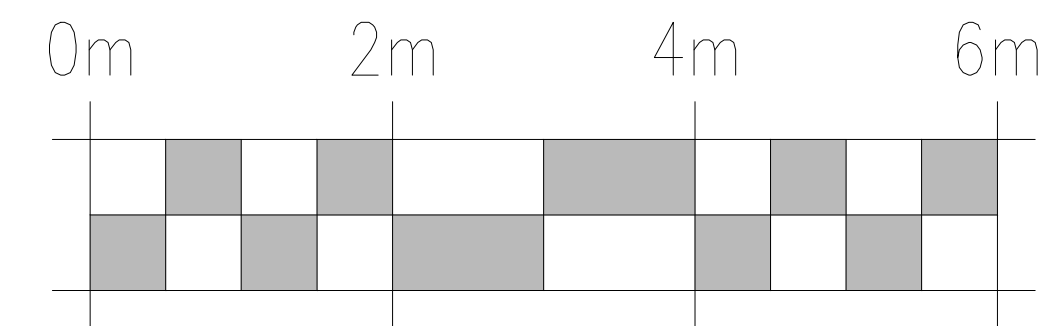

Front Elevation - South Facing

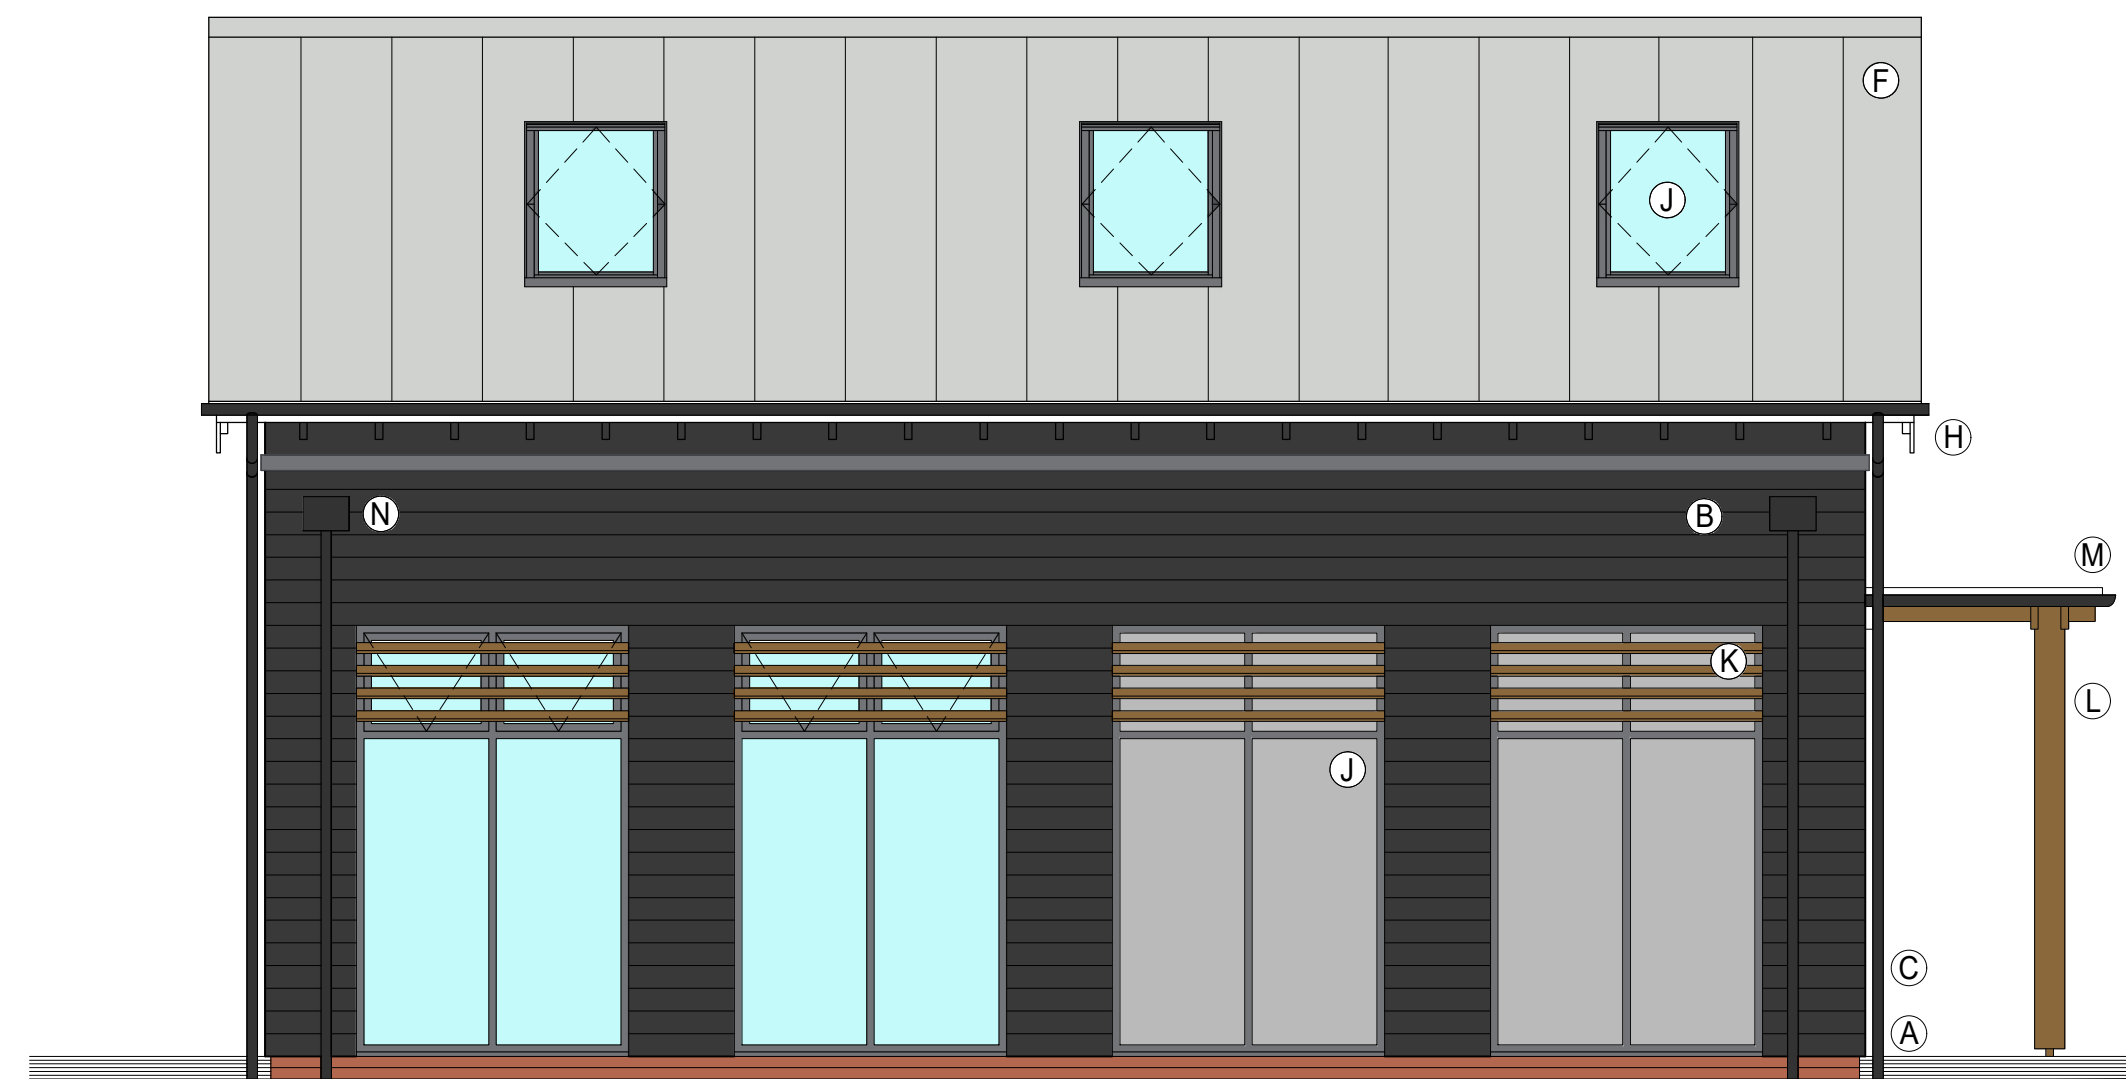

Side Elevation - West Facing

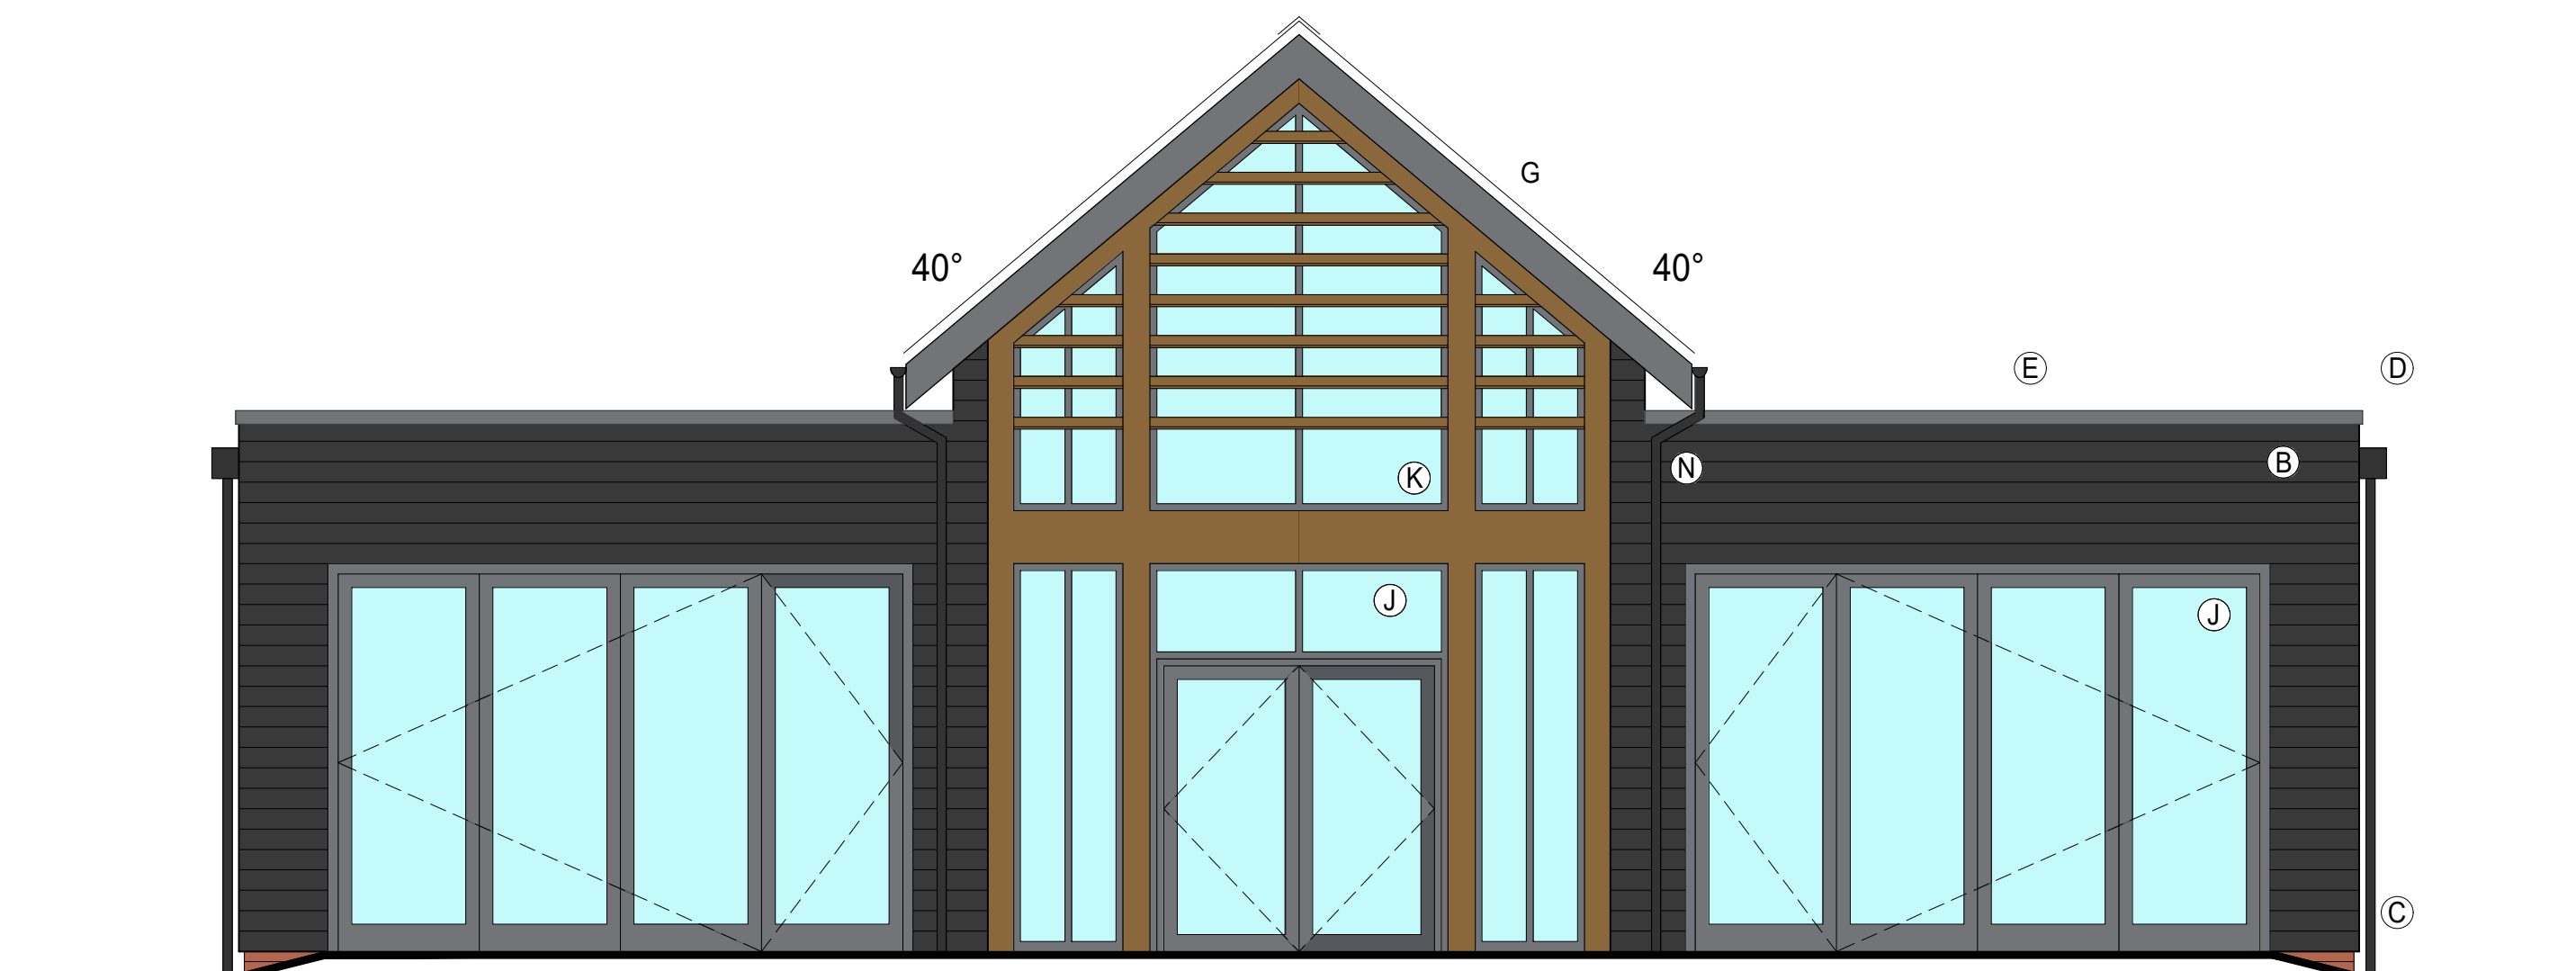

Rear Elevation - North Facing



Side Elevation - East Facing

External Material:

- (A) Brickwork Below Weatherboarding – Wienerberger Nutcombe Reds
- (B) Horizontal Weatherboarding – Hardieplank Midnight Black
- (C) Weatherboarding Trim – Hardieplank Metal Trim Midnight Black
- (D) Parapet Coping Trim – Powder Coated Aluminium RAL 7015
- (E) Flat Roof – Polyroof – RAL 7015

External Material:

- (F) Pitched Roof – PPC Aluminium raised fold seam – Dark Grey RAL 7043
- (G) High Level Fascia/Boxed Eaves – UPVC RAL 7015
- (H) Low Level Fascia/Open Eaves – Timber Natural Finish
- (J) Windows/External Doors – PPC Aluminium RAL 7015
- (K) All Timber Elements – Timber Natural Finish

External Material:

- (L) Entrance Porch Canopy – Timber posts supporting timber roof structure.
- (M) Metal Cladding roof as gable roof with a T&G soffit RAL 7035
- (N) Rainwater Goods – Osma Deepline (Black)

A. Brick changed from 'Olde Horsham Reds' to 'Nutcombe Reds' (Weinerberger)

REV	DATE	NOTE
DEVELOPMENT		
Land East of Brighton Road Pease Pottage		
Thakeham Sales Centre		
DRAWING TITLE Elevations Existing and Proposed		
 THAKEHAM Thakeham Homes Limited Thakeham House Summers Place Stane Street Billingshurst West Sussex RH14 9GN		
DRAWN	DATE	SCALE
LT	March 2021	1:50 @ A1 (1:100 @ A3)
DRG No. T101_SC_103		REV. A