


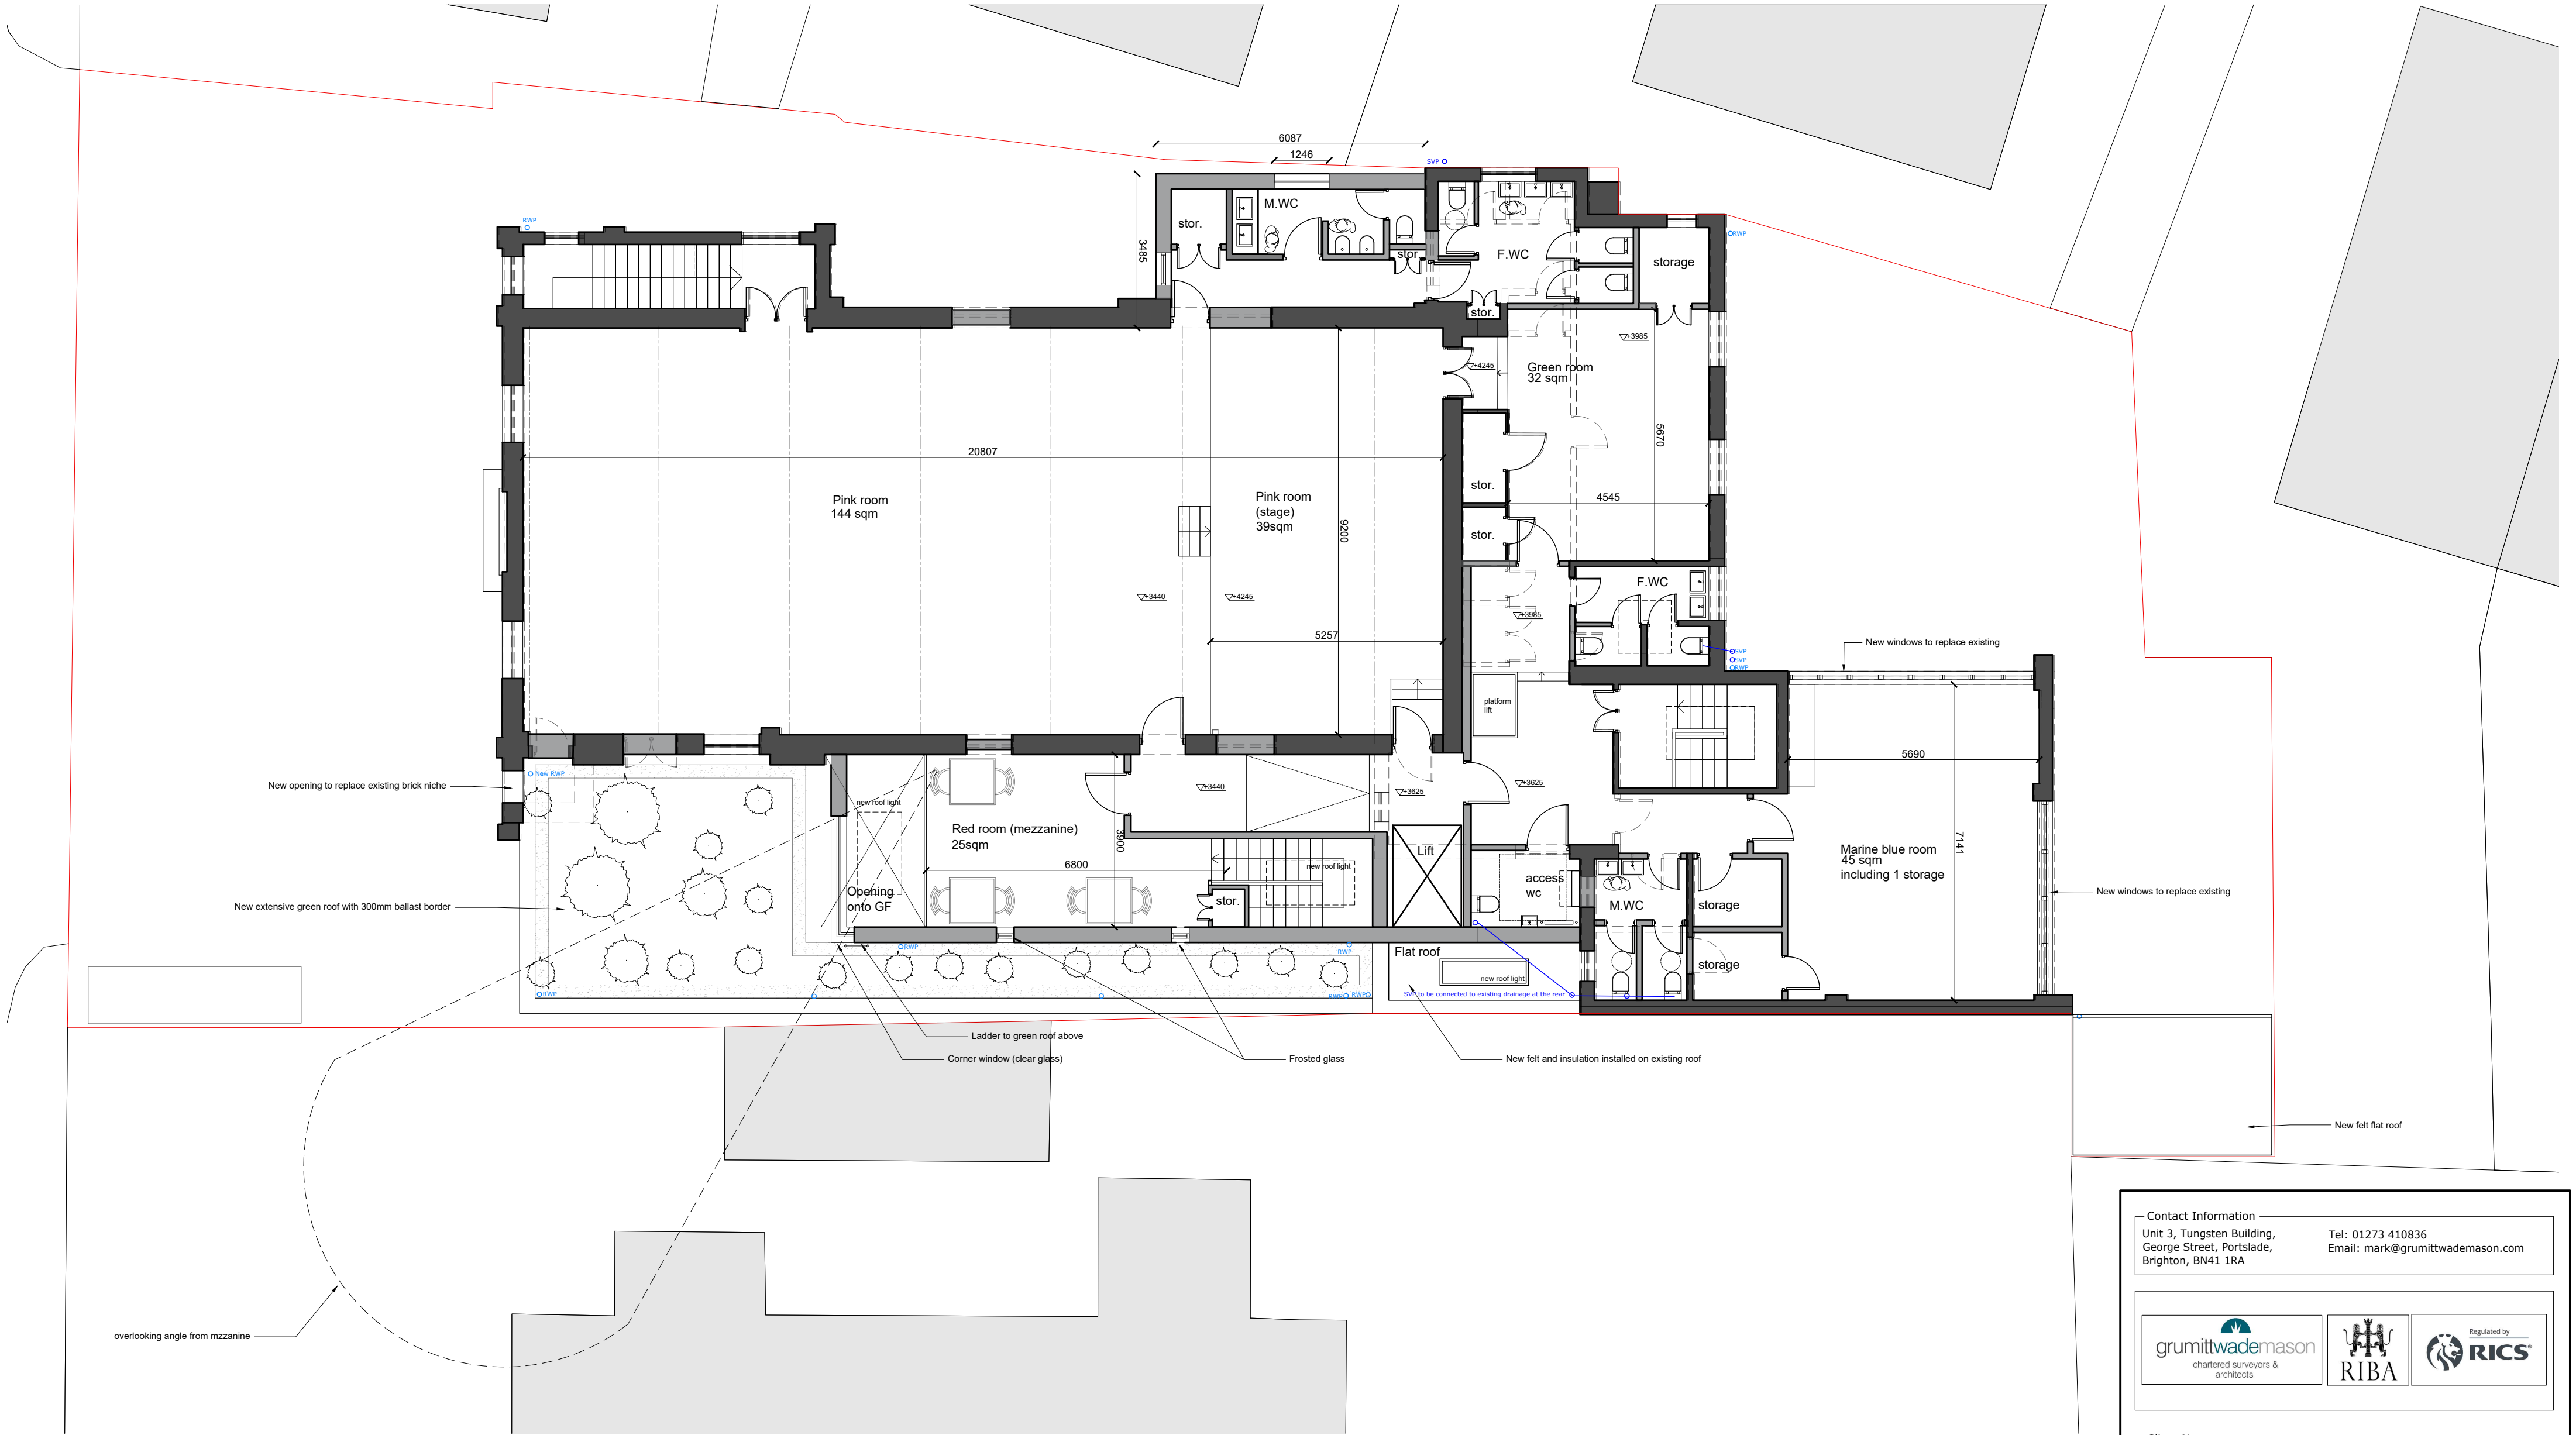


NOTES:

1. All dimensions are in mm and must be checked on site.
2. Drawings are to be read in conjunction with accompanying documents.
3. Any errors or inaccuracies should be brought to the attention of Grumitt Wade Mason.

KEY:

- Existing walls
- New Walls

 

|   |                                                       |                |               |               |
|---|-------------------------------------------------------|----------------|---------------|---------------|
| Contact Information   |                                                       |                |               |               |
| Unit 3, Tungsten Building,<br>George Street, Portslade,<br>Brighton, BN41 1RA                                                  | Tel: 01273 410836<br>Email: mark@grumittwademason.com |                |               |               |
| <div><div>grumittwademason<br/>chartered surveyors &amp; architects</div><div>RIBA</div><div>Regulated by<br/>RICS</div></div> |                                                       |                |               |               |
| Client Name<br>Park Centre Burgess Hill CIO                                                                                    |                                                       |                |               |               |
| Address<br>60 Park Road, Burgess Hill RH15 8ET                                                                                 |                                                       |                |               |               |
| Drawing Title<br>Proposed first floor plan                                                                                     |                                                       |                |               |               |
| Drawing Reference<br>DT/PARKCENTRE60/07                                                                                        | Date<br>14/10/25                                      |                |               |               |
| Scale<br>1: 100   | Paper<br>A2                                           | Drawn By<br>DT | Revision<br>5 | Direction<br> |