


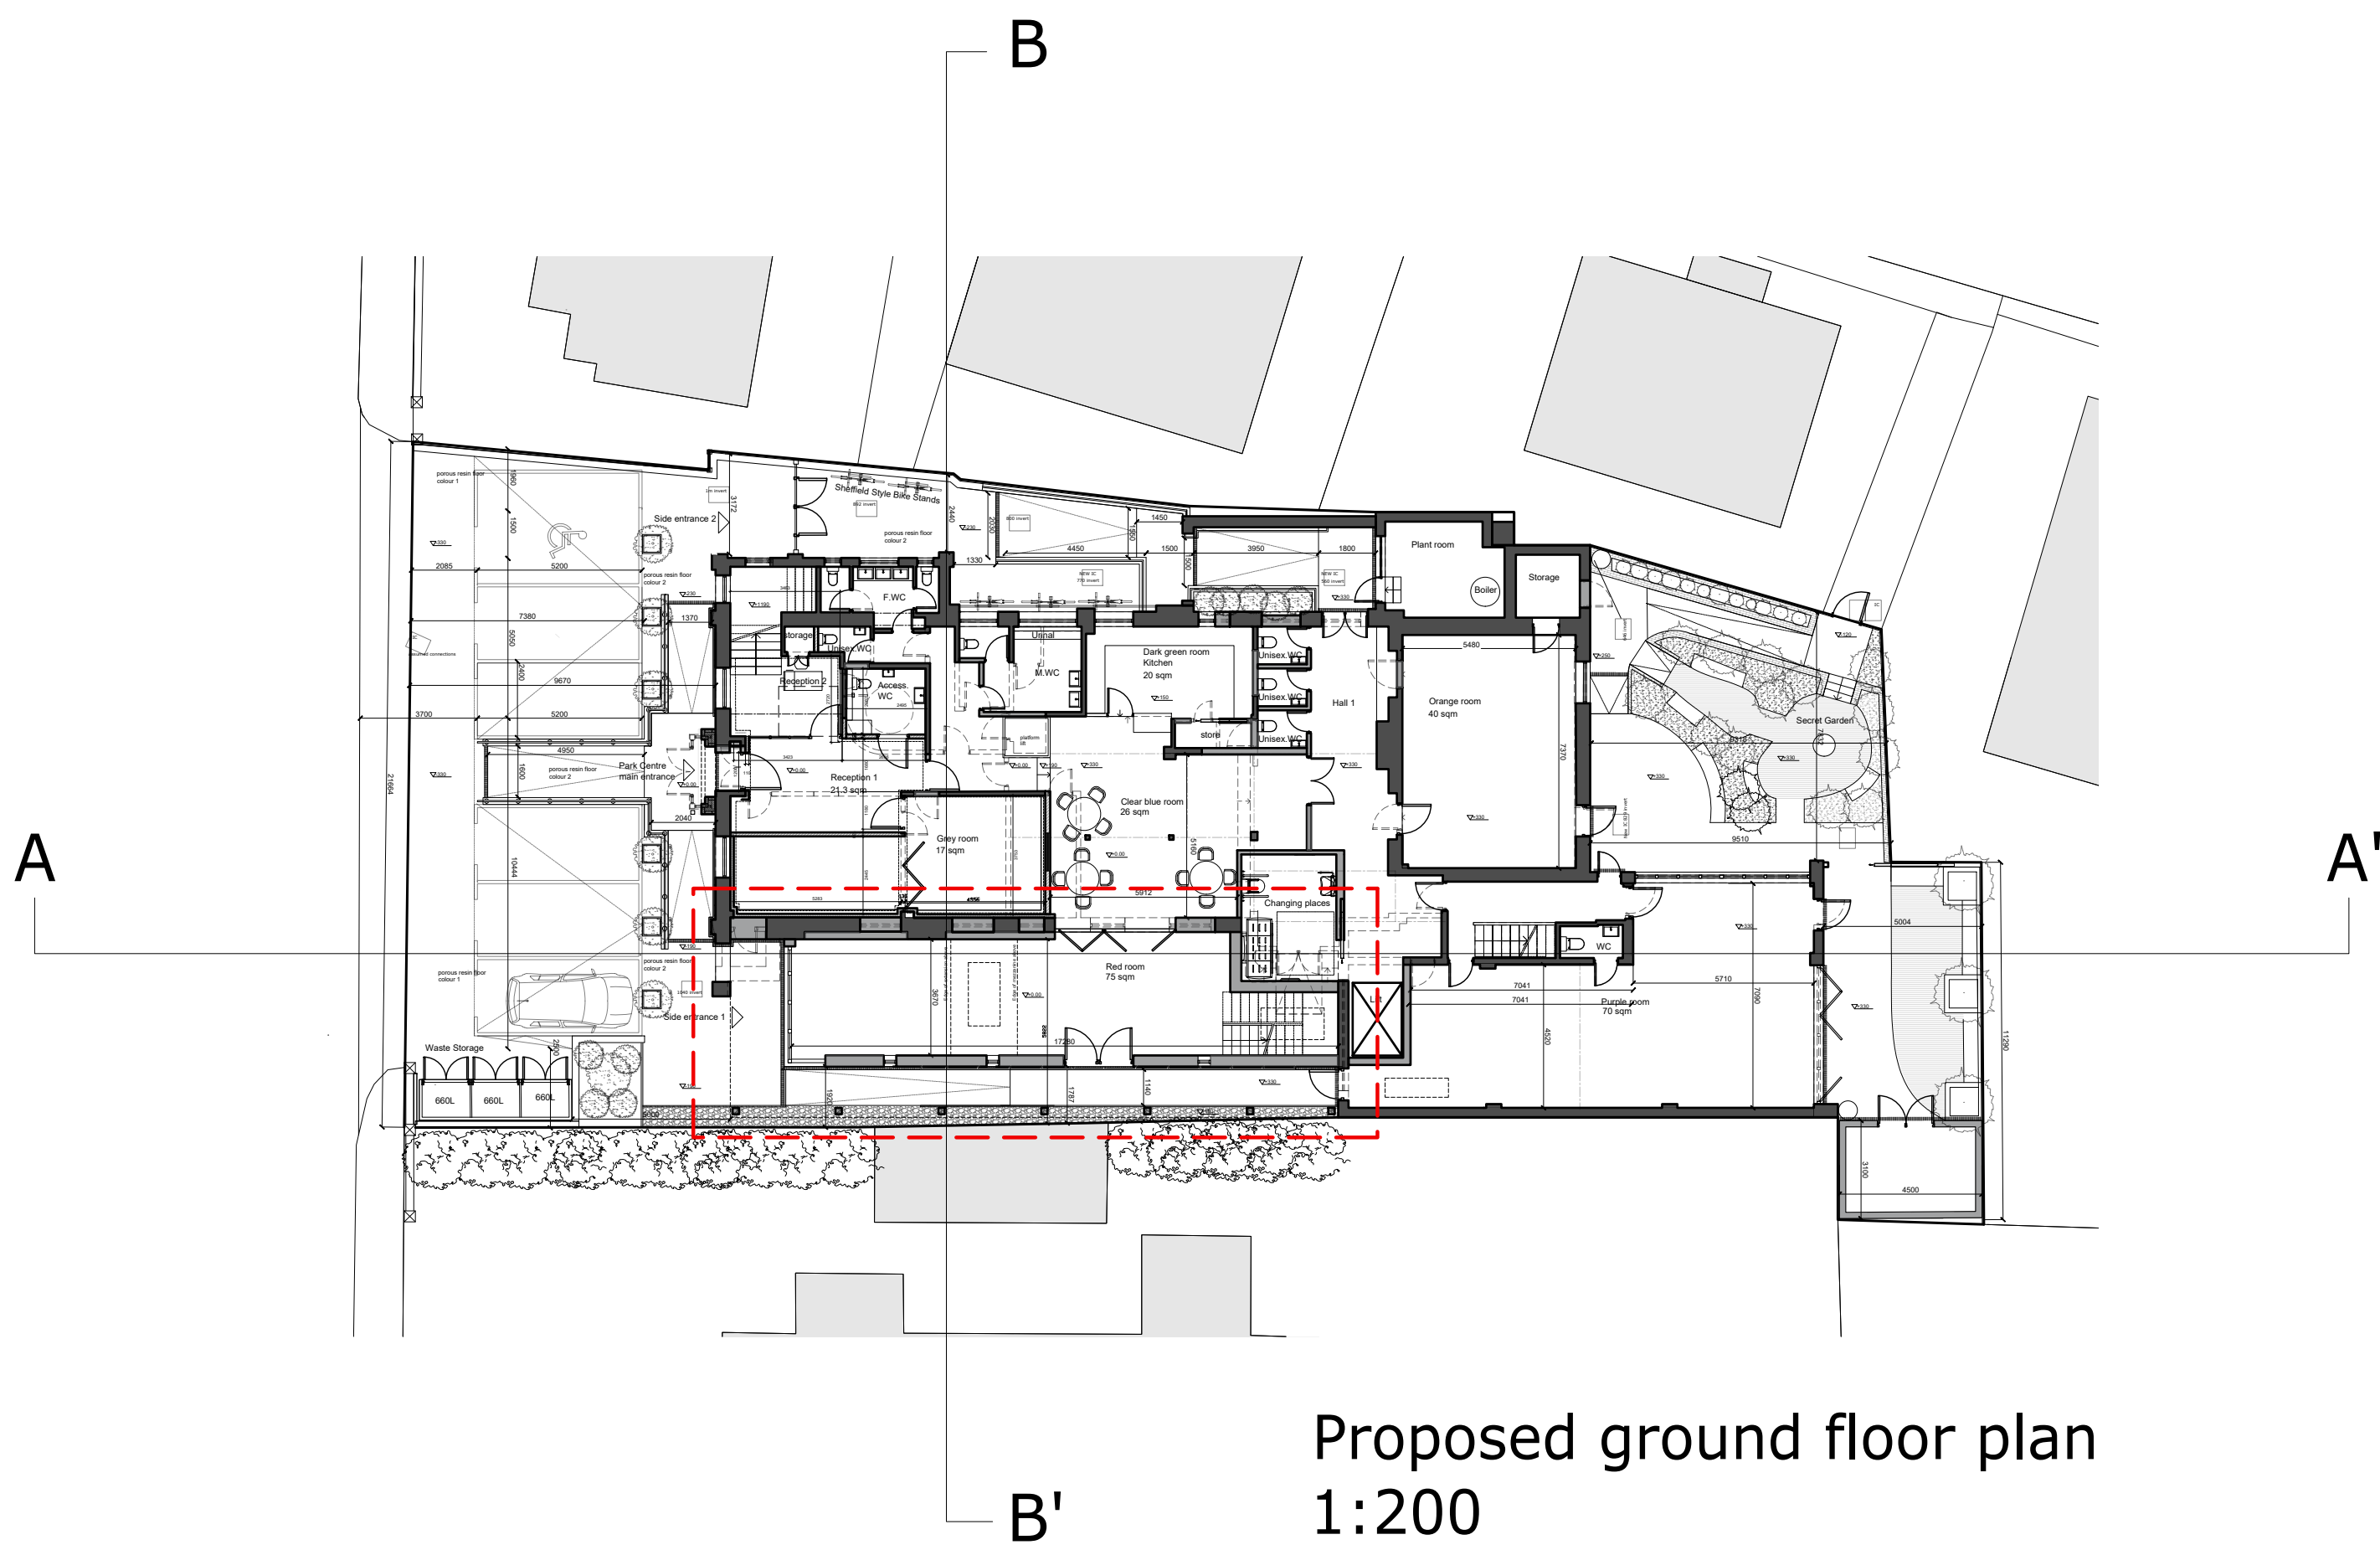


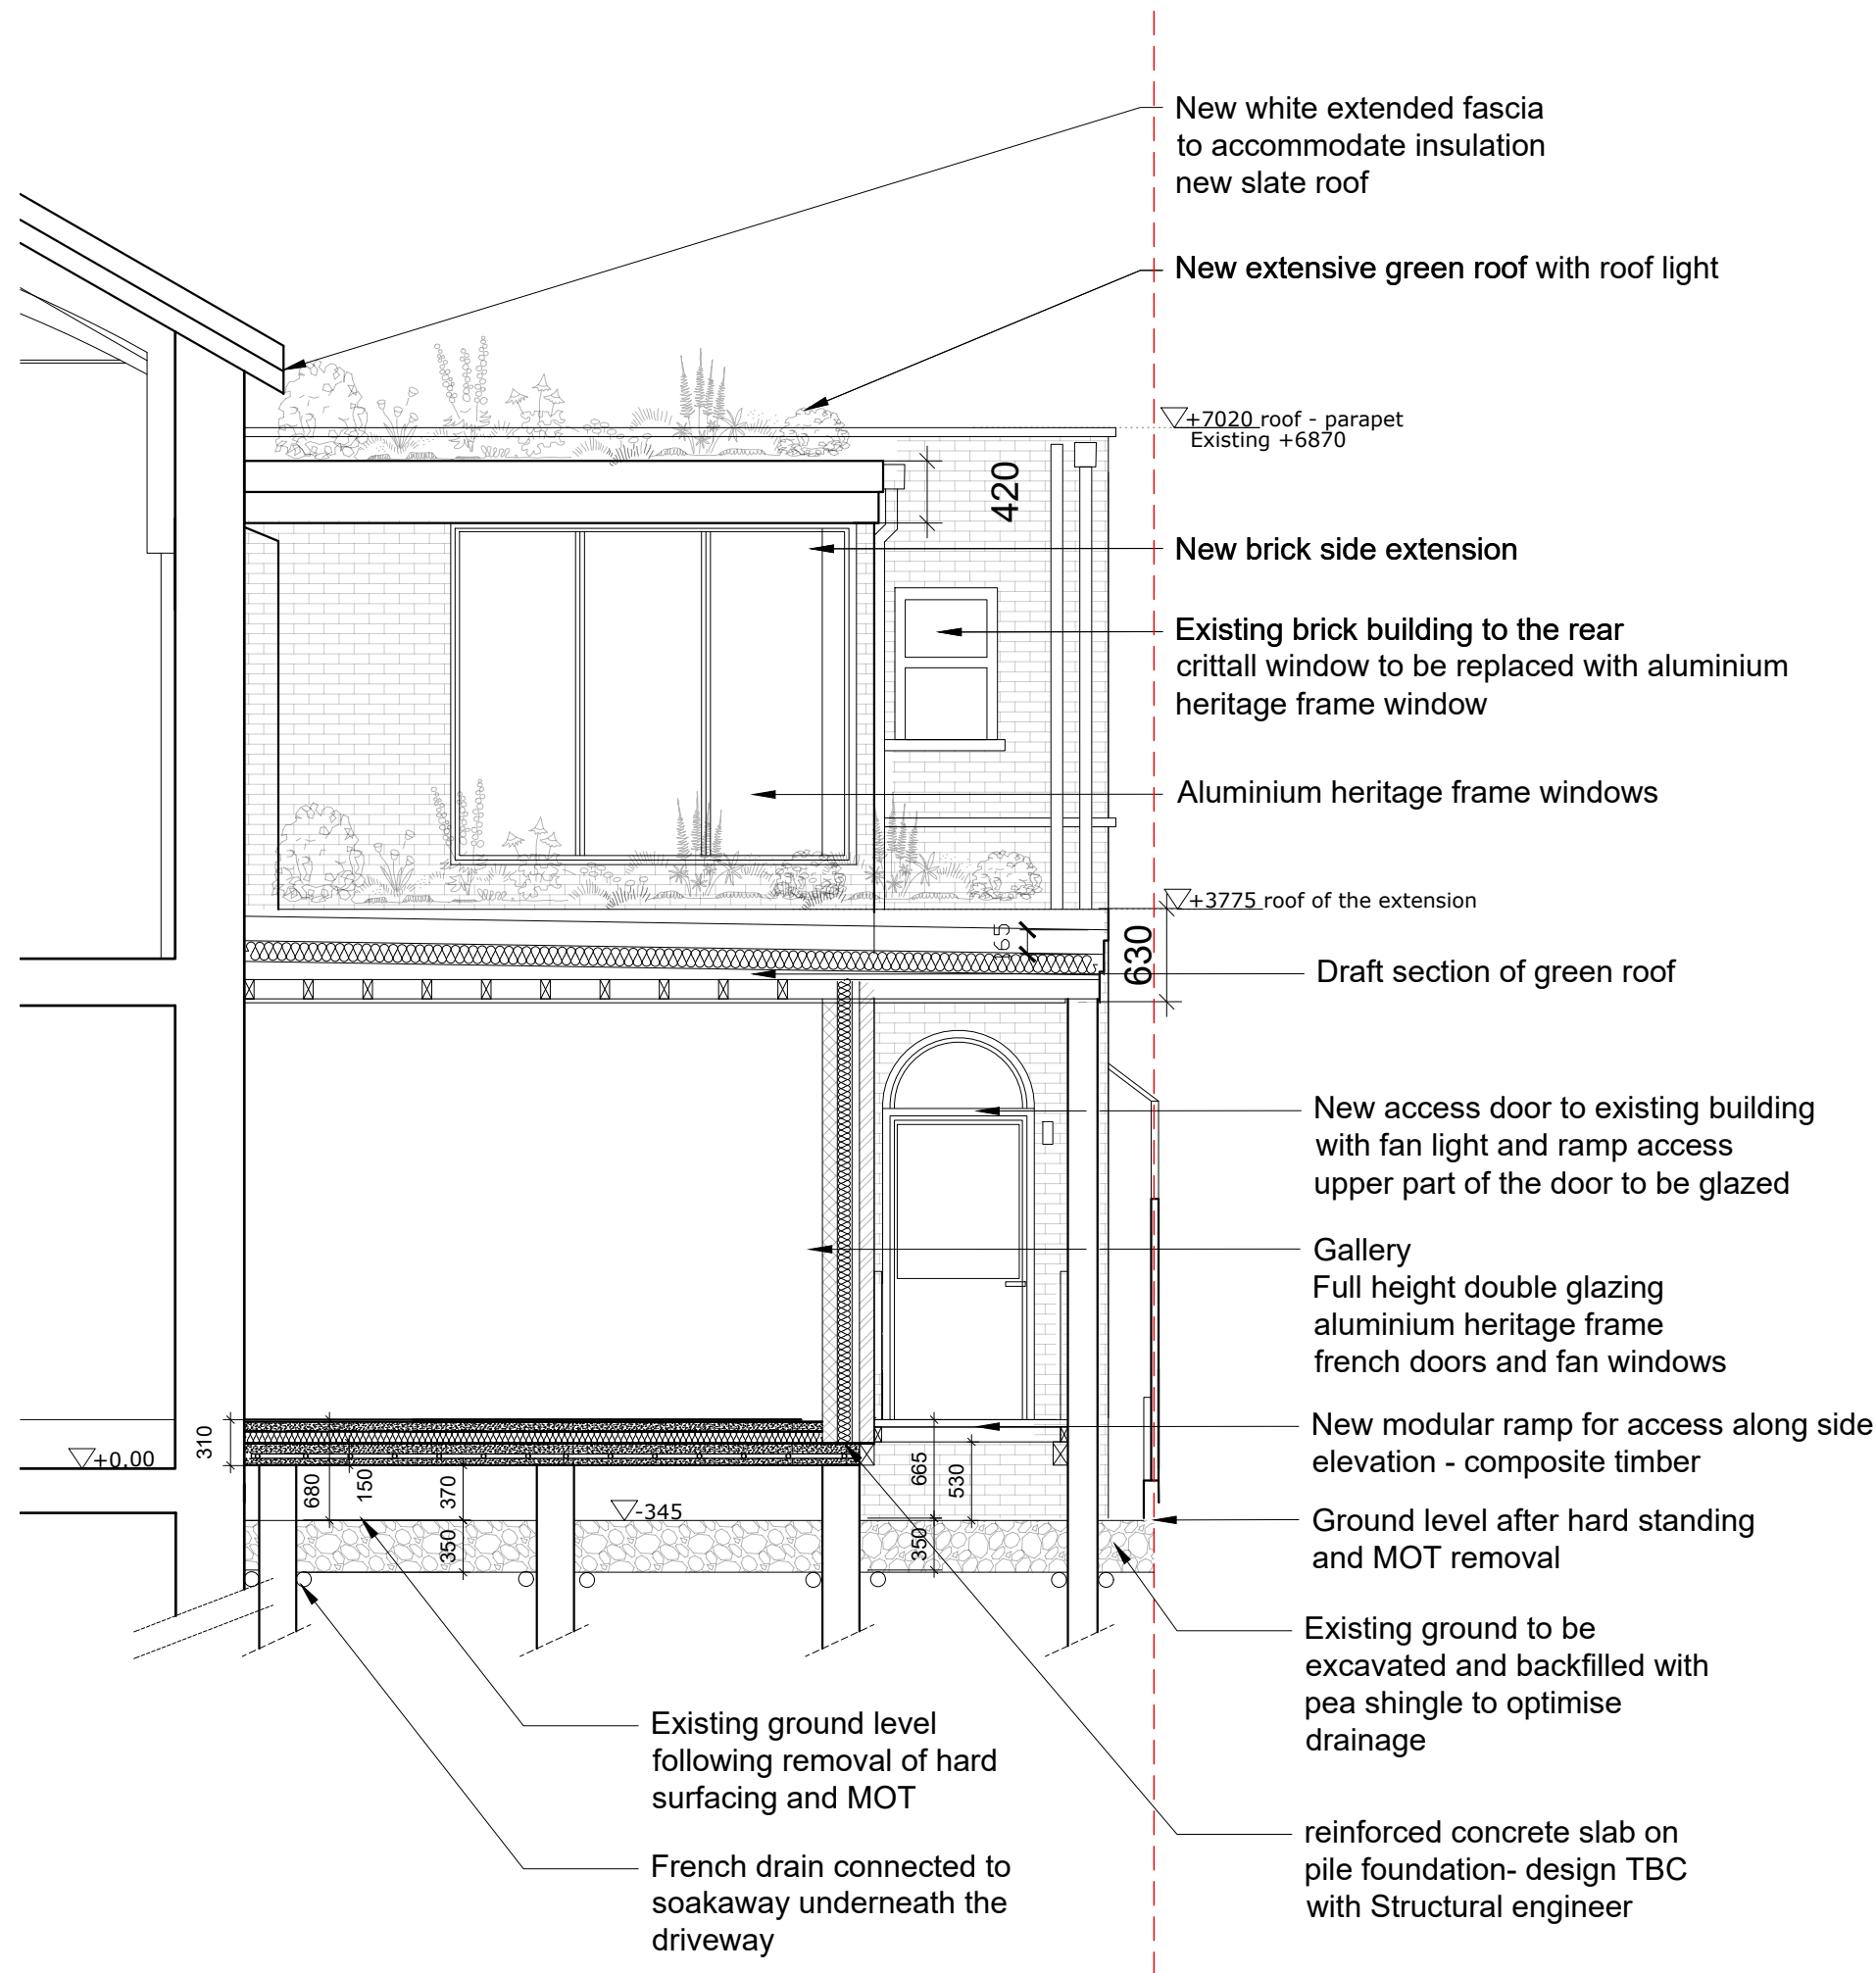

Proposed ground floor plan
1:200

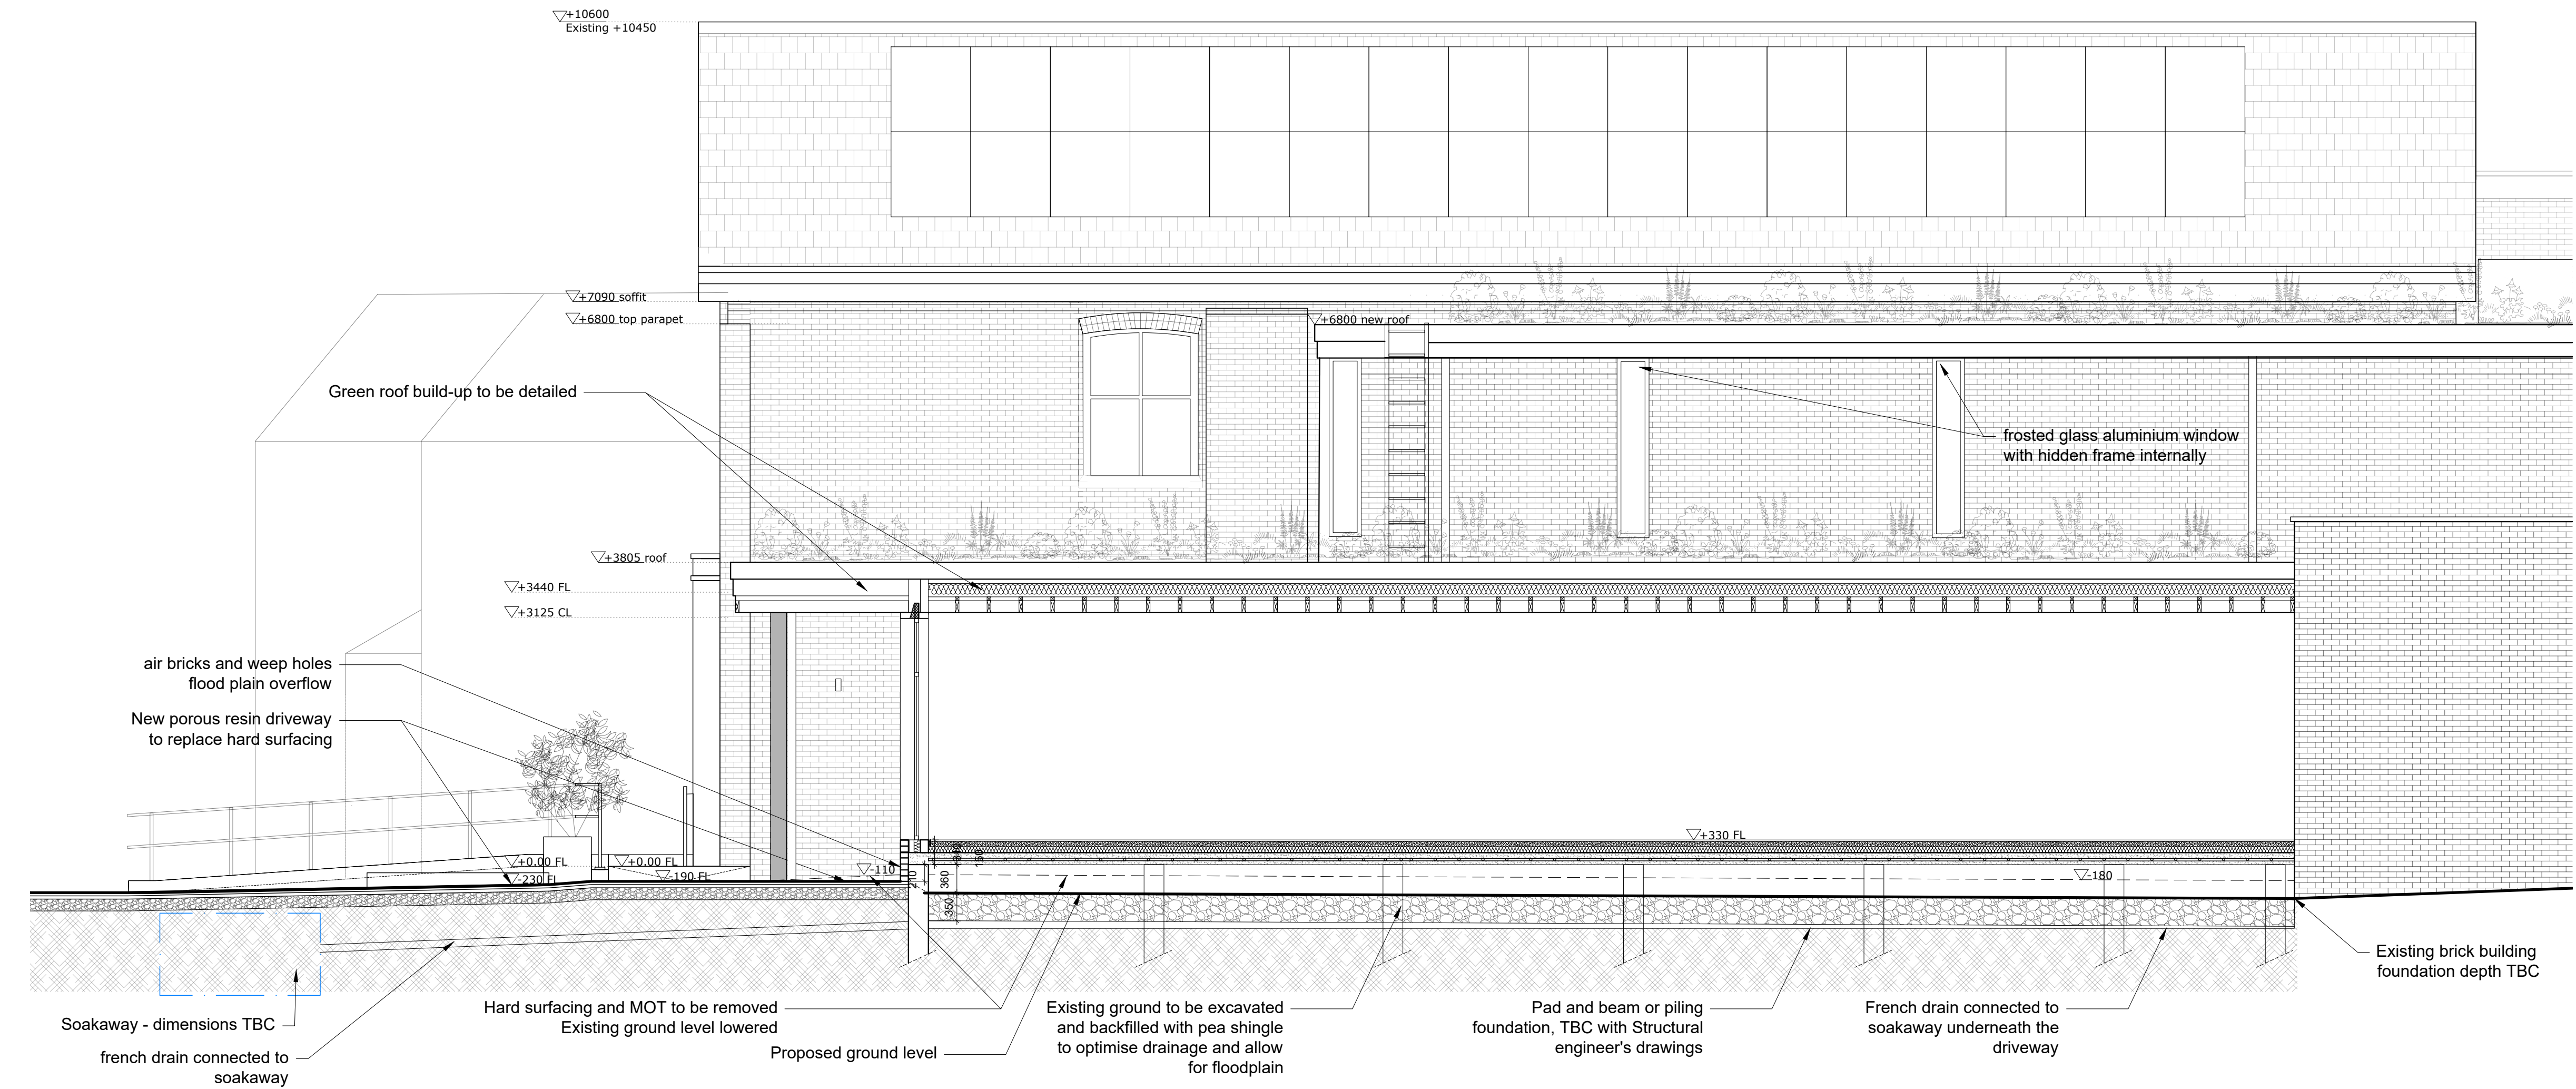

Section BB'
1:50

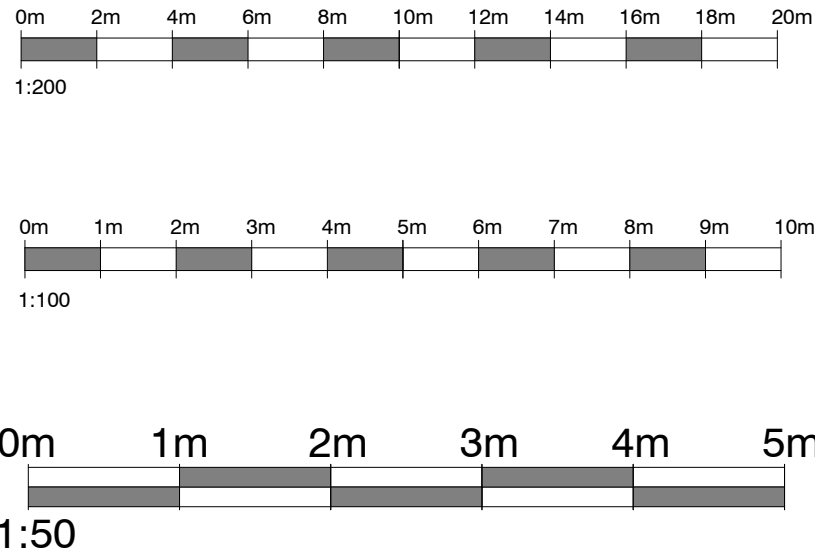

South (Front) Elevation 1:100

Section AA'
1:50

Contact Information Unit 3, Tungsten Building, George Street, Portslade, Brighton, BN41 1RA		Tel: 01273 410836 Email: mark@grumittwademason.com	
grumittwademason chartered surveyors & architects		RIBA Registered by RICS	
Client Name Park Centre Burgess Hill CIO		Address 60 Park Road, Burgess Hill RH15 8ET	
Drawing Title Proposed Sections		Drawing Reference DT/PARKCENTRE60/11	
Scale 1: 50		Paper A1	
Drawn By DT		Revision 5	
Date 14/10/25		Direction	