


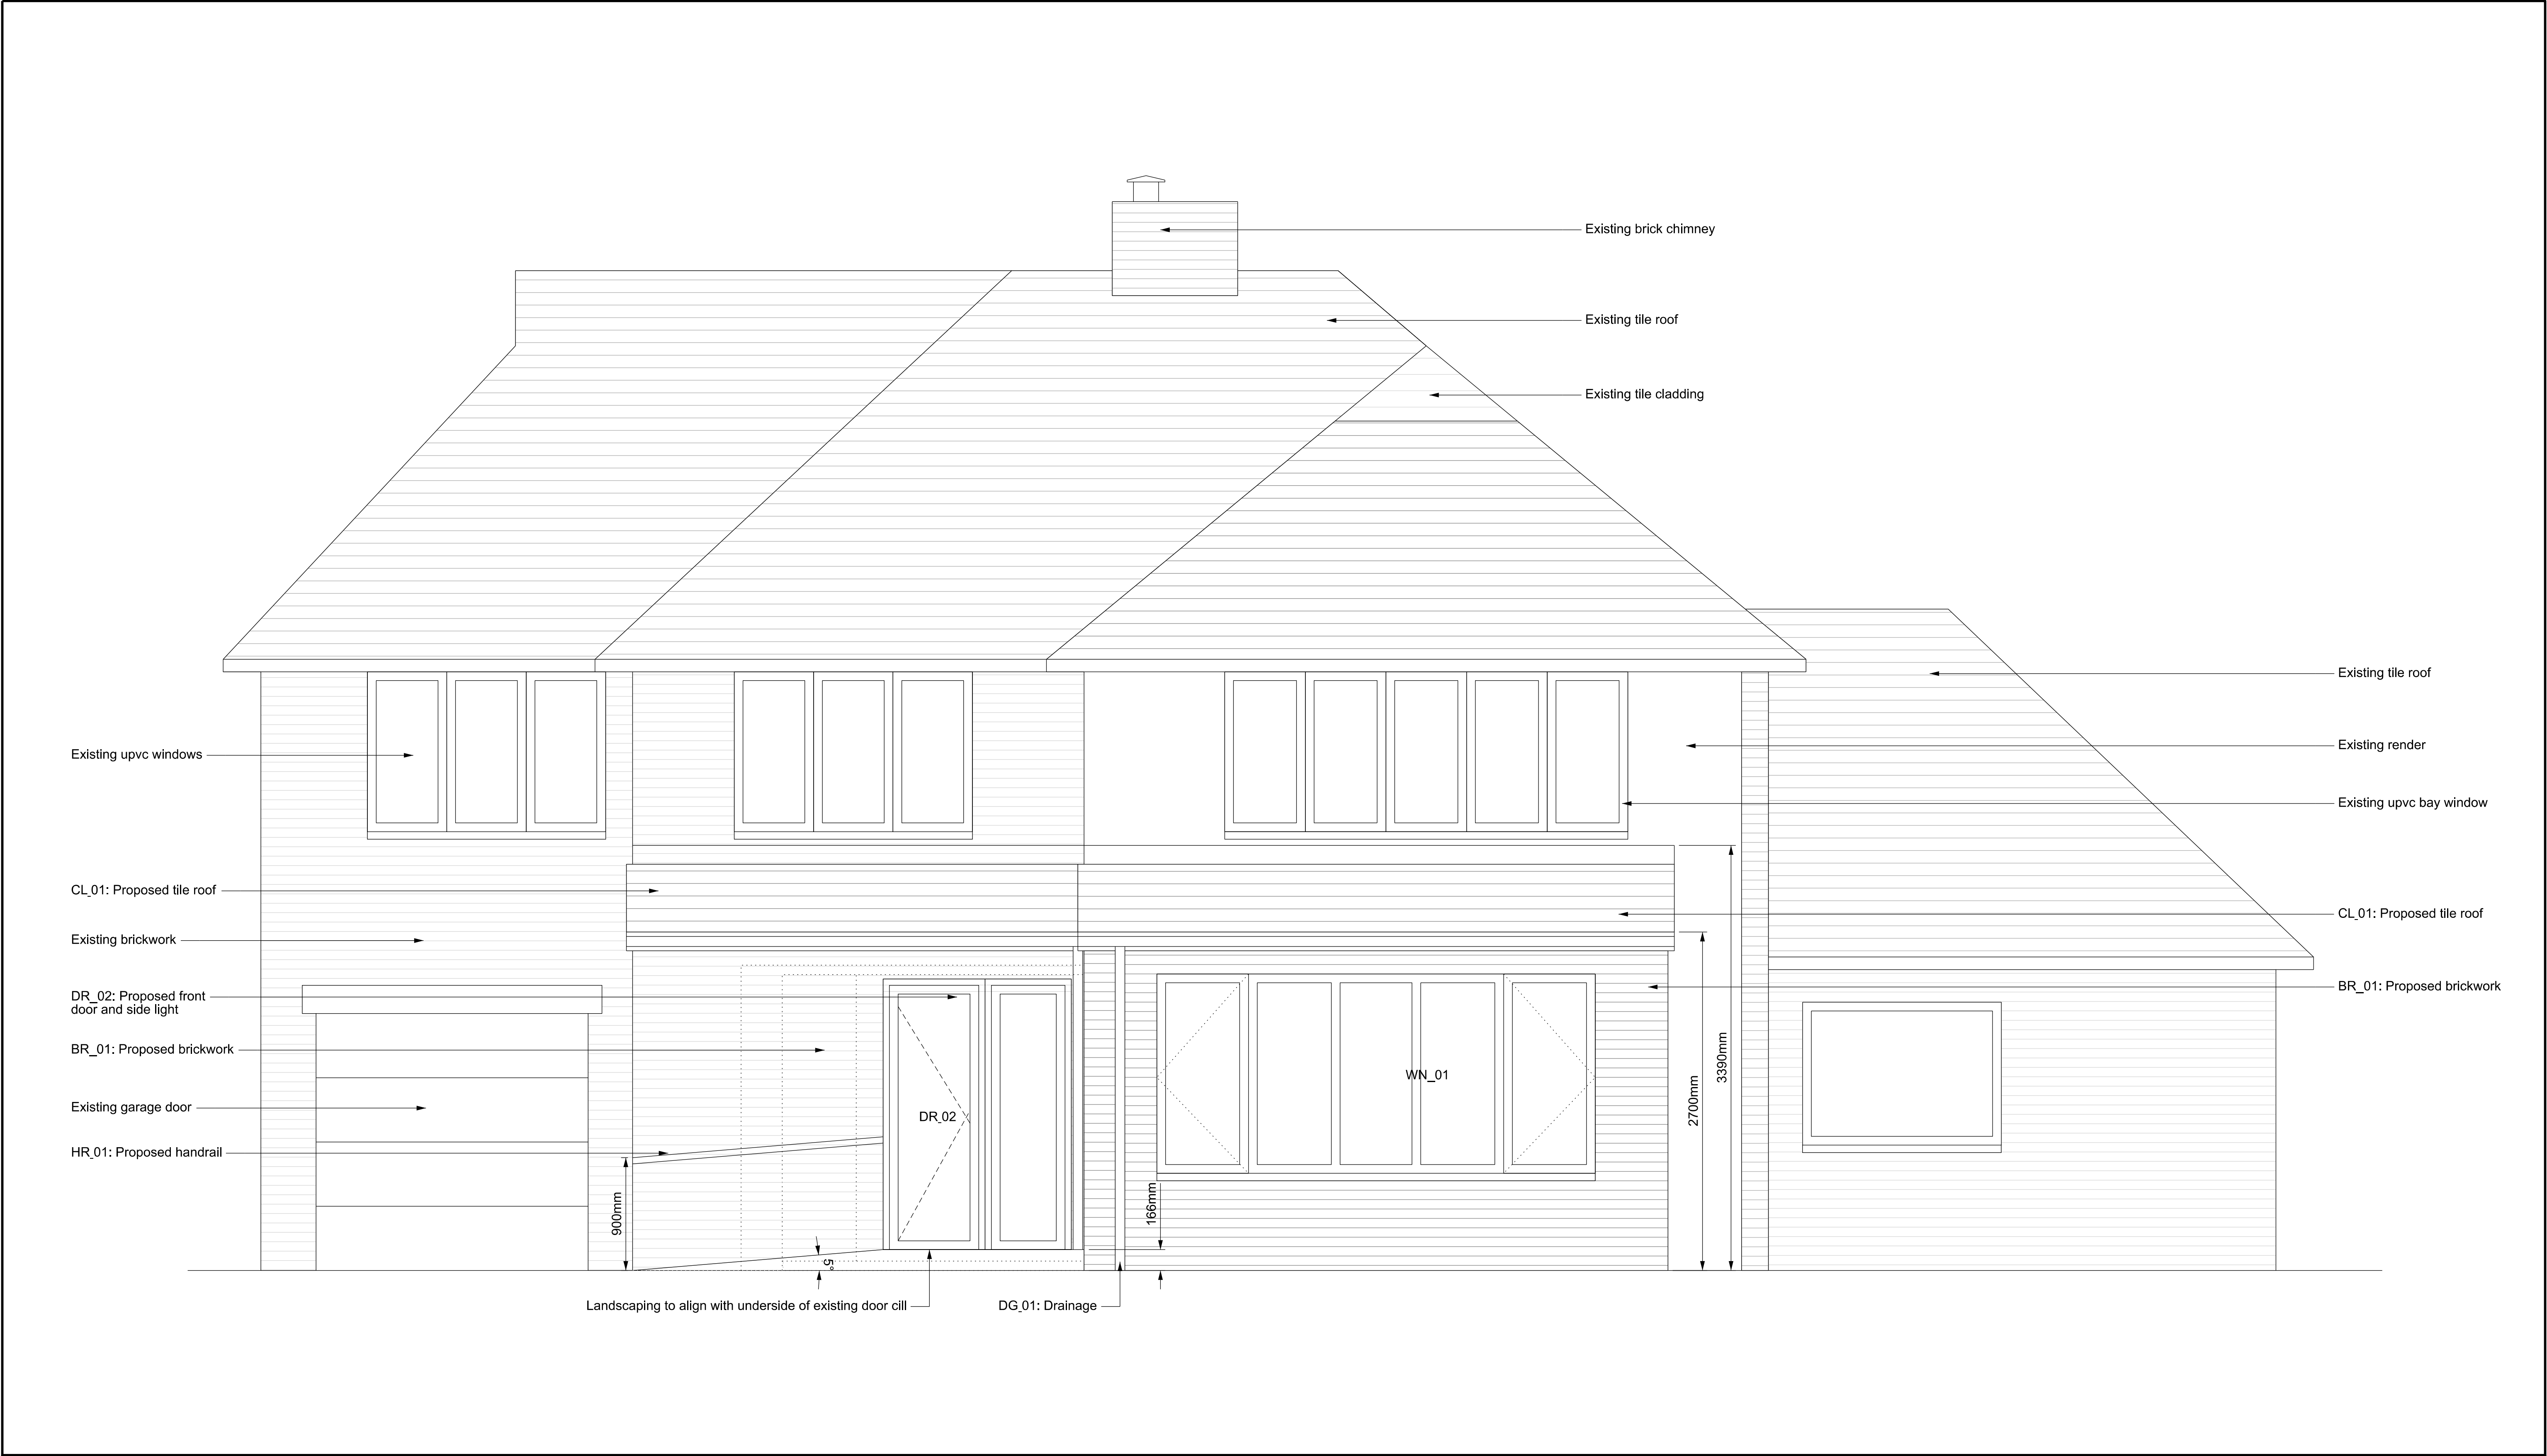

01 0 1 2m	revision		date	Andrew Paine Architecture	
	-	04.08.25	Issued for information		T 020 7207 5898 E studio@aparchitecture.co.uk W www.aparchitecture.co.uk
	A	16.09.25	Client comments incorporated		
	job title				
	BOXES LANE				
	drawing title				
PROPOSED FRONT ELEVATION					
scale			status		
1:25 at A1; 1:50 at A3			FOR COMMENT		
project		drawing		revision	
25011		220		A	