


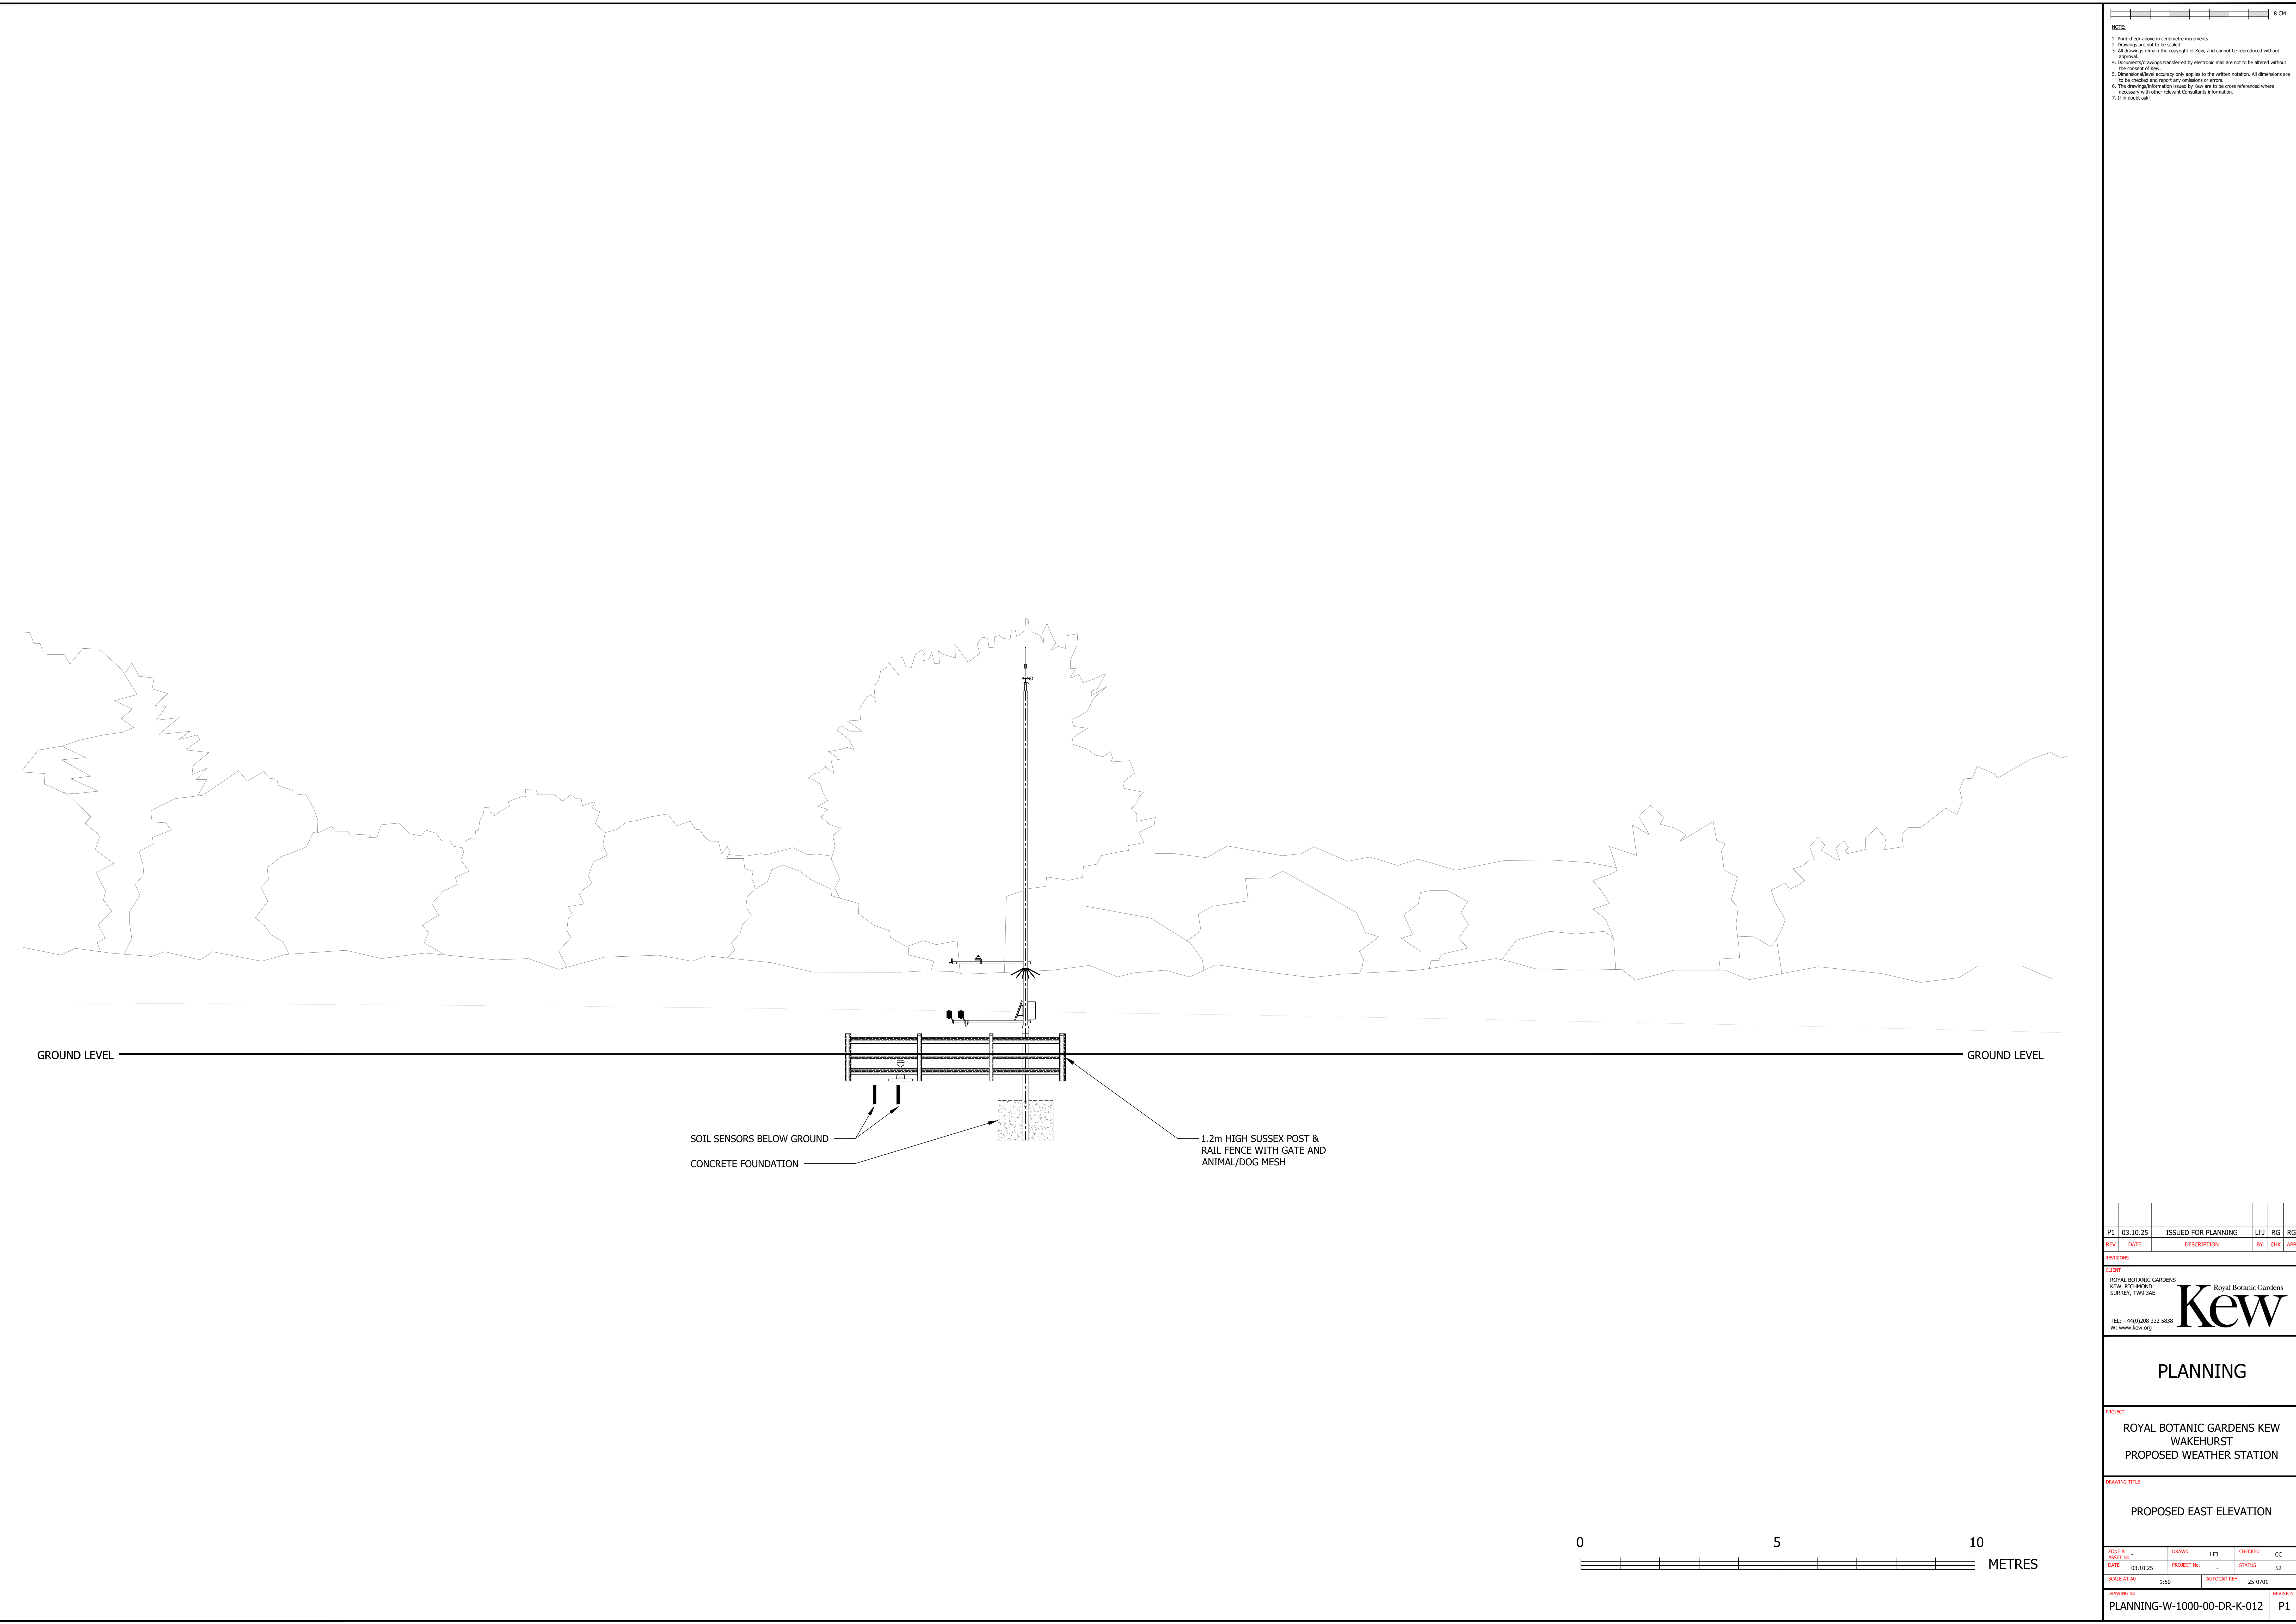

- 8 CM
- NOTE:**
1. Print check above in centimetre increments.
 2. Drawings are not to be scaled.
 3. All drawings remain the copyright of Kew, and cannot be reproduced without approval.
 4. Documents/Drawings transferred by electronic mail are not to be altered without the consent of Kew.
 5. Dimensional/level accuracy only applies to the written notation. All dimensions are to be checked and report any omissions or errors.
 6. The drawings/information issued by Kew are to be cross referenced where necessary with other relevant Consultants information.
 7. If in doubt ask!

P1	03.10.25	ISSUED FOR PLANNING	LF3	RG	RG
REV	DATE	DESCRIPTION	BY	CHK	APP

REVISIONS

CLIENT
ROYAL BOTANIC GARDENS KEW, RICHMOND
SURREY, TW9 3AE
TEL: +44(0)208 332 5838
W: www.kew.org

Royal Botanic Gardens
Kew

PLANNING

PROJECT
ROYAL BOTANIC GARDENS KEW
WAKEHURST
PROPOSED WEATHER STATION

DRAWING TITLE
PROPOSED EAST ELEVATION

TYPE A ASSET No. *	DRAWN	LF3	DRAWN	CC
DATE	03.10.25	PROJECT No.	-	STATUS
SCALE AT A0	1:50	AUTOCAD REF.	25-0701	REVISION
DRAWING No.	PLANNING-W-1000-00-DR-K-012			P1