


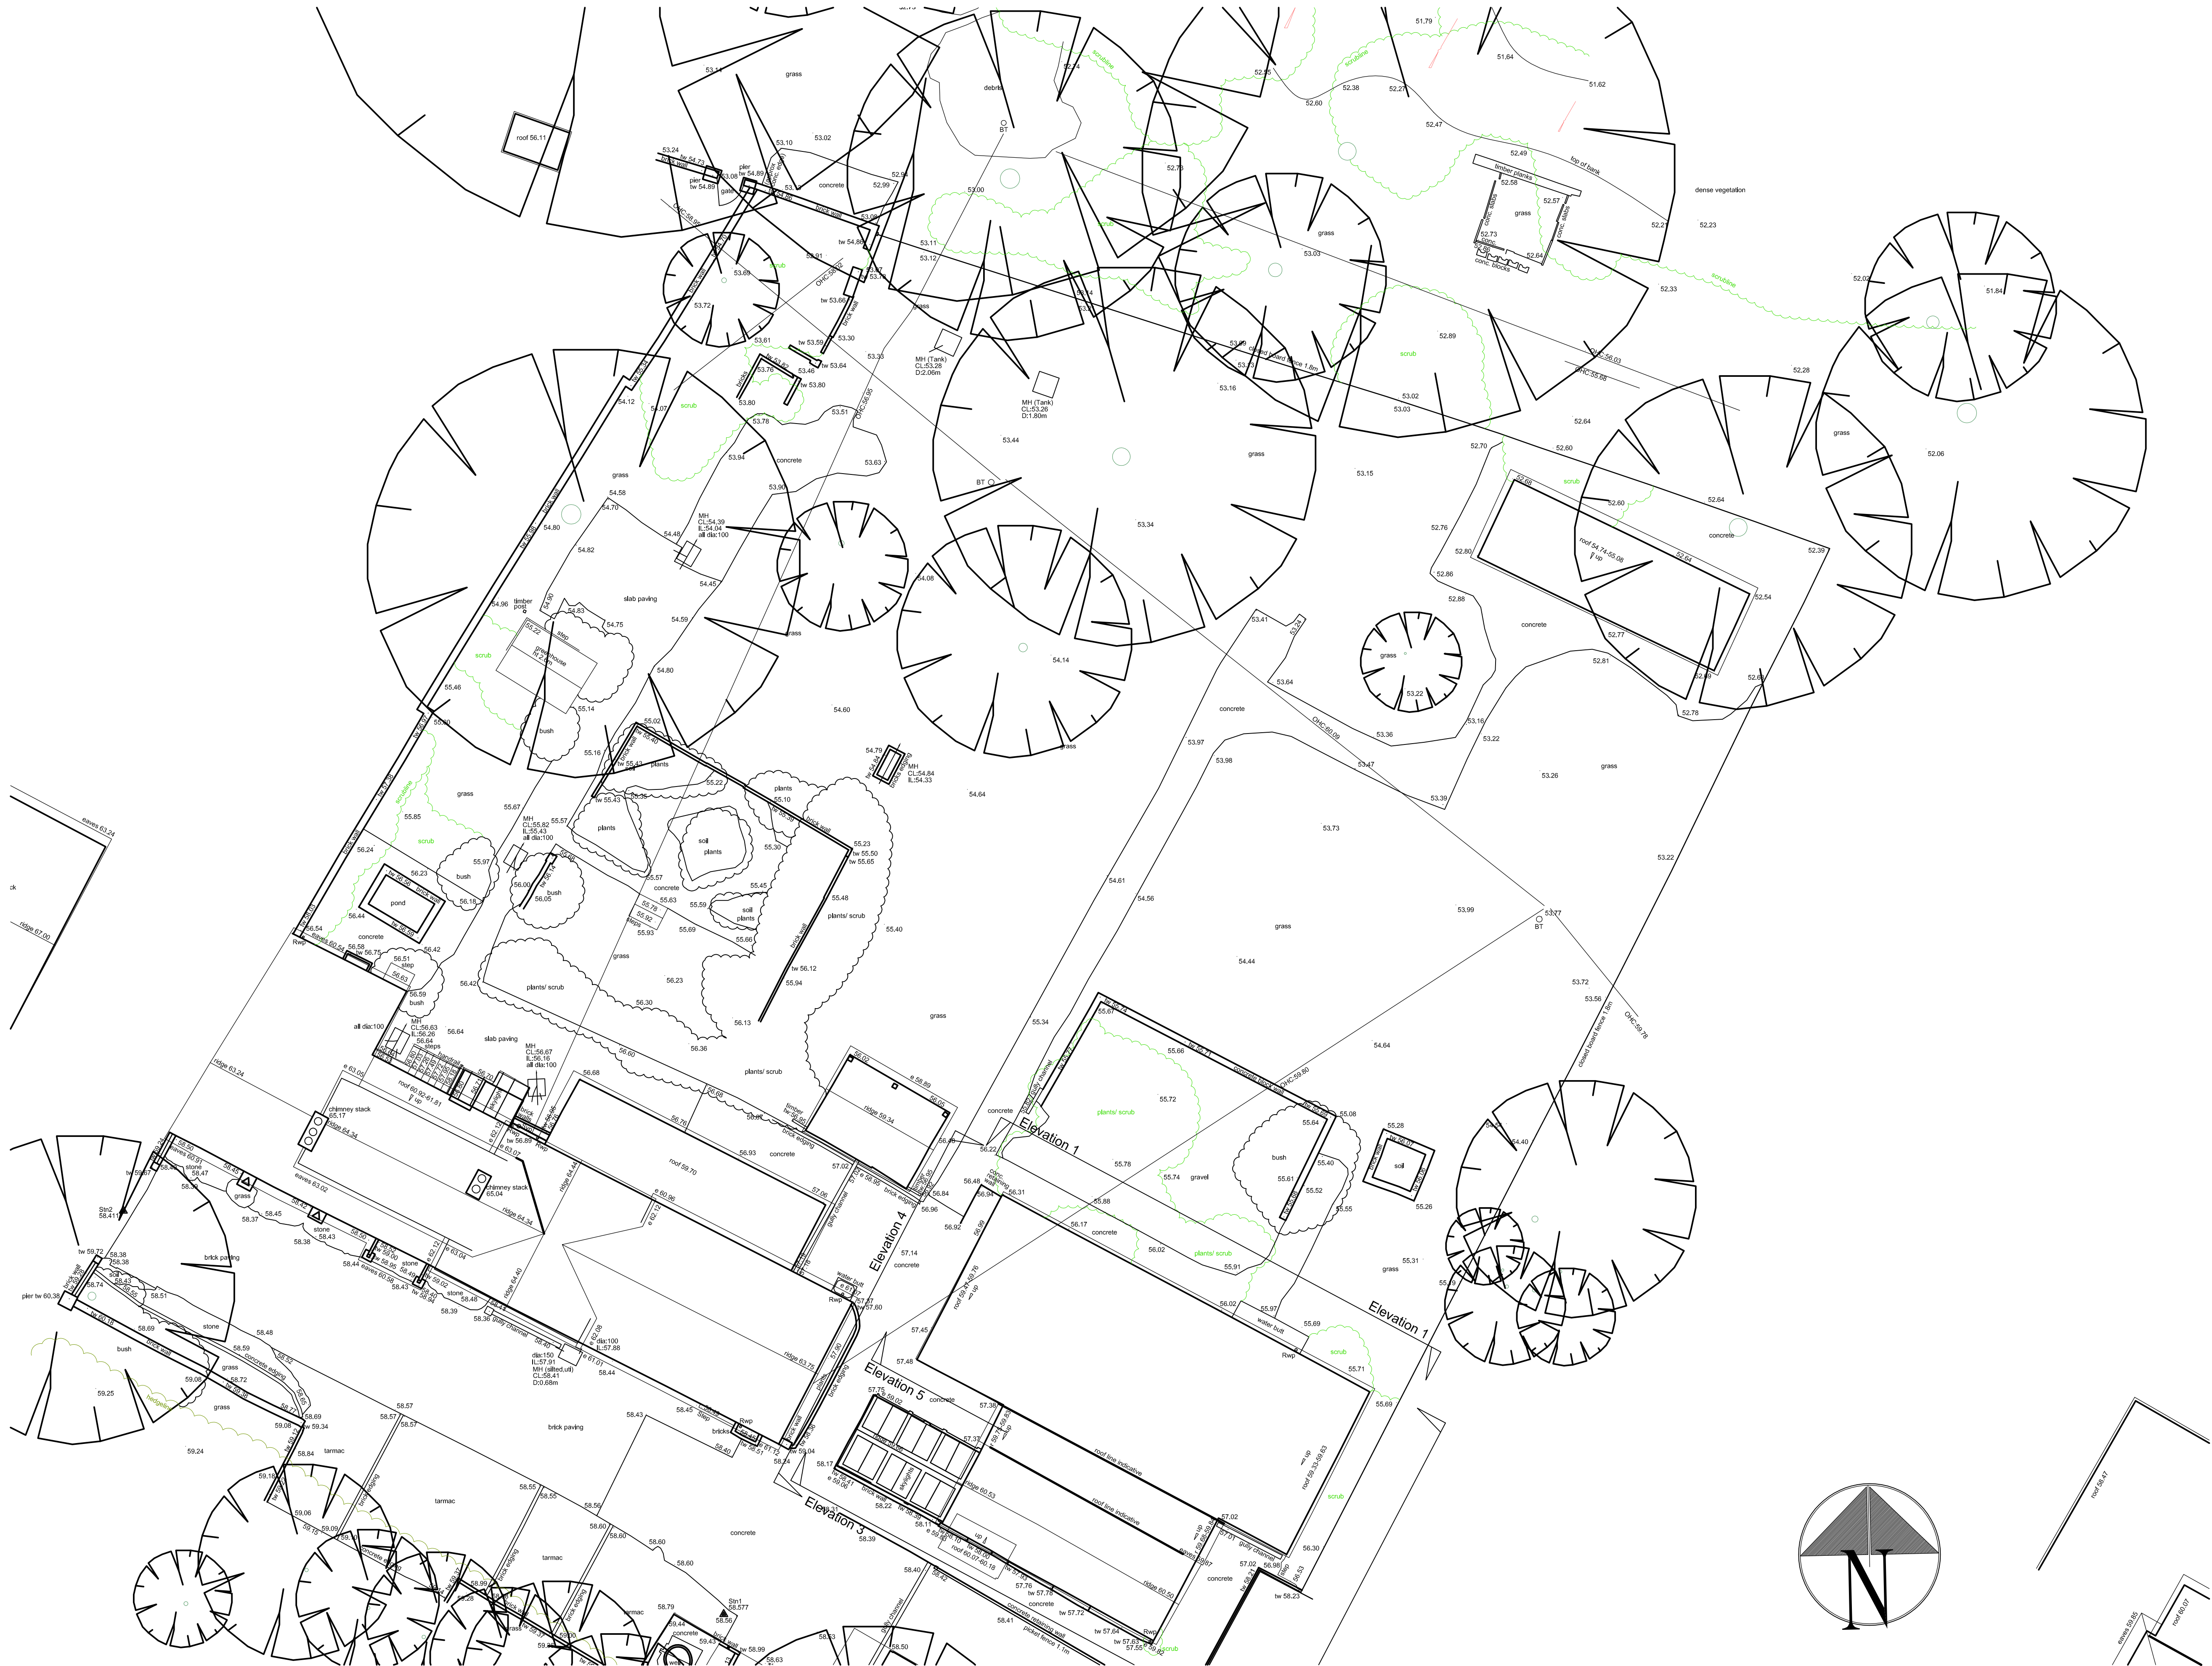

Site Plan
As Existing
1:100

Project:
**Proposed Extension at:
Bentley Cottage
Wickham Hill
Hurstpierpoint**

Drawing title:
**Site Plan
As Existing**

Client:
Acton / Hillier

Copyright of:
Clive Voller Associates
Chartered Building Surveyors
15 Station Road
Burgess Hill
West Sussex
RH15 9DE
Tel: 01444 871010
Fax: 01444 870099
Web: www.clivevoller.com



Scale:
1:50 @ A1

Date:
Sept 2025

Drawn:

Drg. No. **4138-01**

Rev'n

1m 2m 3m 4m 5m
1:100 Scale Bar