

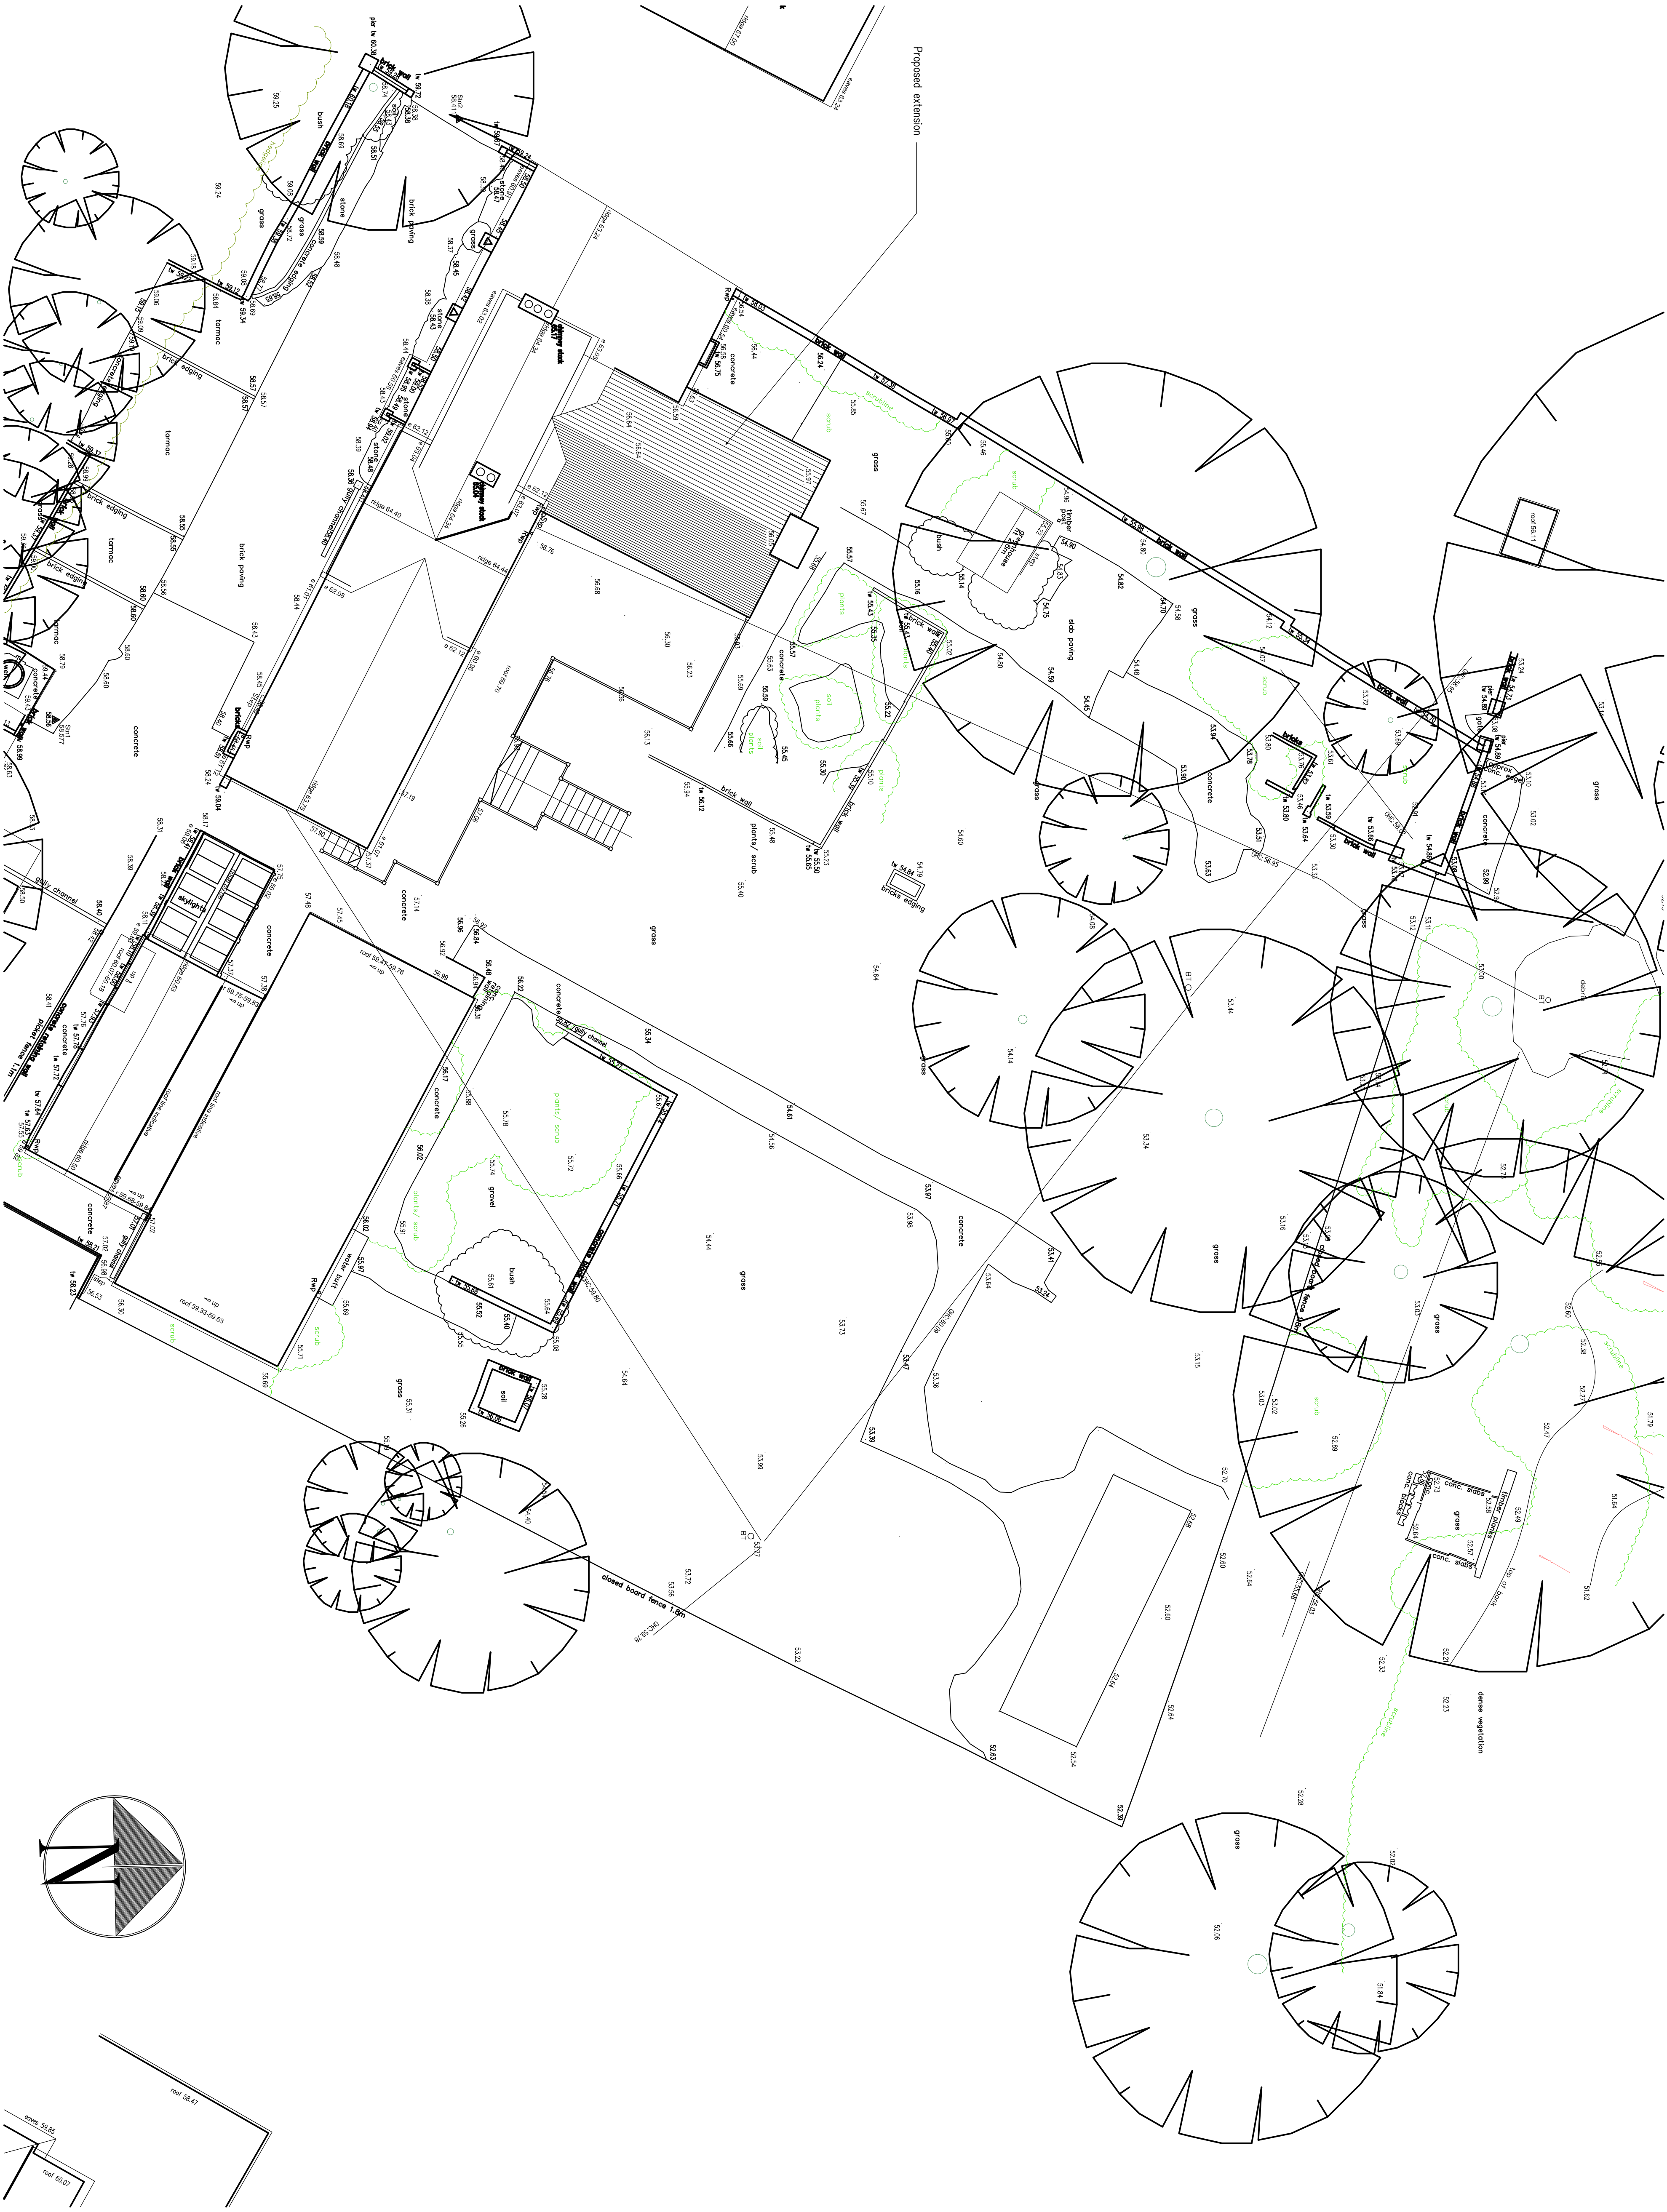


 

Site Plan

As Proposed
1:100

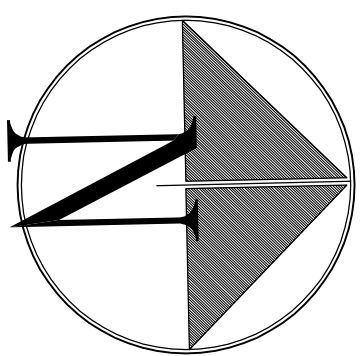

1:100 Scale Bar

A1 Sept 2025 Layout amended

Project:
Proposed Extension at:
Bentley Cottage
Wickham Hill
Hurslip

Drawing title:
Site Plan
As Proposed

Client:
Action / Hillier

Copyright of:
Clive Voller Associates
Chartered Building Surveyors
15 Station Road
Burgess Hill
West Sussex
RH15 9DE
Tel: 01444 871010
Fax: 01444 870099
Web: www.clivevoller.com



Scale:
1:100 @ A1

Date:
Sept 2025

Drawn:

Dwg No. 4138-02

Rev'n
A