



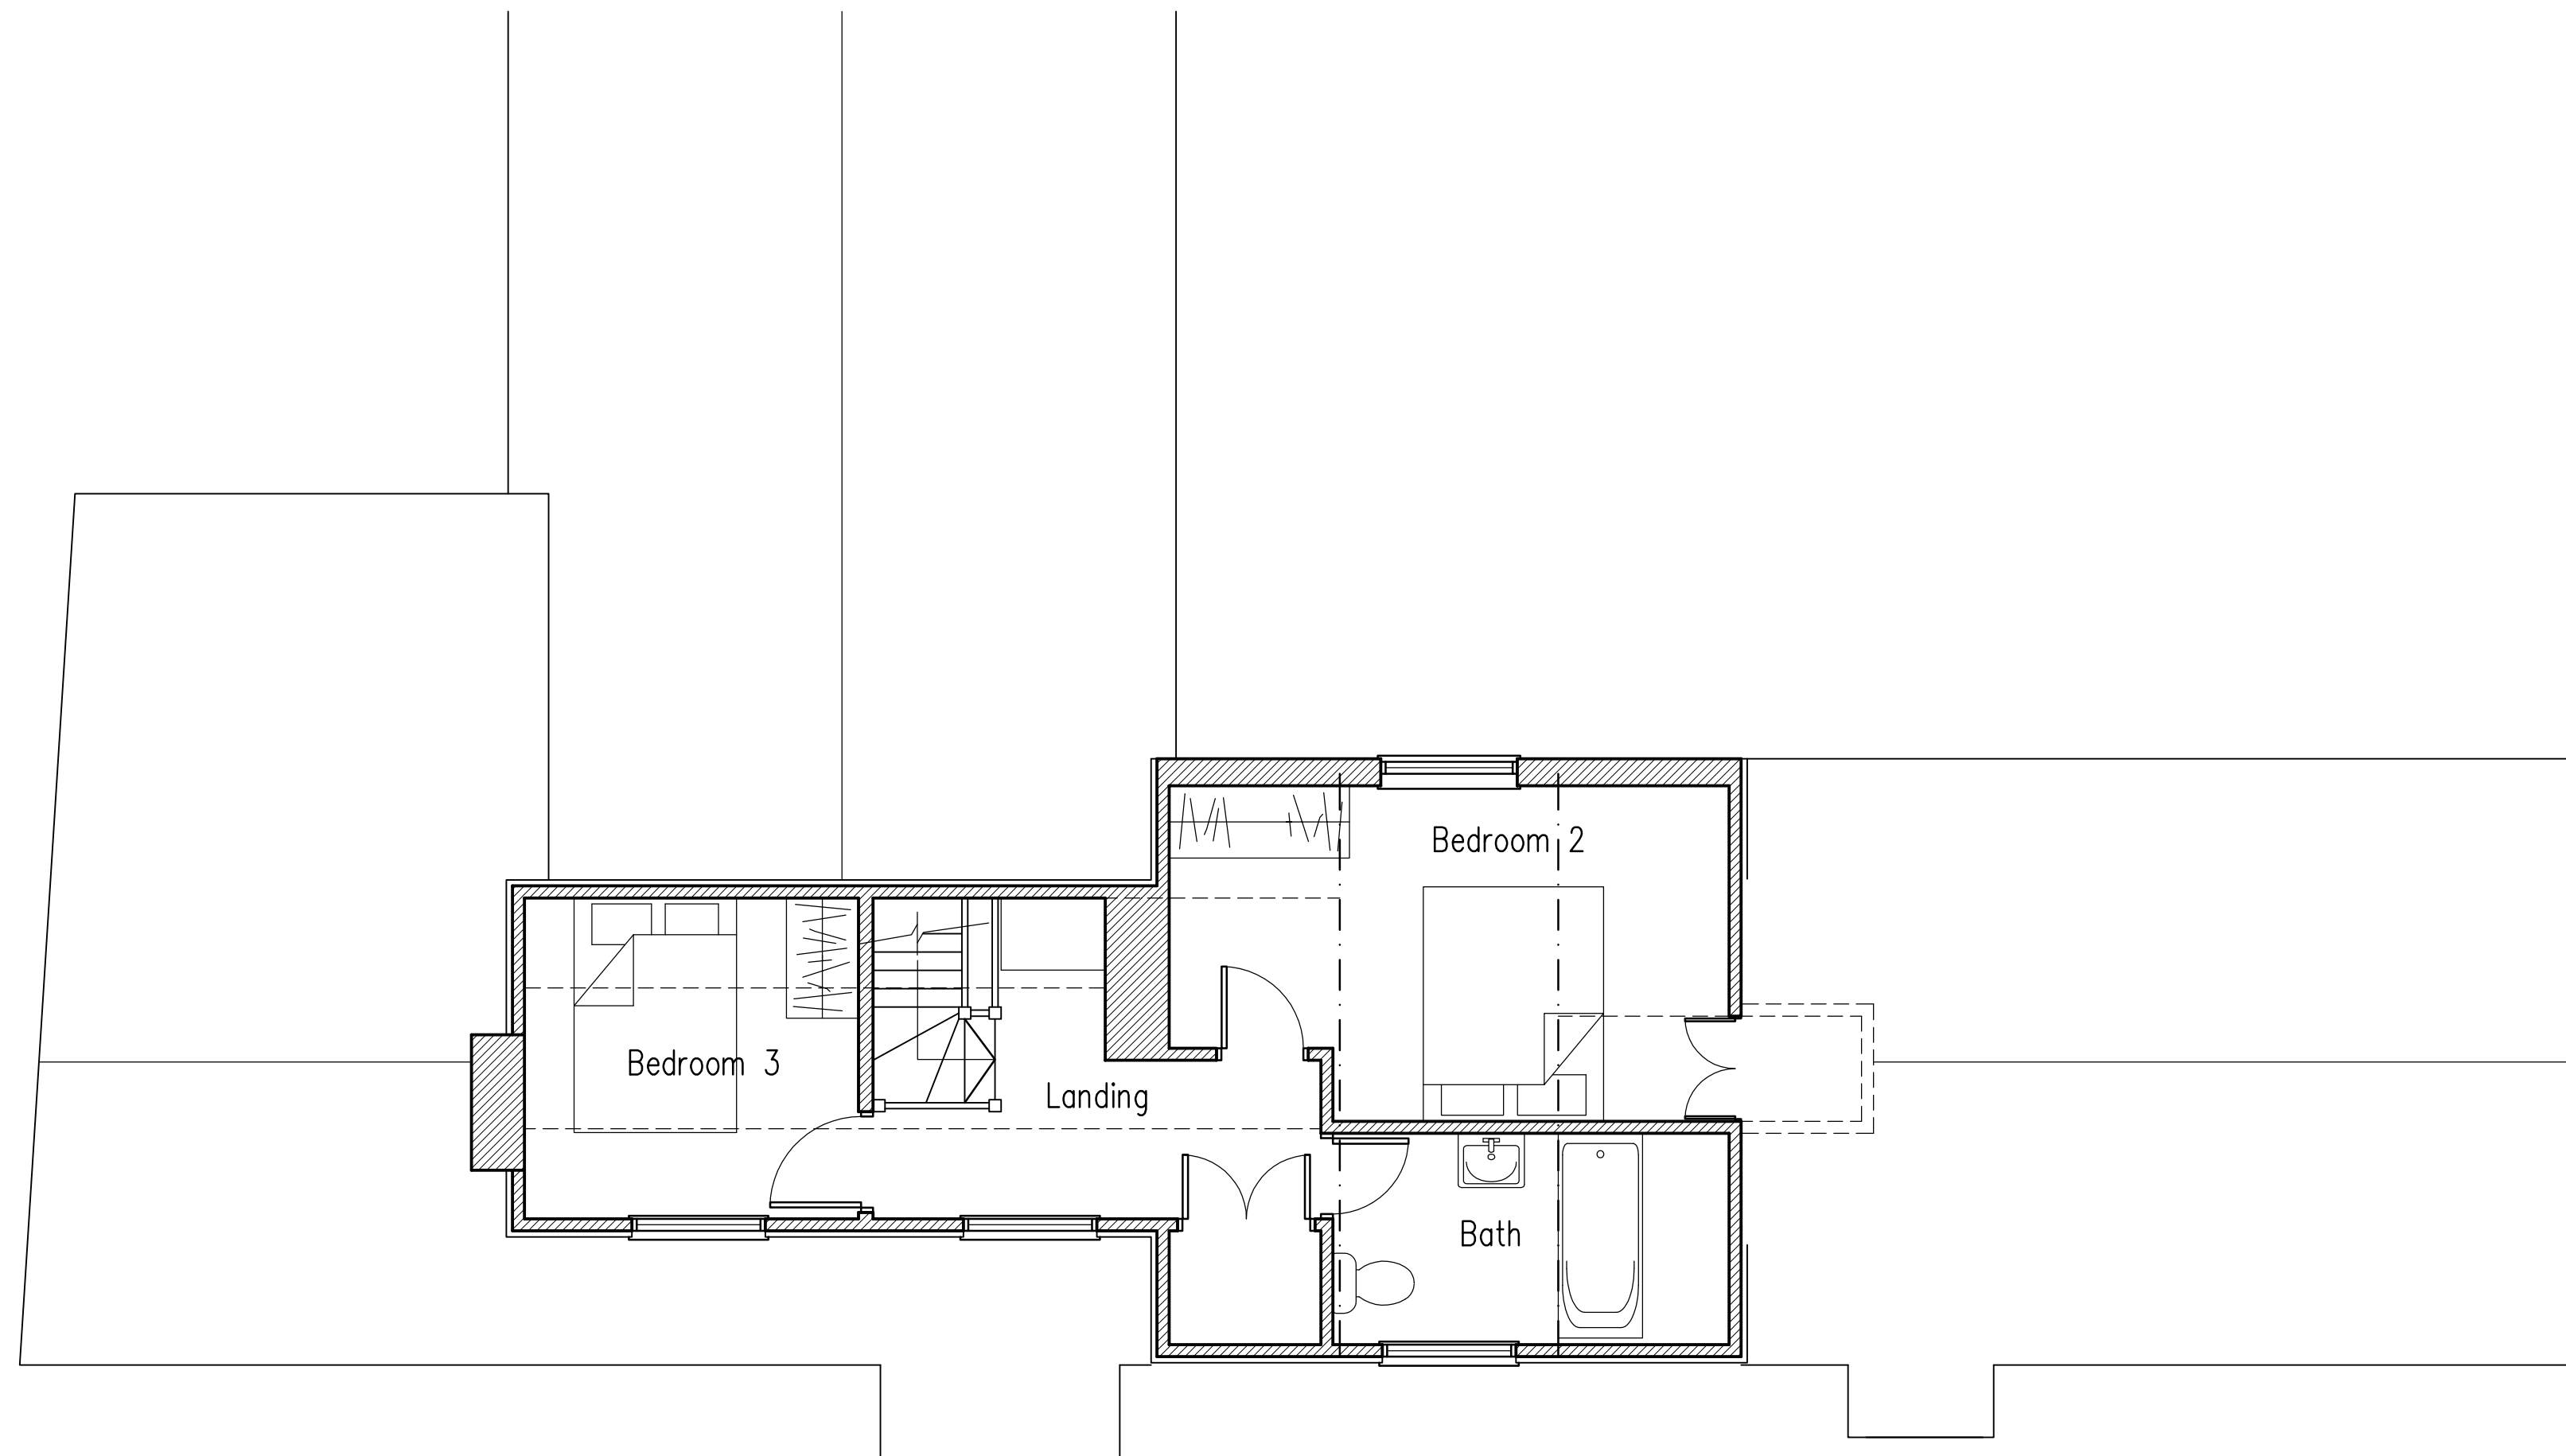


First Floor Plan

As Proposed
1:50

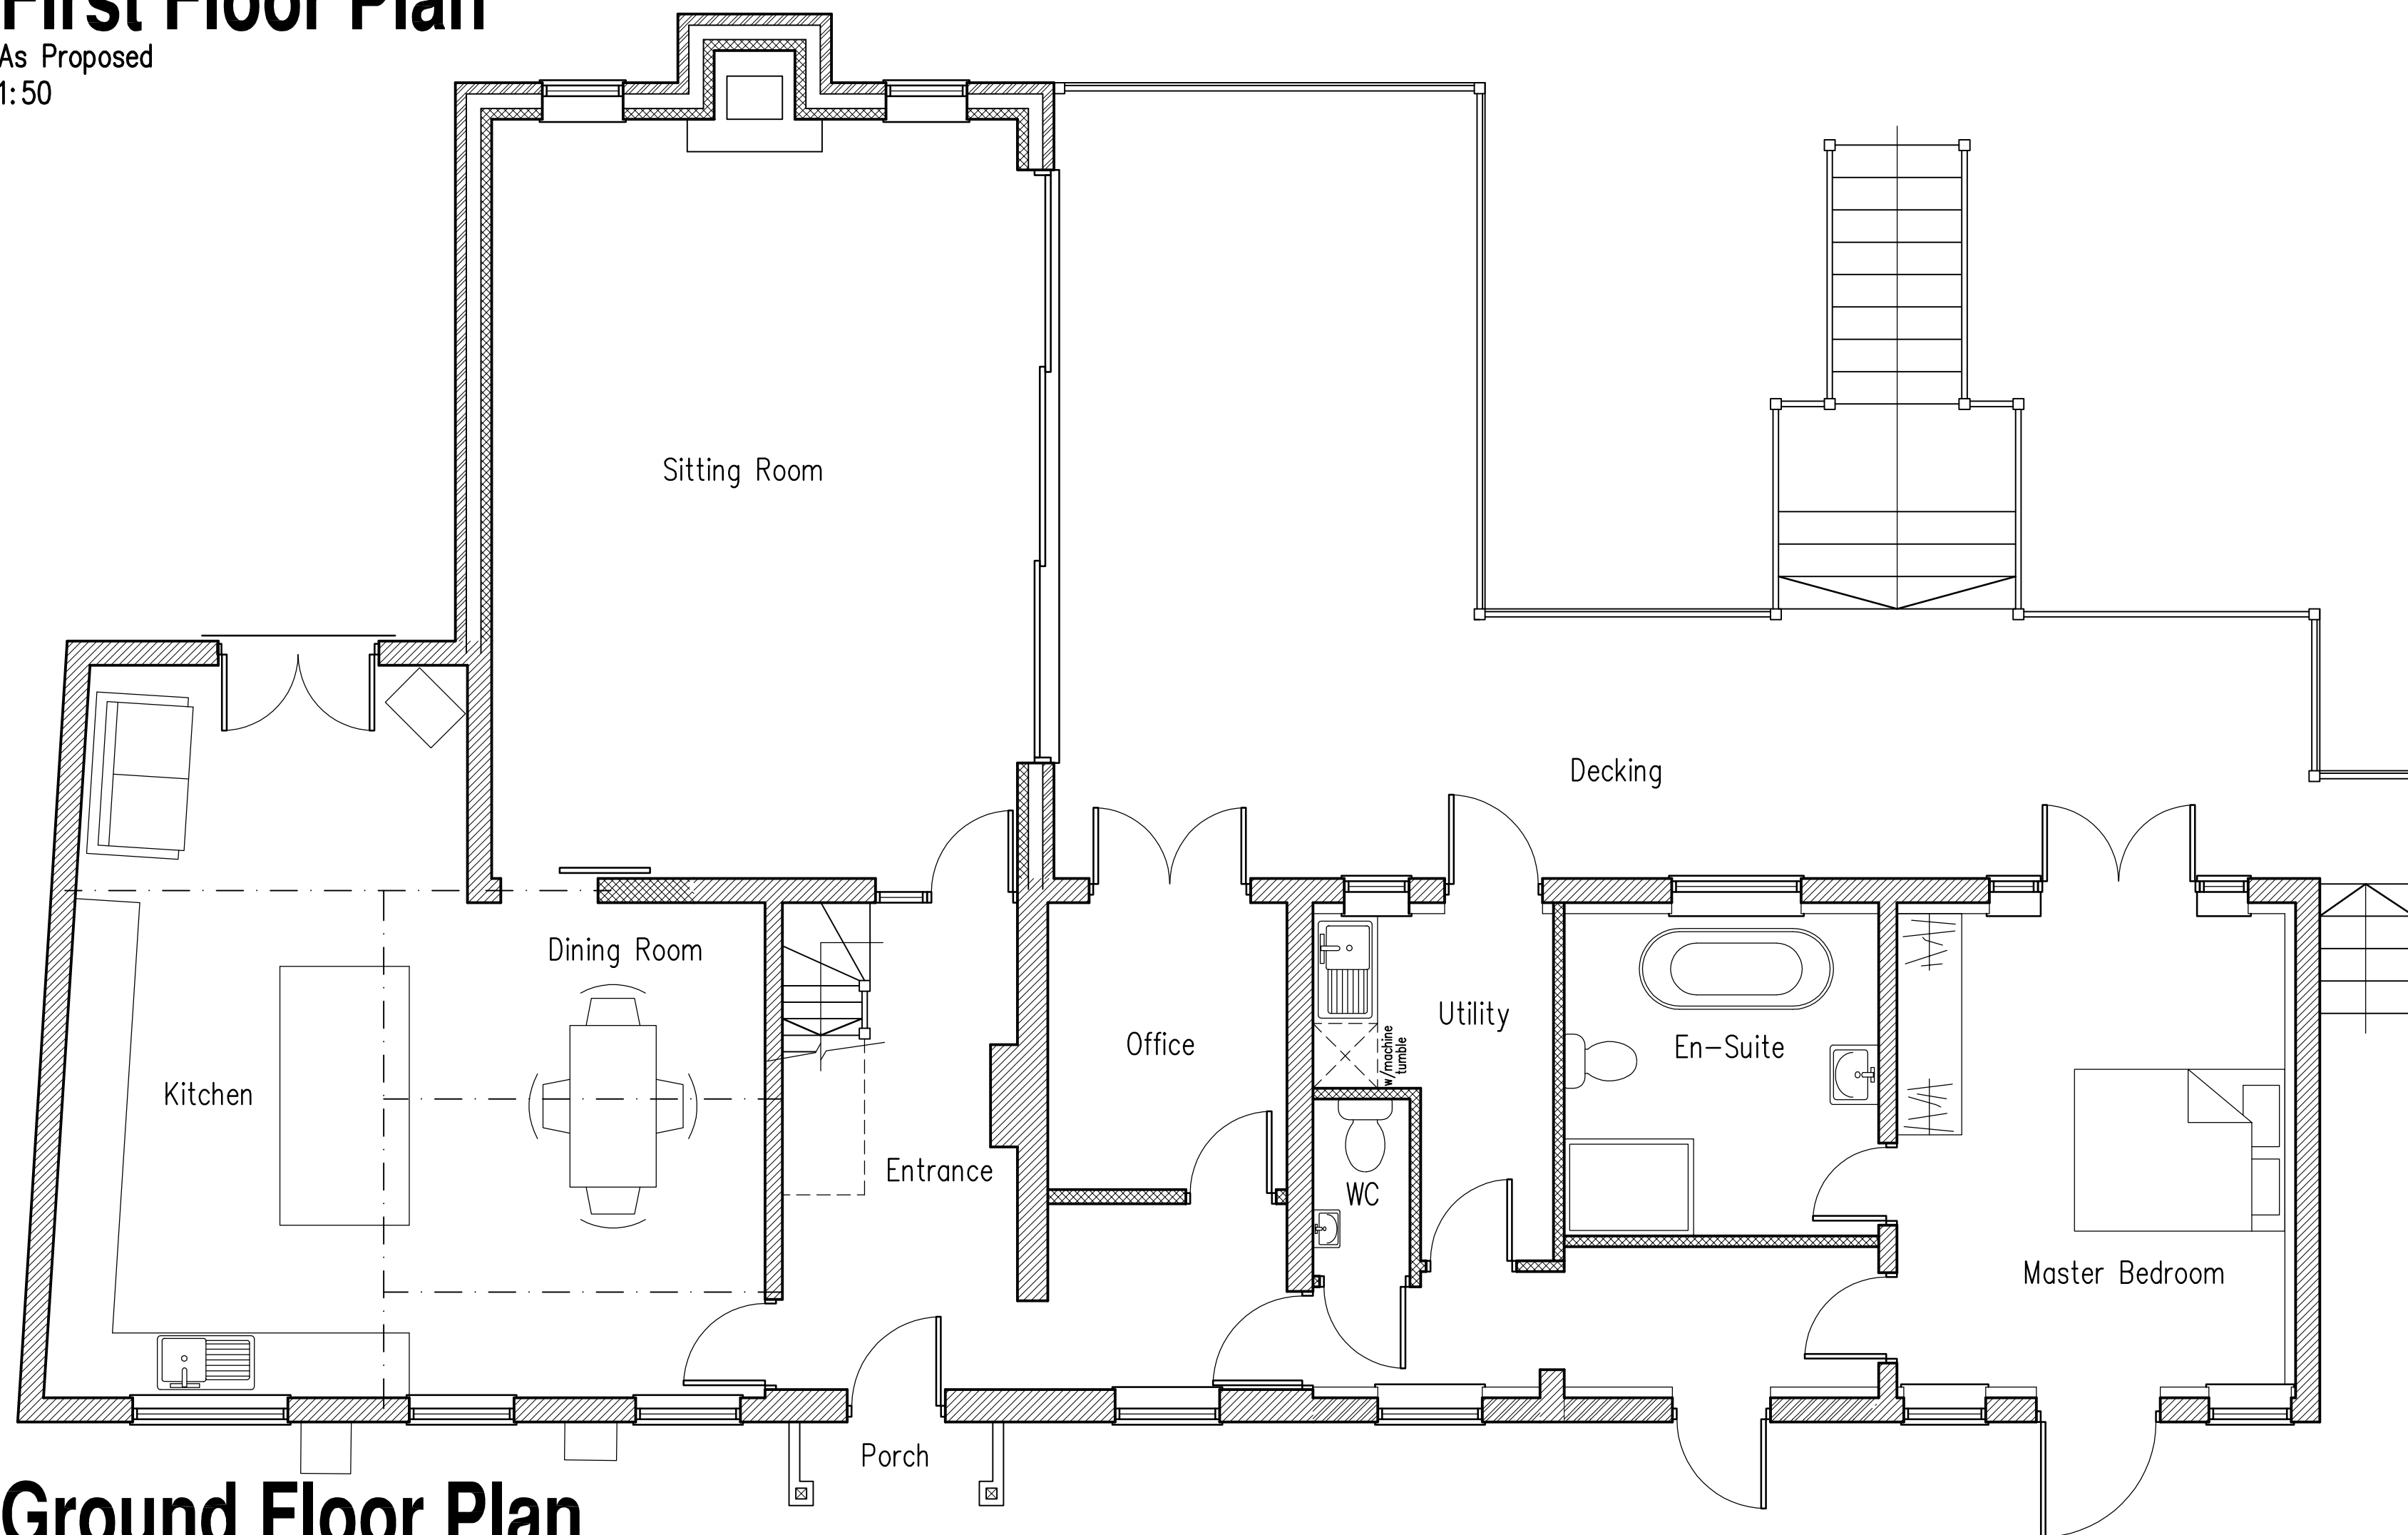

Ground Floor Plan

As Proposed
1:50

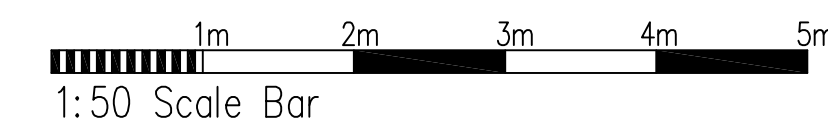

B Oct. 2025 Amended to clients comments	
A Sept. 2025 Amended to clients comments	
Project: Proposed Extension at: Bentley Cottage Wickham Hill Hurstpierpoint	
Drawing title: Floor Plans as Proposed	
Client: Acton / Hillier	
Copyright of: Clive Voller Associates Chartered Building Surveyors 15 Station Road Burgess Hill West Sussex RH15 9DE Tel: 01444 871010 Fax: 01444 870099 Web: www.clivevoller.com	
Scale: 1:50 @ A1	
Date: Sept 2025	Drawn:
Drg. No. 4138-05	Rev'n B

