




South Elevation

As Proposed
1:100

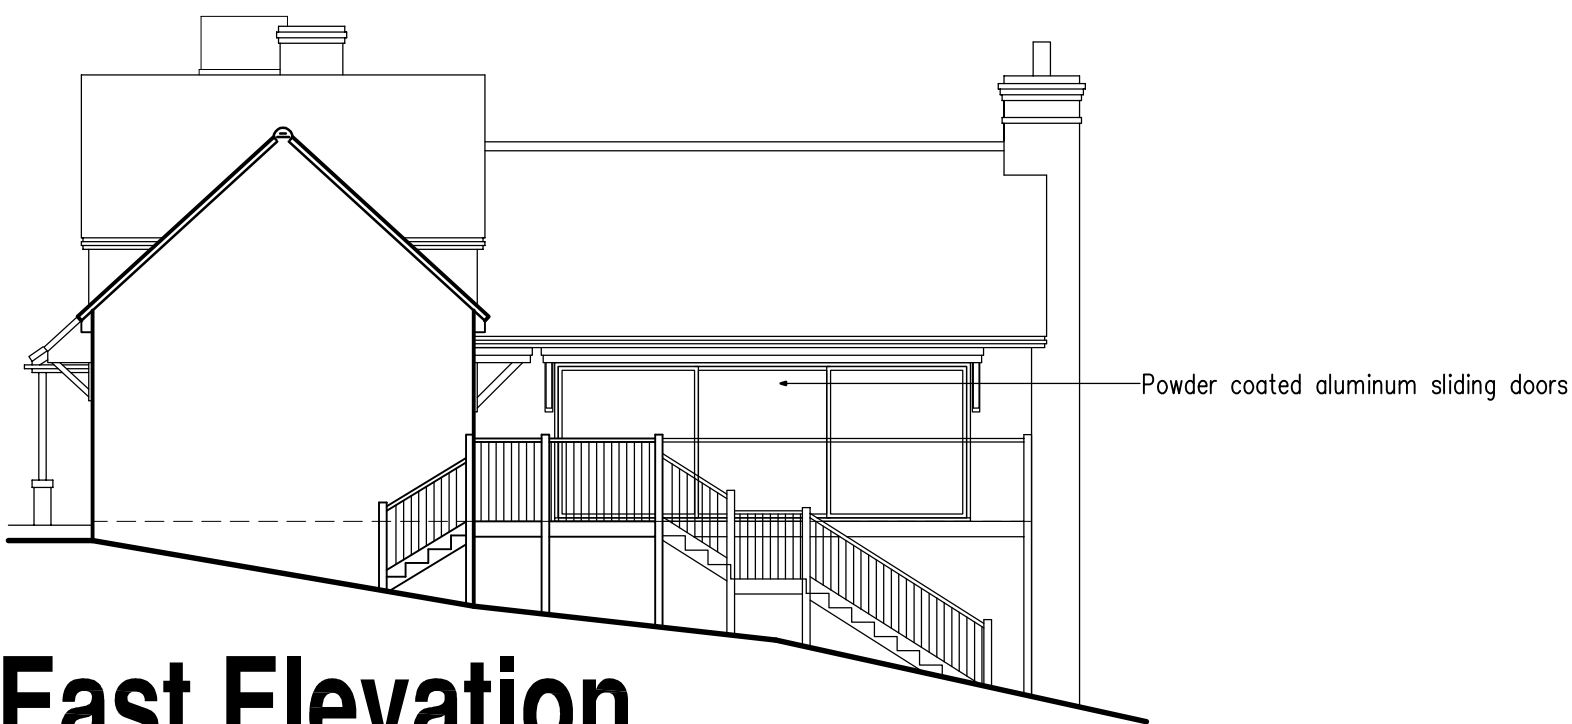


East Elevation

As Proposed
1:100




North Elevation

As Proposed
1:100

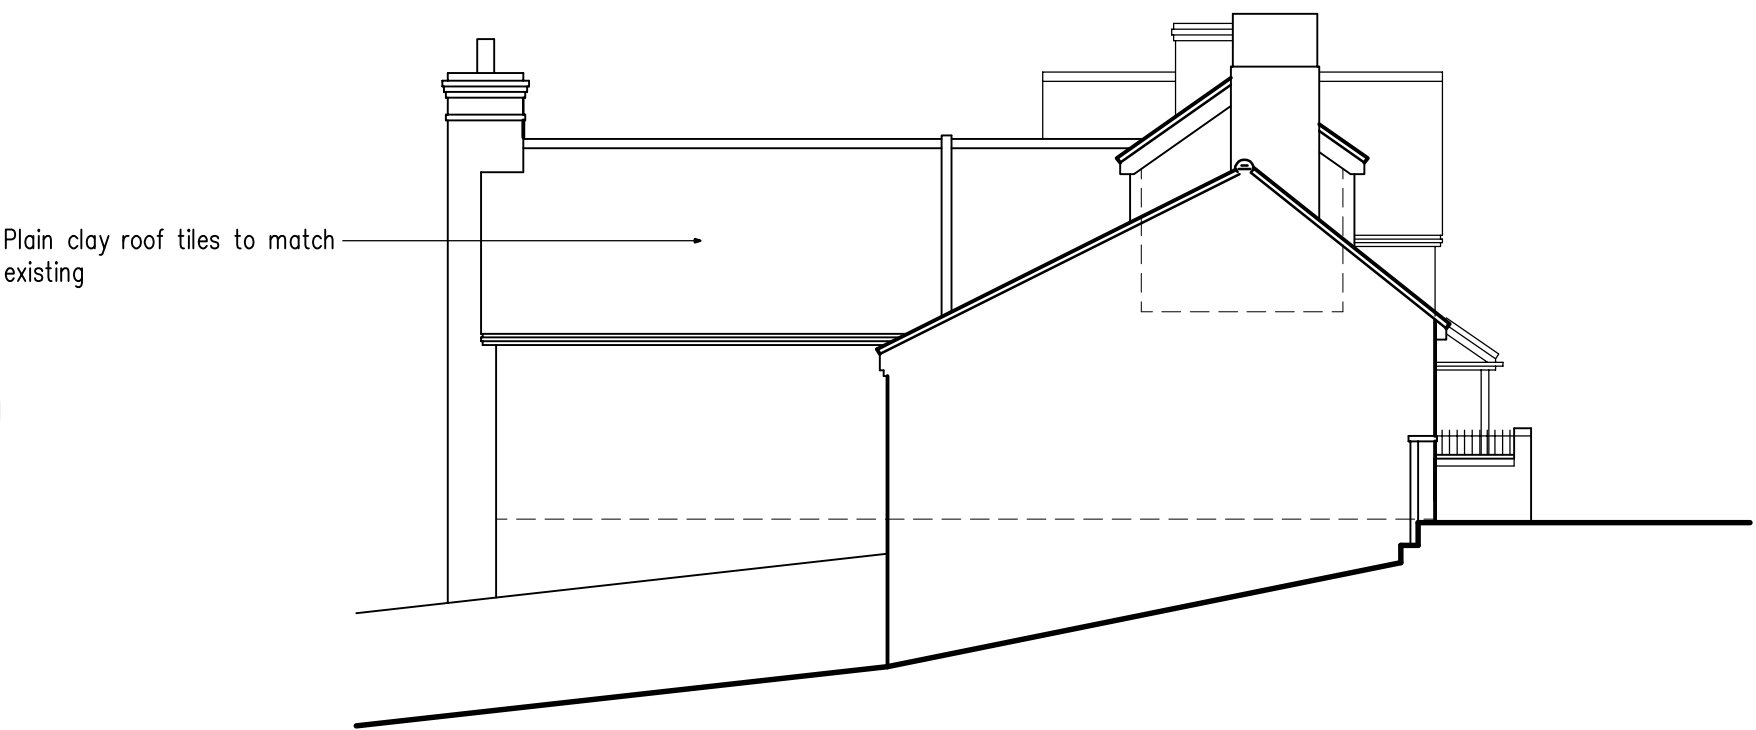

West Elevation

As Proposed
1:100

 

A | Sept 2025 | Amended to clients comments

Project:

Proposed Extension at:
Bentley Cottage
Wickham Hill
Hurstpierpoint

Drawing title:

Elevations as Proposed

Client:

Acton / Hillier

Copyright of:

Clive Voller Associates
Chartered Building Surveyors
15 Station Road
Burgess Hill
West Sussex
RH15 9DE
Tel: 01444 871010
Fax: 01444 870099
Web: www.clivevoller.com



Scale:

1:100 @ A1

Date:

Sept 2025

Drawn:

Drg. No.

4138-06

Rev'n

A