


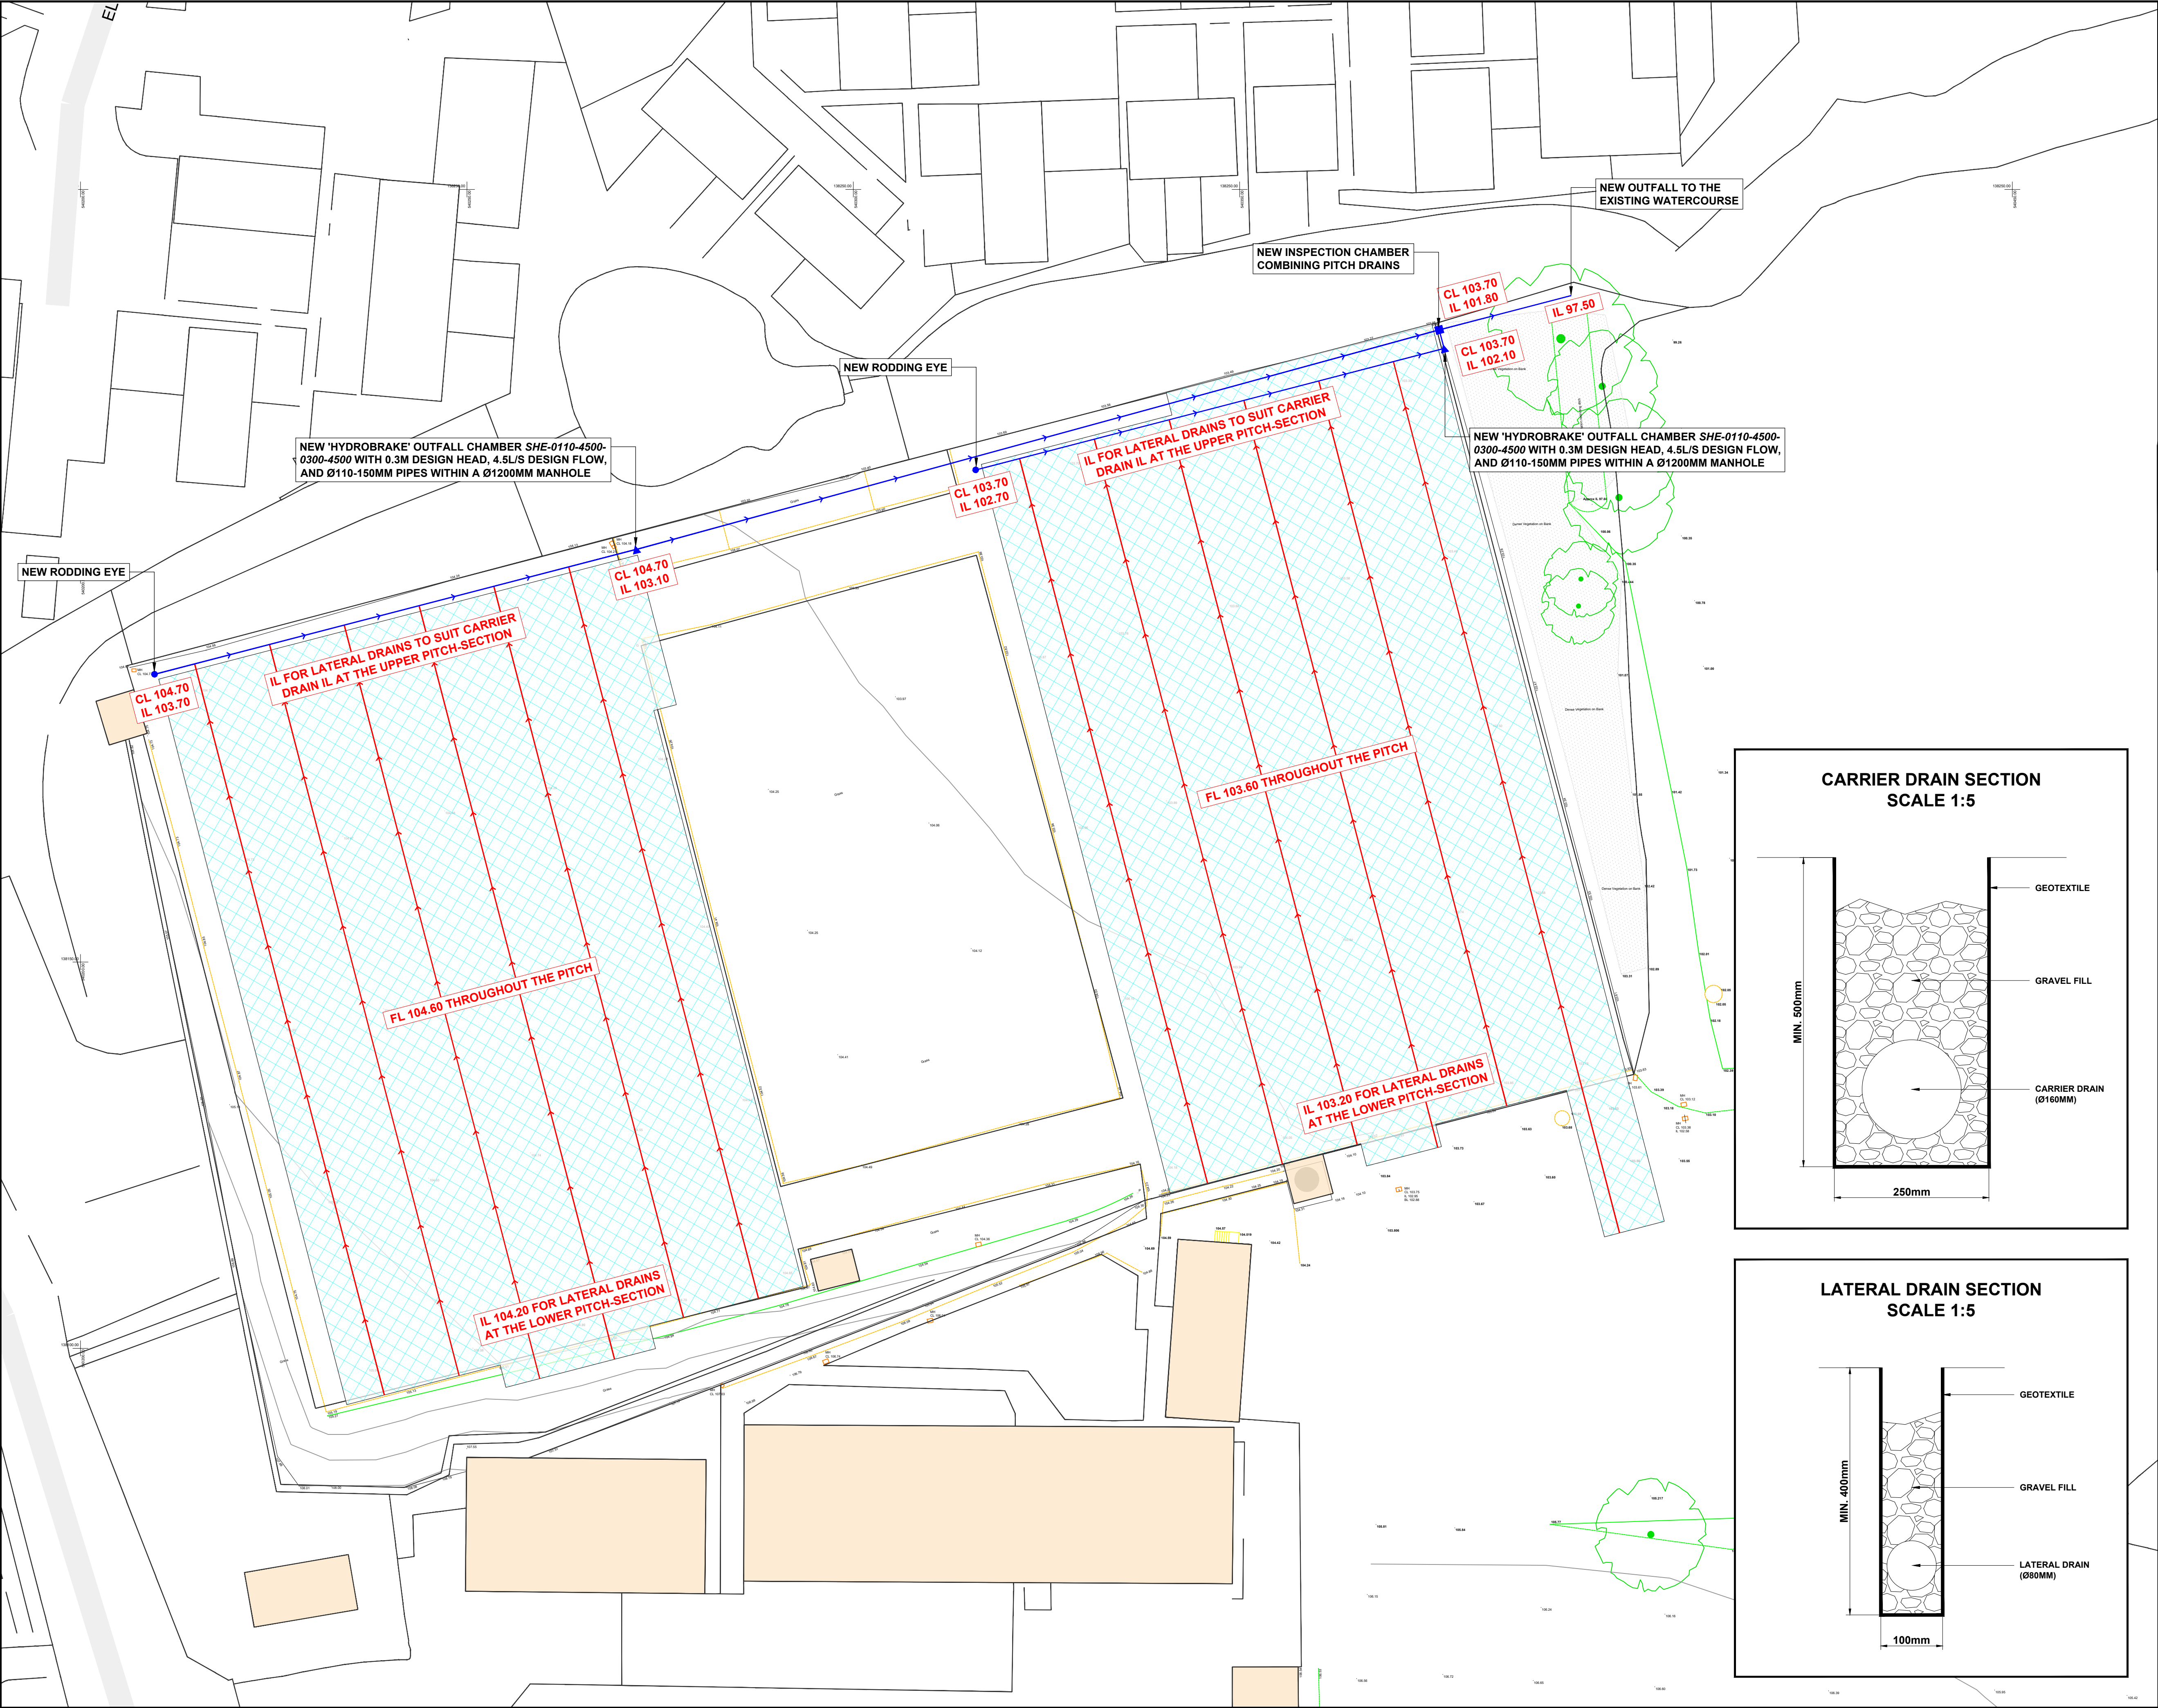

NOTES / KEY:

DRAINED DEVELOPMENT AREA - [Symbol]
[POROUS/PERMEABLE MATERIALS IN THE HTP AND AGP]

LATERAL DRAIN - [Symbol]
[Ø80MM UPVC PERFORATED PIPE LAID INTO LINED GRAVEL-FILLED TRENCHES SET AT 10M INTERVALS]




CARRIER DRAIN - [Symbol]
[Ø160MM UPVC PERFORATED PIPE LAID INTO LINED GRAVEL-FILLED TRENCHES]

RODDING EYE - [Symbol]
[INSTALLED TO ALLOW FOR IMPROVED MAINTENANCE]

'HYDROBRAKE' CHAMBER - [Symbol]
[RESTRICTING THE DISCHARGE OF SURFACE WATER TO AN AGREED RATE OF 4.5 LITRES PER SECOND]

EXISTING FINISH LEVEL - XXX.XX
PROPOSED FINISH LEVEL (TOP OF KERB) - FL XXX.XX
PROPOSED COVER LEVEL - CL XXX.XX
PROPOSED INVERT LEVEL - IL XXX.XX

REFER TO THE FLOOD RISK ASSESSMENT 'FRA' & DRAINAGE STRATEGY PROVIDED BY WATERCO FOR FURTHER DETAILS

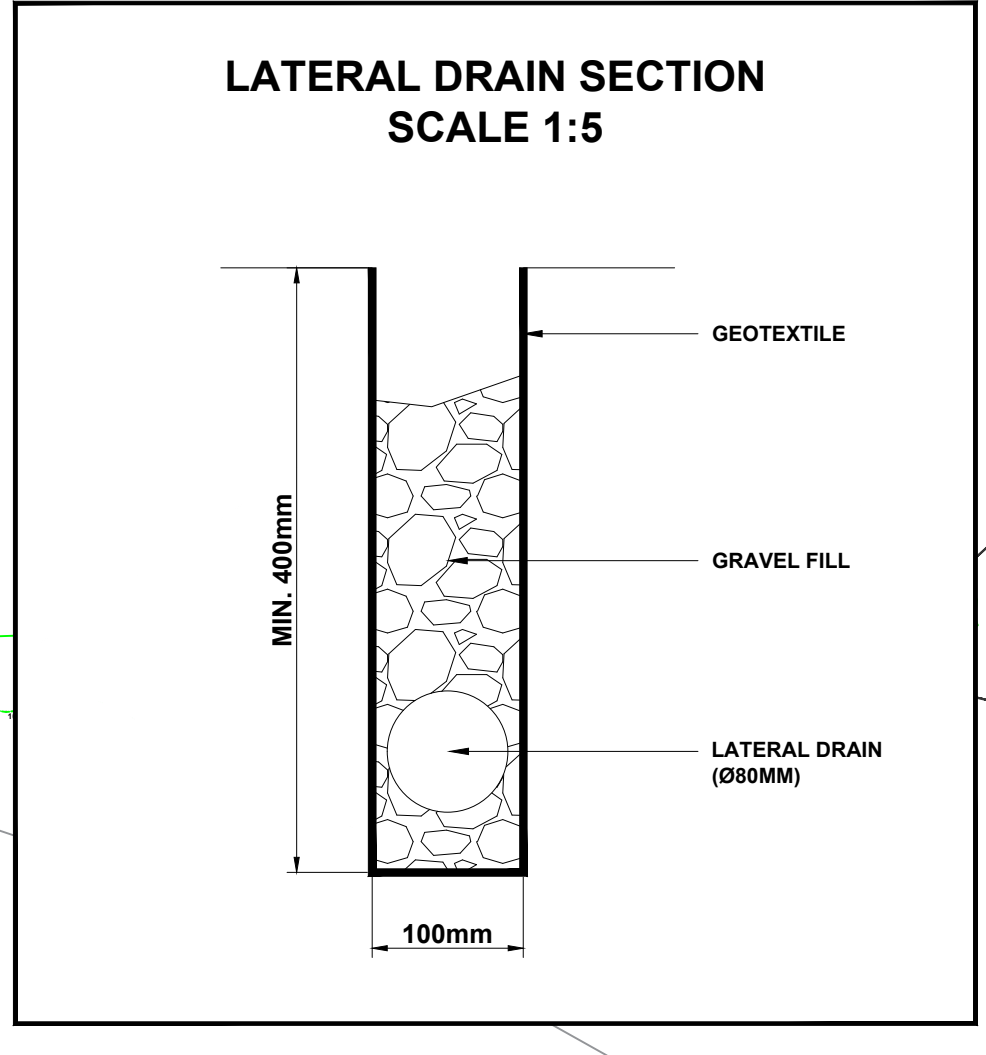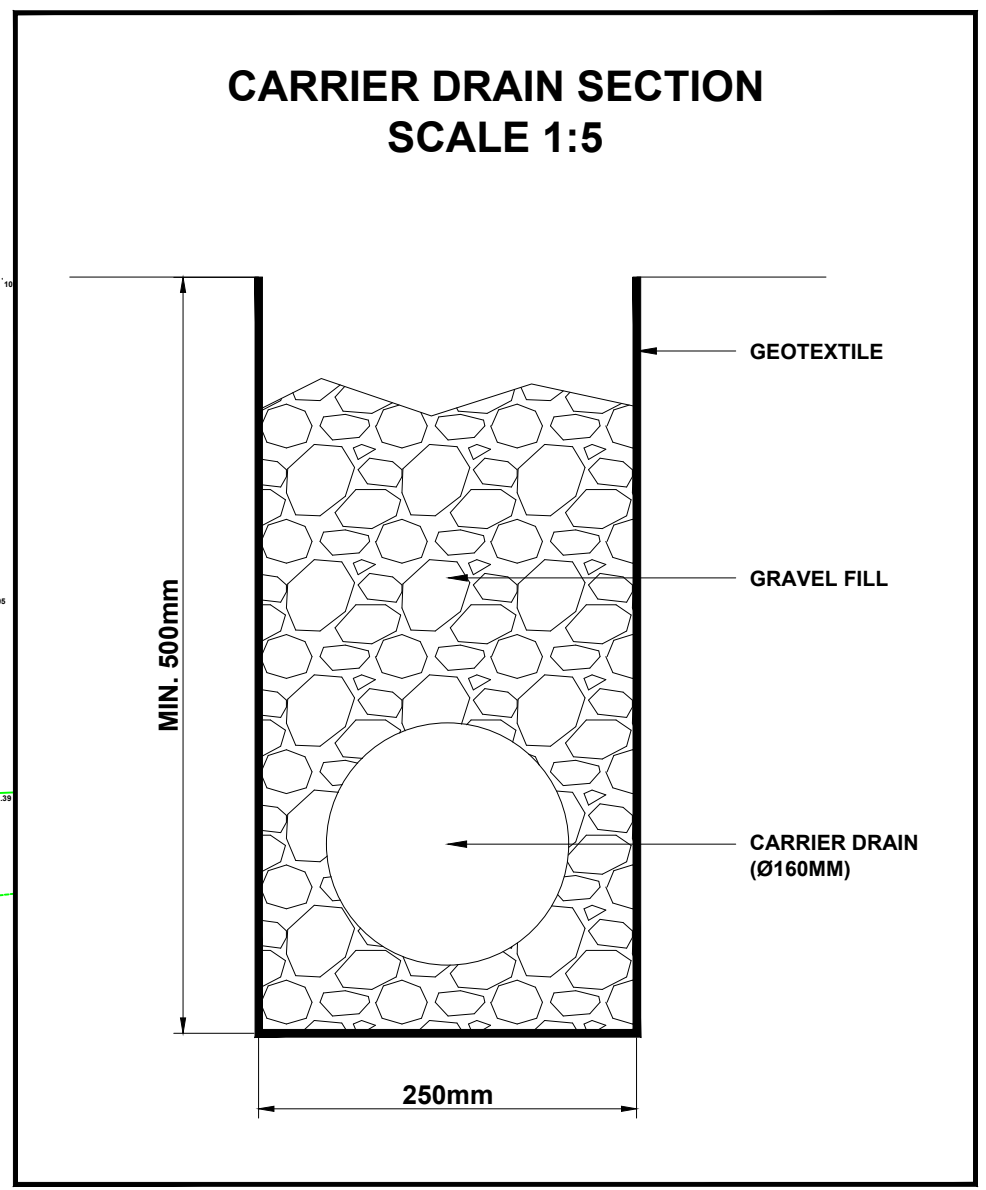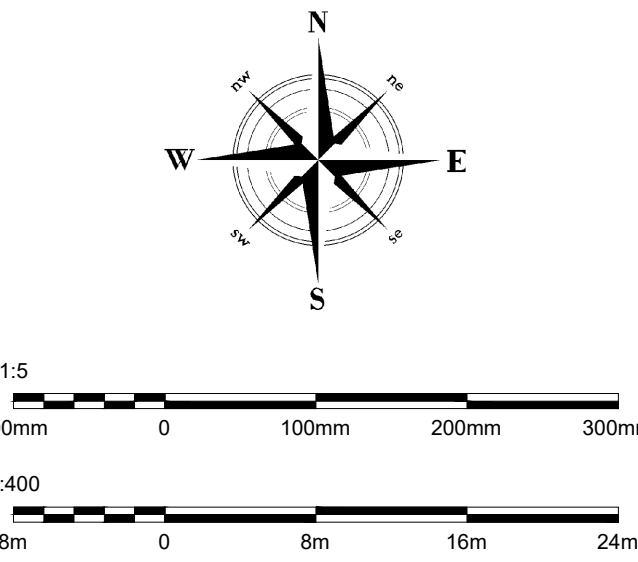

Project name:	Sackville School
Project type:	Outdoor Sports Facility Development
Drawing:	Drainage Plan
Reference:	NSSS009
Revision:	C
Date:	20/10/25
Drawn by:	JP
Scale / Size:	1:400 / A1

nottssport

Synthetic Surfacing / Multi-Sports

Head Office: Notts Sport Ltd, Bridge Farm, Holt Lane, Ashby Magna, Leicestershire, LE17 5NJ

Copyright© Notts Sport Limited. All rights reserved. No part of this work may be reproduced, stored in a retrieval system of any nature, or transmitted, in any form or by any means including photocopying and recording, without the prior written permission of Notts Sport Limited, the copyright owner. If any unauthorised acts are carried out in relation to this copyright work, a civil claim for damages may be made and/or a criminal prosecution may result.