




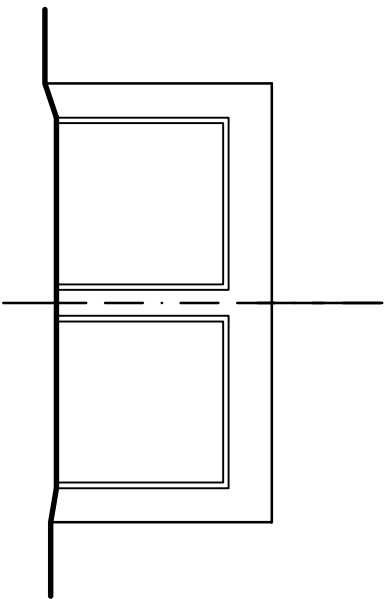


North Elevation
As Existing
1:100

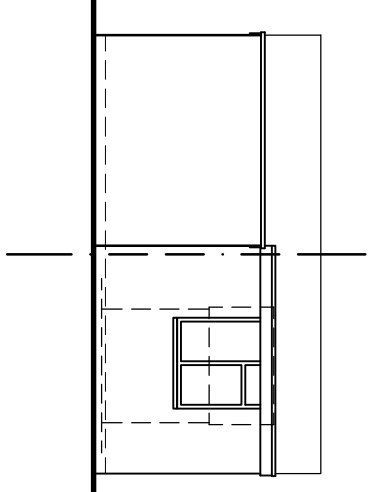

South Elevation
As Existing
1:100

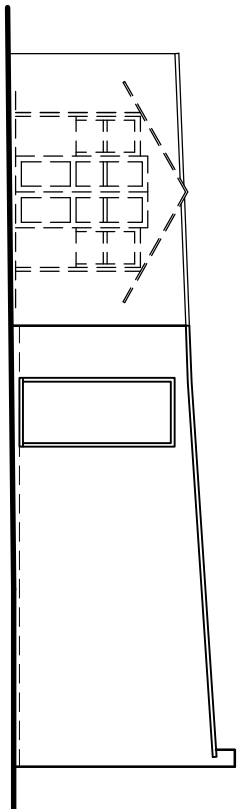

East Elevation
As Existing
1:100

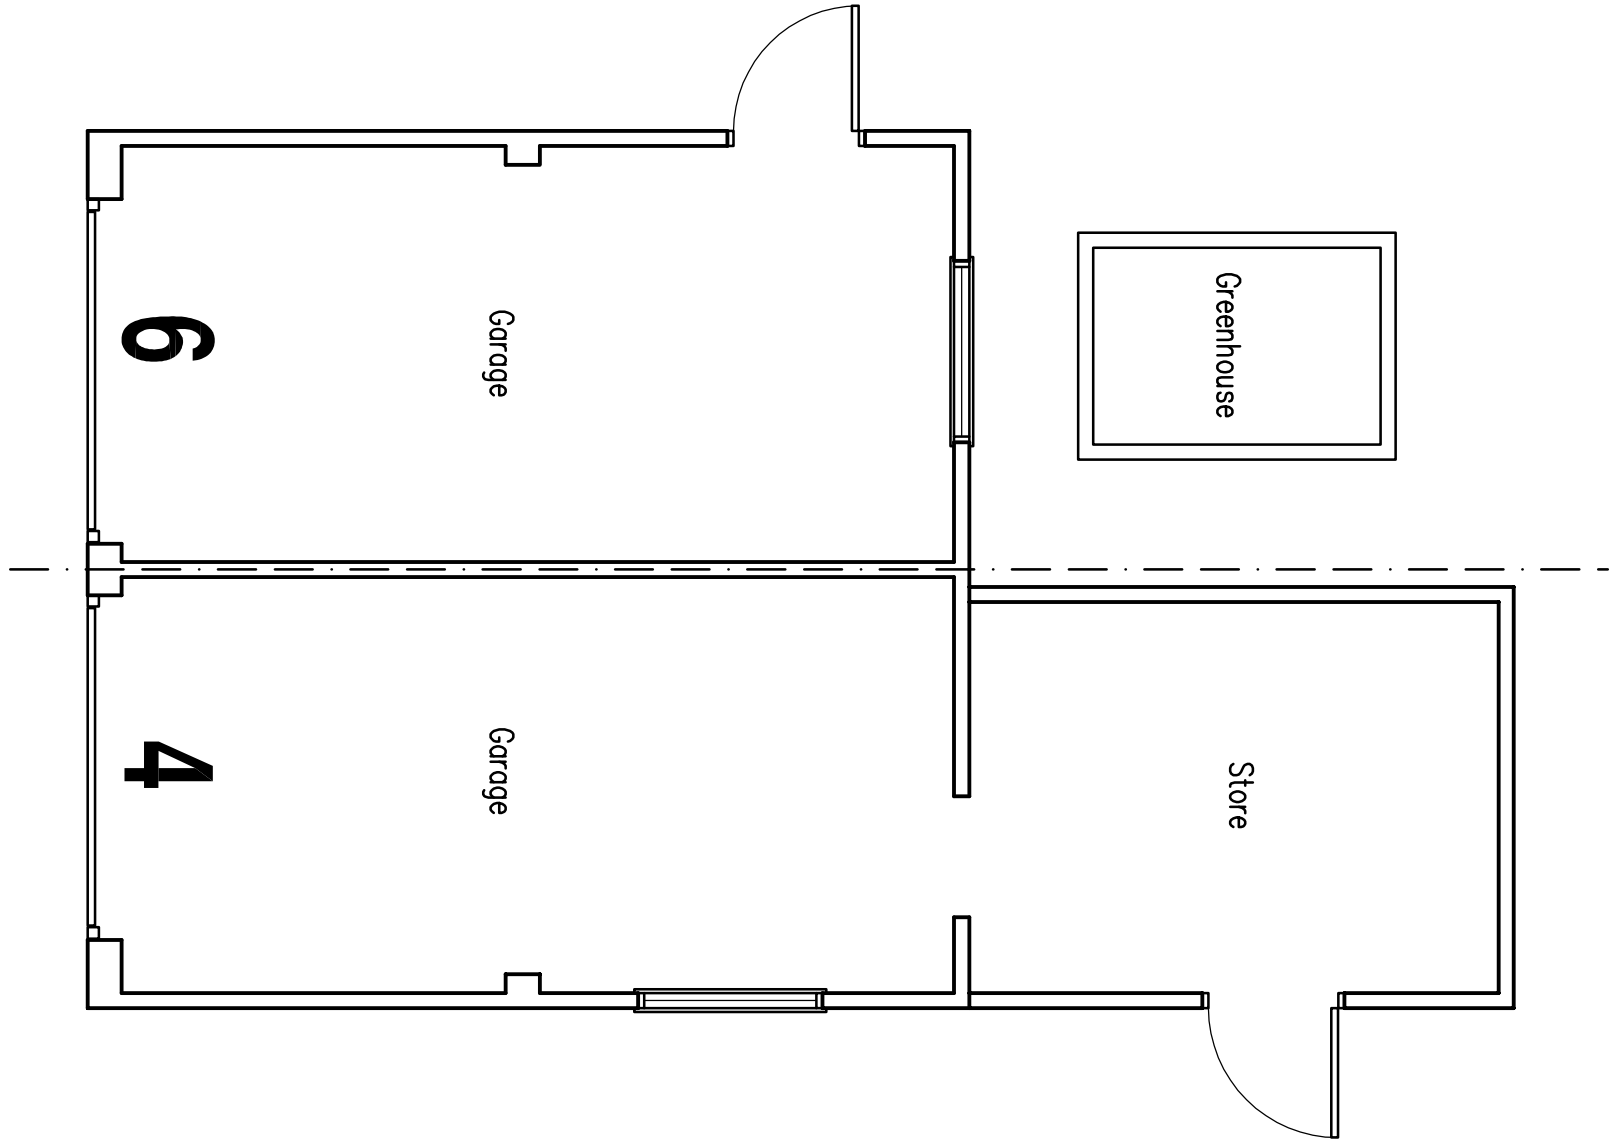

Ground Floor Plan
As Existing
1:50



Location Plan
1:1250



Block Plan
1:500

Project:
New Garage
6 Queens Drive
Hossocks

Drawing title:
Floor Plans, Elevations
As Existing
Block & Location Plans

Client:
D. Webley Ward

Copyright of:
Clive Voller Associates
Chartered Building Surveyors
15 Station Road
Burgess Hill
West Sussex
RH15 9DE
Tel: 01444 871010
Fax: 01444 870099
Web: www.clivevoller.com



Scale:
1:50 @ A1

Date:
Oct 2025

Drawn:

Dwg. No. 4133-GAR-6-01

Rev'n