


North Elevation
As Proposed
1:100

South Elevation
As Proposed
1:100

East Elevation
As Proposed
1:100

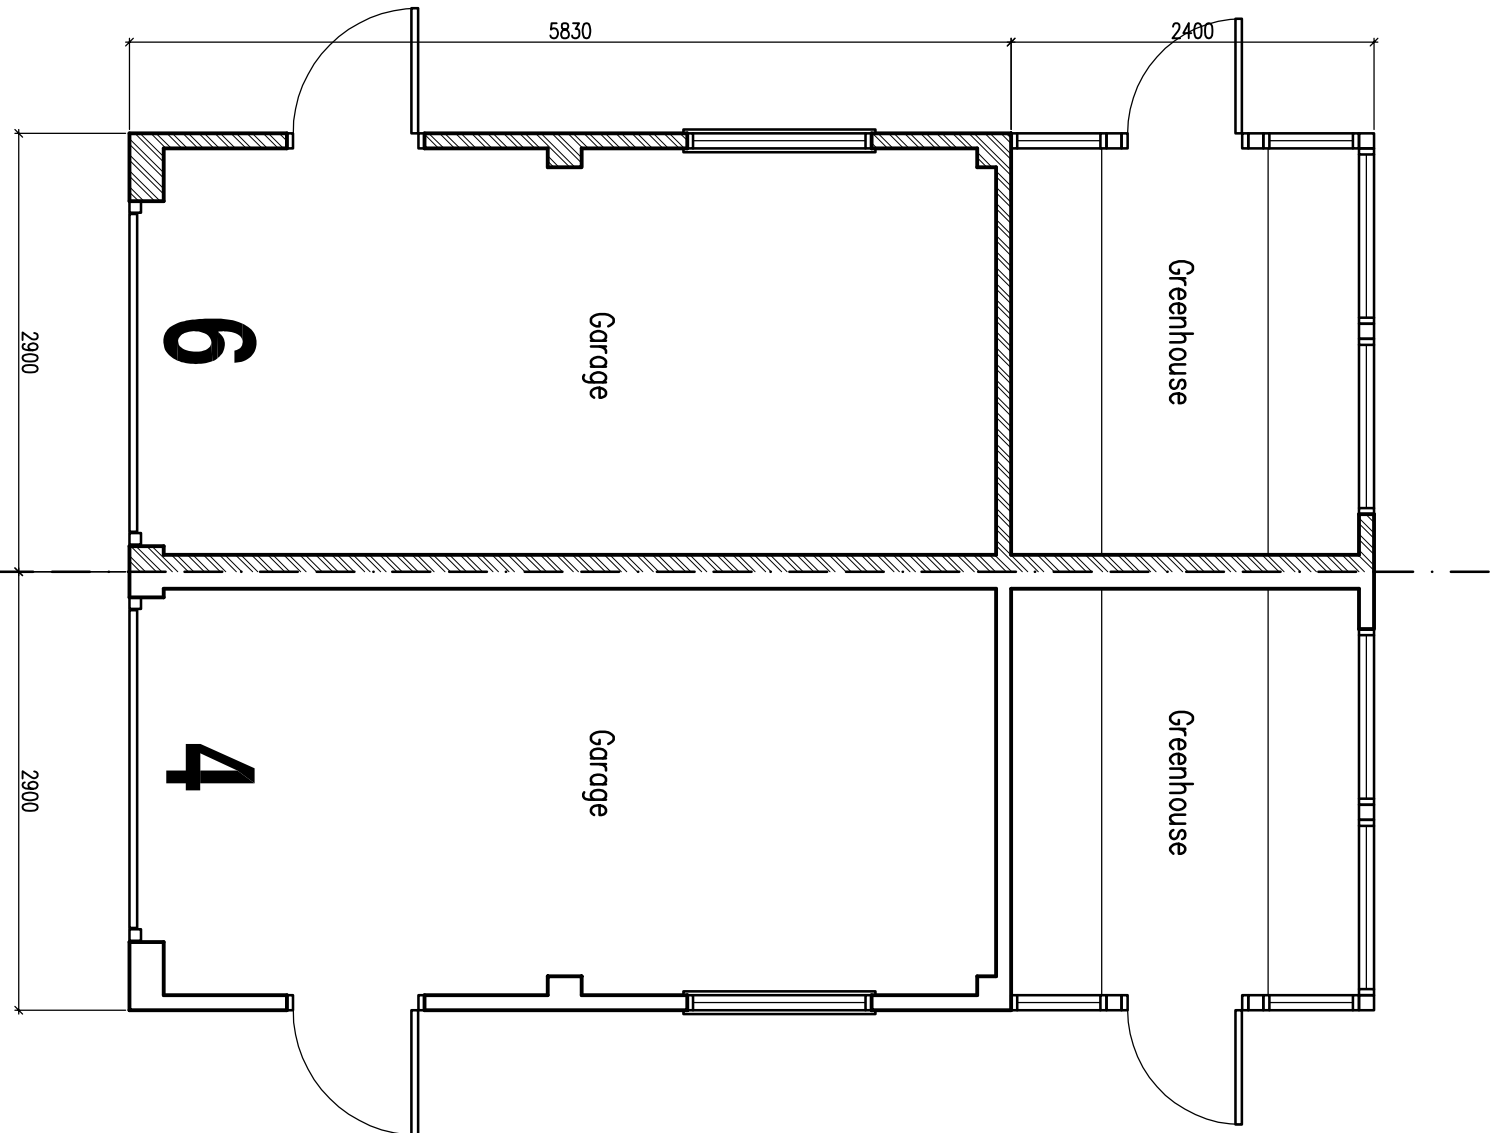

Ground Floor Plan
As Proposed
1:50

A 1 Oct 2025 | Amended to clients comments

Project:
New Garage
6 Queens Drive
Hassocks

Drawing title:
Floor Plans, Elevations
As Proposed

Client:
D. Webley Ward

Copyright of:
Clive Voller Associates
Chartered Building Surveyors
15 Station Road
Burgess Hill
West Sussex
RH16 9DE
Tel: 01444 871010
Fax: 01444 870099
Web: www.clivevoller.com



Scale:
1:50, 1:100 @ A1

Date: **Oct 2025** Drawn:

Dwg. No. **4135-GAR-6-02**

Rev'n
A