



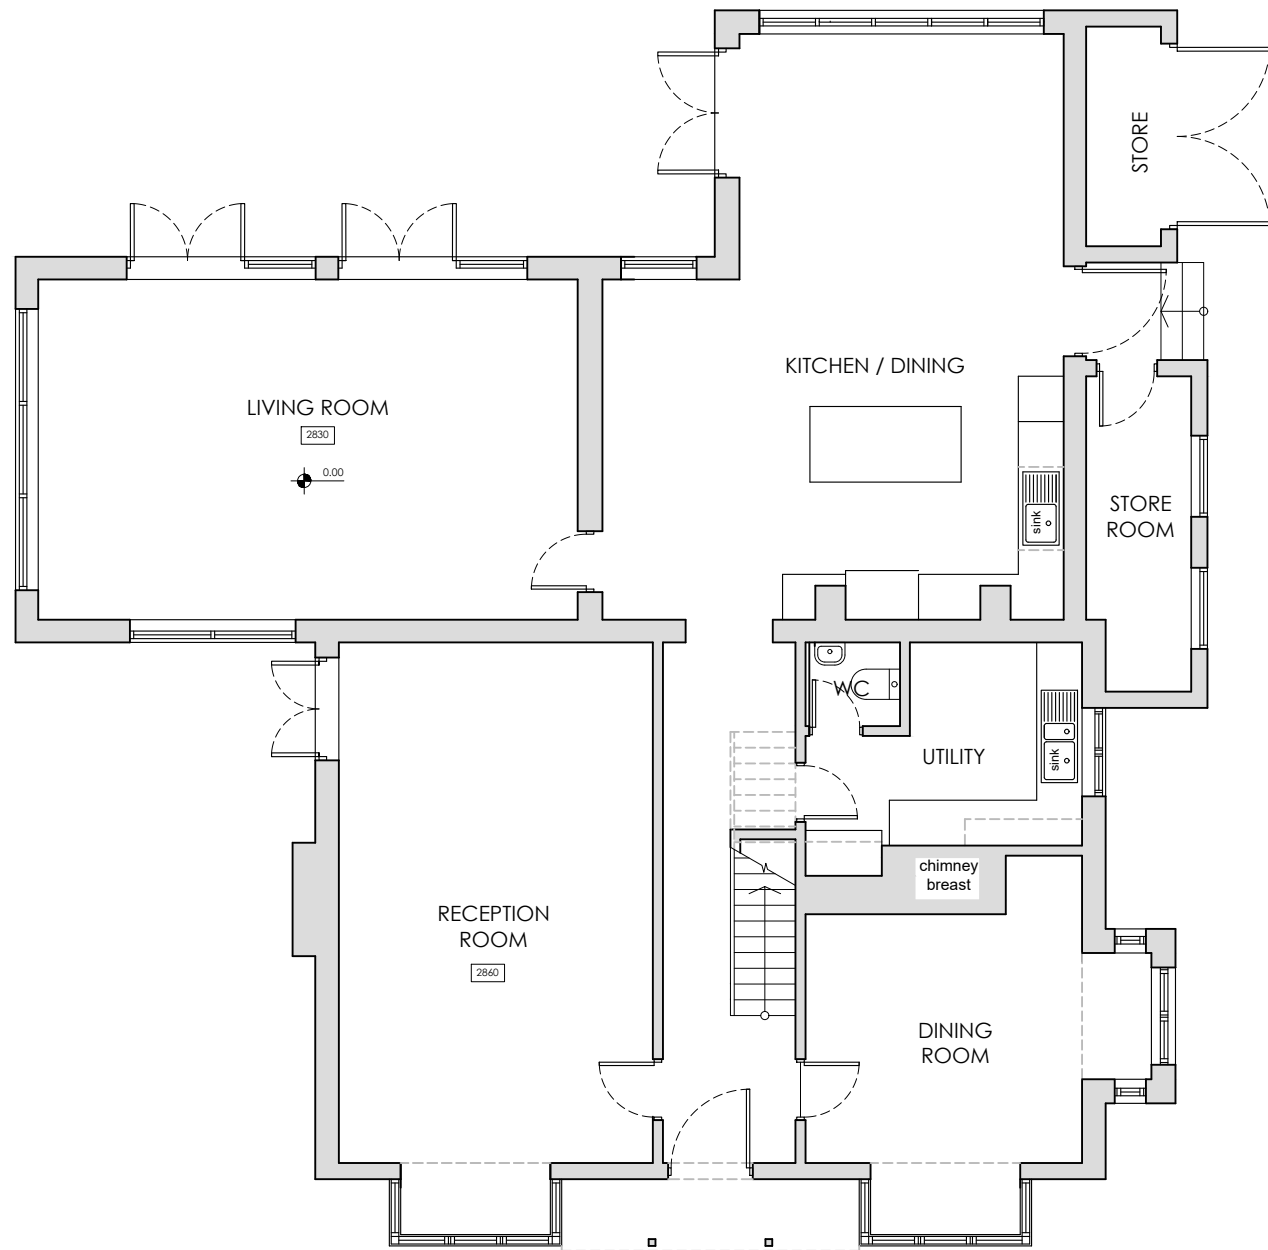

1 EXISTING GROUND FLOOR PLAN
SCALE 1:100

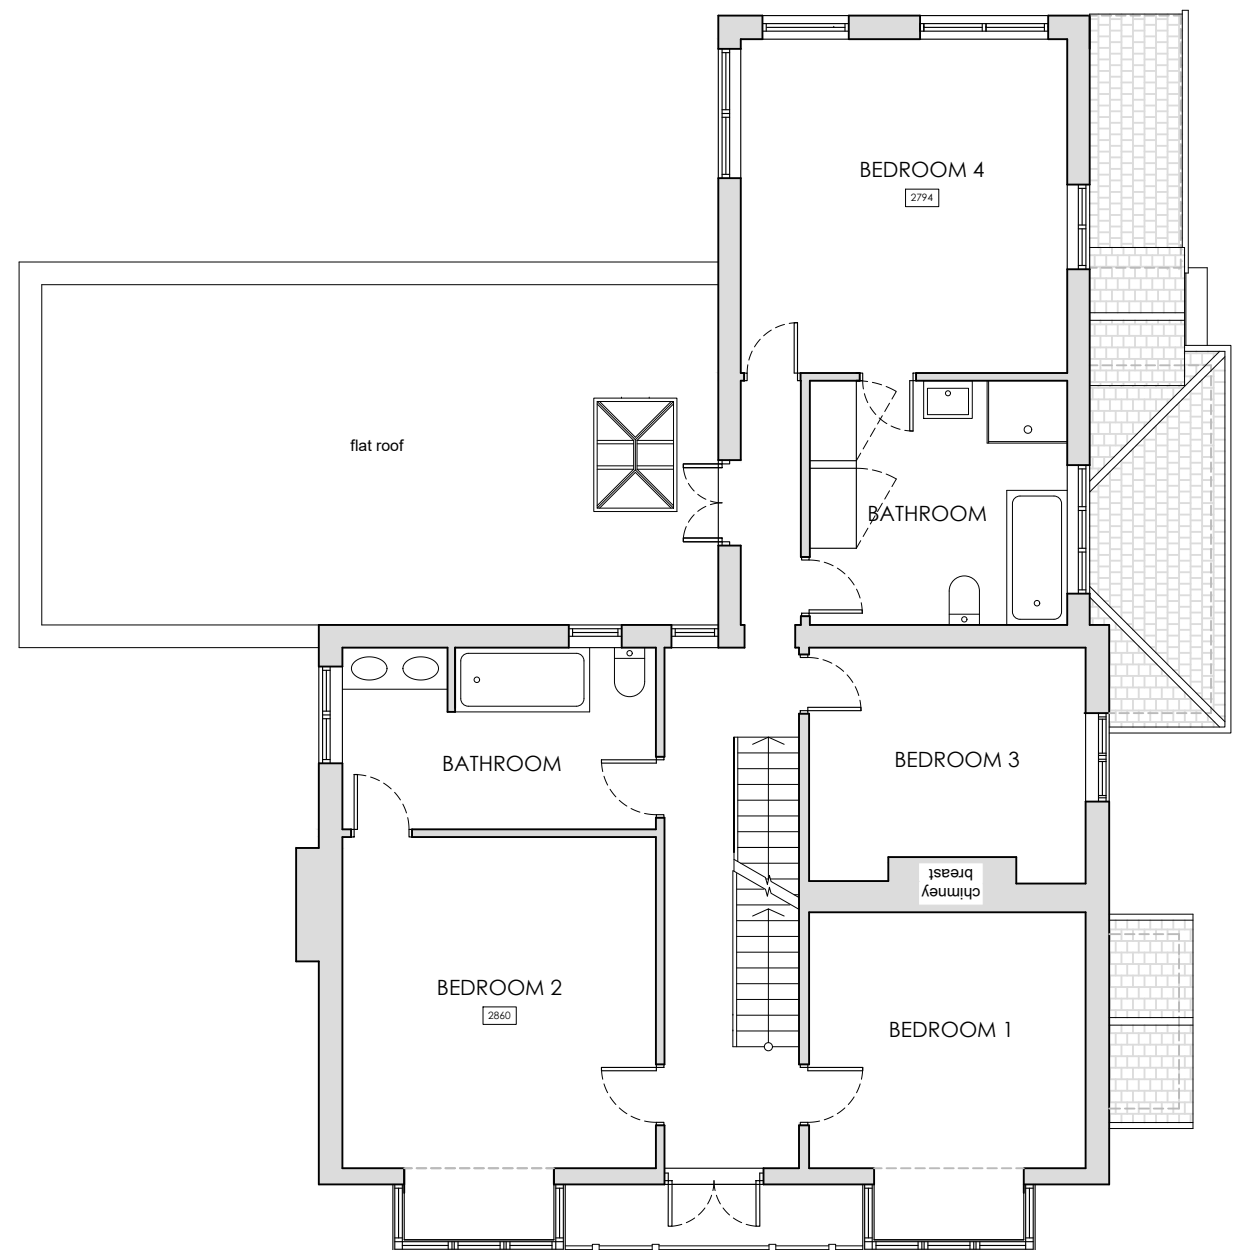

1 EXISTING FIRST FLOOR PLAN
SCALE 1:100



EXISTING

REVISIONS

STATUS EXISTING		PROJECT OAK LODGE, VOWELS LANE	
		TITLE EXISTING GROUND & FIRST FLOOR PLANS	
SCALE 1:100	DATE 2025.08.01	DRAWING NUMBER 002	REV *

VICTORIA MUSTARD ARCHITECT
135 Crawley Down Road, Felbridge, East Grinstead RH19 2PS
Mob 07779 245 093 vicki@victoriarmustardarchitects.com