



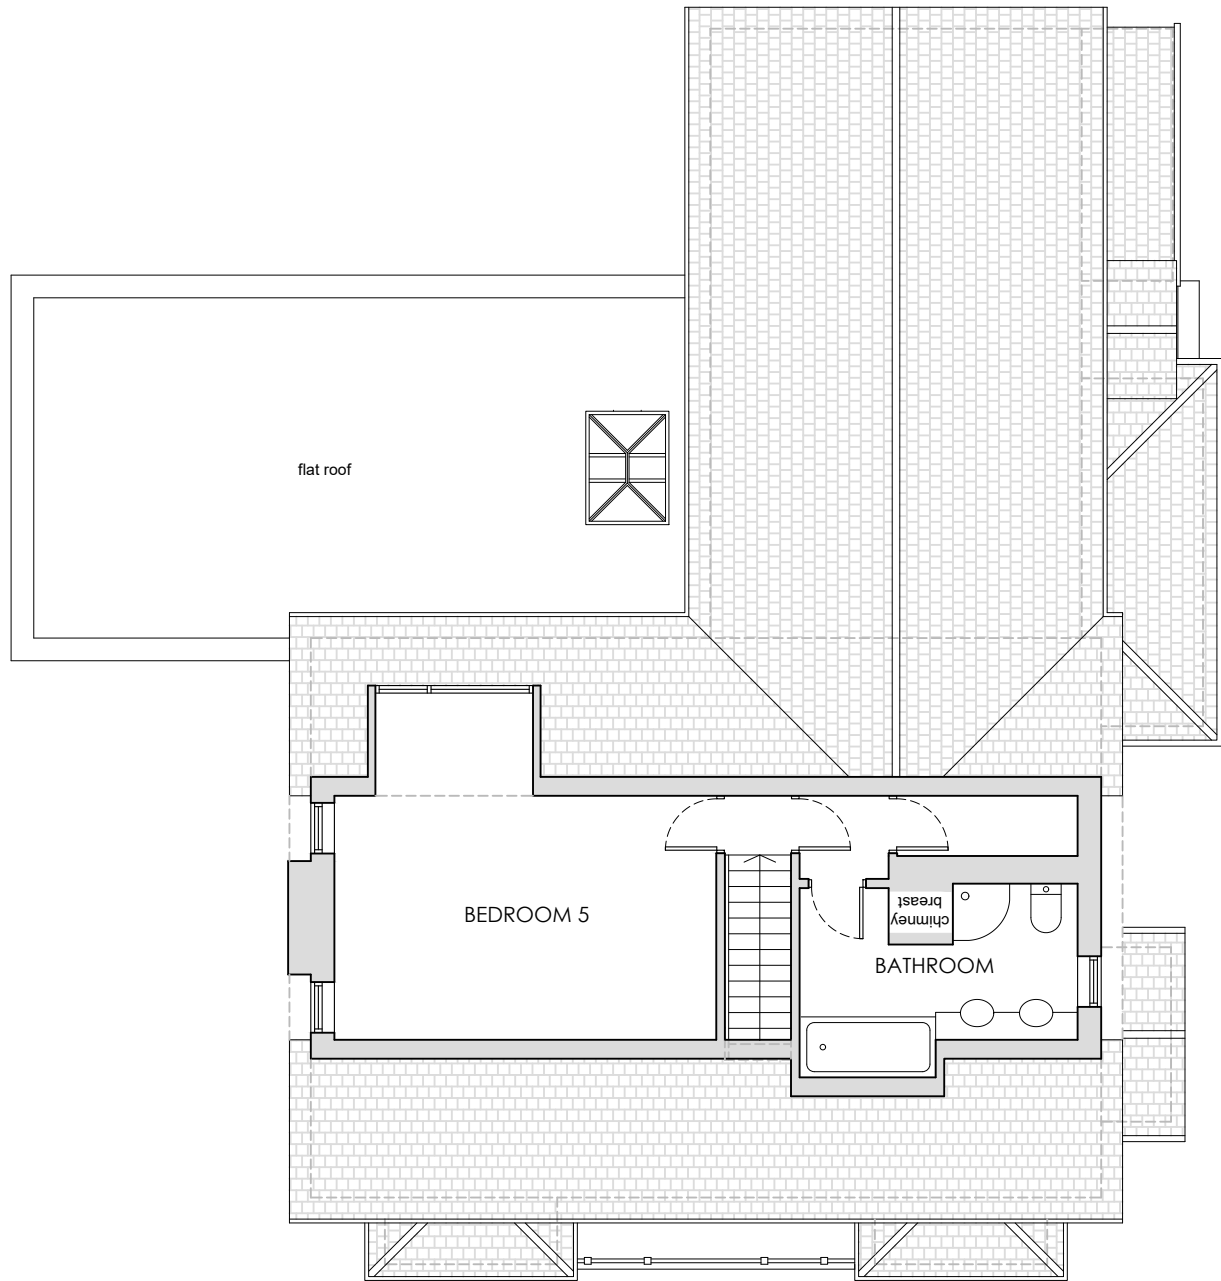

1 EXISTING SECOND FLOOR PLAN
SCALE 1:100

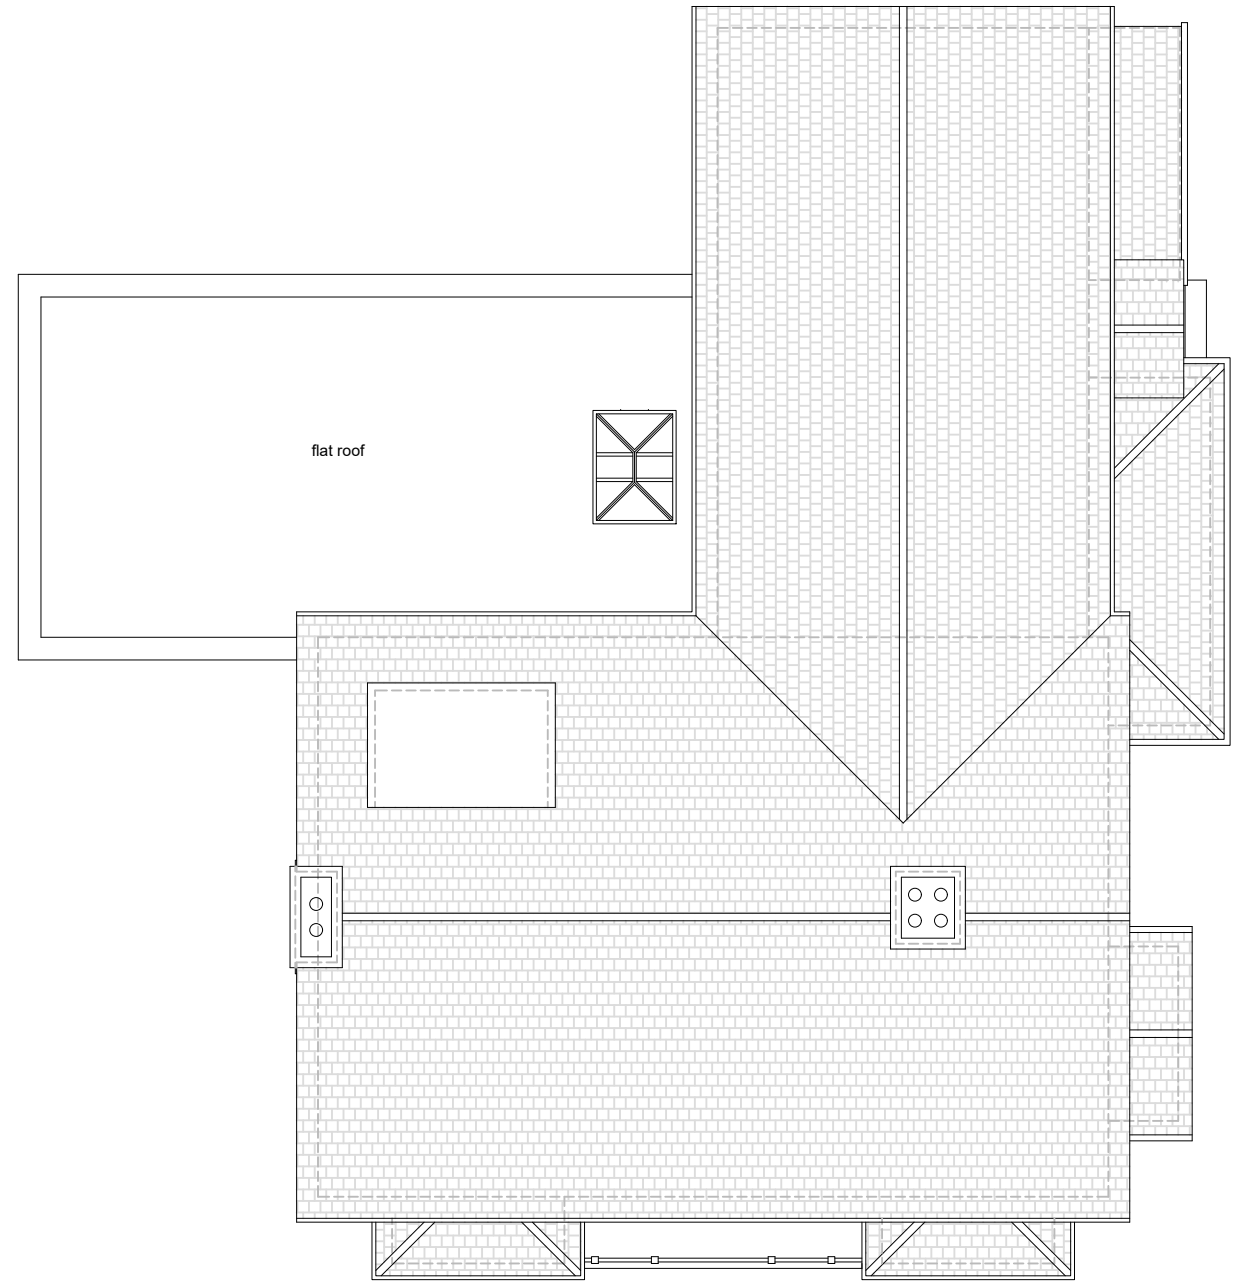

1 EXISTING ROOF PLAN
SCALE 1:100



EXISTING

REVISIONS

STATUS		PROJECT	
EXISTING		OAK LODGE, VOWELS LANE	
		TITLE	
EXISTING SECOND & ROOF FLOOR PLAN			
SCALE	DATE	DRAWING NUMBER	REV
1:100	2025.08.01	003	*

VICTORIA MUSTARD ARCHITECT
135 Crawley Down Road, Felbridge, East Grinstead RH19 2PS
Mob 07779 245 093 vicki@victoriarmustardarchitects.com