



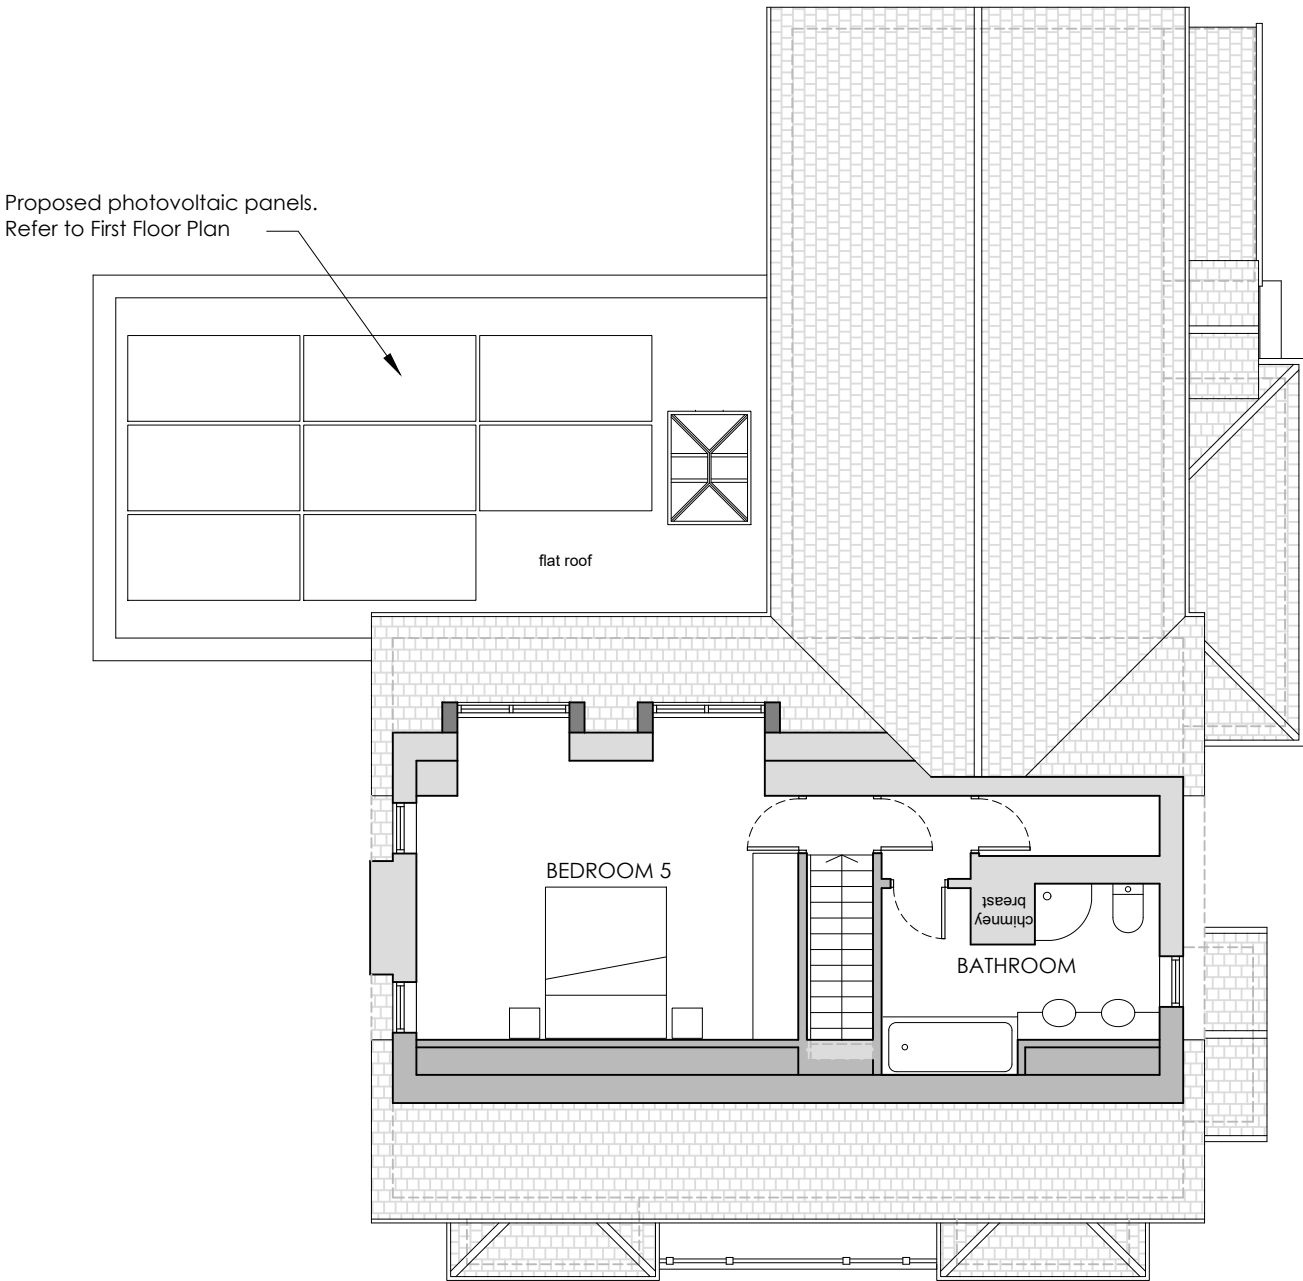

1 PROPOSED SECOND FLOOR PLAN
SCALE 1:100

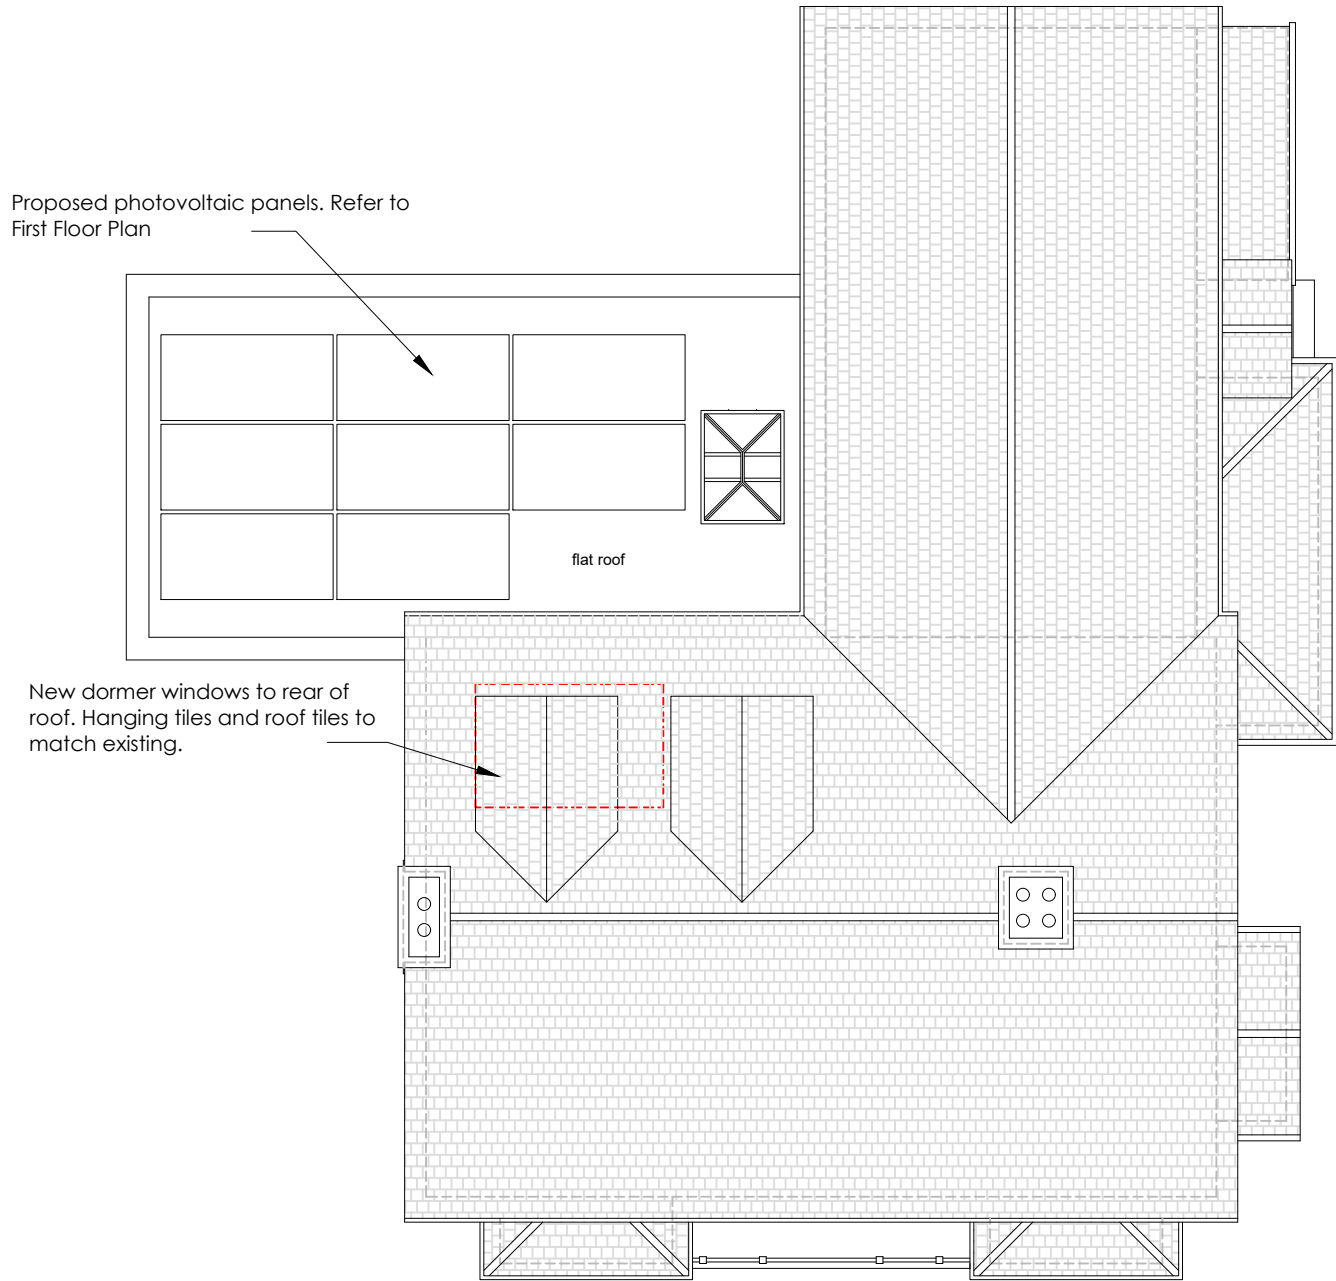

2 PROPOSED ROOF PLAN
SCALE 1:100



EXISTING

REVISIONS

STATUS		PROJECT	
PROPOSED		OAK LODGE, VOWELS LANE	
		TITLE	
PROPOSED SECOND & ROOF FLOOR PLAN			
SCALE	DATE	DRAWING NUMBER	REV
1:100	2025.10.01	202	*

VICTORIA MUSTARD ARCHITECT
135 Crawley Down Road, Felbridge, East Grinstead RH19 2PS
Mob 07779 245 093 vicki@victoriarmustardarchitects.com