


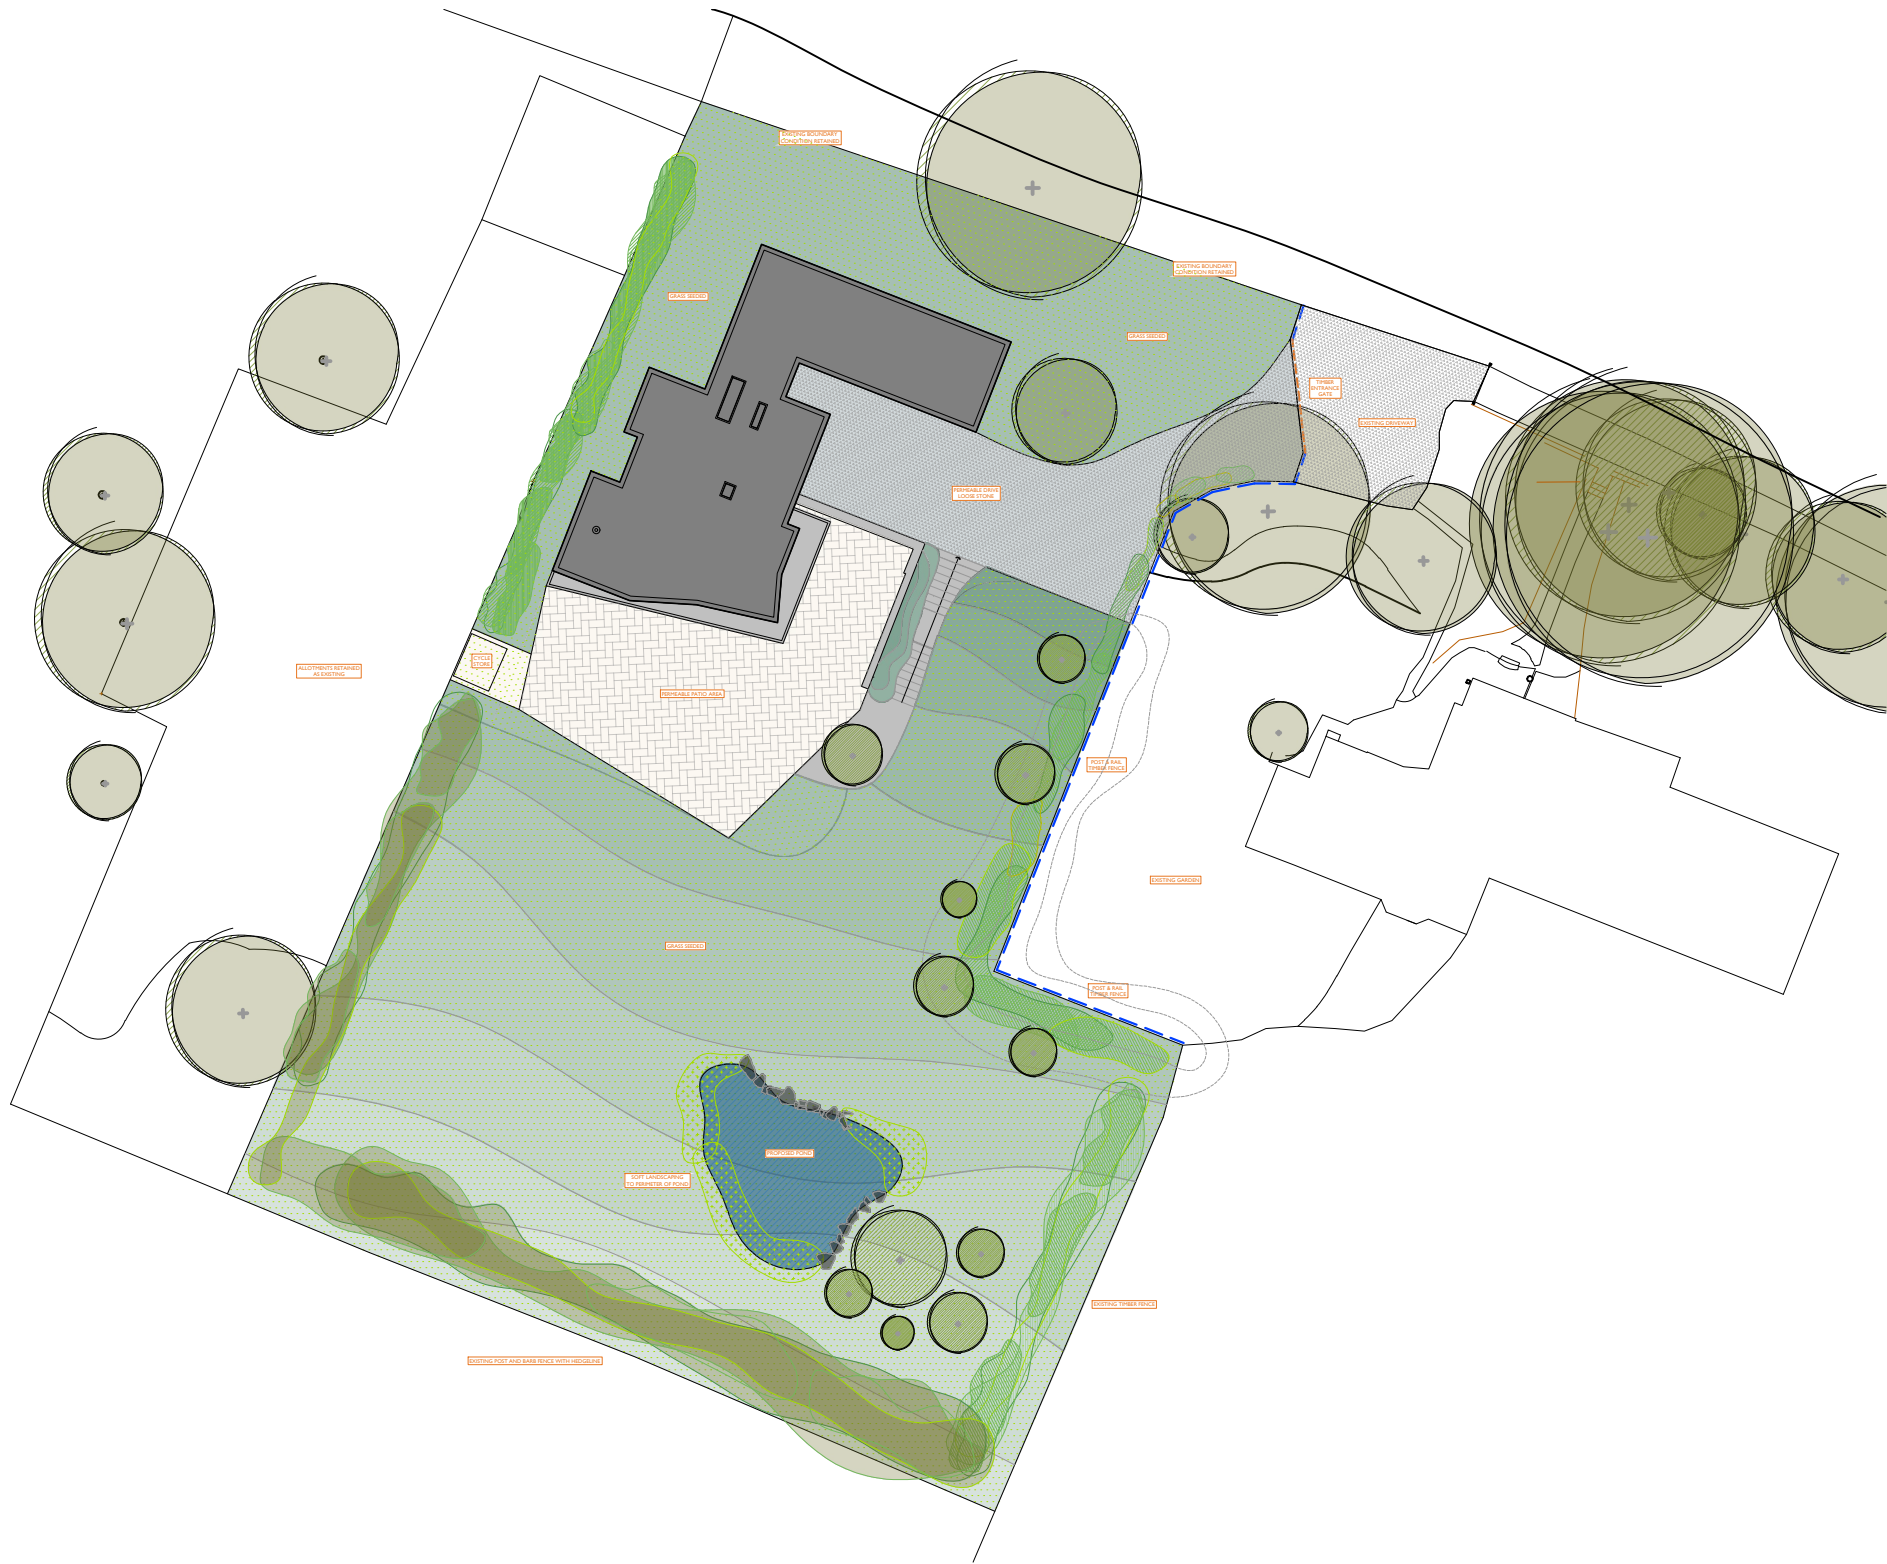

+PS Proposed plant schedule

PROPOSED PERIMETER HEDGES



PROPOSED TREES



PROPOSED POND PLANTING



- POST AND RAIL FENCE
- TIMBER GATE
- GRASS SEEDED
- PERMEABLE PATIO TILED AREA
- LOOSE STONE DRIVEWAY
- PROPOSED HEDGEROW
- EXISTING HEDGEROW
- EXISTING TREE
- PROPOSED TREE
- PROPOSED POND
- POND REEDS & PLANTING
- CUMBRIAN STONE

KY Hatch Key

SP Proposed Site Plan
Scale 1:500