




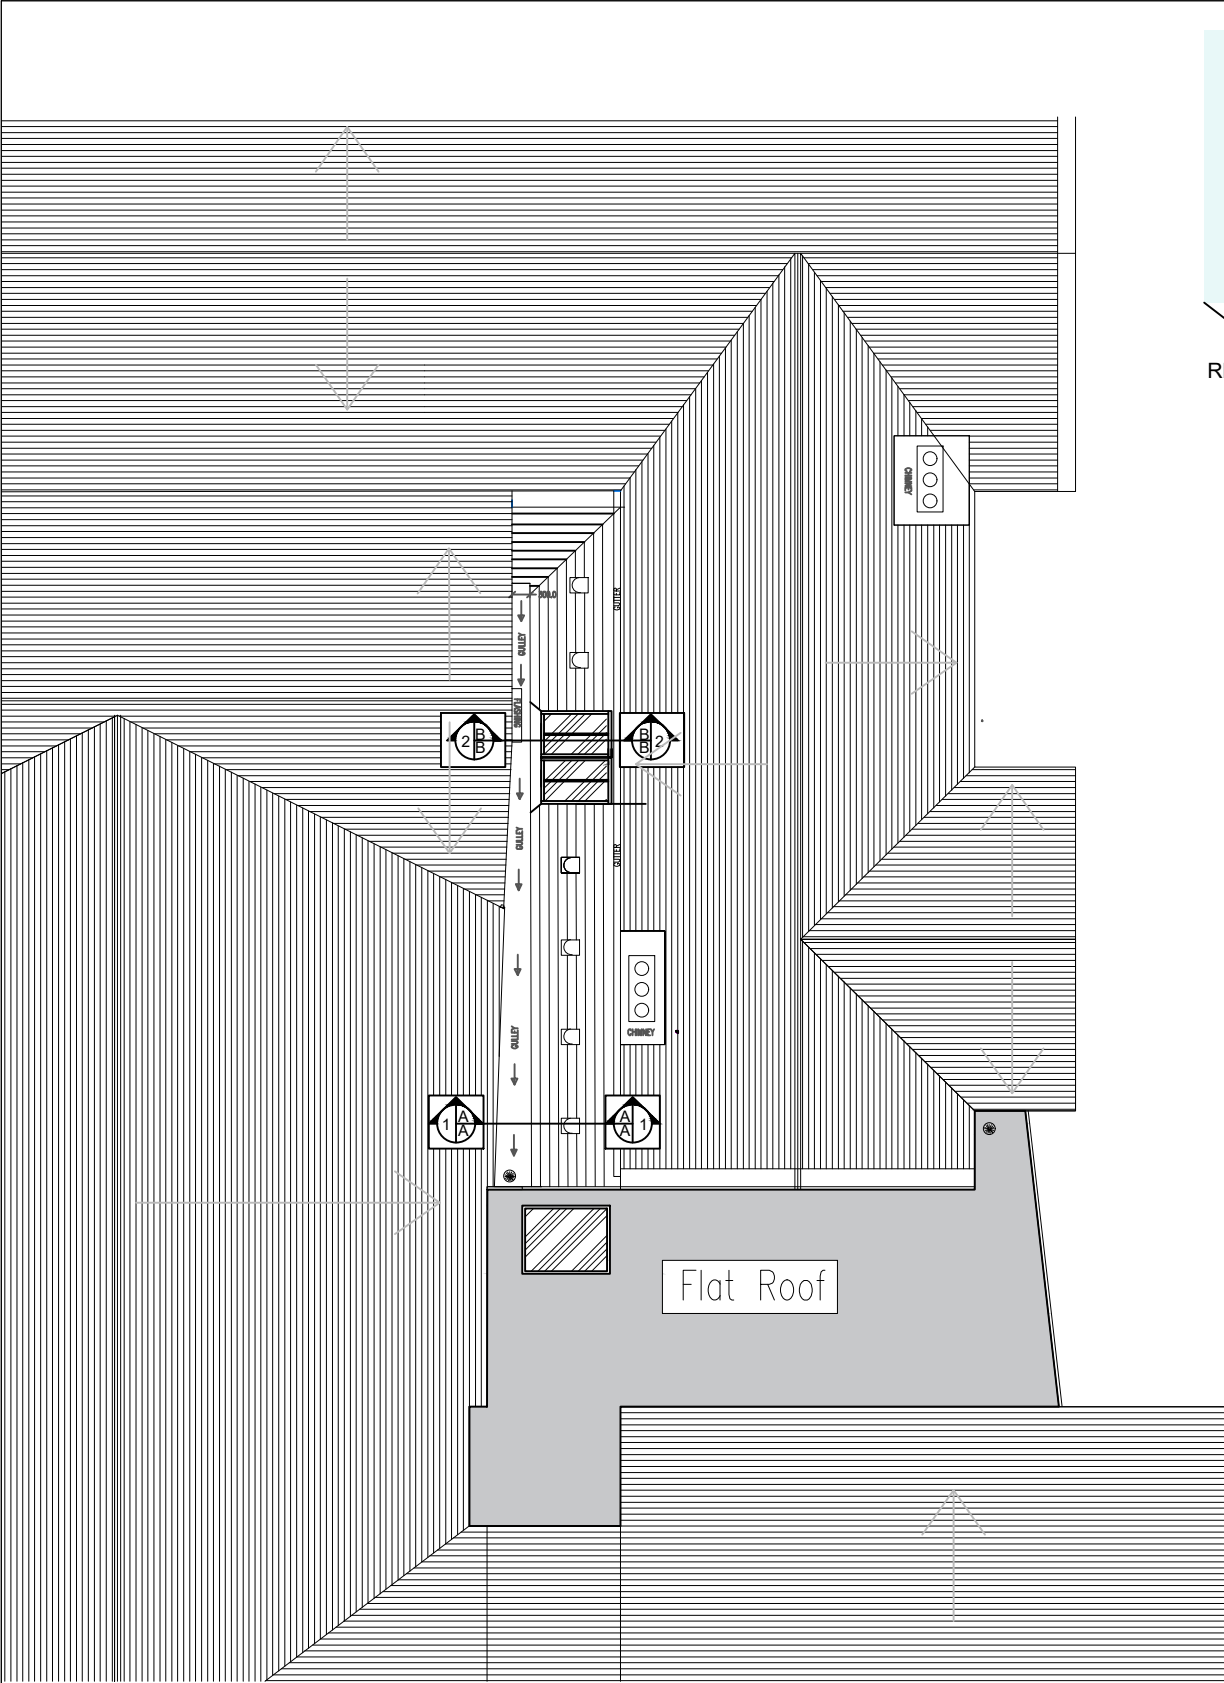

ROOF PLAN - EXISTING 1:100@A3

 

NEW ALUMINIUM MULTIPANE SKYLIGHT TO BE INSTALLED TO RESEMBLE ORIGINAL GEORGIAN WIRE METAL FRAMED UNIT

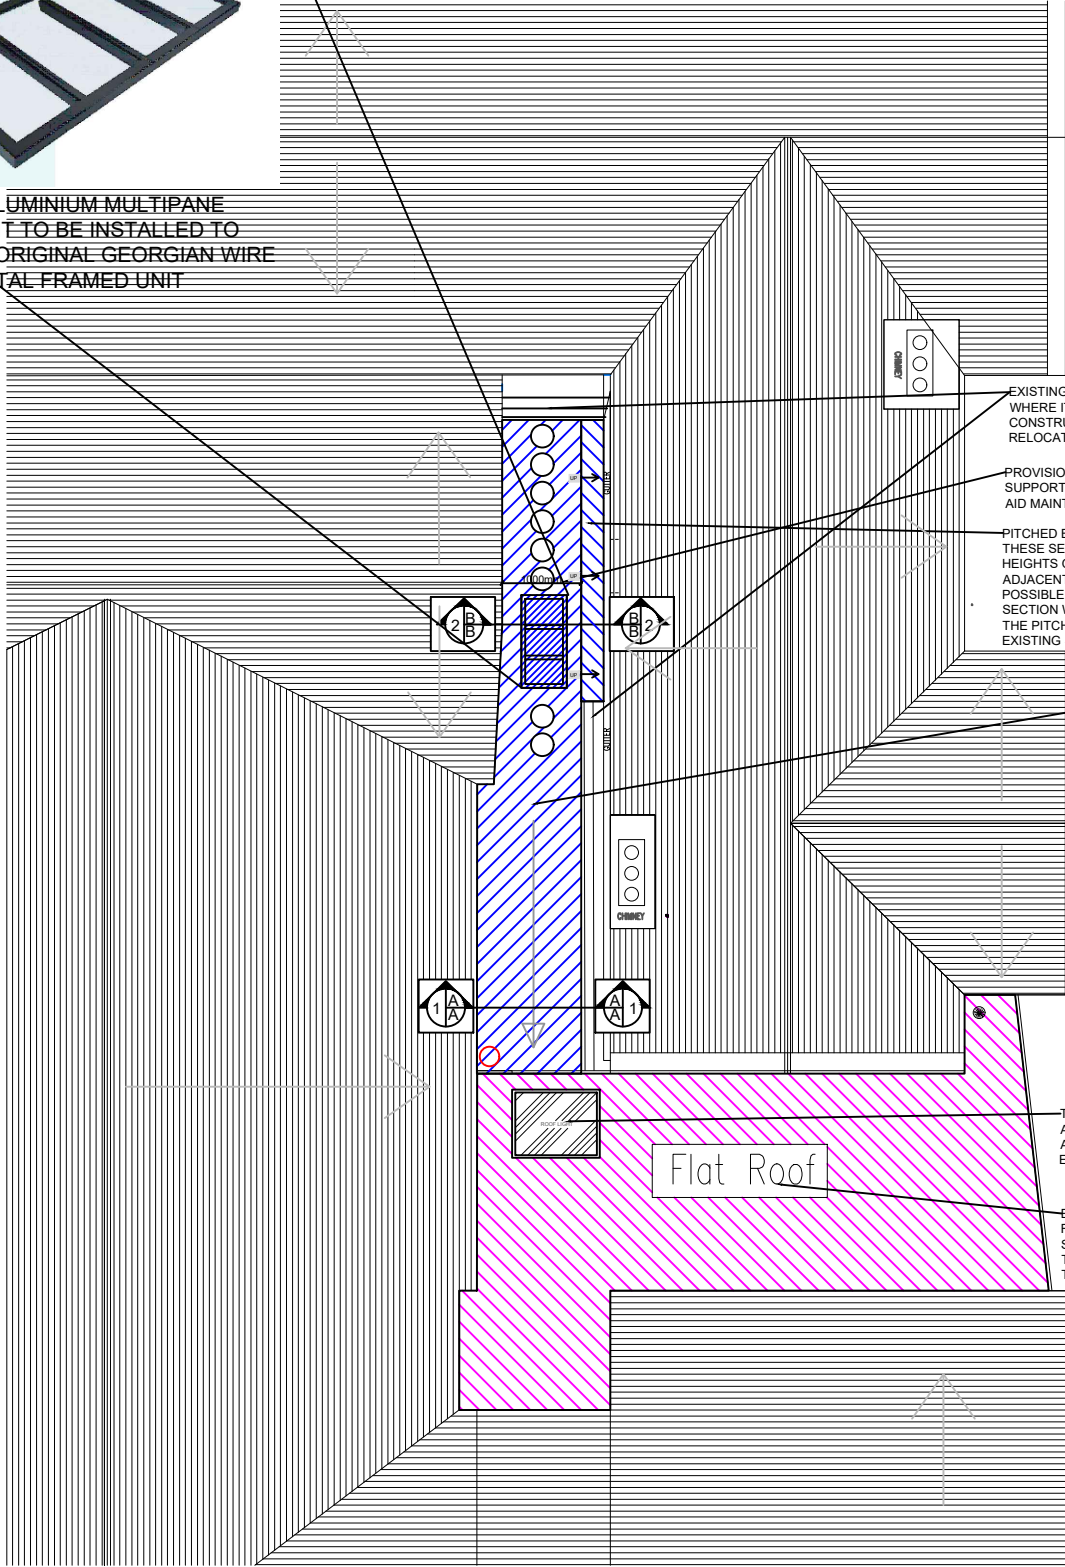

ROOF PLAN - PROPOSED 1:100@A3

DO NOT SCALE
Use only written dimension. All dimension must be verified prior to works being put into hand and any discrepancies reported to the originator.

Health and Safety Information

	Details	Sign	Date
Asbestos Survey	SEE APPENDIX D	HR	APR 24
Structural Check/Lifting & Handling	TO BE INSTRUCTED	HR	APR 24
Site Survey	SEE APPENDIX D - PCI	HR	APR 24
Access and Egress/Site Compound	AS DRAWING 002	HR	APR 24
Hazards Identified	SEE APPENDIX D - PCI	HR	APR 24

General Notes

ALL DRAWINGS TO BE READ IN CONJUNCTION WITH APPENDIX B2 - STRUCTURAL DRAWINGS FOR FURTHER DETAILS ON FORMATION OF NEW ROOF DECK

North

P4	PLANNING/ LISTED BUILDING CONSENT ISSUE	11/03/2026	HR
P3	PLANNING/ LISTED BUILDING CONSENT ISSUE	03/09/2024	HR
T1	TENDER ISSUE	29/04/2024	HR
P1	PLANNING / LISTED BUILDING CONSENT ISSUE		HR
A	CLIENT BRIEF	10/01/2024	HR
REV	Details of Revision	Date	Sign

Client

AtkinsRéalis

Nova North, 11 Bressenden Place,
Westminster, London. SW1E 5BY

Tel: +44(0)207 121 2121

Project

St Marks CofE Primary School
Staplefield
Roofing and Gutter Upgrade Works

Title

Existing & Proposed Roof Layout/ Plan

Drawing No

102

Scale	1:100	Drawn	HR	Checked	KH	Co-ord chk	KH
Drawing size	A3	Date	FEB 24	Date	MAR 24	Date	MAR 24
Status	LBC / PLANNING						