


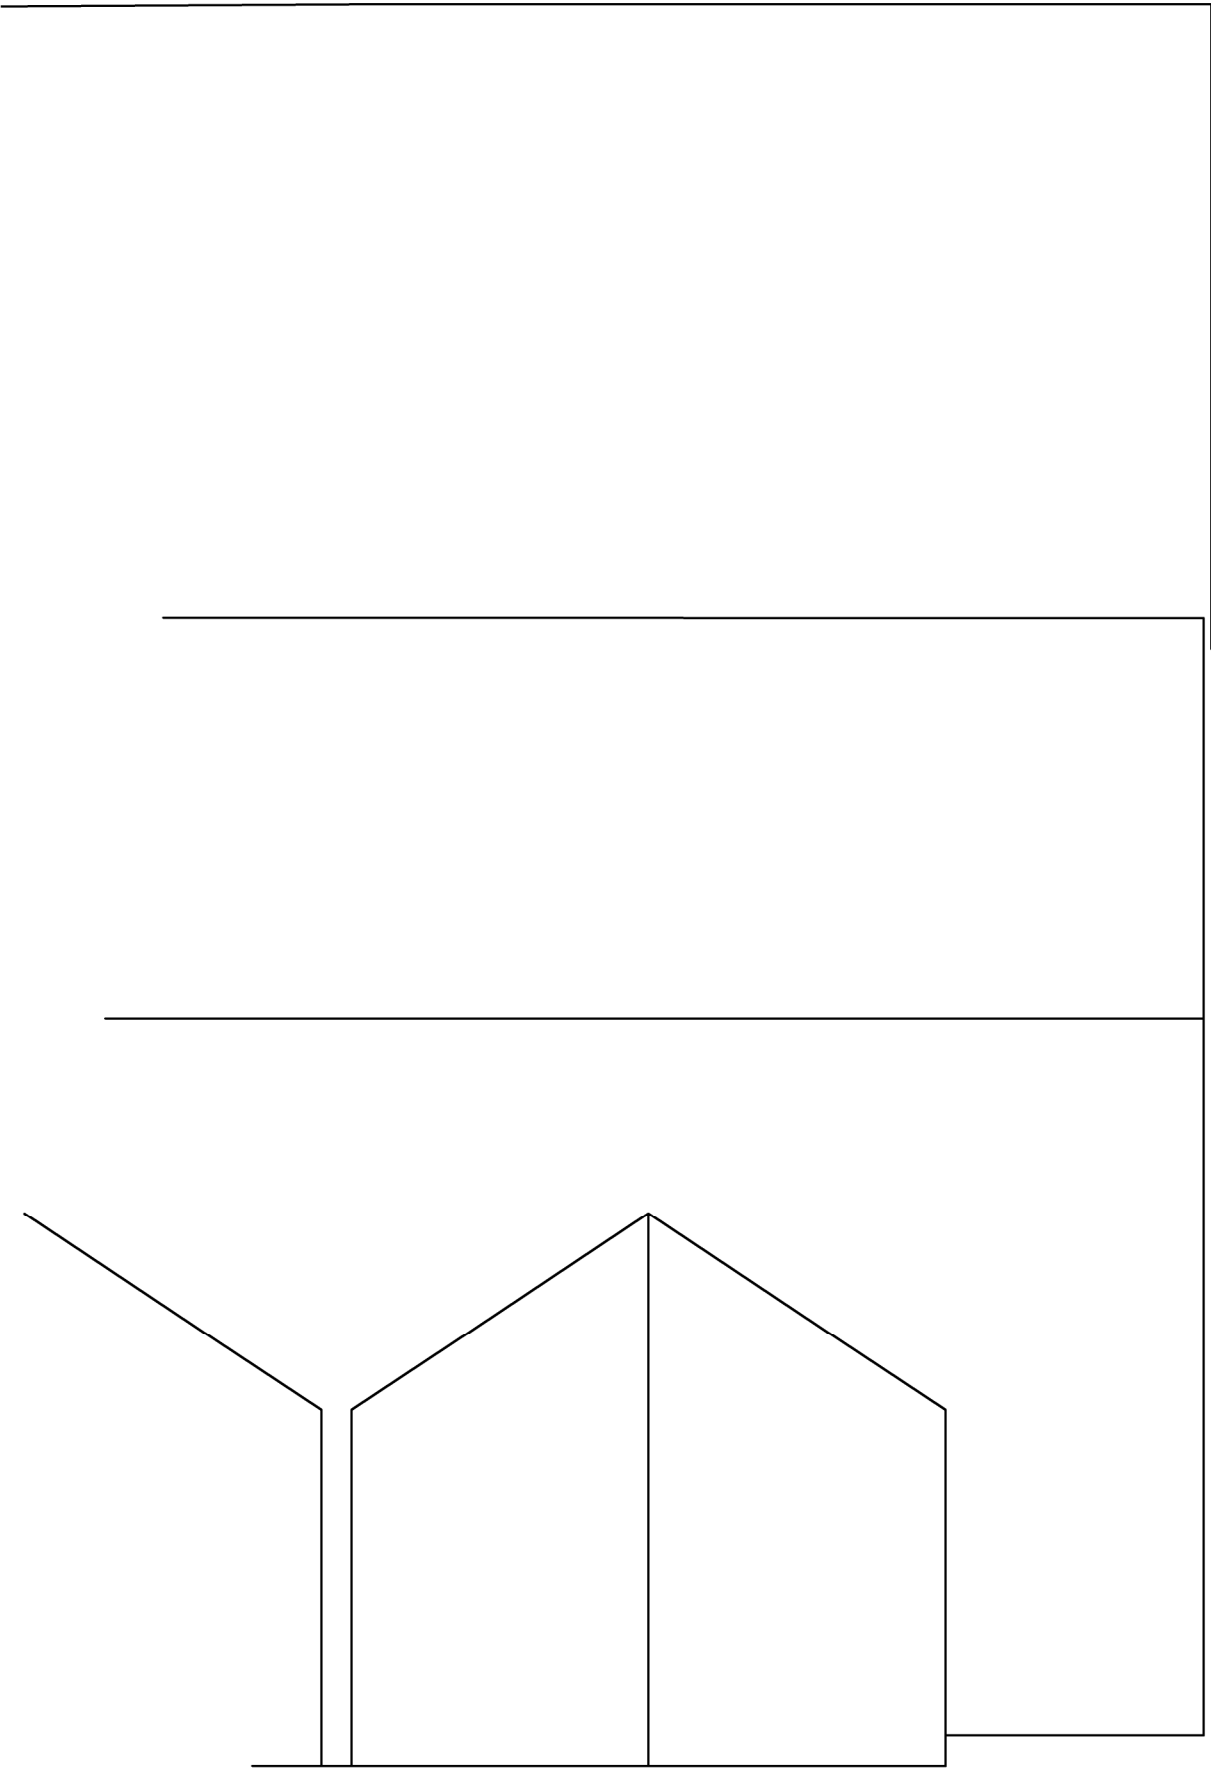

0m 1m 2m 3m 4m 5m



A 05.03.26 Planning Issue

Rev Date/By Revision Note



Client
Mr Wiles
Project
50 Buckhurst Way
East Grinstead
RH19 2AJ
Drawing
Existing Roof Plan

PLANNING

Drawing Number	Date
077-001-202 Rev A	February 2026
Scale	Paper Size
1:50	A3
Drawn JT	Checked JT

E-mail info@jtalimited.co.uk
Telephone 07966 870 019
Web www.jtalimited.co.uk

All dimensions to be verified on site.
Unauthorised reproduction of information herein is strictly forbidden. Copyright 2022
Jonathan Talley Architects Limited is the trading name of Jonathan Talley Architects Limited, a limited company registered
in England and Wales with registered number 13707071 whose registered office is at 16 Coridon Avenue, Haywards
Heath, RH17 5LP