



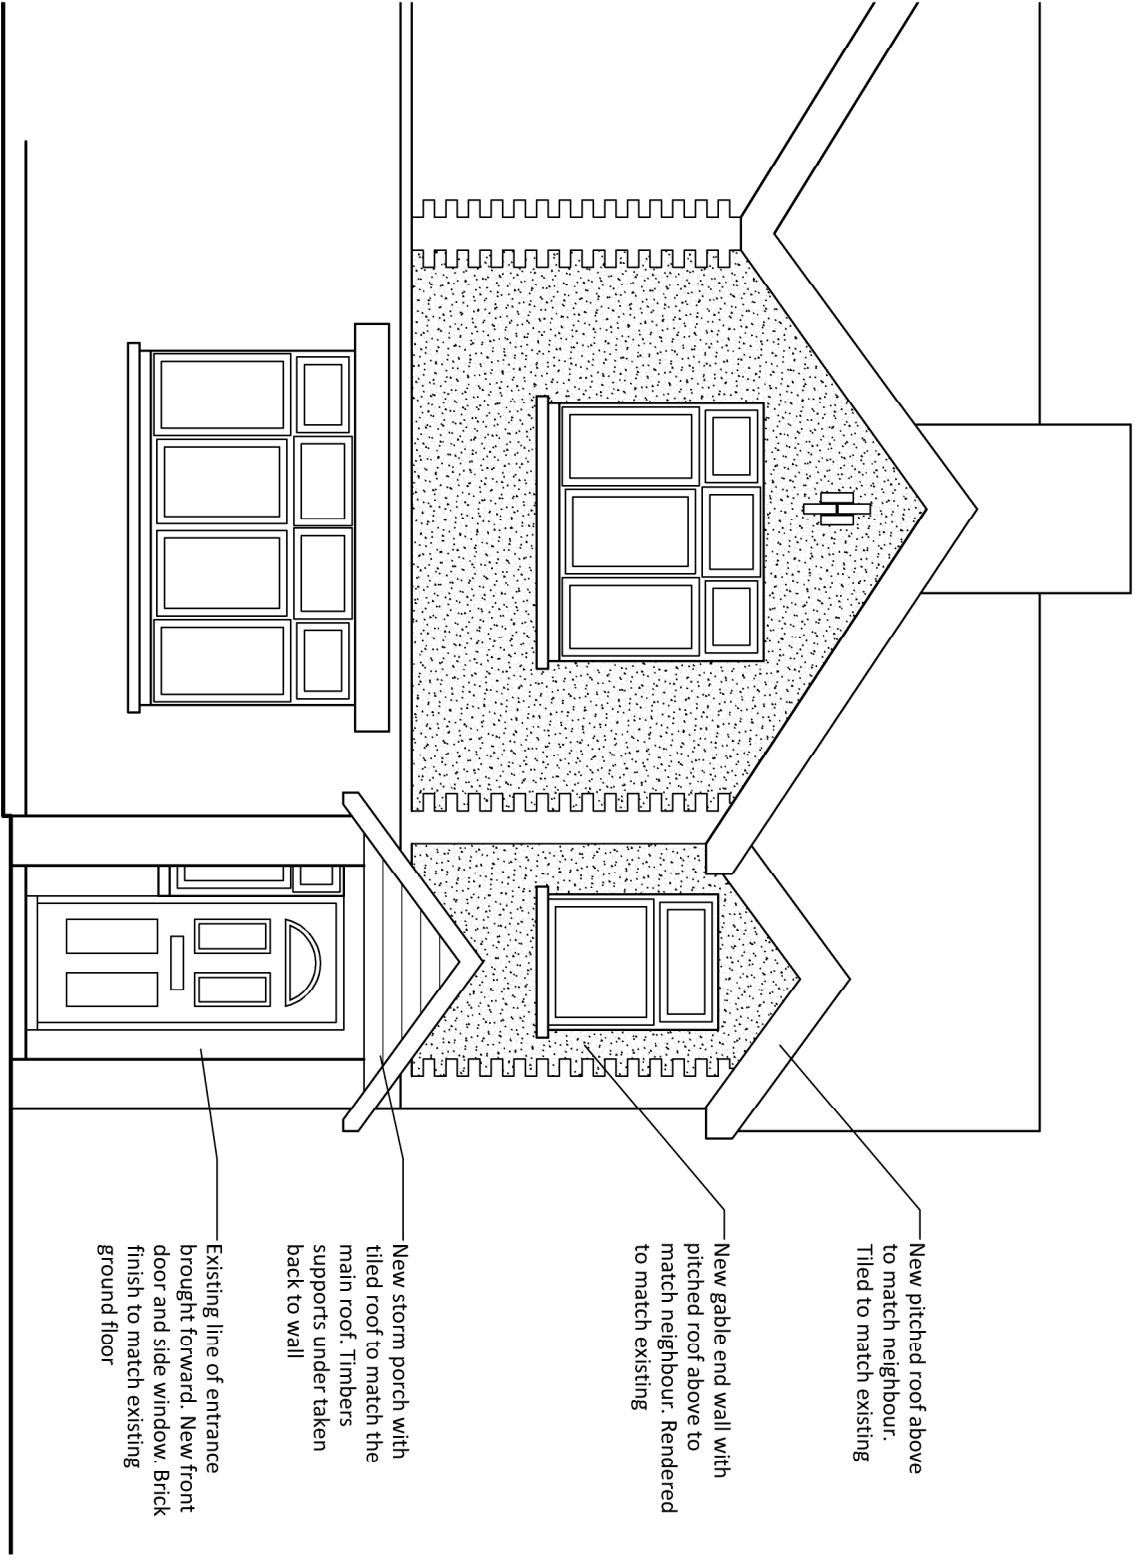

Front Elevation

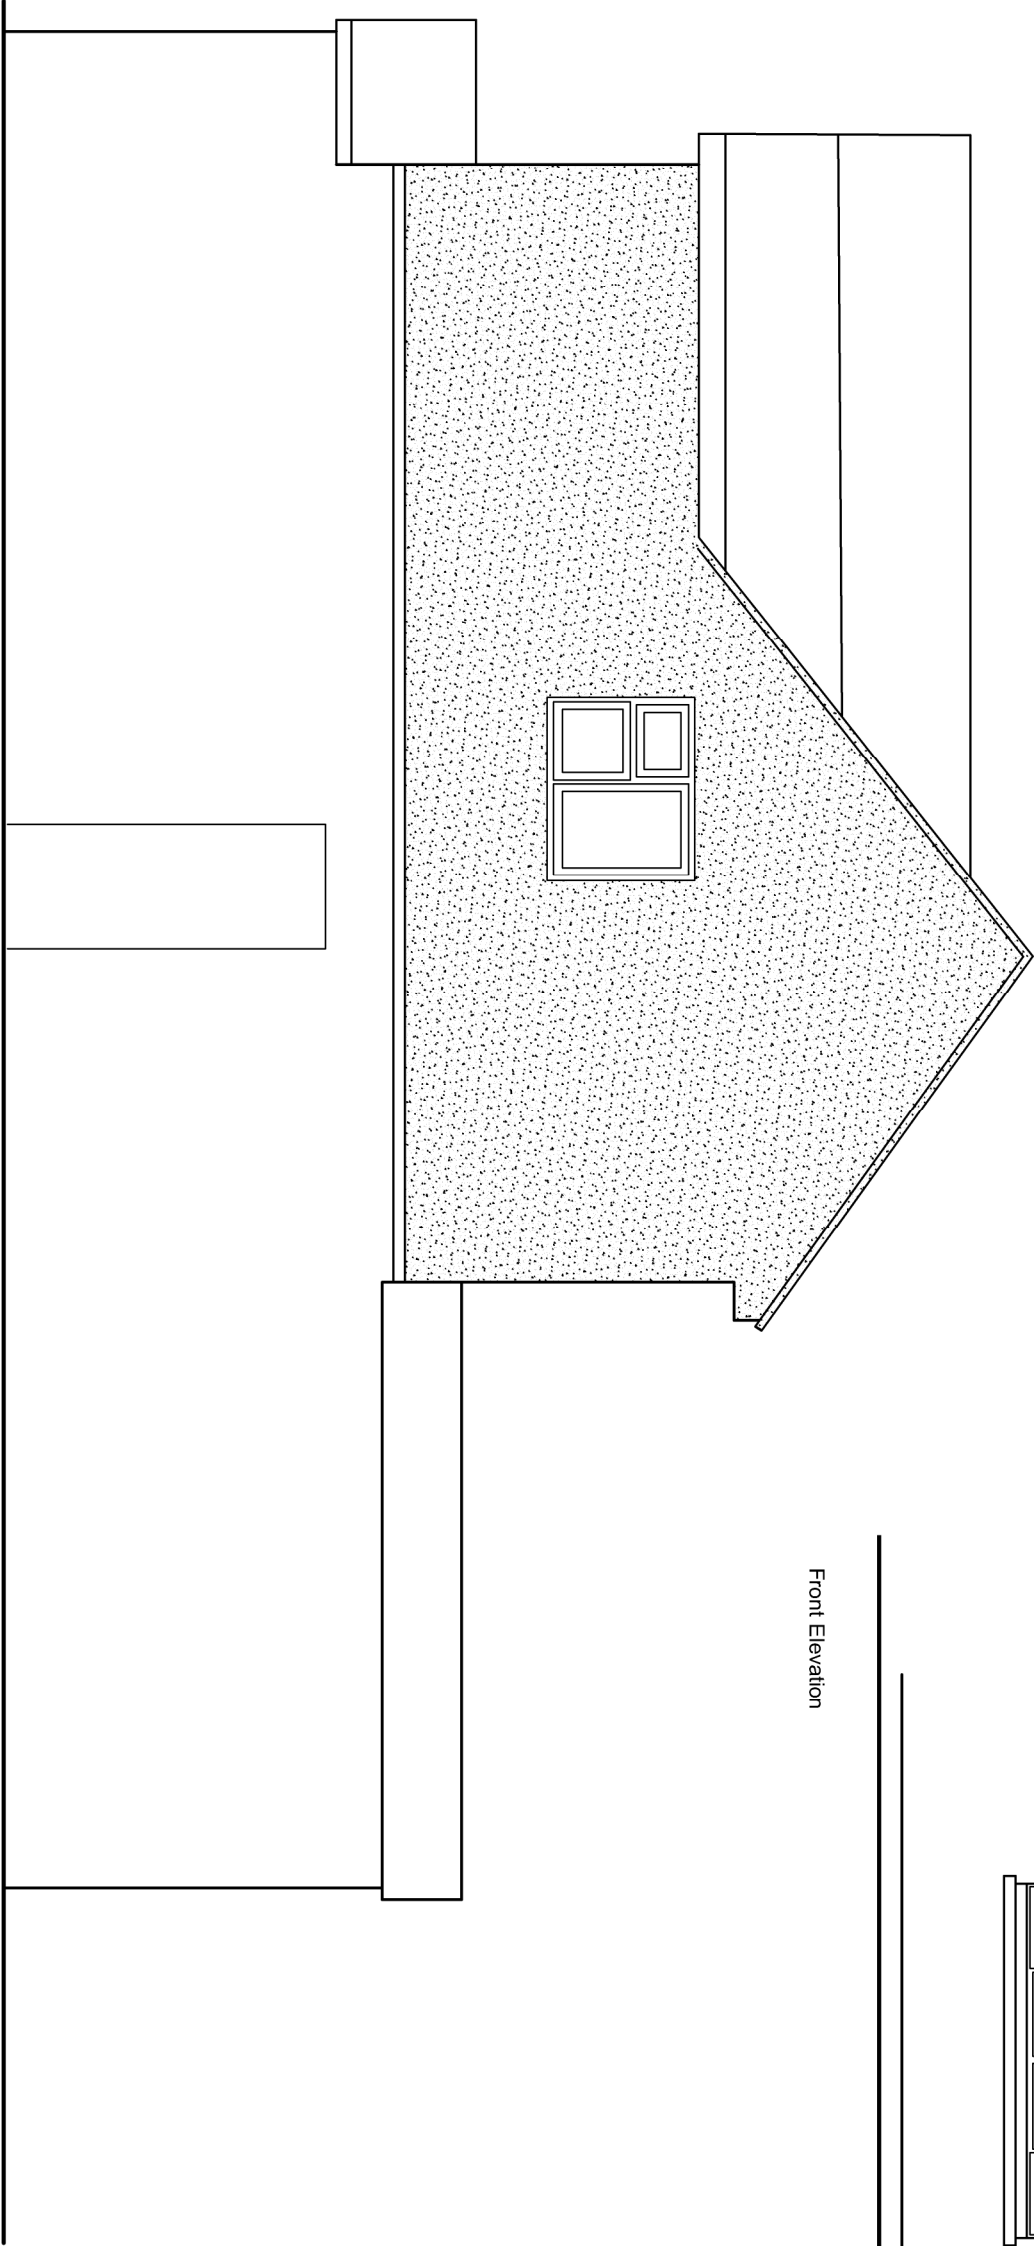

Side Elevation

JTA

Jonathan Talley Architects Limited

Client: Mr. Willes
Project: 50 Buckhurst Way
East Grinstead
RH19 2AU
Drawing: Proposed Elevations

PLANNING

Drawing Number	Date
077-401-310 Rev A	February 2026
Scale	Paper Size
1:50	A3
Drawn: JT	Checked: JT

E-mail: info@jtalimited.co.uk
Telephone: 07956 670 079
Web: www.jtalimited.co.uk

Rev	Date/By	Revision Note
A	09.03.26 JT	Alterations to Porch

Jonathan Talley Architects Limited is a registered architect in England and Wales. The company is registered with the Architects Registration Board (ARB) and is a member of the Royal Institute of British Architects (RIBA). The company is also a member of the Chartered Institute of Building (CIOB) and the Chartered Institute of Architectural Technicians (CIAT). The company is also a member of the Chartered Institute of Design Engineers (CIDE) and the Chartered Institute of Building Services Engineers (CIBSE). The company is also a member of the Chartered Institute of Environmental Health and Safety (CIEHS) and the Chartered Institute of Environmental Health and Safety (CIEHS).