
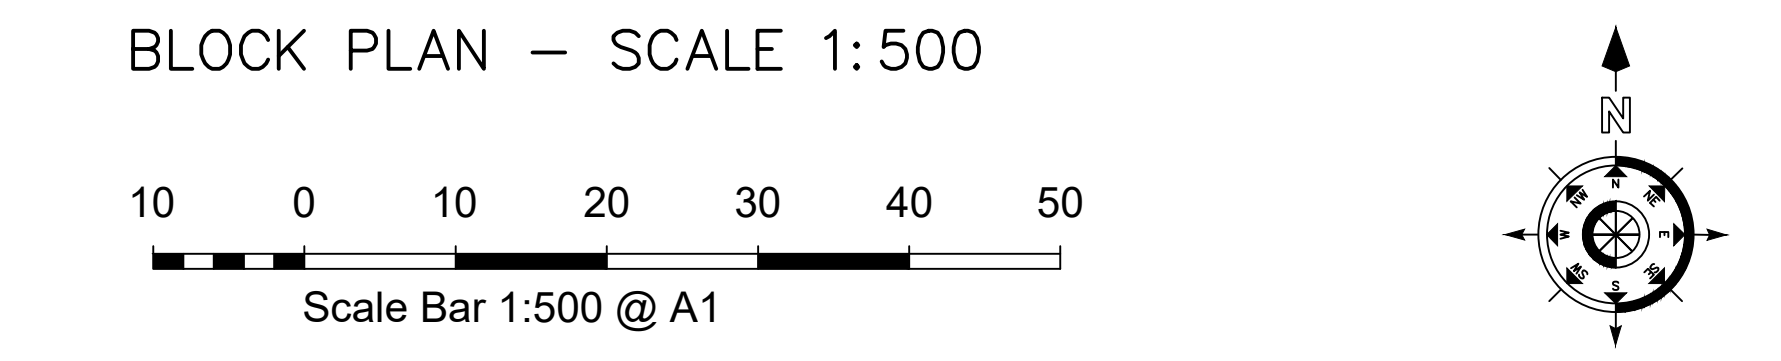
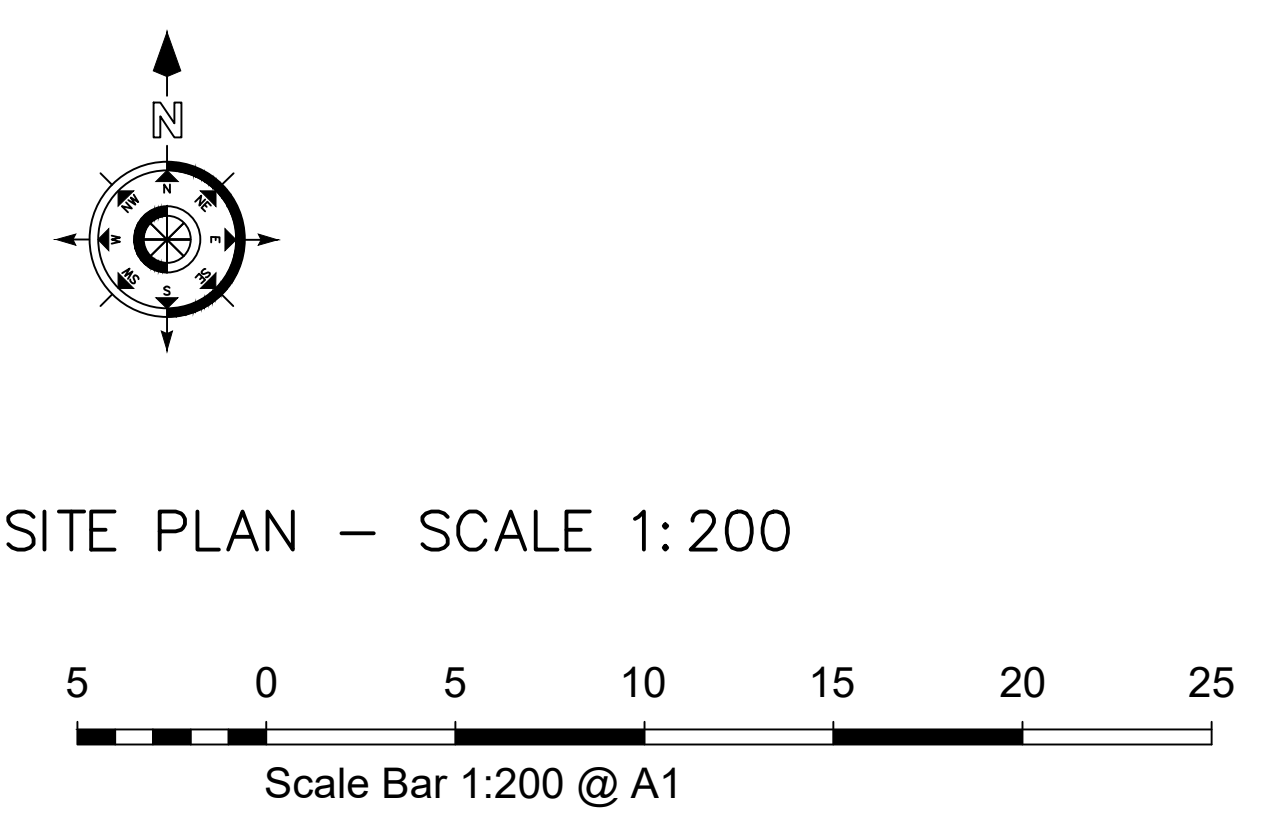


NOTES

- DO NOT SCALE OFF THIS DRAWING EXCEPT FOR PLANNING PURPOSES
- CHECK ALL DIMENSIONS ON SITE BEFORE ANY WORK IS COMMENCED
- ALL GOODS MATERIALS AND WORKMANSHIP MUST CONFORM WITH CURRENT BUILDING REGULATIONS, BRITISH STANDARDS AND CODES OF PRACTICE
- COPYRIGHT OF THIS DRAWING IS RETAINED BY THE ARCHITECT AND IT MUST NOT BE REPRODUCED WITHOUT WRITTEN CONSENT

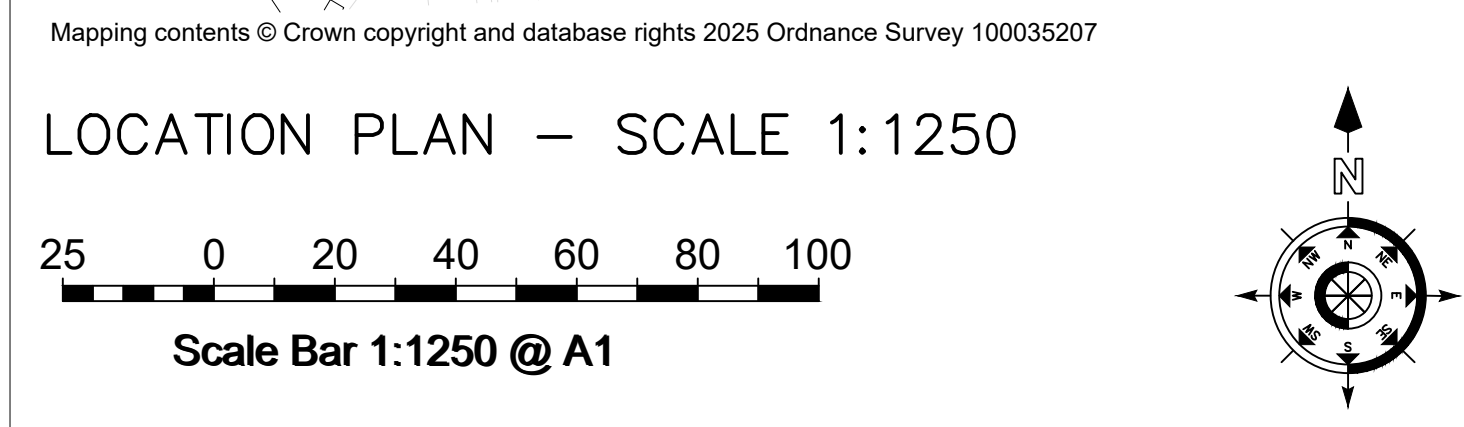

REV	DATE	BY	AMENDMENT
CLIENT			
Tates Brothers Limited			
JOB TITLE			
21 Victoria Gardens Burgess Hill West Sussex RH15 9NB			
DRAWING TITLE			
Pre-existing Location, Block and Site Plans			
DRAWING STATUS			
Planning			
NOT FOR CONSTRUCTION USE UNLESS STATED AS 'CONSTRUCTION'			
DATE	SCALE	DRAWN BY	
Nov 2025	Shown@A1	JB	
		CHECKED BY	EC
JOB NO.	DRAWING NO.	REVISION	
25068	1.00		

 **folkes architects**

L 01903 868628
info@folkesarchitects.co.uk

The Old Forge
6 Church Street
Burgess Hill
West Sussex
RH20 4LA

CLIENT

Tates Brothers Limited

JOB TITLE

21 Victoria Gardens
Burgess Hill
West Sussex
RH15 9NB

DRAWING TITLE

Pre-existing Location, Block and Site Plans

DRAWING STATUS

Planning

NOT FOR CONSTRUCTION USE UNLESS STATED AS 'CONSTRUCTION'

DATE	SCALE	DRAWN BY
Nov 2025	Shown@A1	JB
		CHECKED BY
		EC
JOB NO.	DRAWING NO.	REVISION
25068	1.00	