




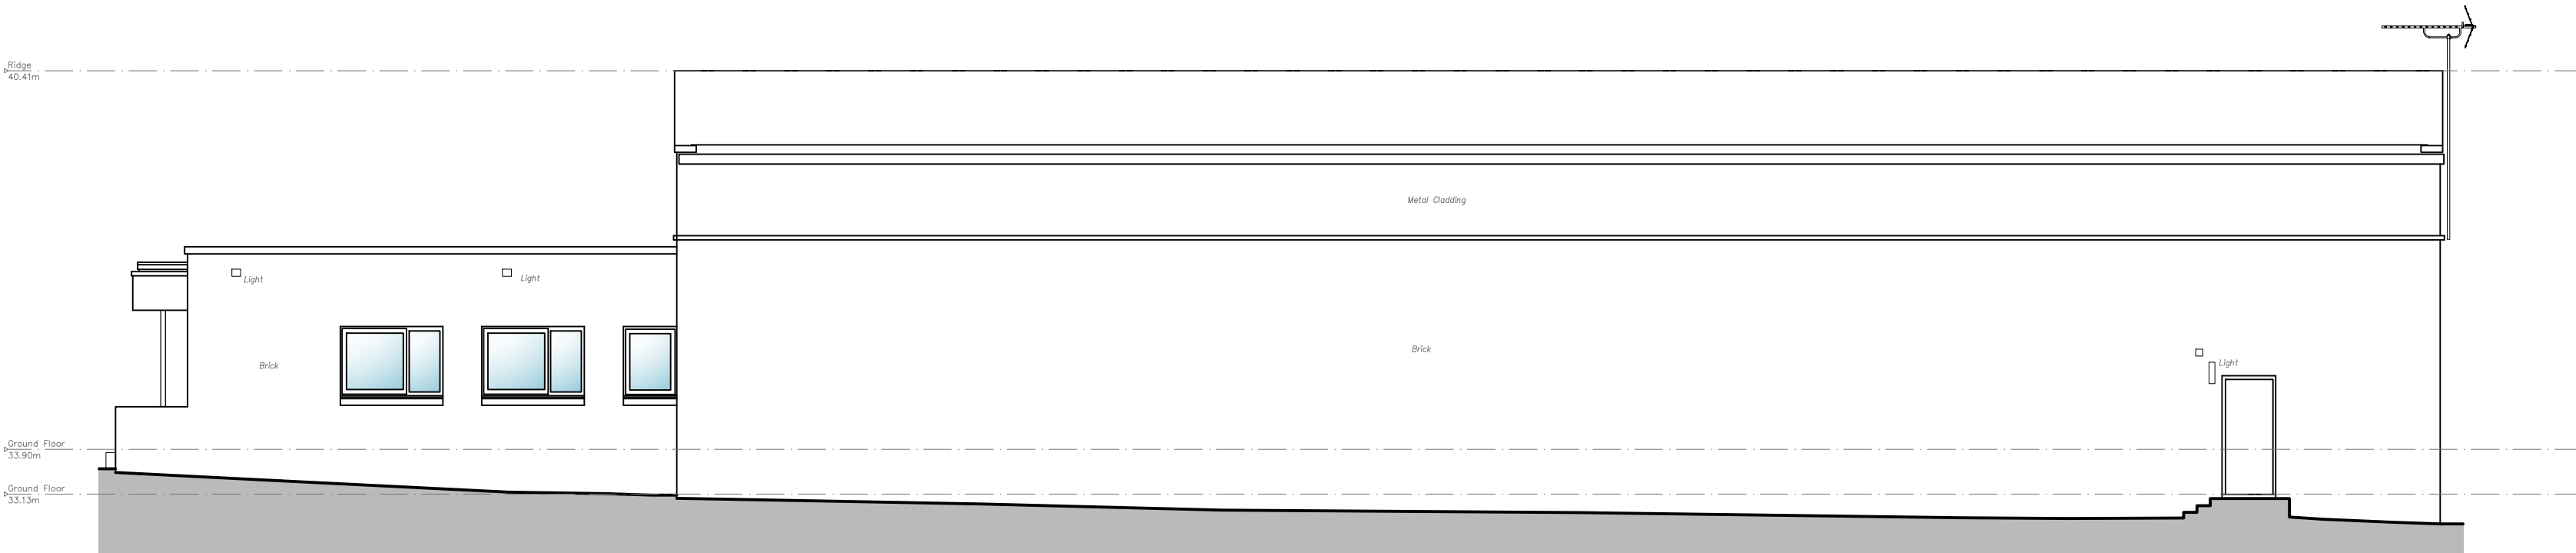


No 21 North Elevation

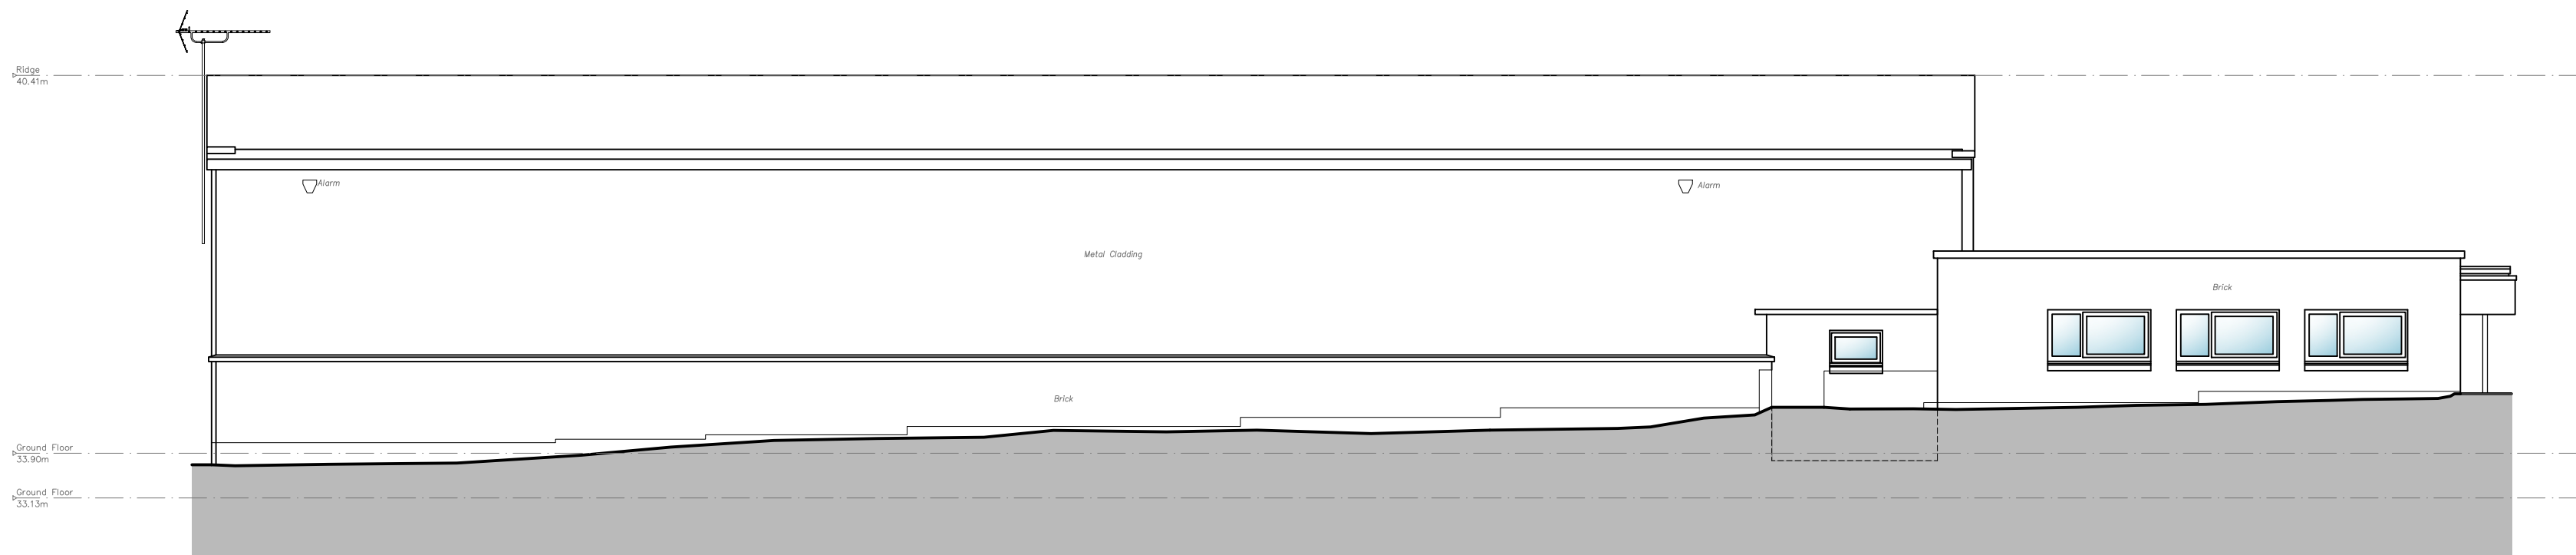

No 21 South Elevation

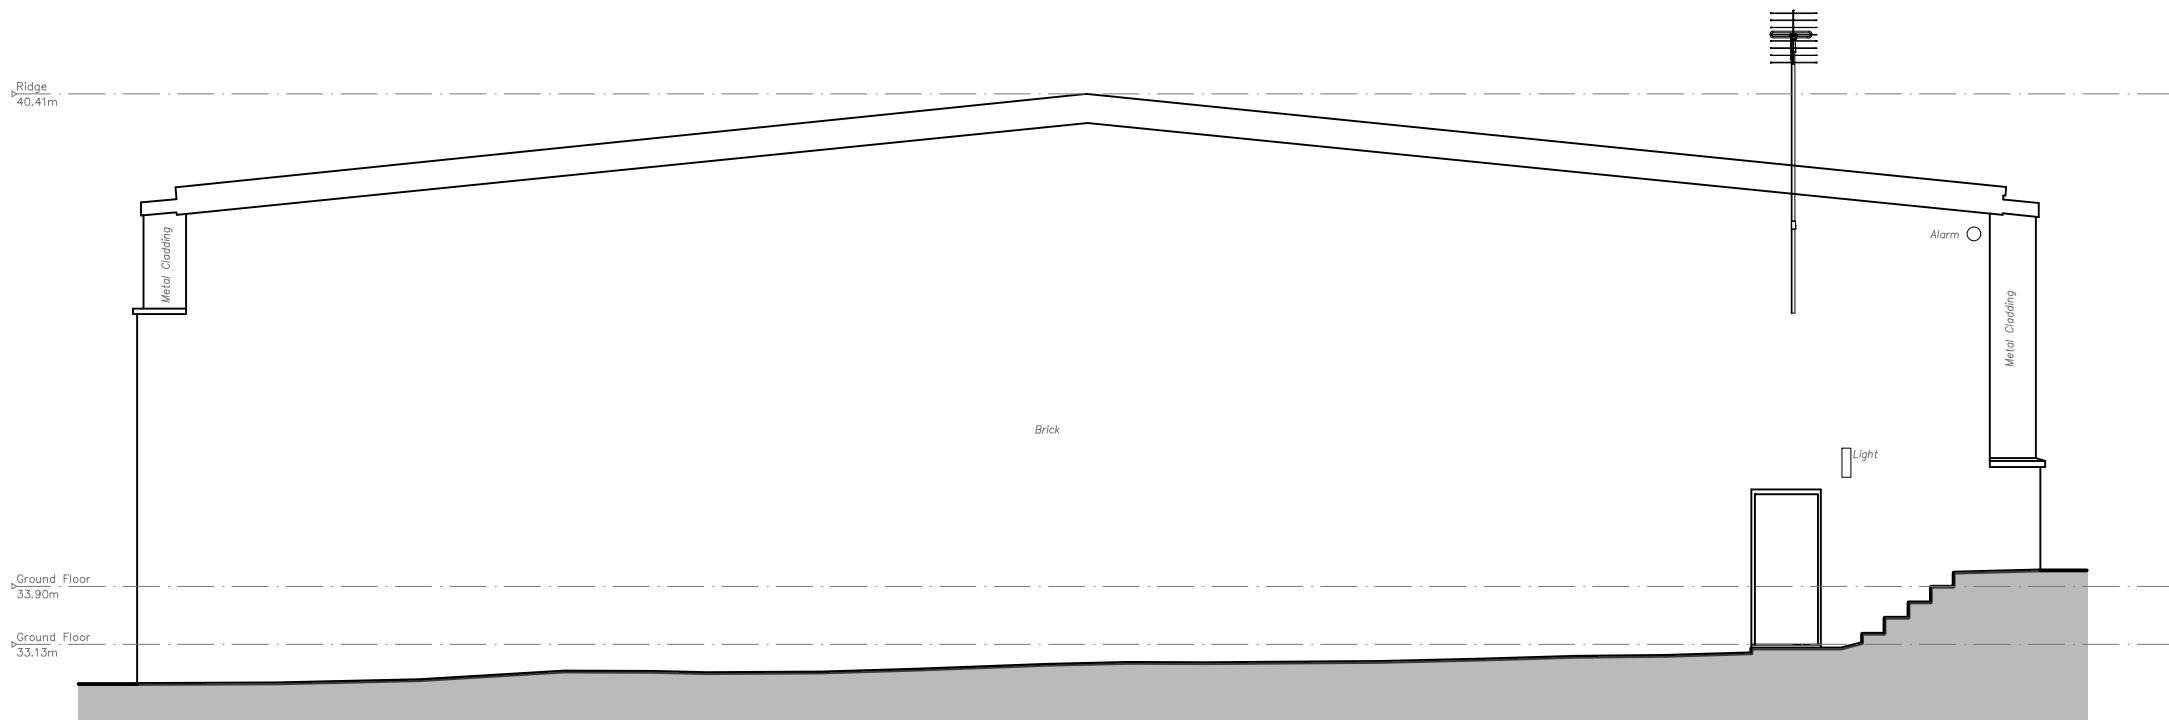

No 21 West Elevation

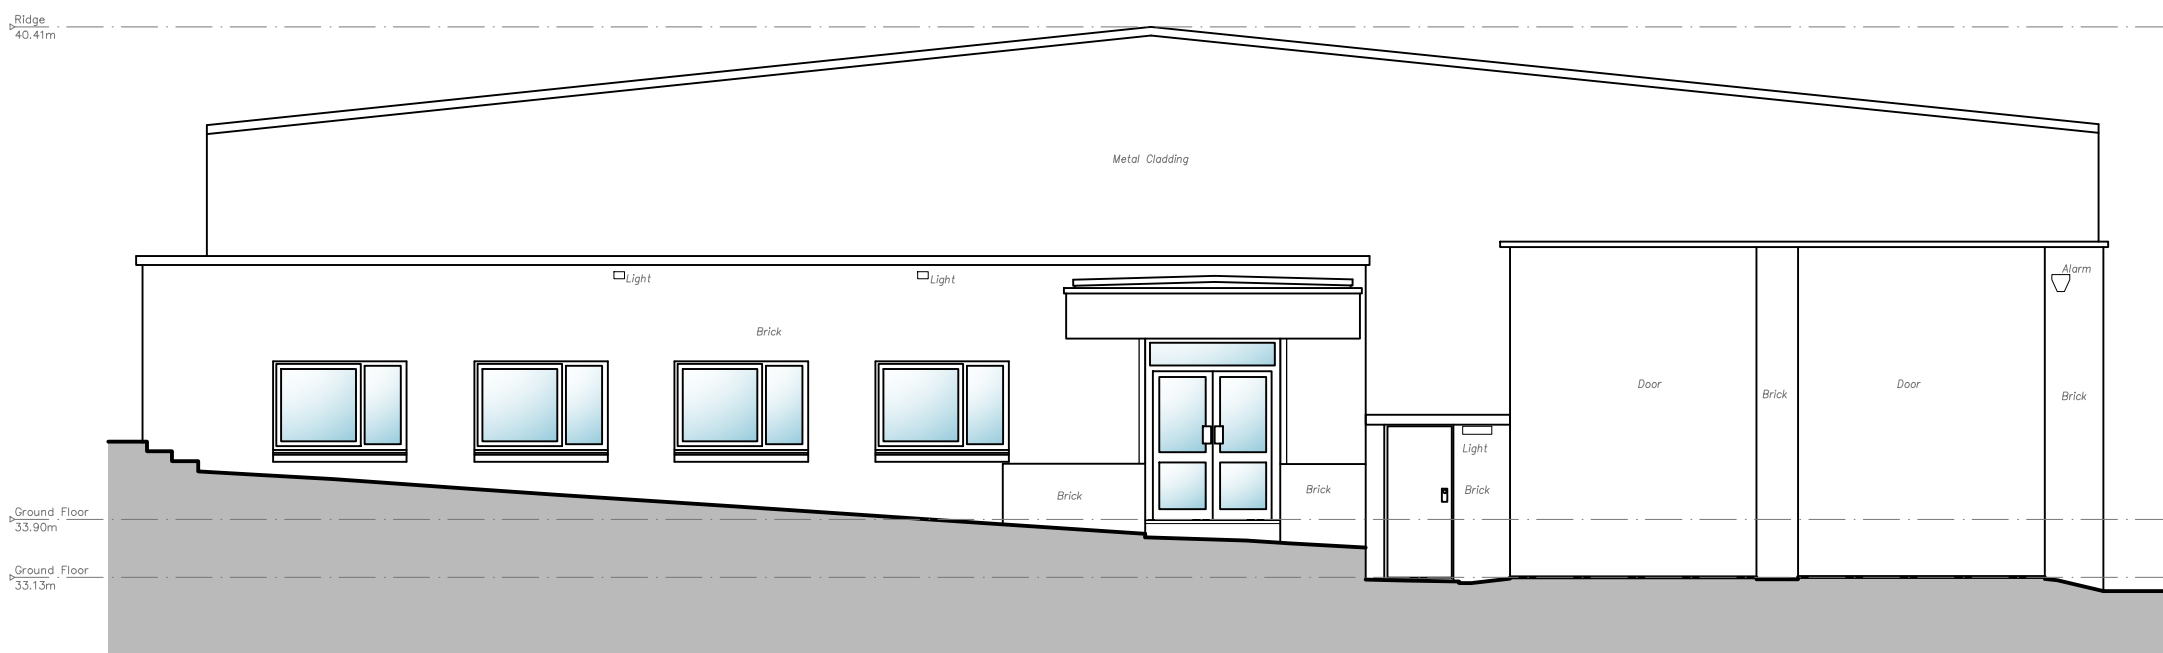

No 21 East Elevation

NOTES


- DO NOT SCALE OFF THIS DRAWING EXCEPT FOR PLANNING PURPOSES
- CHECK ALL DIMENSIONS ON SITE BEFORE ANY WORK IS COMMENCED
- ALL GOODS MATERIALS AND WORKMANSHIP MUST CONFORM WITH CURRENT BUILDING REGULATIONS, BRITISH STANDARDS AND CODES OF PRACTICE
- COPYRIGHT OF THIS DRAWING IS RETAINED BY THE ARCHITECT AND IT MUST NOT BE REPRODUCED WITHOUT WRITTEN CONSENT

SURVEY GRID:
All information is to Ordnance Survey National Grid, computed using Leica Smartnet RTK Network


SURVEY DATUM:
All Levels relate to Ordnance Survey Datum.

- NOTES:**
- Surveyed boundaries may not be legal boundaries.
 - Dimensions should not be scaled. All information contained in the drawing should be checked and verified on site prior to any fabrication/construction.
 - All utilities have been identified to the best of the surveyors knowledge but cannot be guaranteed. Due to non entry of inspection chambers all pipe sizes should be checked and verified before any works commence.
 - Services such as Inspection Chambers and Water Meters etc may be obscured by parked cars or debris.

Symbology

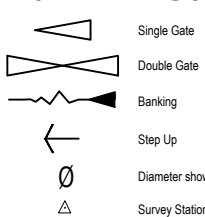

Linetypes

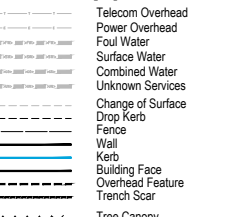

REV	DATE	BY	AMENDMENT
folkes architects L 01903 868028 info@folkesarchitects.co.uk The Old Forge 8 Church Street Storrington West Sussex RH20 4LA			
CLIENT Tates Brothers Limited			
JOB TITLE 21 Victoria Gardens Burgess Hill West Sussex RH15 9NB			
DRAWING TITLE Pre-existing Elevations			
DRAWING STATUS Planning			
NOT FOR CONSTRUCTION USE UNLESS STATED AS 'CONSTRUCTION'			
DATE Nov 2025	SCALE 1:100@A1	DRAWN BY GW	CHECKED BY EC
JOB NO. 25068	DRAWING NO. 1.03	REVISION	

