

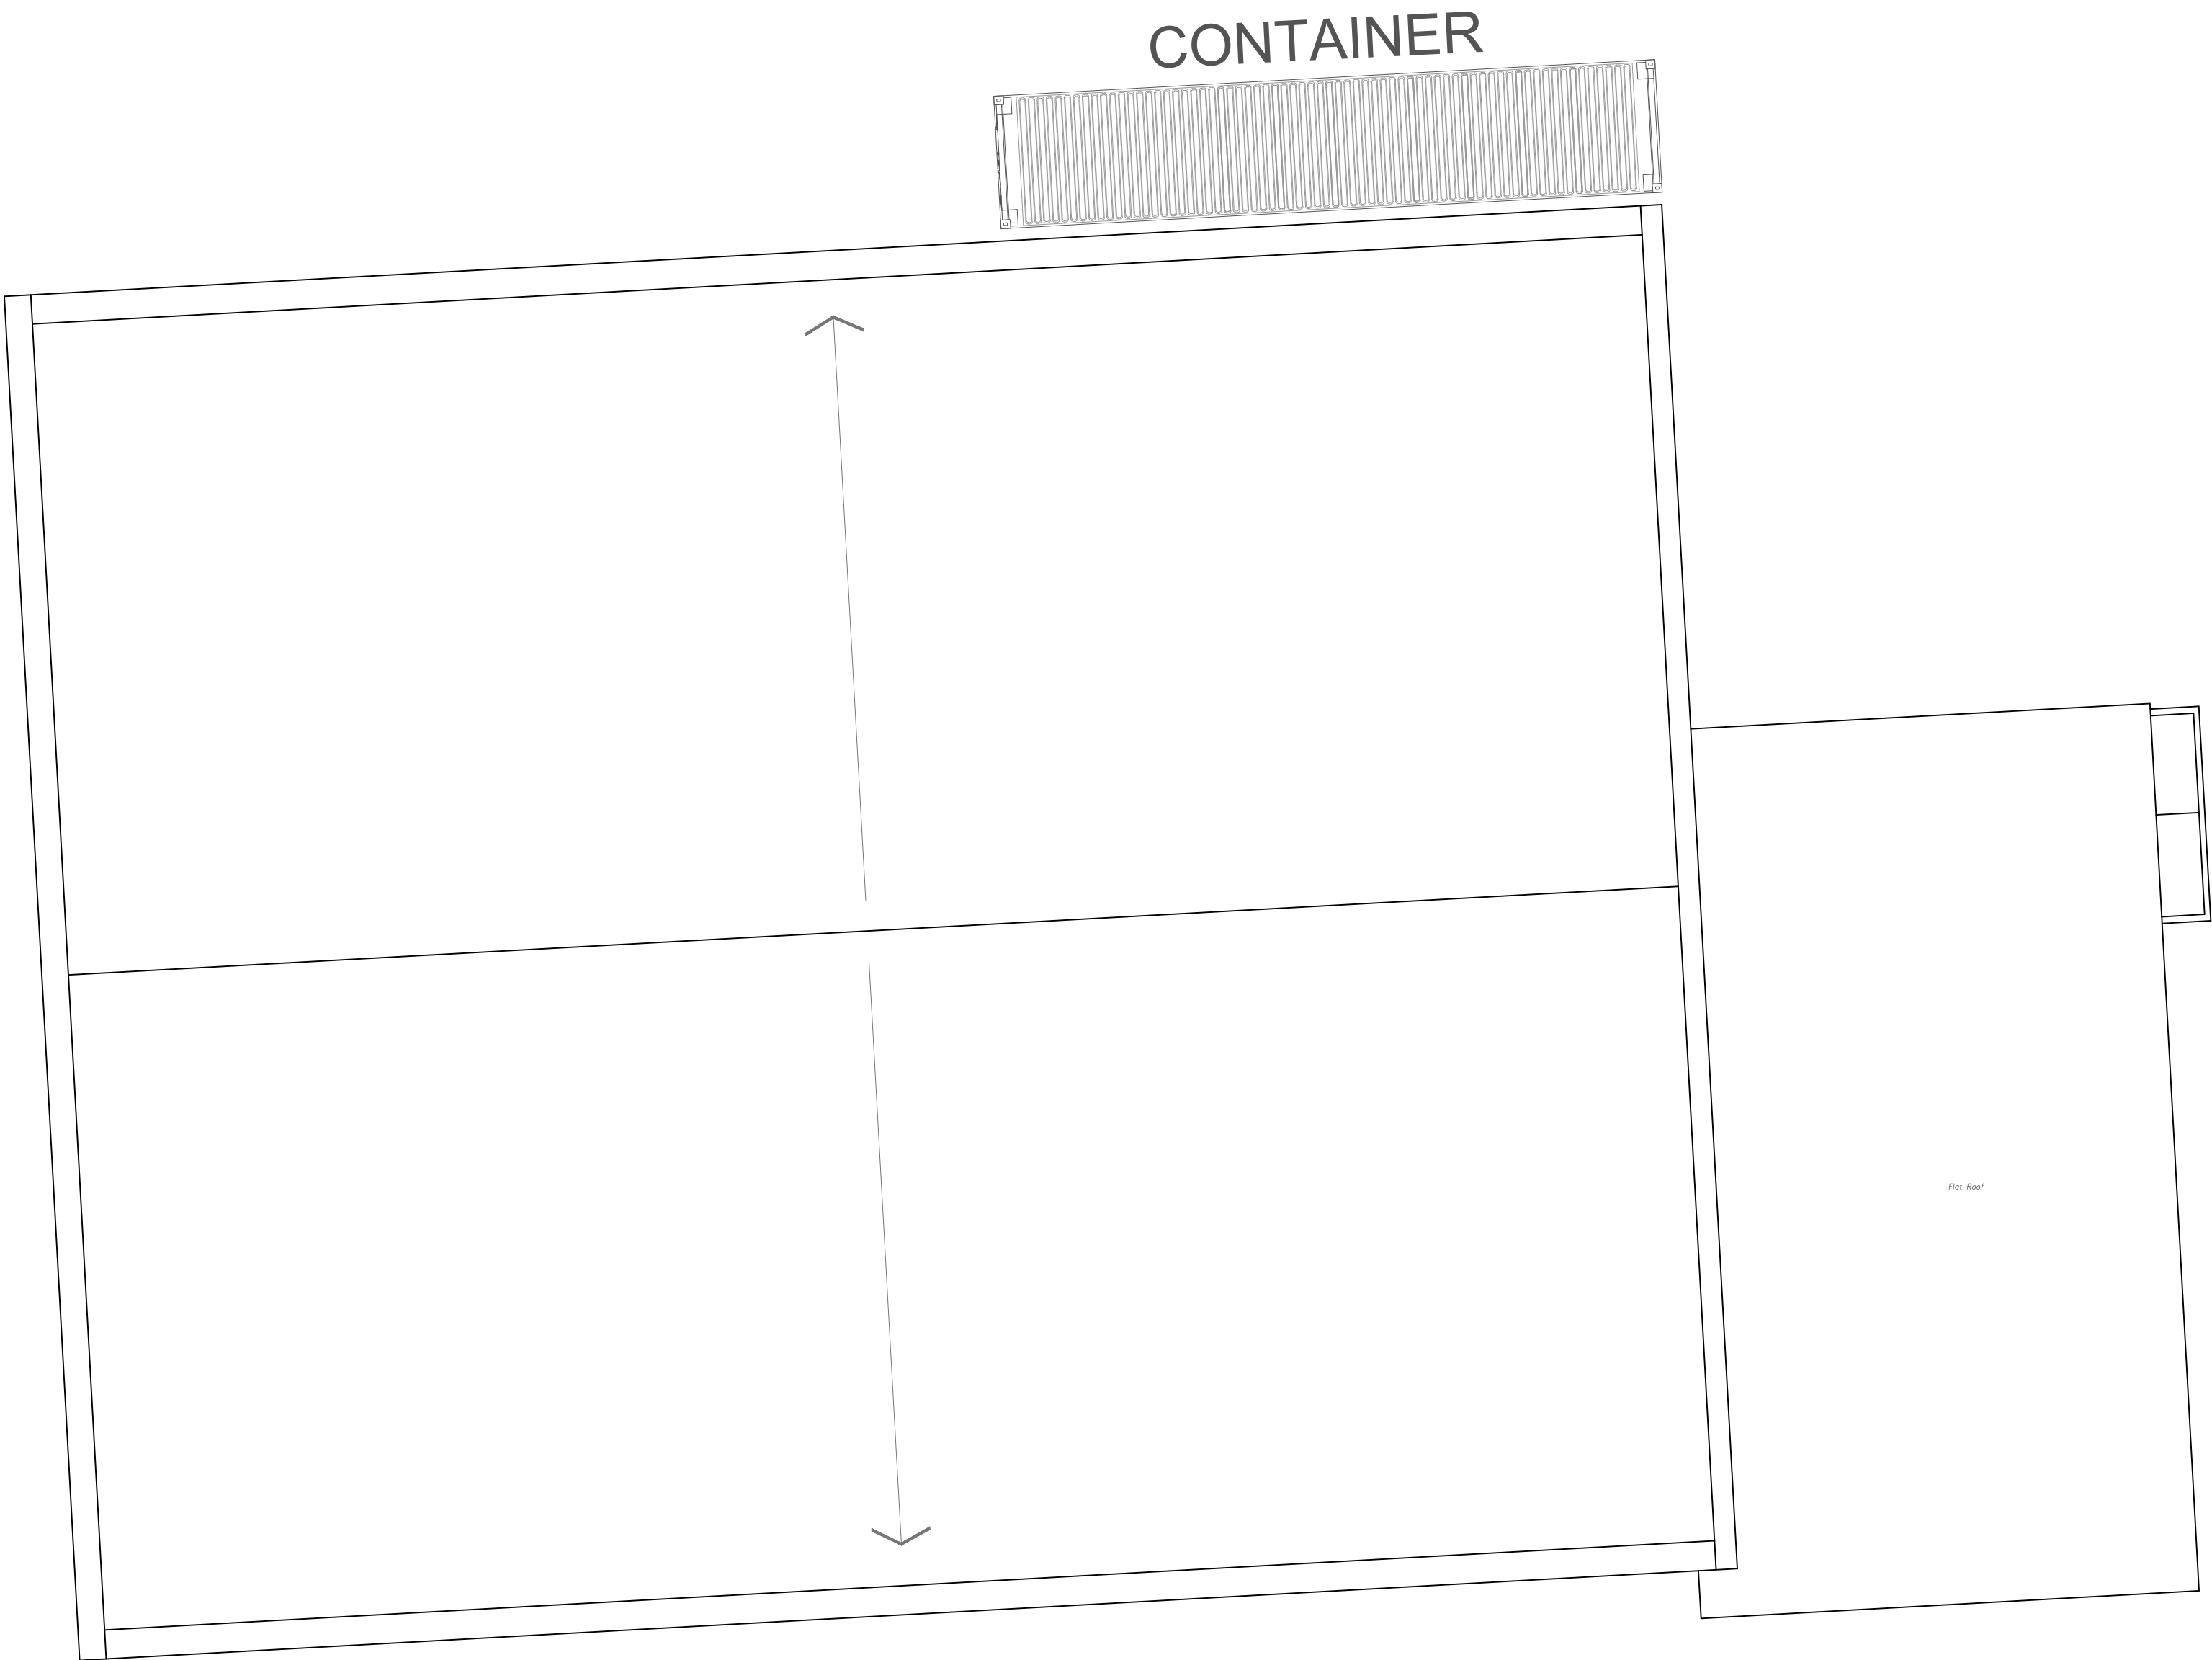


NOTES

- DO NOT SCALE OFF THIS DRAWING EXCEPT FOR PLANNING PURPOSES
- CHECK ALL DIMENSIONS ON SITE BEFORE ANY WORK IS COMMENCED
- ALL GOODS MATERIALS AND WORKMANSHIP MUST CONFORM WITH CURRENT BUILDING REGULATIONS, BRITISH STANDARDS AND CODES OF PRACTICE
- COPYRIGHT OF THIS DRAWING IS RETAINED BY THE ARCHITECT AND IT MUST NOT BE REPRODUCED WITHOUT WRITTEN CONSENT

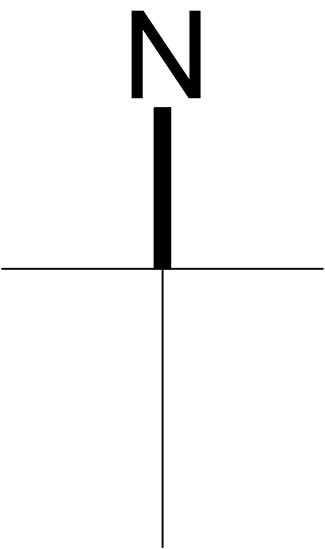

No 21 Roof Plan

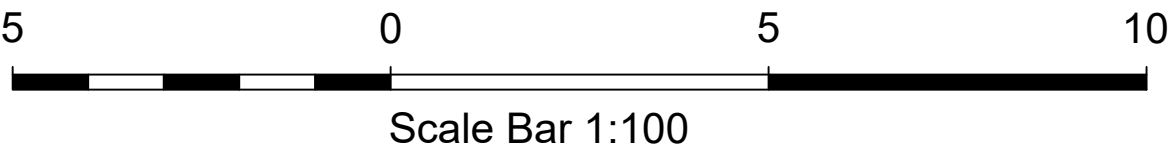

REV	DATE	BY	AMENDMENT

**folkes architects**

L: 01903 868629
info@folkesarchitects.co.uk

The Old Forge
& Church Street
Storrington
West Sussex
RH20 4LA

CLIENT
Tates Brothers Limited

JOB TITLE
21 Victoria Gardens
Burgess Hill
West Sussex
RH15 9NB

DRAWING TITLE
Existing Roof Plan

DRAWING STATUS
Planning
NOT FOR CONSTRUCTION USE UNLESS STATED AS 'CONSTRUCTION'

DATE Nov 2025	SCALE 1:100@A1	DRAWN BY GW CHECKED BY EC
------------------	-------------------	------------------------------------

JOB NO. 25068	DRAWING NO. 1.05	REVISION
------------------	---------------------	----------