



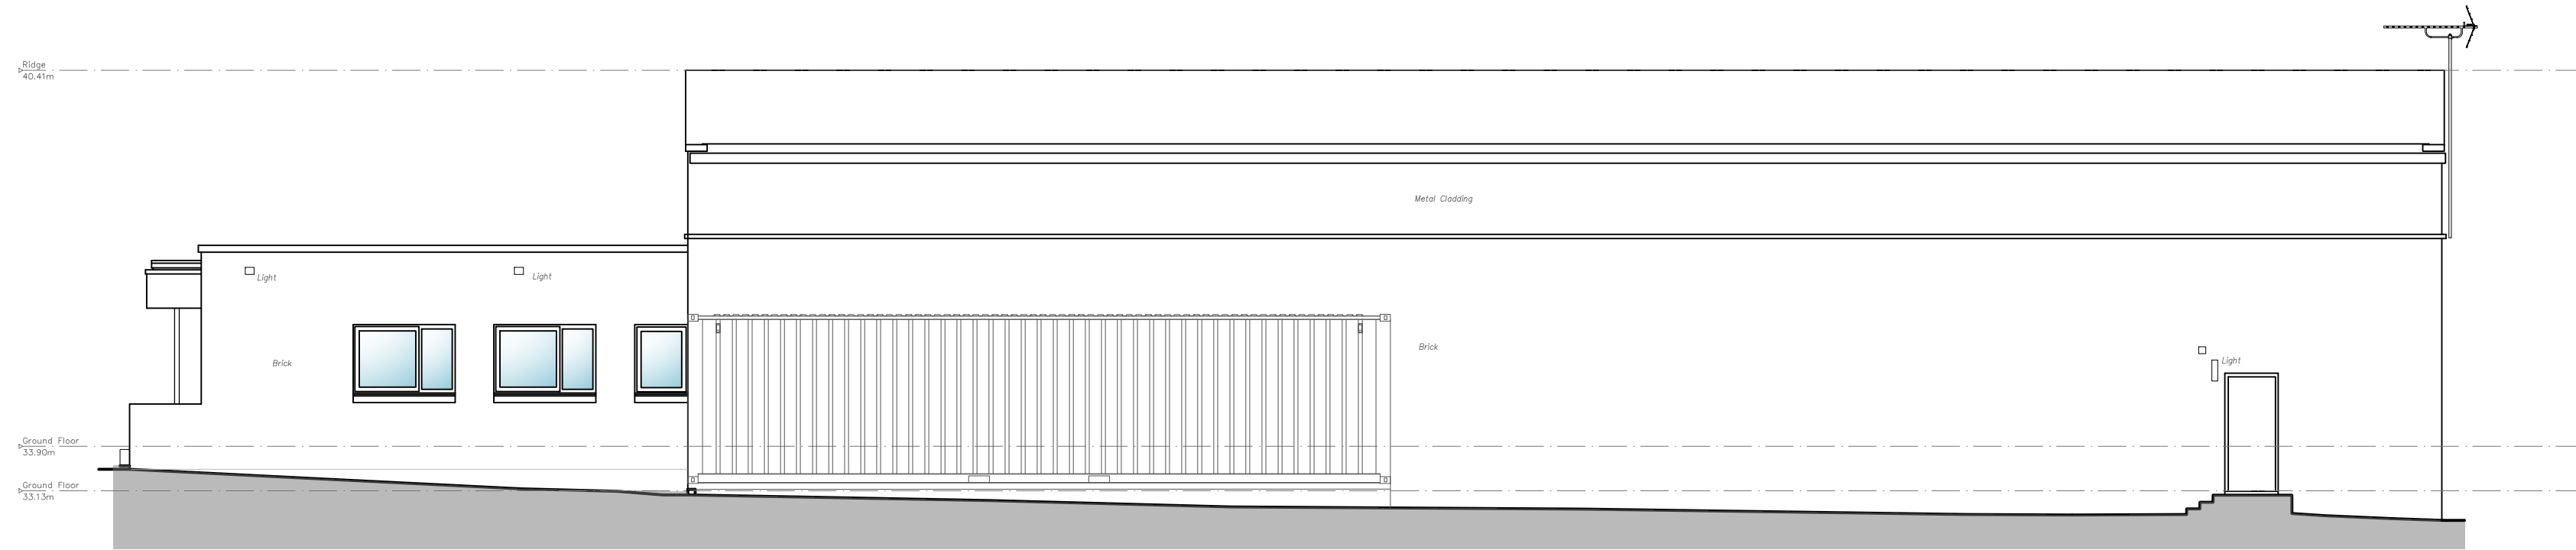

No 21 North Elevation

Datum 30.00m

NOTE:
SOUTH ELEVATION NOT AFFECTED
BY SCOPE OF WORKS

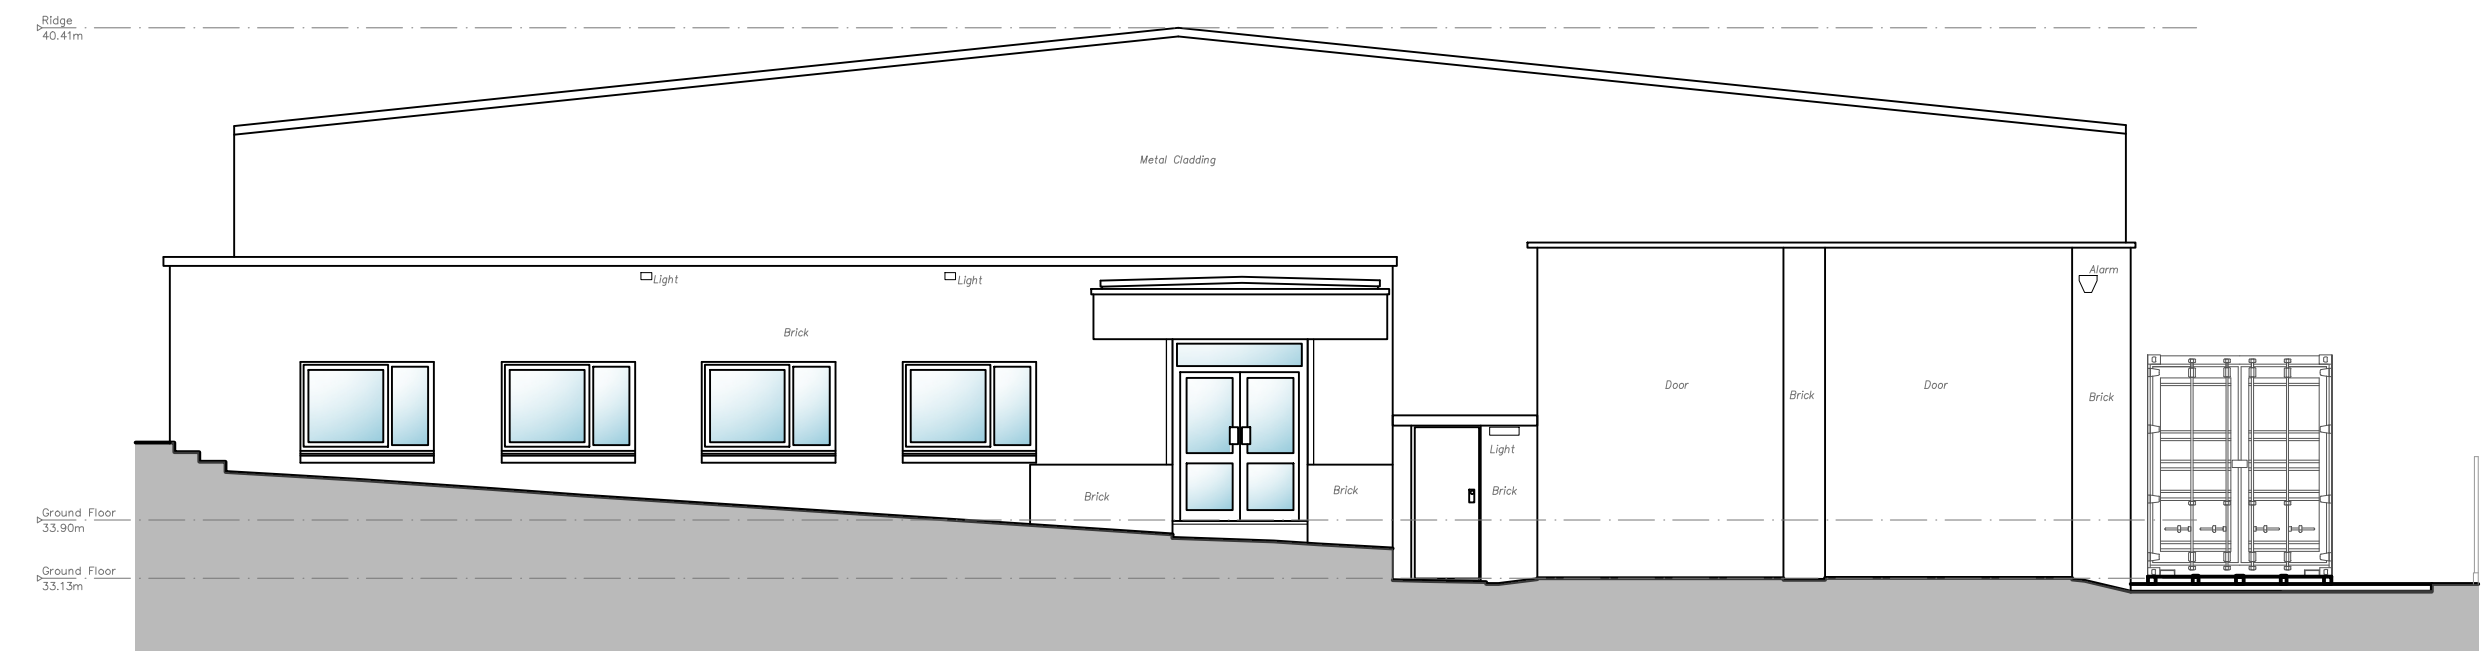


No 21 East Elevation

Datum 30.00m




No 21 East Elevation

Datum 30.00m

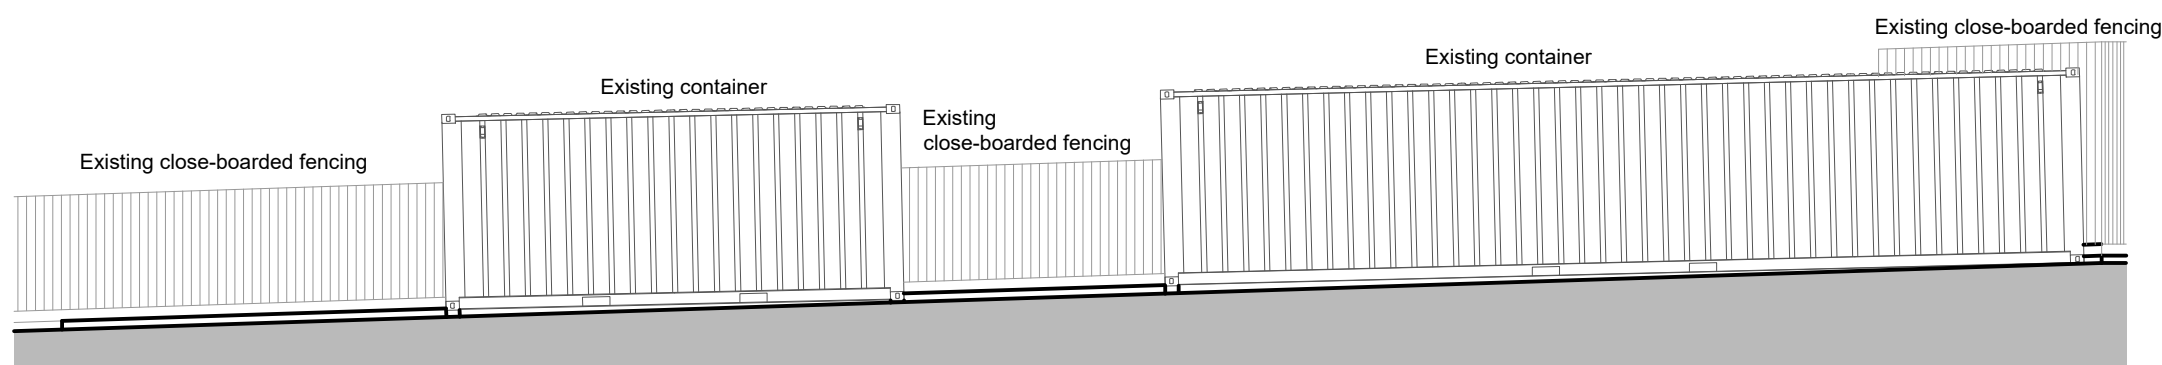

No 21 North Boundary Elevation

Datum 30.00m

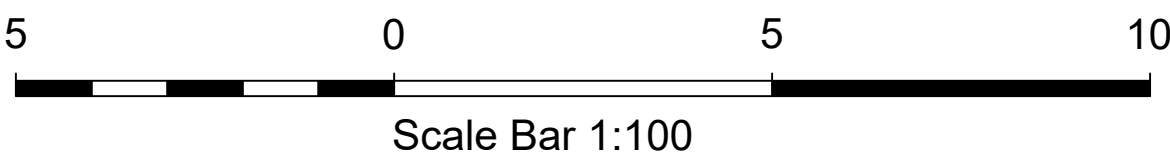

NOTES

- DO NOT SCALE OFF THIS DRAWING EXCEPT FOR PLANNING PURPOSES
- CHECK ALL DIMENSIONS ON SITE BEFORE ANY WORK IS COMMENCED
- ALL GOODS MATERIALS AND WORKMANSHIP MUST CONFORM WITH CURRENT BUILDING REGULATIONS, BRITISH STANDARDS AND CODES OF PRACTICE
- COPYRIGHT OF THIS DRAWING IS RETAINED BY THE ARCHITECT AND IT MUST NOT BE REPRODUCED WITHOUT WRITTEN CONSENT

REV	DATE	BY	AMENDMENT
CLIENT			
Tates Brothers Limited			
JOB TITLE			
21 Victoria Gardens Burgess Hill West Sussex RH15 9NB			
DRAWING TITLE			
Existing Elevations			
DRAWING STATUS			
Planning			
NOT FOR CONSTRUCTION USE UNLESS STATED AS 'CONSTRUCTION'			
DATE	SCALE	DRAWN BY	CHECKED BY
Nov 2025	1:100@A1	GW	EC
JOB NO.	DRAWING NO.	REVISION	
25068	1.06		