



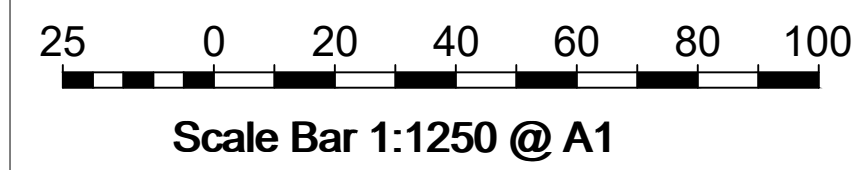


Mapping contents © Crown copyright and database rights 2025 Ordnance Survey 100035207


LOCATION PLAN — SCALE 1:1250



BLOCK PLAN — SCALE 1:500

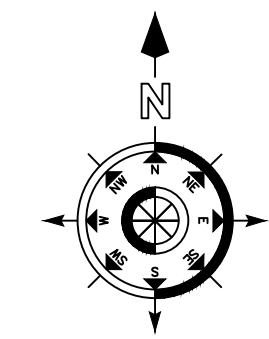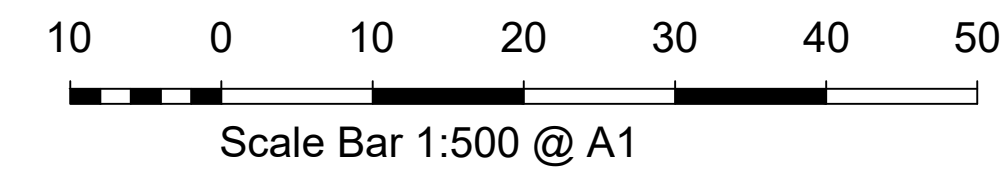

SITE PLAN — SCALE 1:200

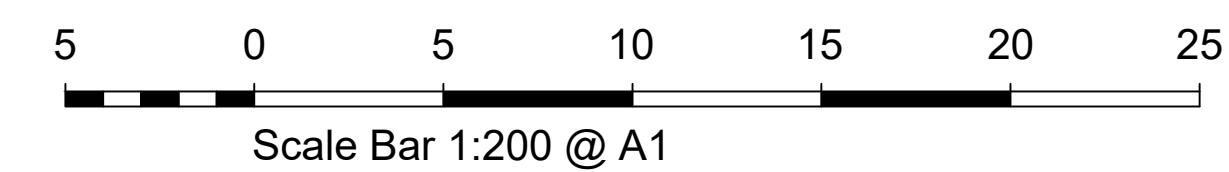

- NOTES**
- DO NOT SCALE OFF THIS DRAWING EXCEPT FOR PLANNING PURPOSES
 - CHECK ALL DIMENSIONS ON SITE BEFORE ANY WORK IS COMMENCED
 - ALL GOODS MATERIALS AND WORKMANSHIP MUST CONFORM WITH CURRENT BUILDING REGULATIONS, BRITISH STANDARDS AND CODES OF PRACTICE
 - COPYRIGHT OF THIS DRAWING IS RETAINED BY THE ARCHITECT AND IT MUST NOT BE REPRODUCED WITHOUT WRITTEN CONSENT

REV	DATE	BY	AMENDMENT
CLIENT			
Tates Brothers Limited			
JOB TITLE			
21 Victoria Gardens Burgess Hill West Sussex RH15 9NB			
DRAWING TITLE			
Existing Location, Block and Site Plans			
DRAWING STATUS			
Planning			
NOT FOR CONSTRUCTION USE UNLESS STATED AS 'CONSTRUCTION'			
DATE	SCALE	DRAWN BY	
Nov 2025	Shown@A1	GW	
		CHECKED BY	
		EC	
JOB NO.	DRAWING NO.	REVISION	
25068	1.07		