

Existing Materials

1. Existing pitched roof clad in concrete pantiles
2. Existing flat roof clad in mineral felt
3. Existing ground floor walls to front and rear elevations and complete gable wall elevations finished in face brickwork
4. Existing first floor walls to front and rear elevations clad in timber weatherboarding




South West / Front Elevation




North East / Side Elevation




North West / Rear Elevation

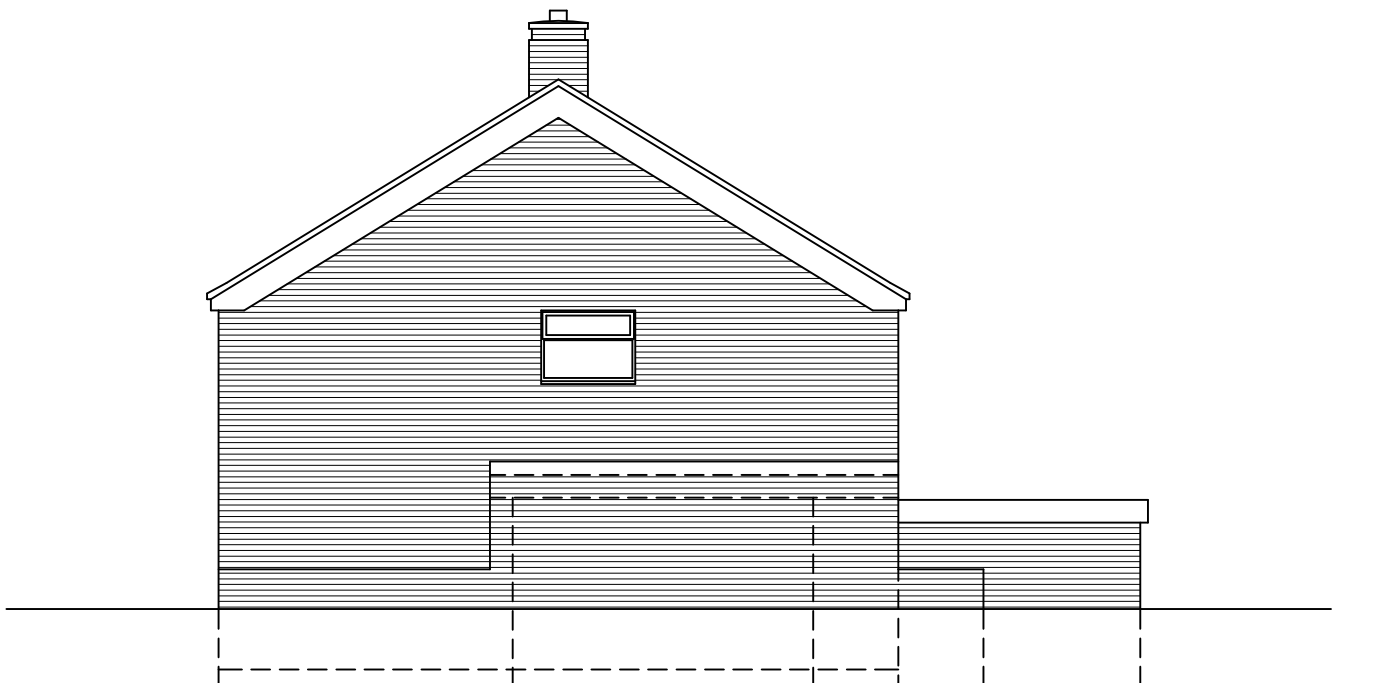


South West / Side Elevation

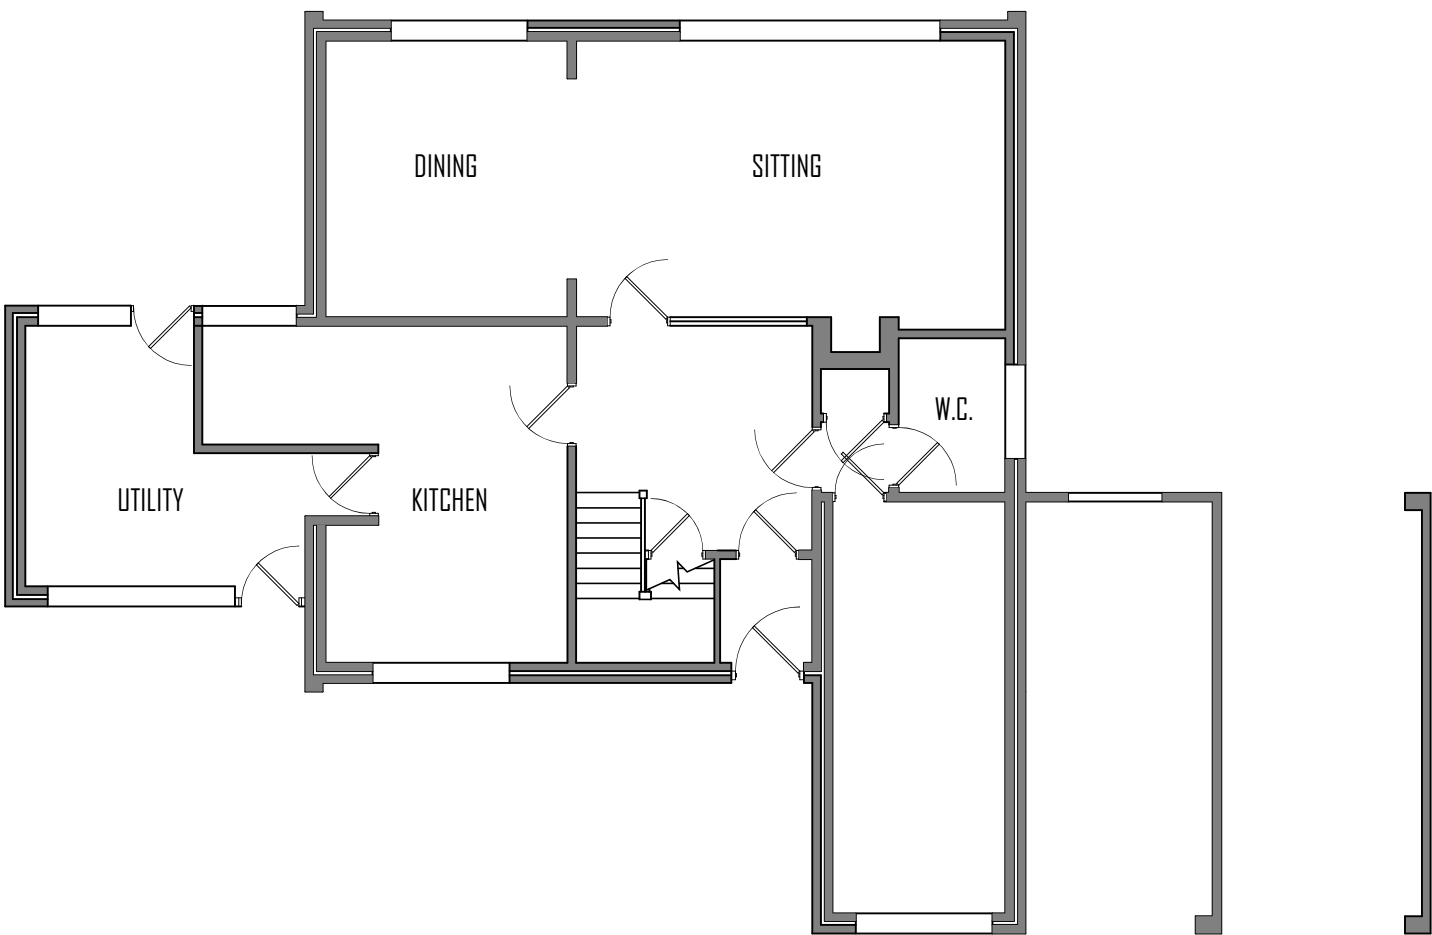

Ground Floor Plan

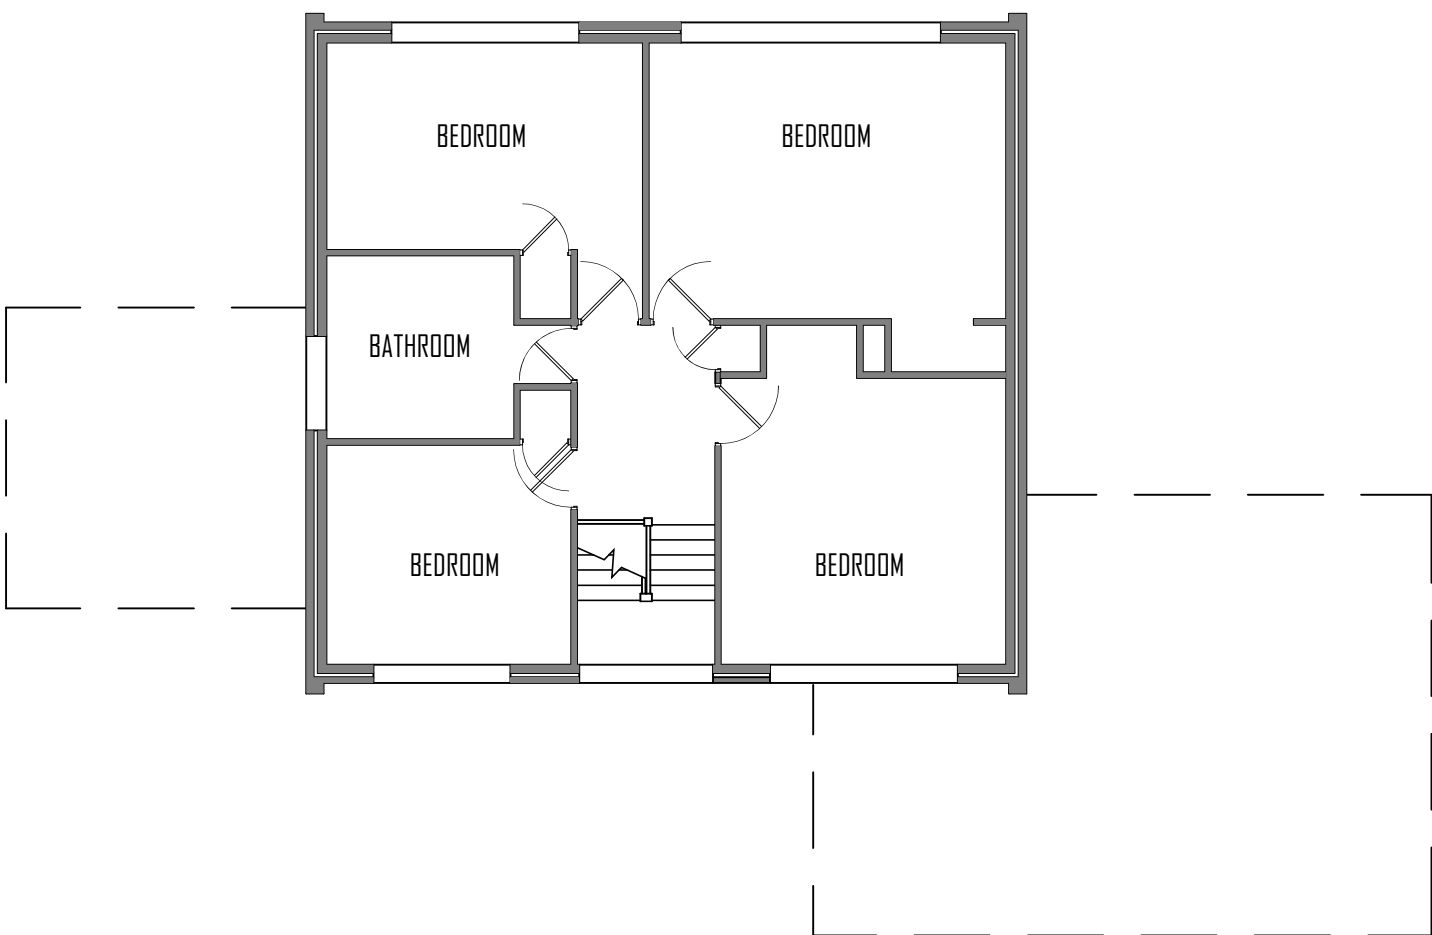

First Floor Plan

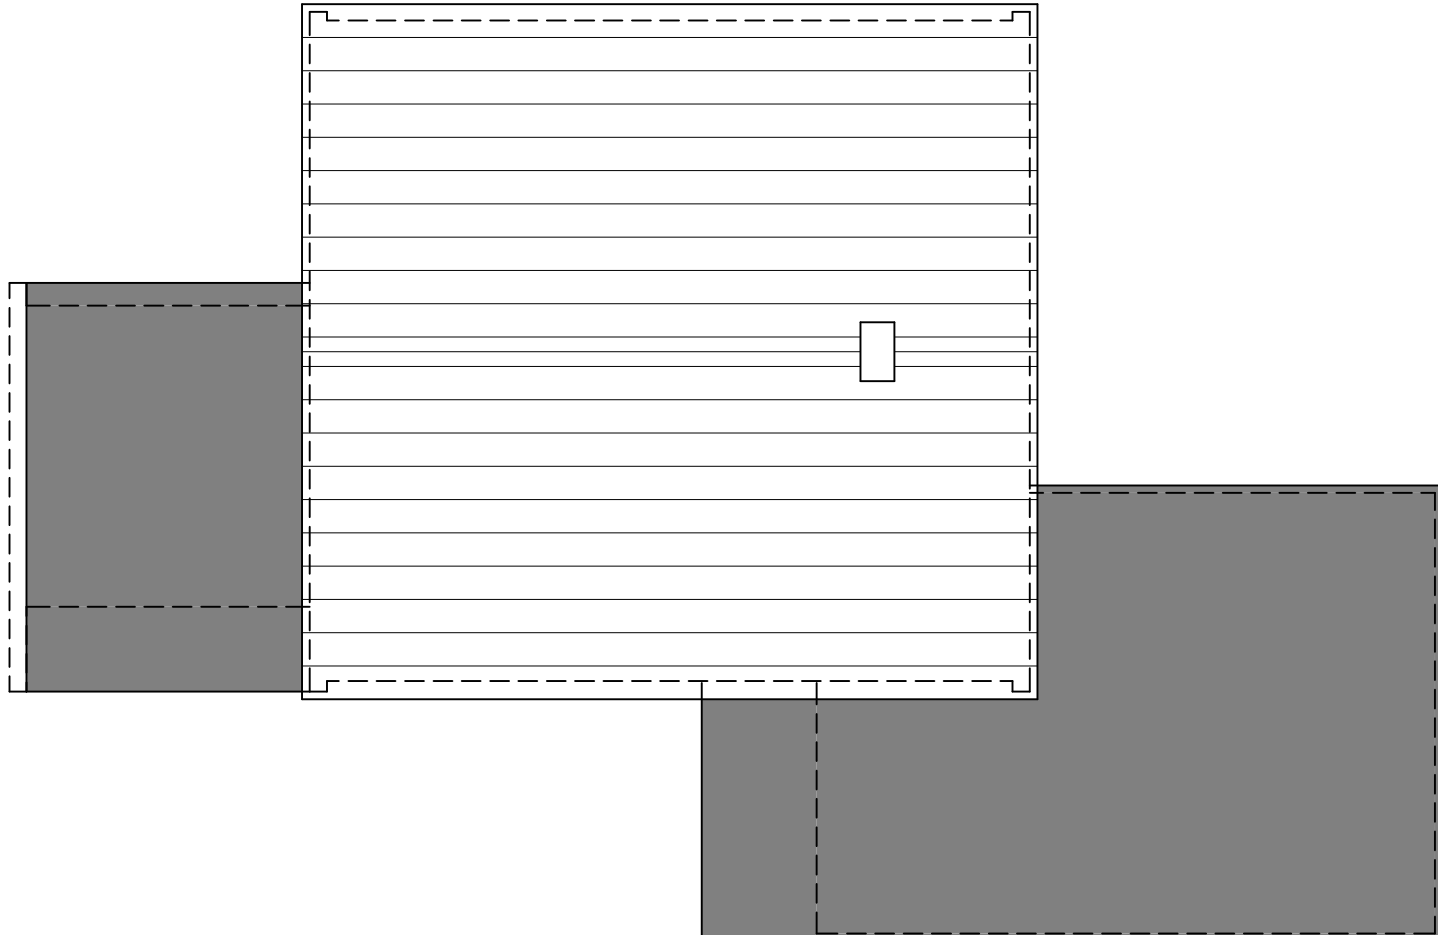

Roof Plan

Client Mr & Mrs A. Sayer
21 Sergison Road
Haywards Heath, RH16 1HX

Project Front, side and rear extensions

Drawing Existing Plans and Elevations

Drawn by Psa Date Aug. 2024

Scale 1:100 @ A1 Dwg No. 2401.101 PL1

Card Ref.

Revisions	Revised Date
R1 Issued for Discussion	Aug. 2024
R2 Issued for Discussion	Apr. 2025
R3 Planning Application Issue	May. 2026