


Proposed Materials


1. New and existing pitched roofs to be clad in Marley Wessex interlocking roof tile with rear roof also having Marley Solar Tile system
2. New and existing flat roofs to be clad in single ply membrane system
3. New and existing ground floor walls to front and rear elevations and complete gable wall elevations finished in self coloured white render
4. New and existing first floor walls to front and rear elevations clad in Millboard composite cladding
5. New and existing windows and doors to be Aluminium in grey




South West / Front Elevation

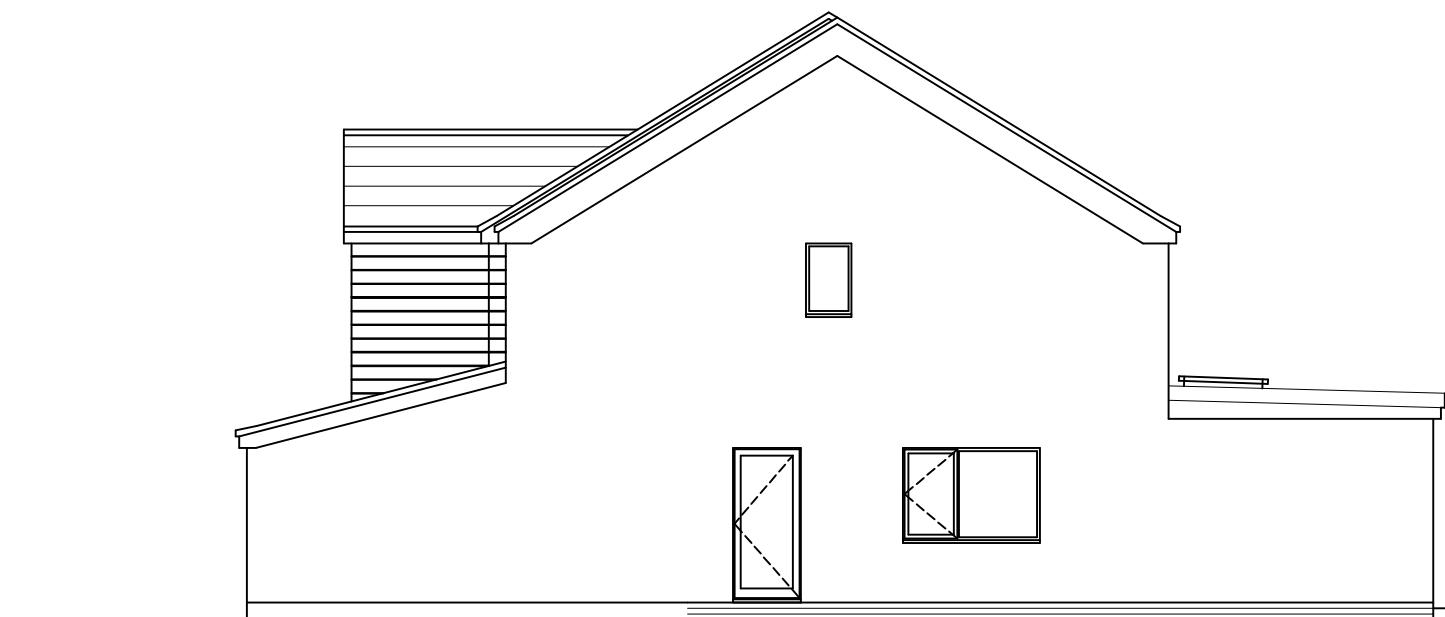


North East / Side Elevation

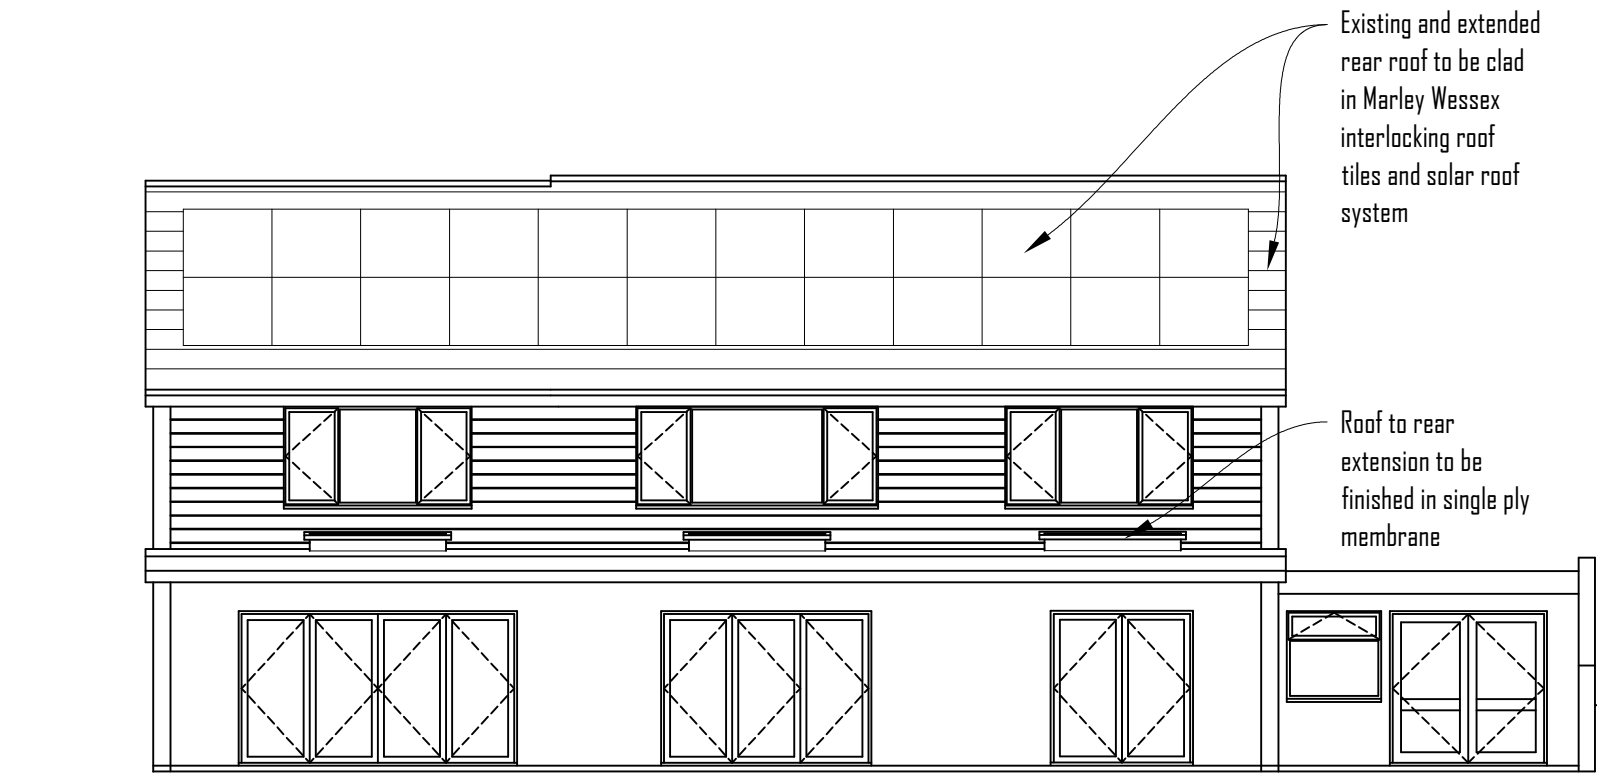


North West / Rear Elevation

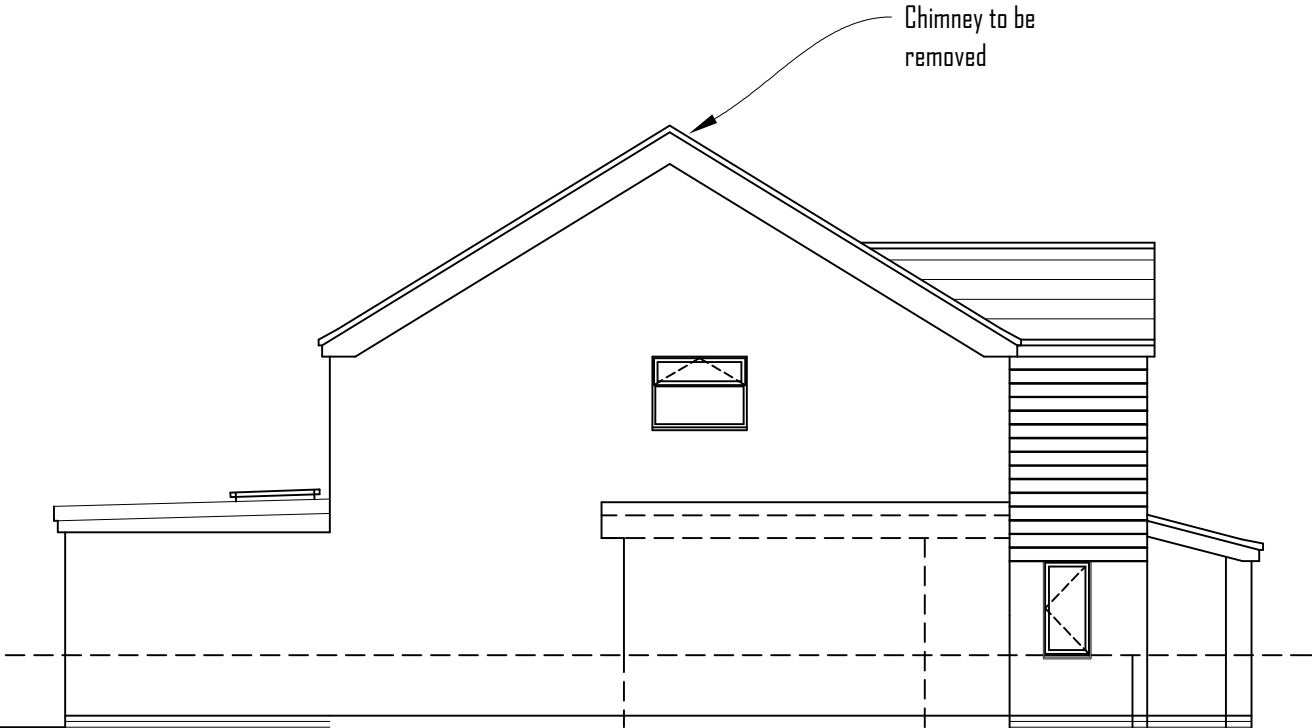


South West / Side Elevation

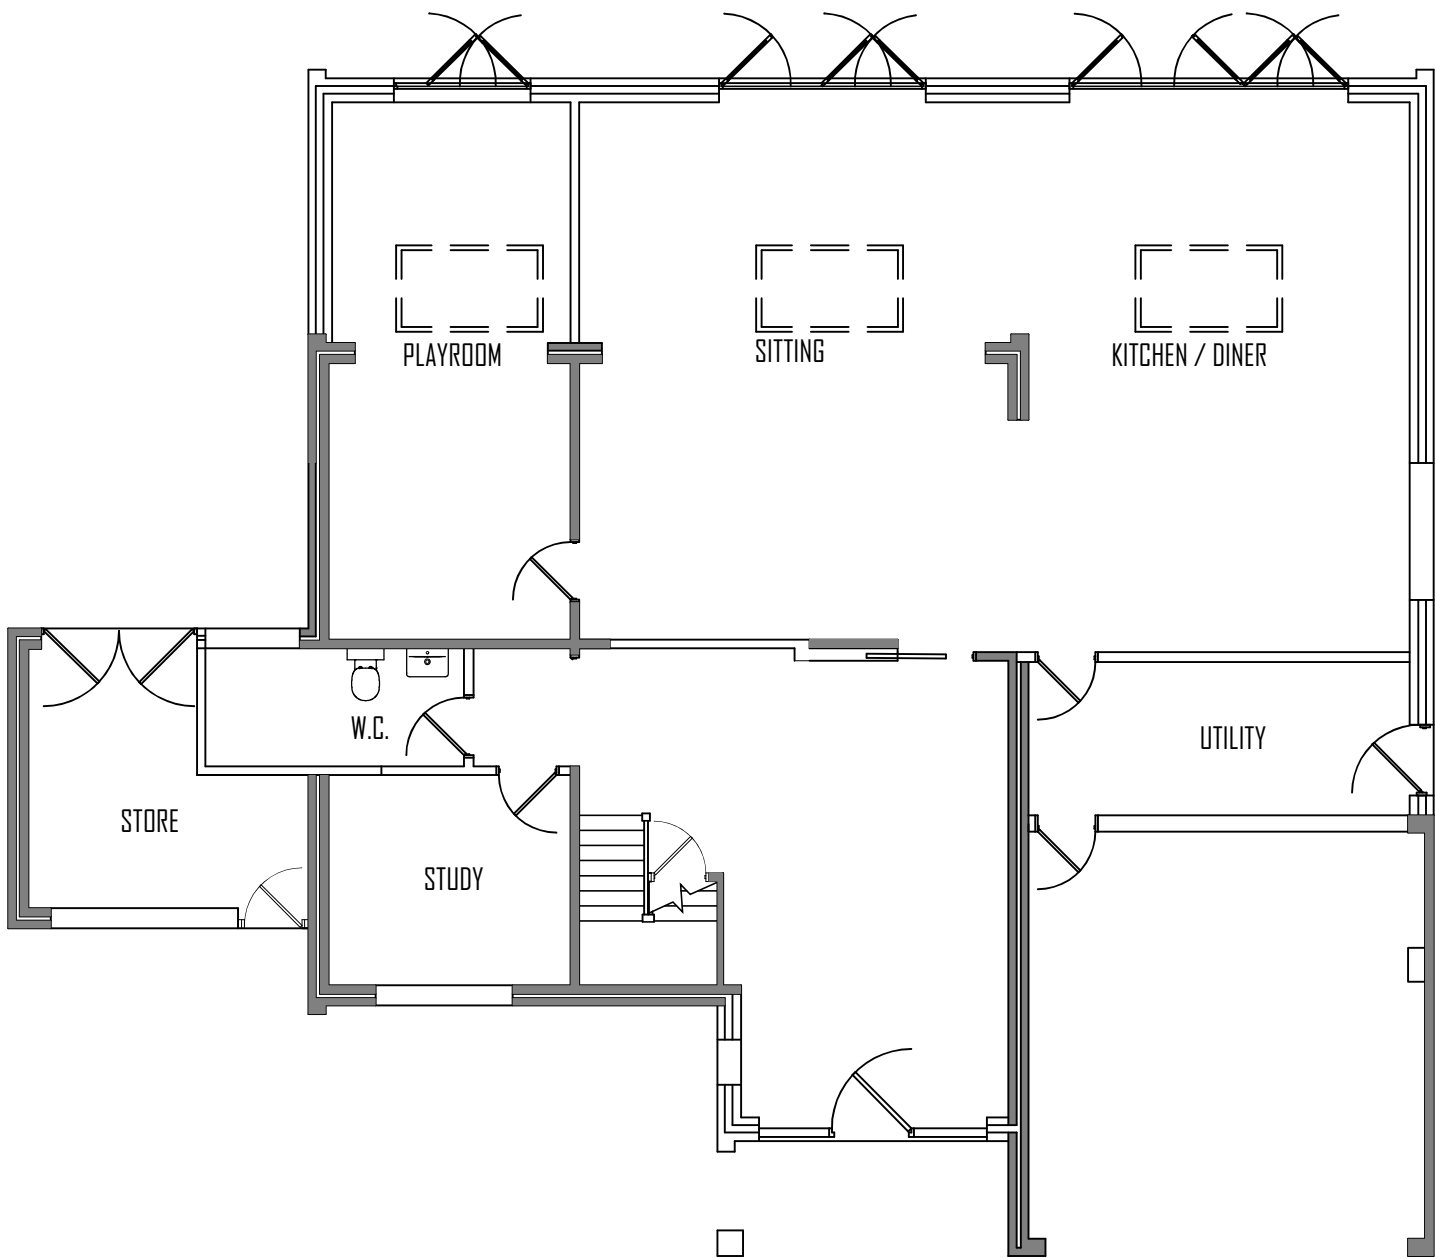

Ground Floor Plan

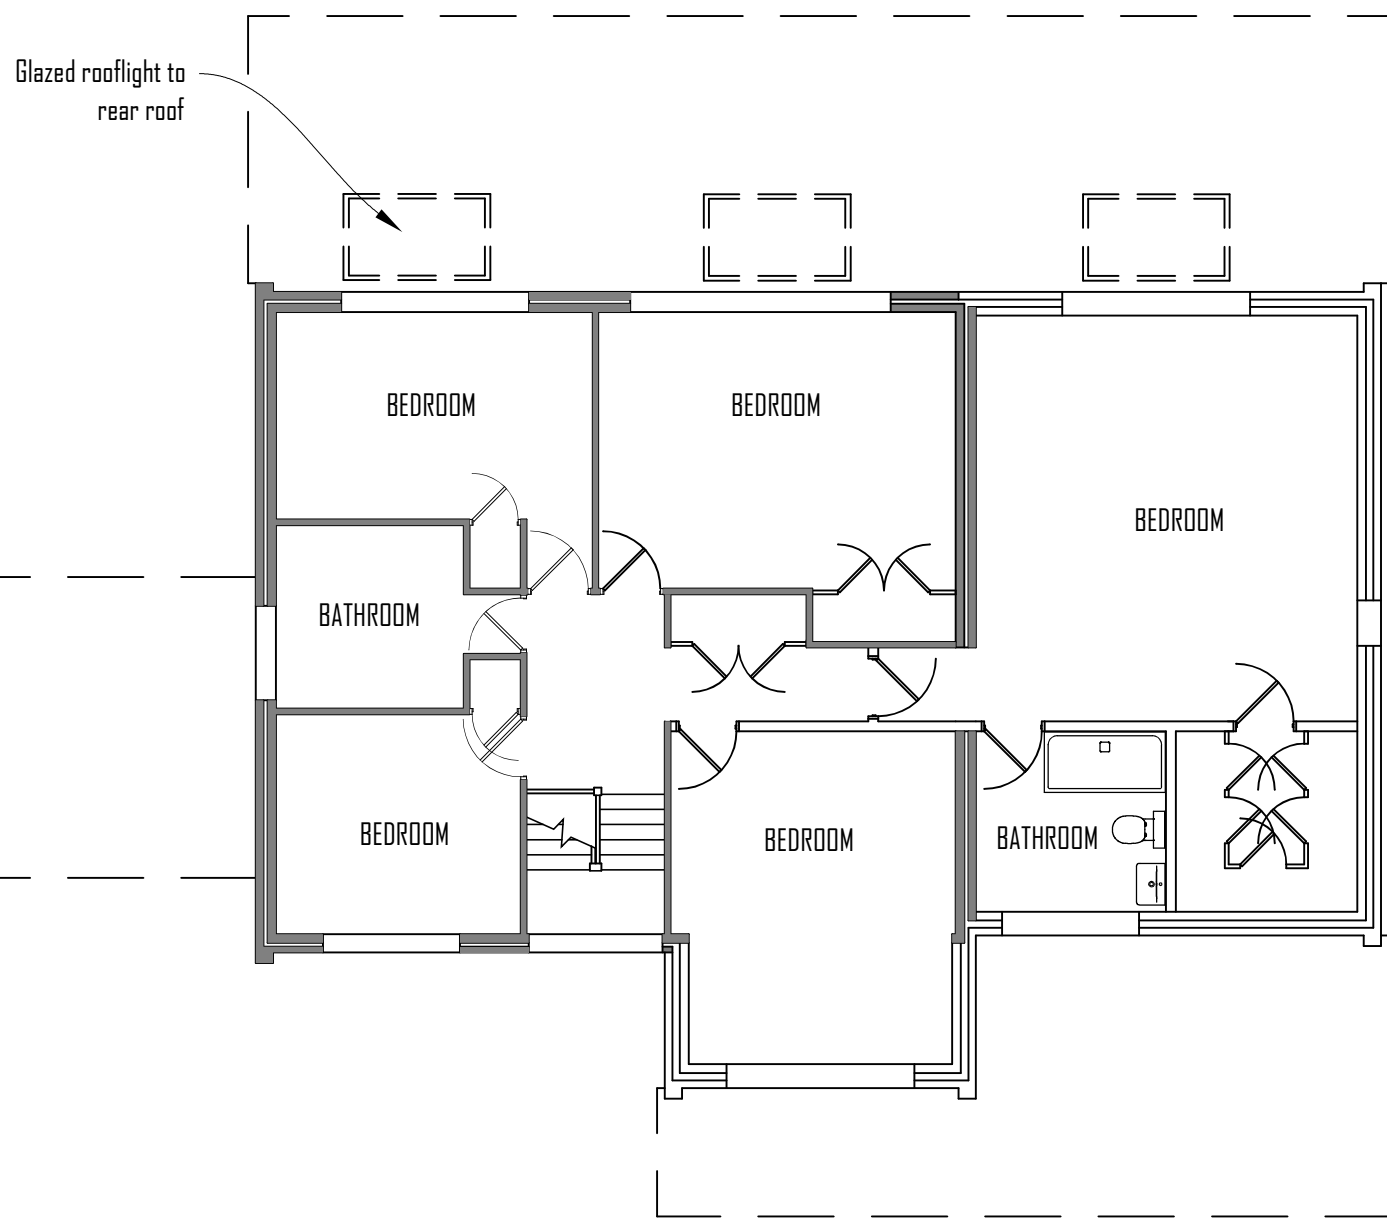

First Floor Plan

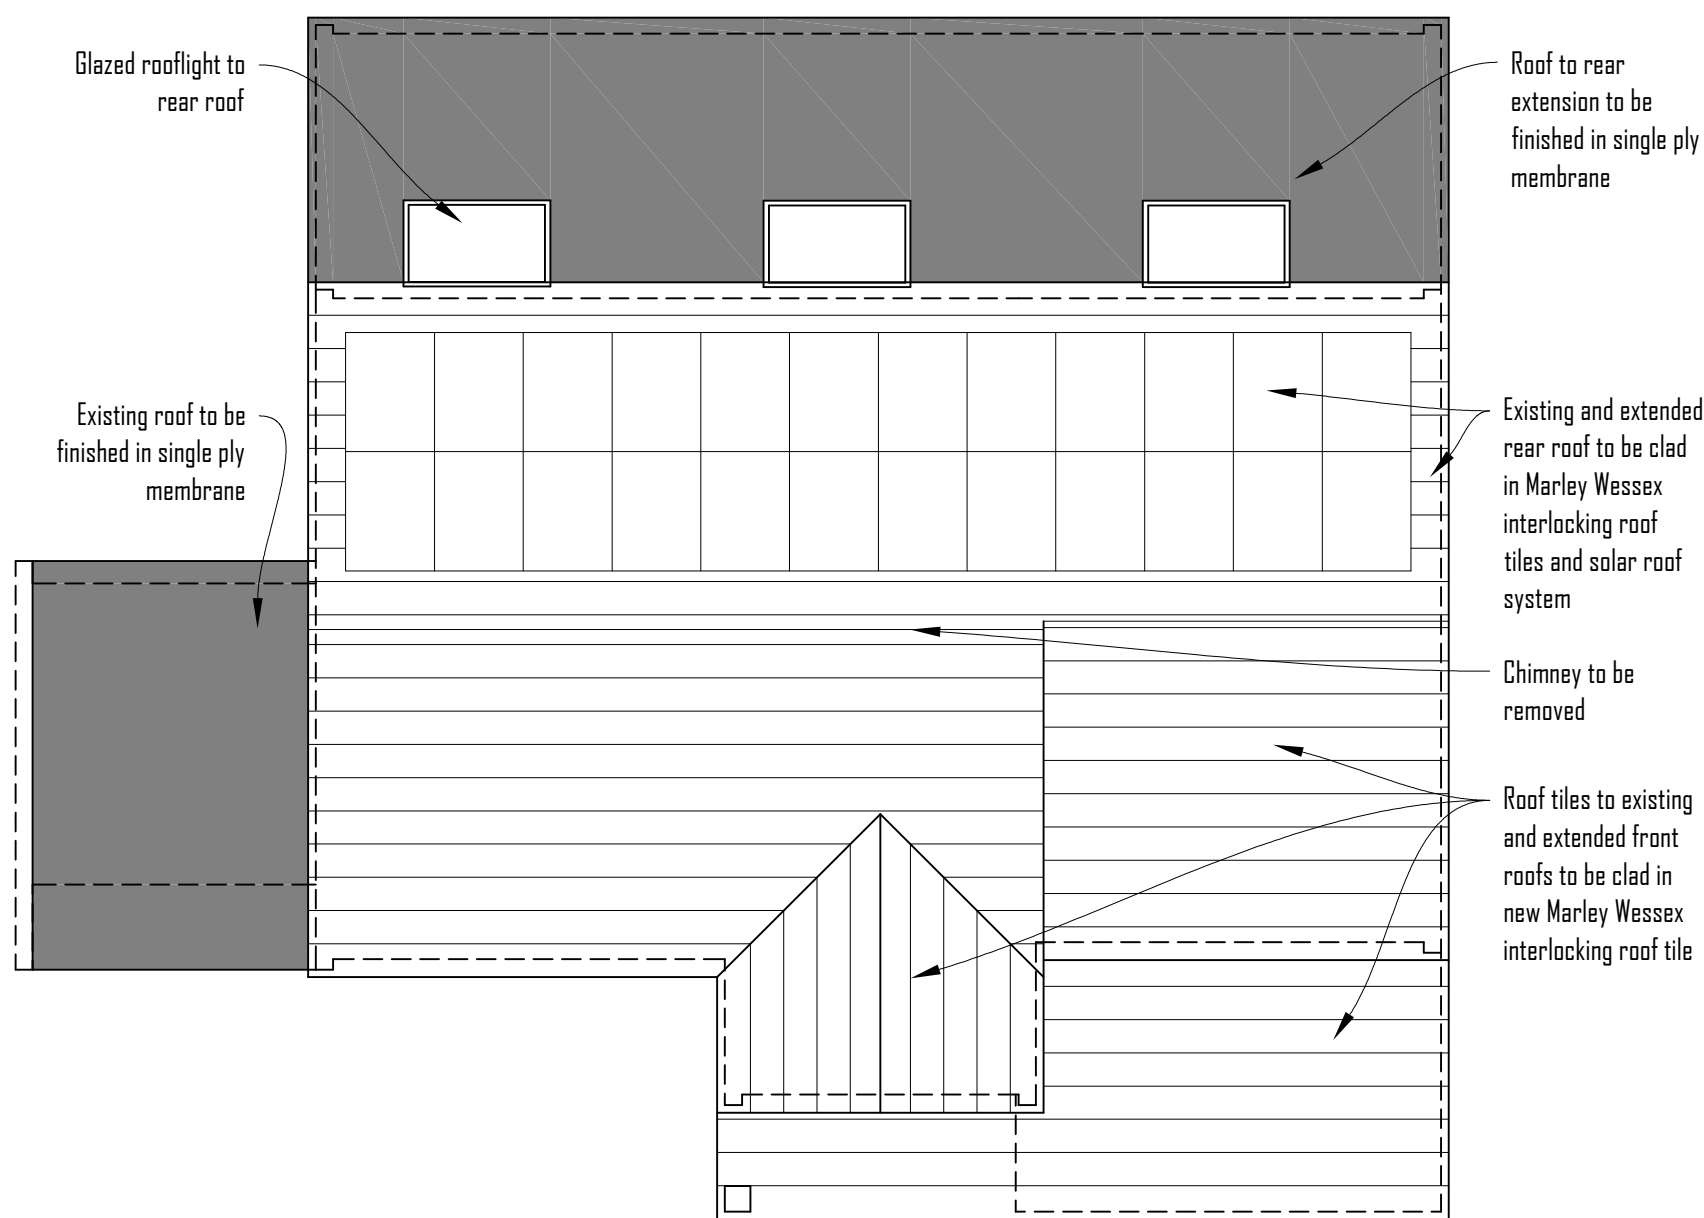

Roof Plan

Client	Mr & Mrs A. Sayer 21 Sergison Road Haywards Heath, RH16 1HX		
Project	Front, side and rear extensions		
Drawing	Proposed Plans and Elevations		
Drawn by	Psa	Date	Aug. 2024
Scale	1:100 @ A1	Dwg No.	2401.103 PL1
Cad Ref.			
Revisions			
15	Issued for Discussion	May 2024	
15.1	Planning Application Issue	May 2024	