


Stanfords Planning Map Data




Production Date: 21 April 2025
Top Left: 532489.87 124392.02 Bottom Right: 532589.87 124292.02
© Crown copyright and database rights 2025 Ordnance Survey OS100035409.
Reproduction in whole or in part is prohibited without the permission of Ordnance Survey


Location Plan (1:1250)

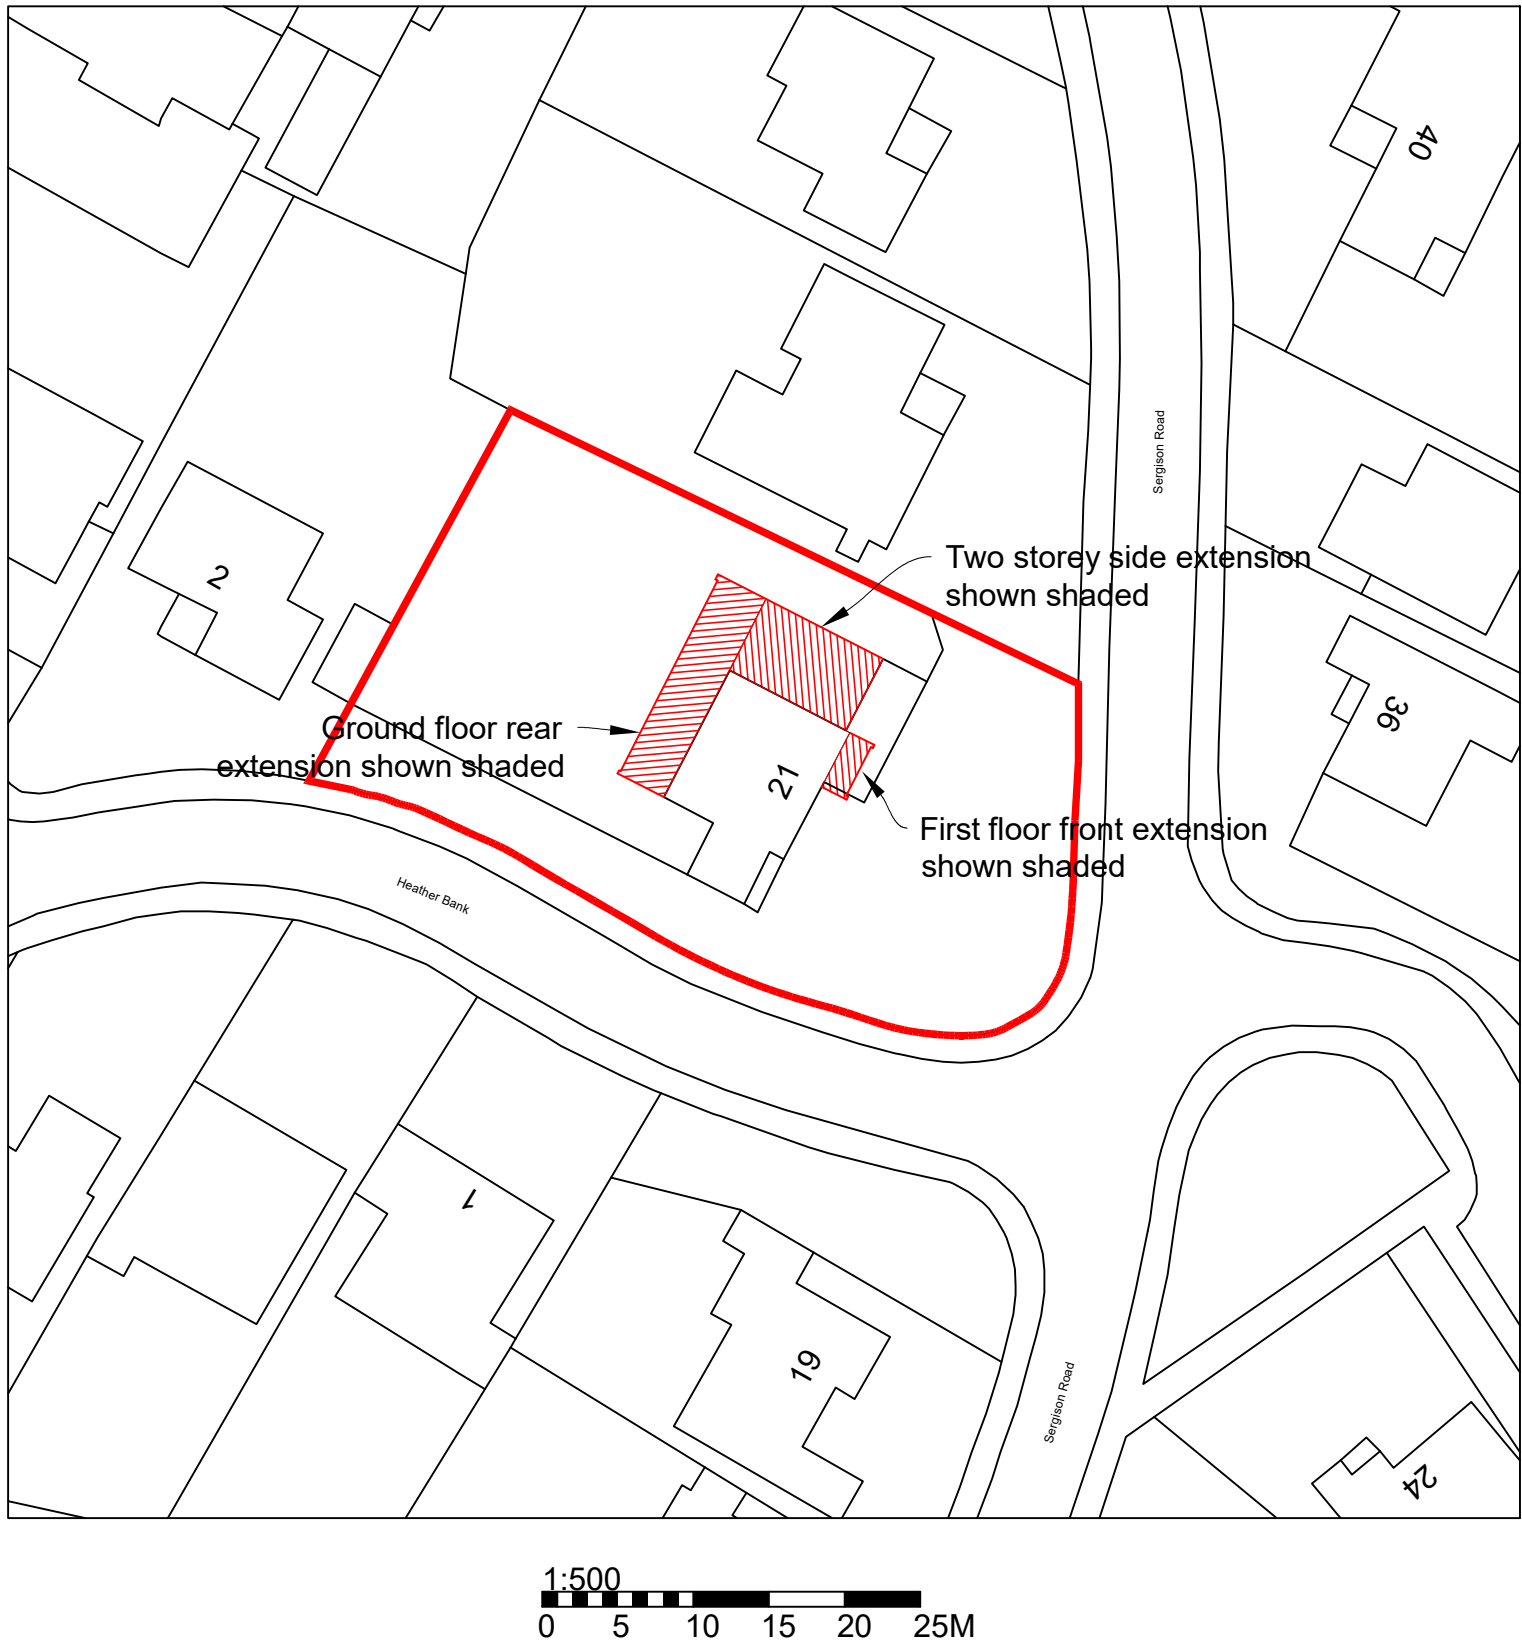

Block Plan (1:500)

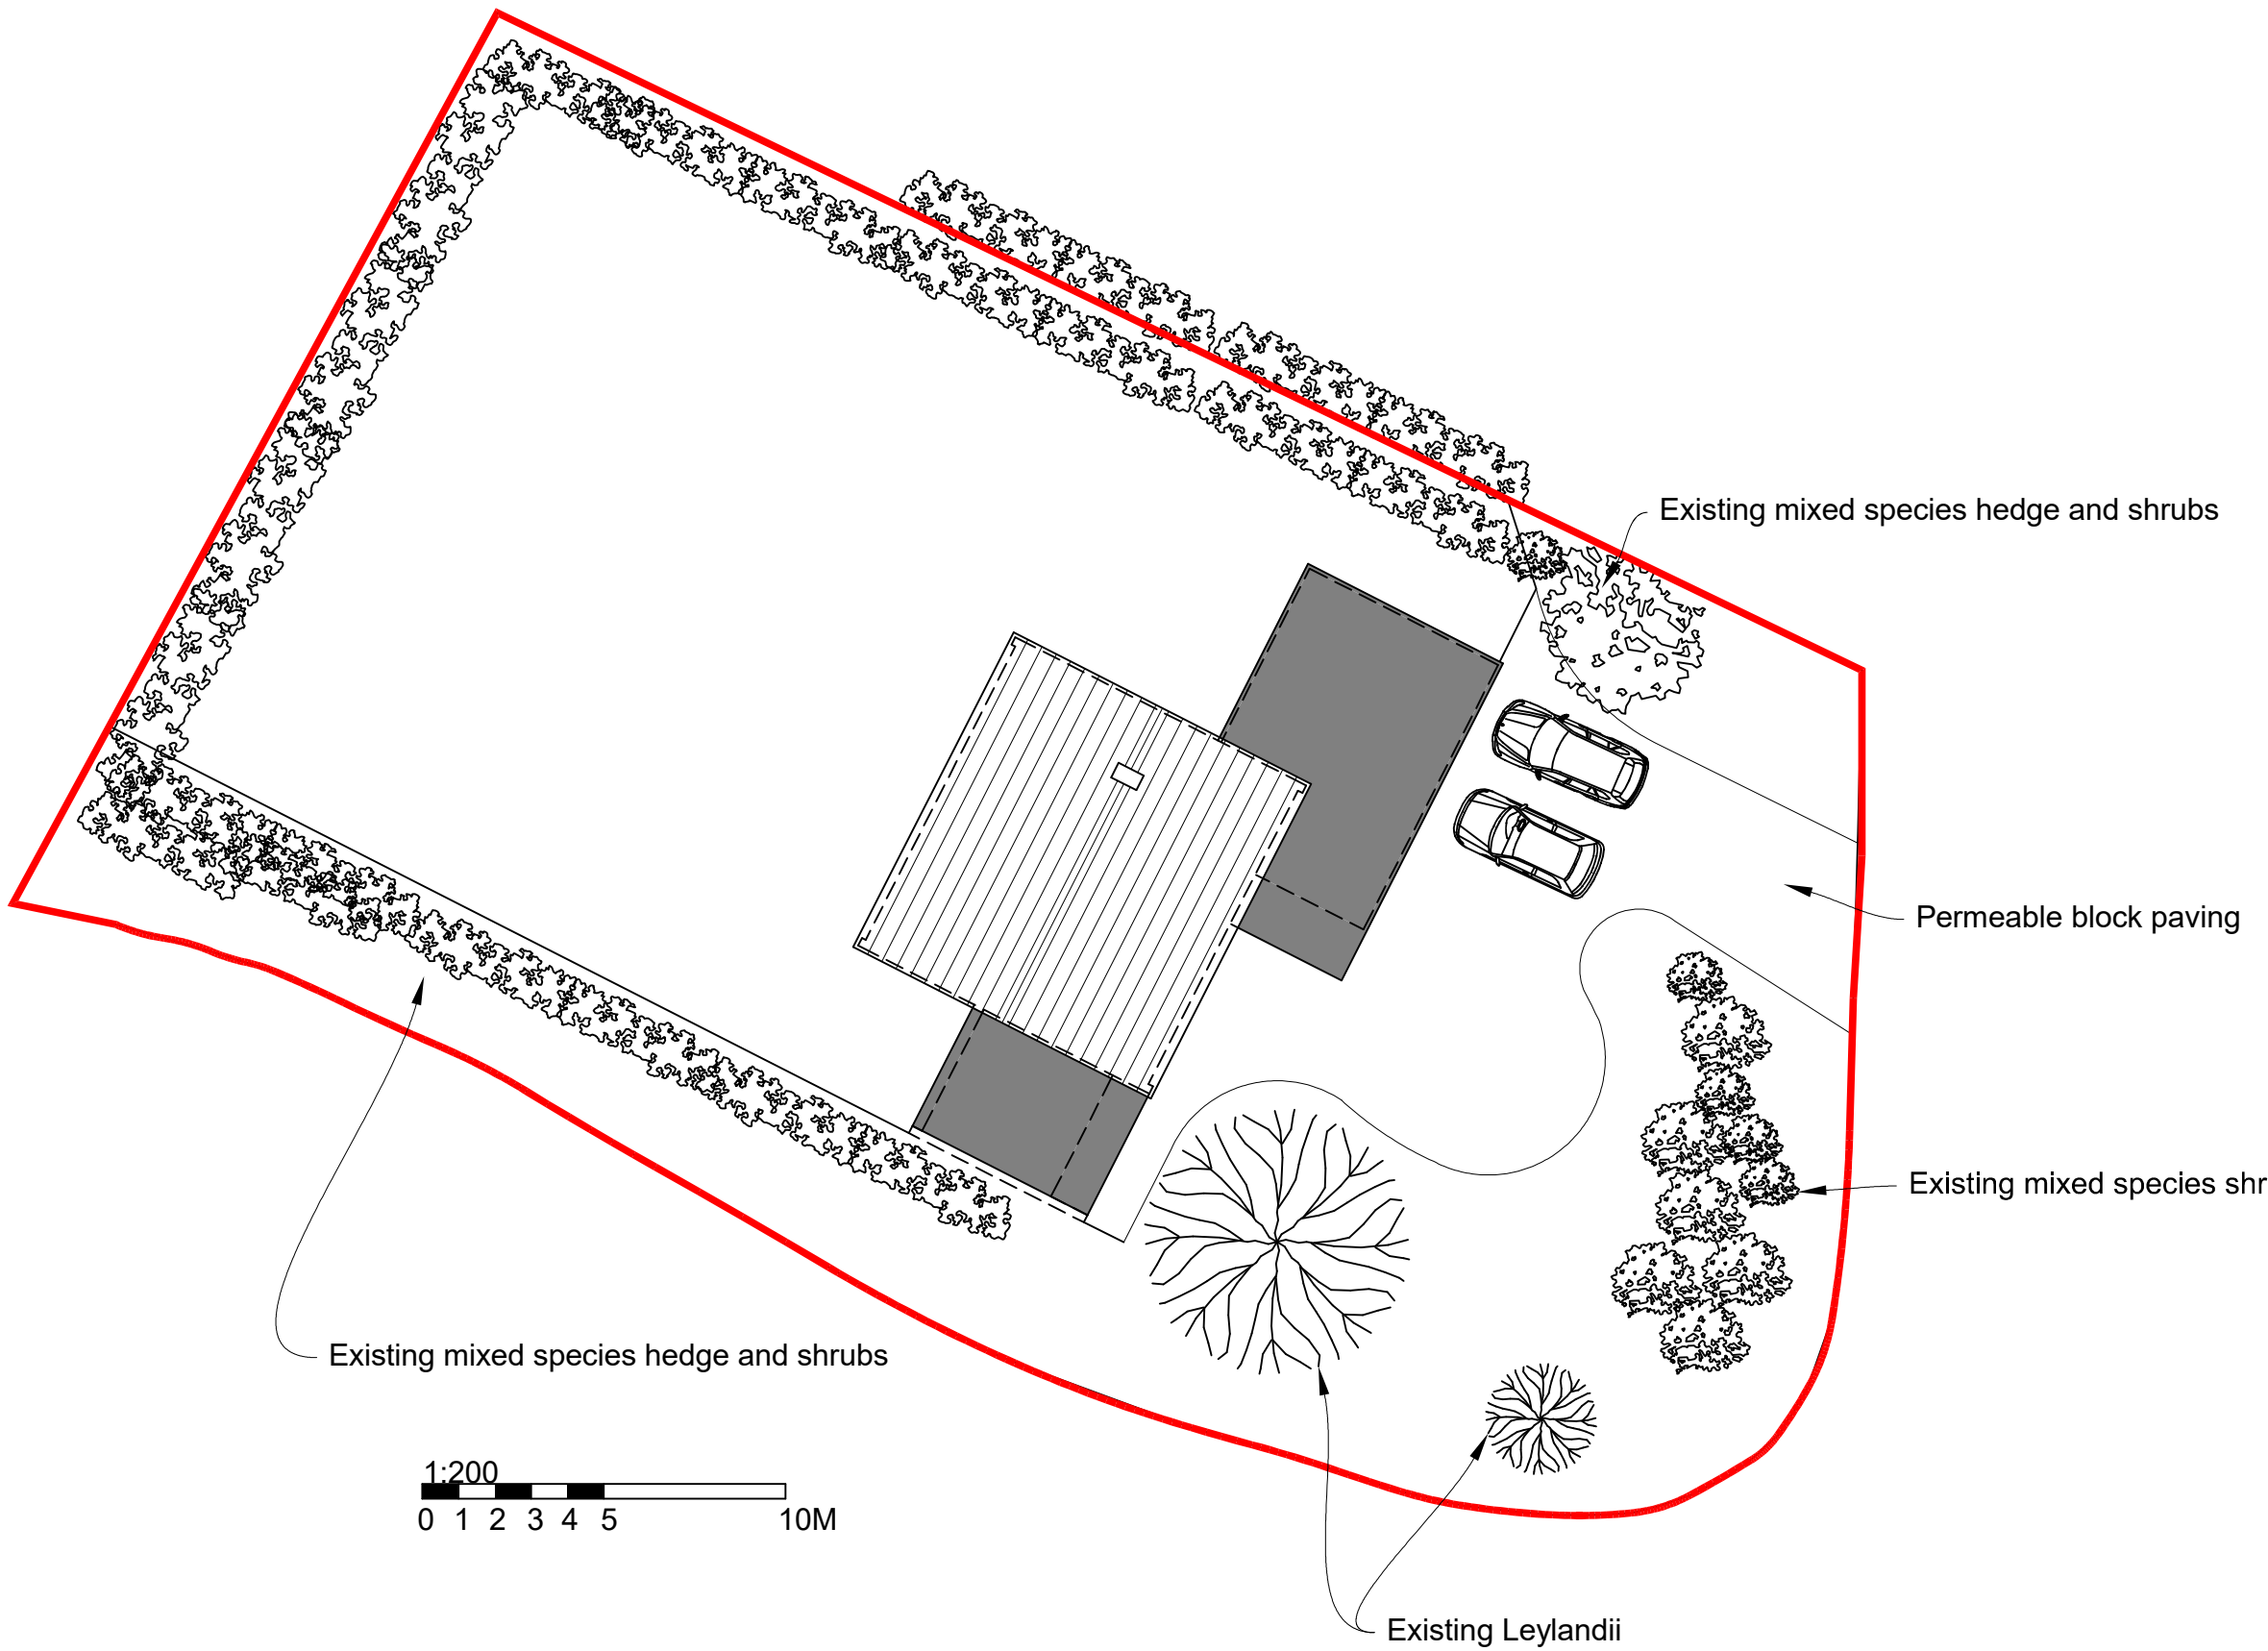

Site Plan (Existing) (1:200)

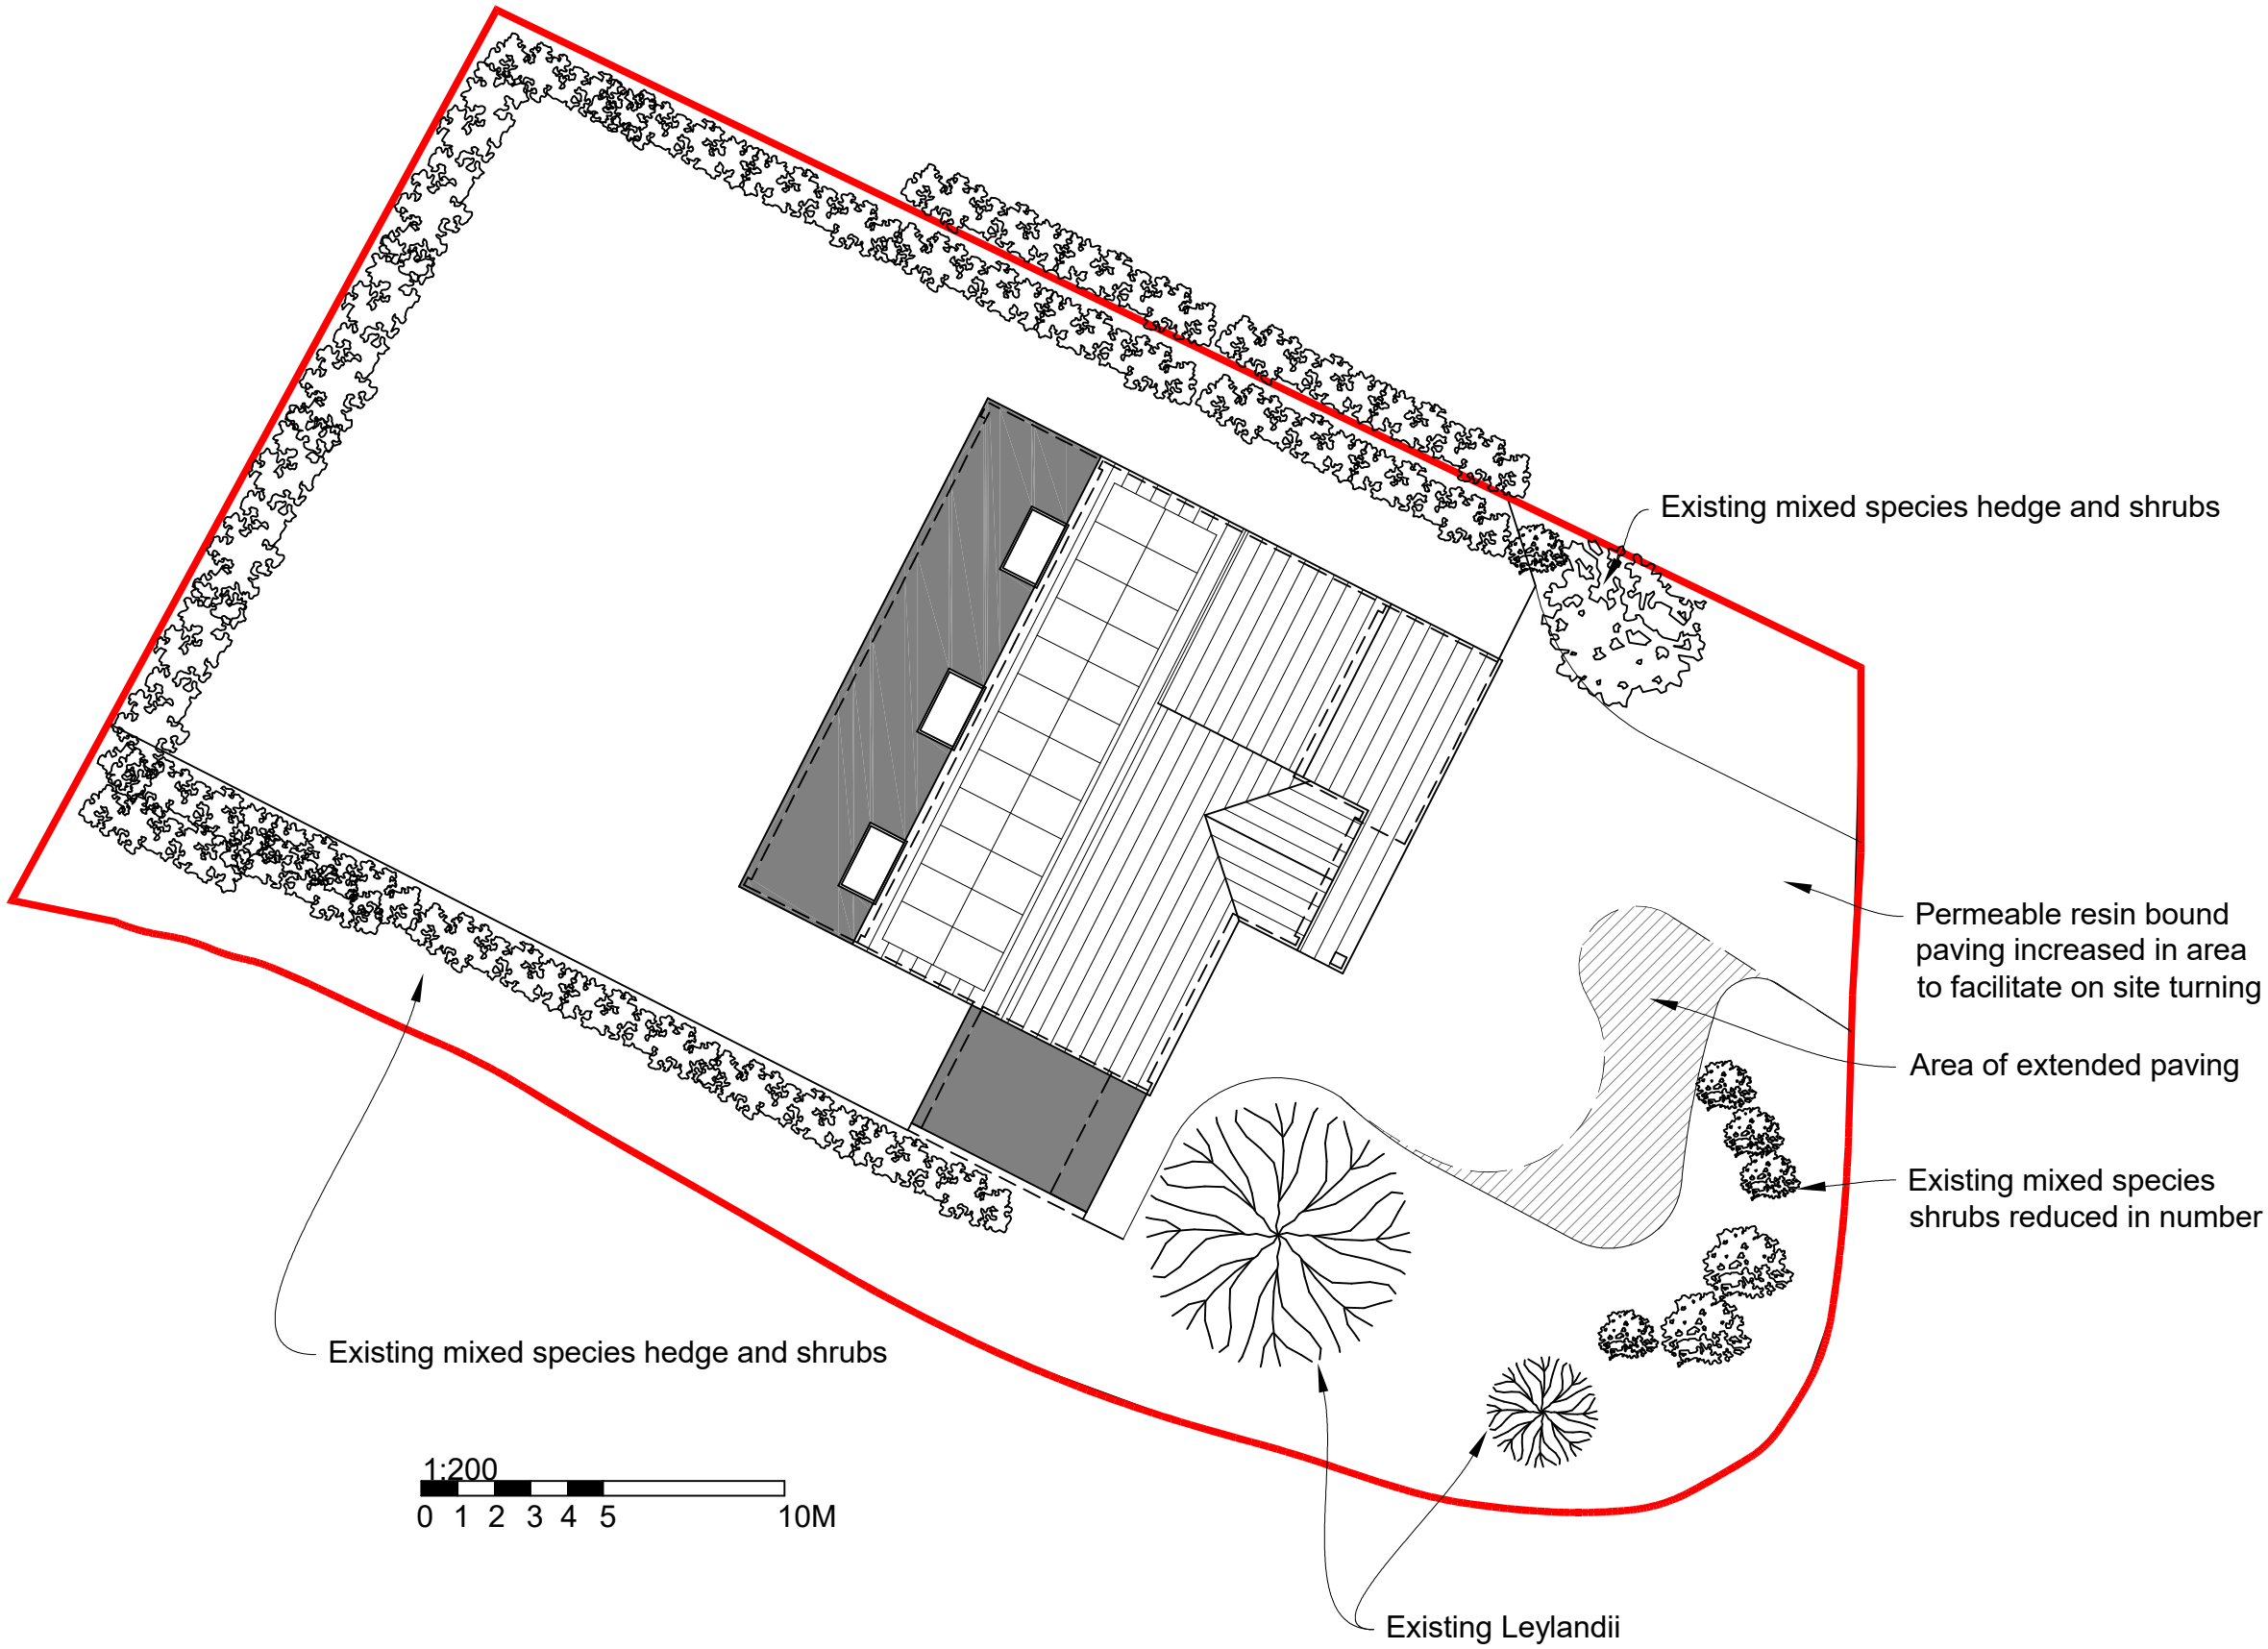

Site Plan (Proposed) (1:200)

Client		Mr & Mrs A. Sayer 21 Sergison Road Haywards Heath, RH16 1HX	
Project		Front, side and rear extensions	
Drawing Location, Block and Site Plans			
Drawn by Psa		Date Apr. 2025	
Scale 1:250, 1:500 & 1:200 @ A1		Dwg No. HP402401.001 PL1	
Cad Ref.			
Revisions		Issued	
PL1	Issued for Discussion	Apr 2025	
PL1	Planning Application Issue	May 2025	