

----- red dashed line indicates demolition or removal

SCALE BAR 1 : 100





DISCLAIMER NOTES:

Do not scale from these drawings except for planning purposes.
Please report any discrepancies to M-Design immediately.
All dimensions are to be checked on site before work commences.


M-Design owns the copyright to all drawings and illustrations contained within this document, including engineers calculations and any photographs attached.
Non of the attached media is to be copied or distributed without the permission of M-Design.

NOTE:

-

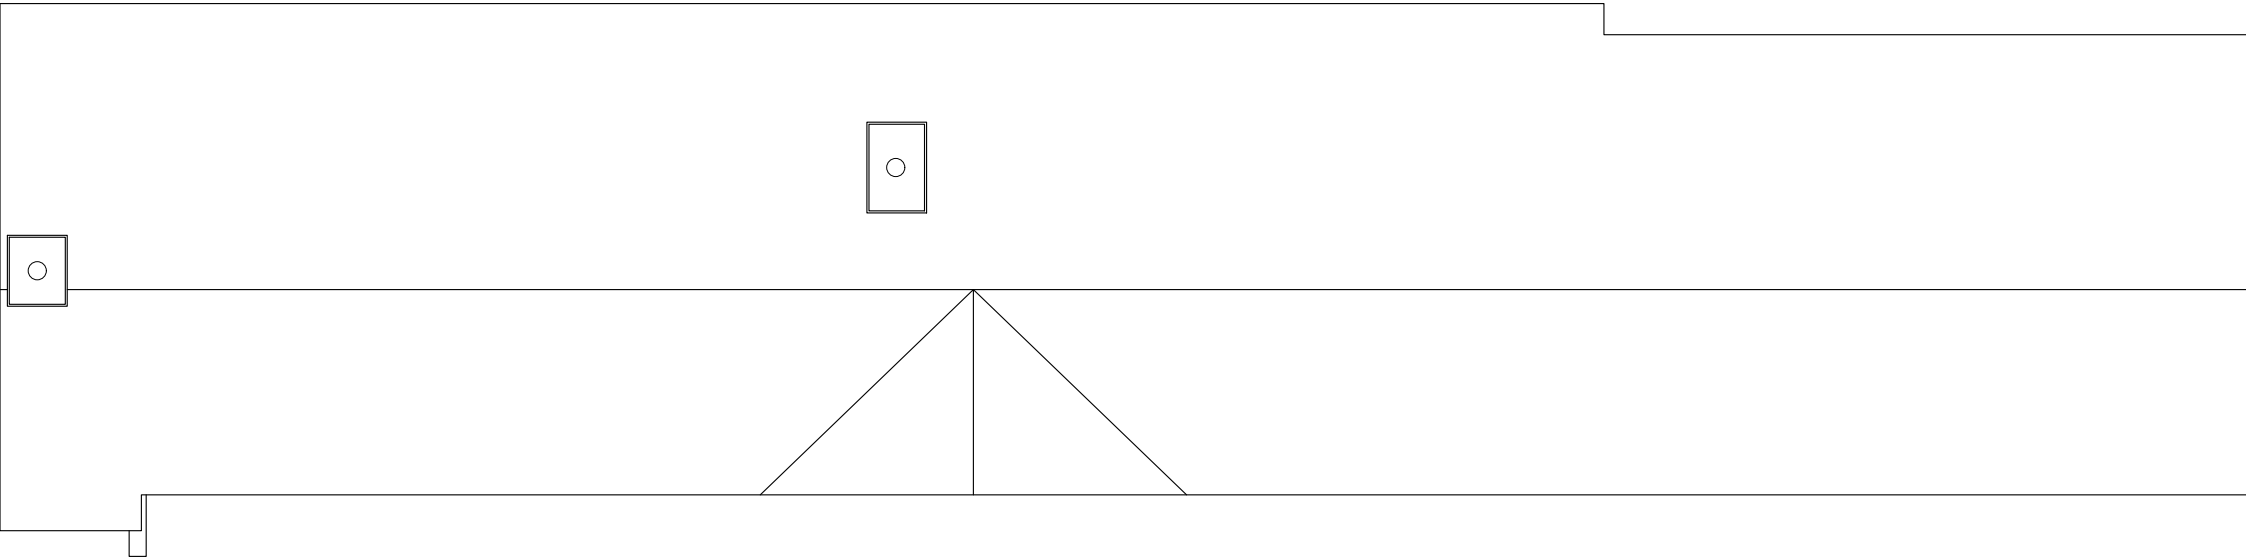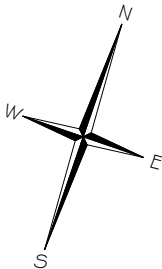

EXISTING ROOF PLAN
SCALE 1:100

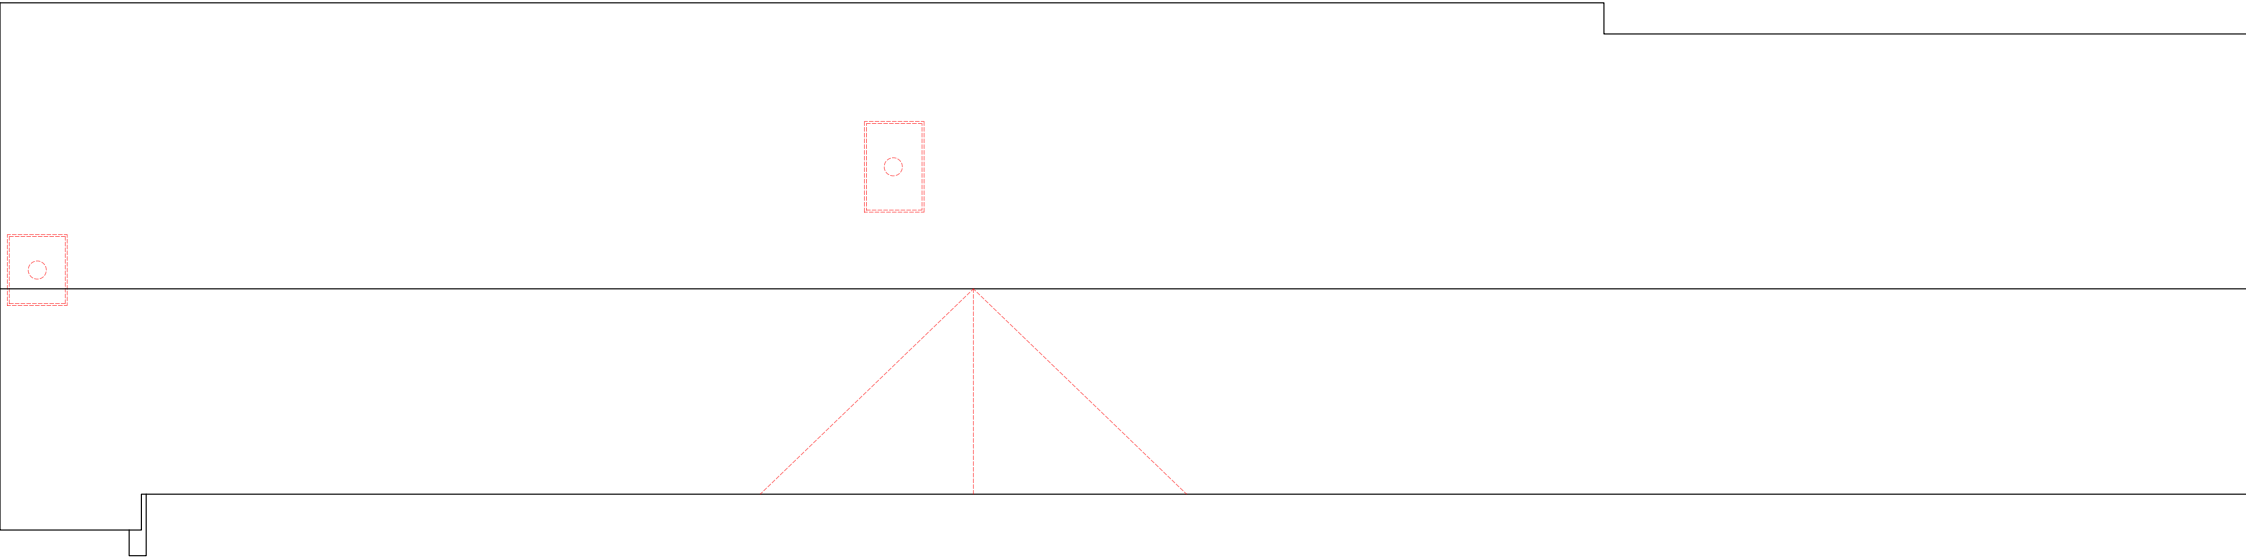

EXISTING ROOF PLAN
(SHOWING EXTENTS OF EXISTING BUILDING DEMOLITION)
SCALE 1:100

A		11/06/25	Chimneys marked for demolition
Rev.	Date	Revisions	
M - Design  40 Blackthorns, Hurstpierpoint West Sussex, BN6 9TF Telephone: 01273 835512 Mobile: 07779 859172			
Project			
THE CONSERVATORY DUCKYLS EAST GRINSTEAD RH19 4LP			
Job Title			
PROPOSED CARPORT AND ALTERATION TO EXISTING OUTBUILDING			
Drawing Title			
EXISTING ROOF PLAN			
Nett Floor Area			
Scale			
1:100 @ A3			
Date		21/02/25	
Drawn by		MEM	
Drg. Ref.		MD/179/02	
Rev.		A	