


Materials

Walls:
Brick to match existing
Powdercoated aluminium cladding: Pagurek Pladur eco Protect Retro 25/554
Anthracite Grey RAL7012 (second and third floors)
Fibre Cement Cedral Click vertical cladding: Smooth Slate Grey C18 (stair/lift cores)

Roof: Powercoated aluminium canopy & fascia. Anthracite Grey RAL7012

Windows: uPVC: White & Anthracite Grey RAL7012

Doors: Composite with uPVC frames: Anthracite Grey RAL7012

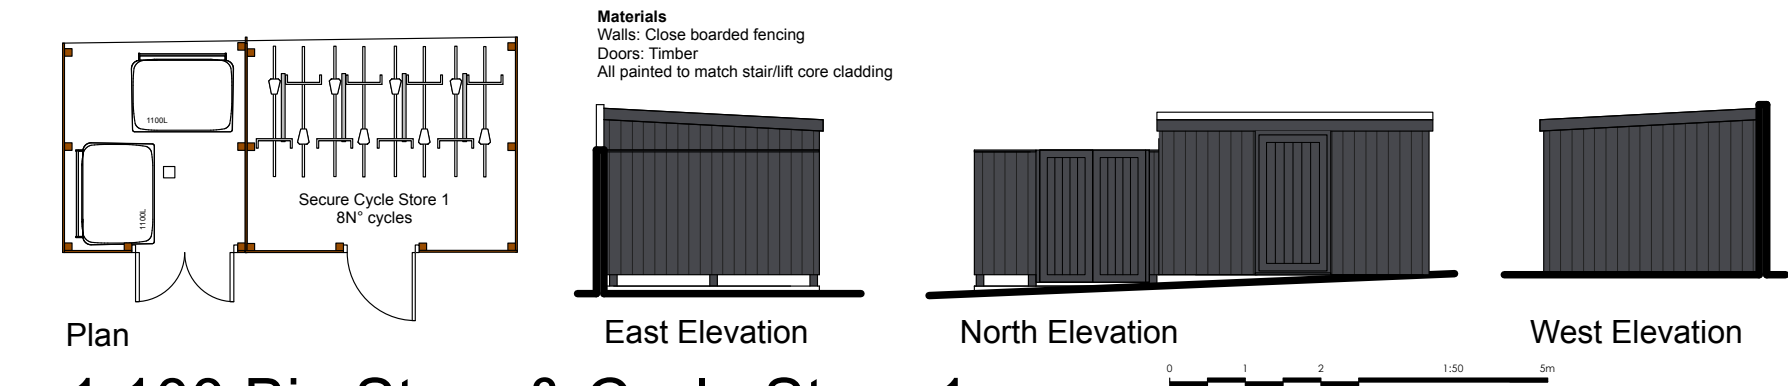

1:100 Bin Store & Cycle Store 1


© Copyright CKA Architectural Ltd.
Drawing must not be copied or reproduced without permission from CKA Architectural.
All dimensions to be checked on site.




East Elevation (Front)




South Elevation (Side)

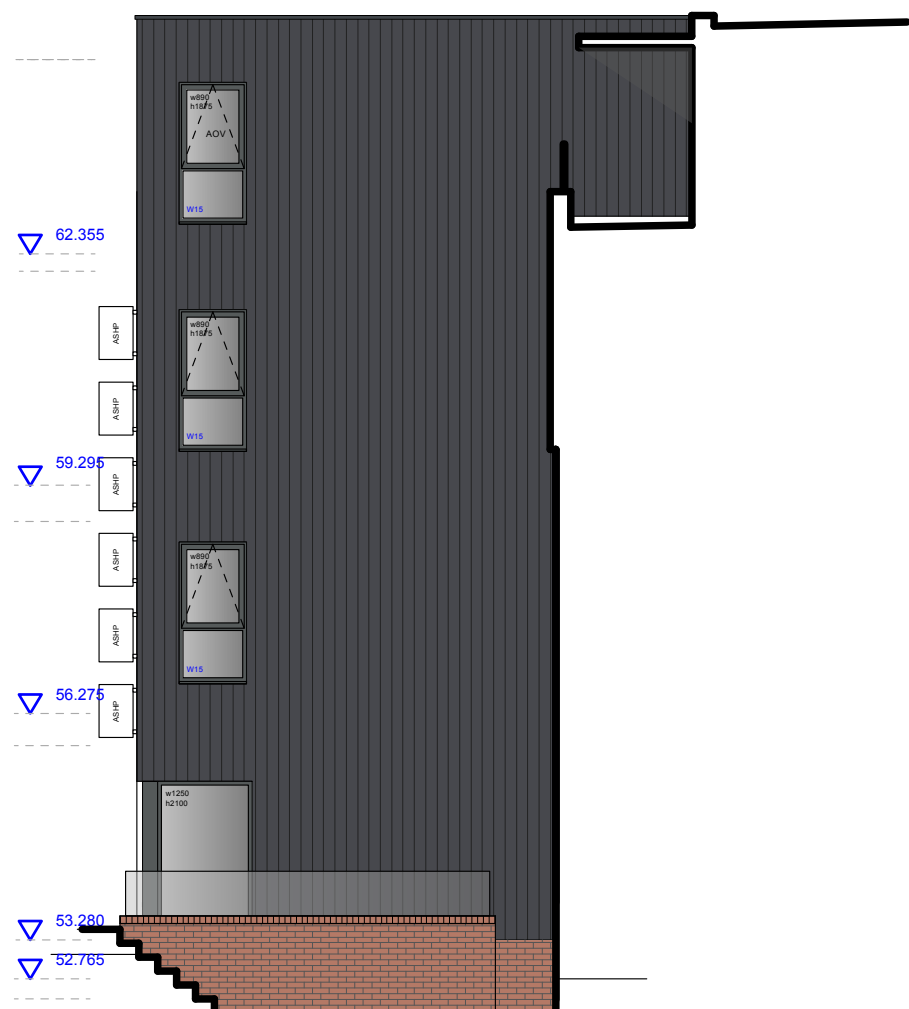

South Elevation (Side)

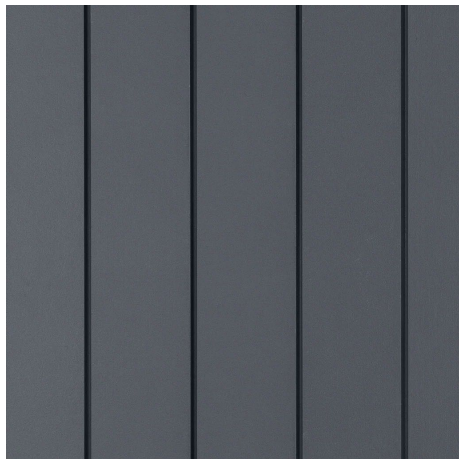

Cedral Click Smooth
Slate Grey C18

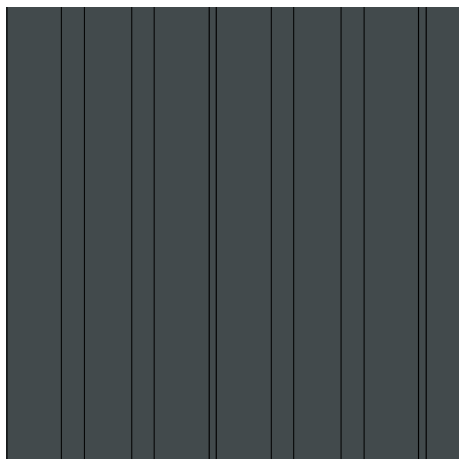

Second and third floor cladding
Powder Coated Aluminium panels


Colour: Anthracite Grey RAL7012



West Elevation (Rear)



North Elevation (Side)

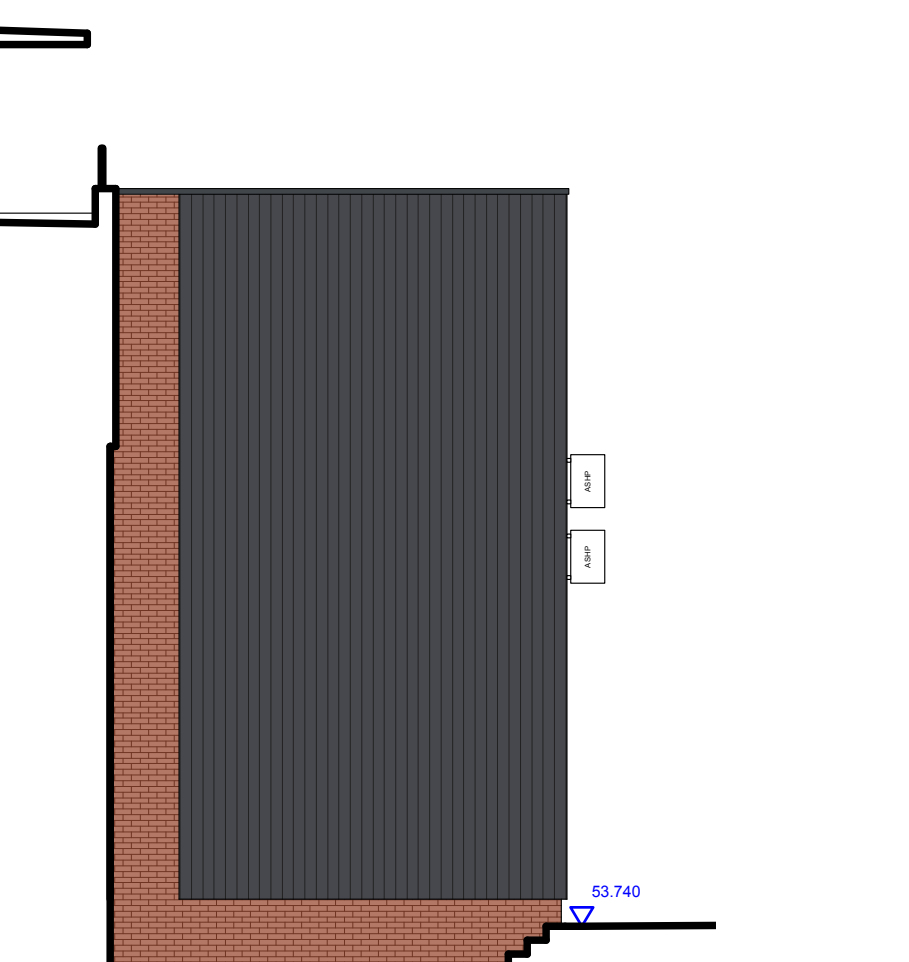

North Elevation (Side)

Revisions
- 22/04/2025 First issue
A 28/02/2025 ASHP positions
B 05/03/2025 AOV
C 12/03/2025 Structural info




Client
PR Homes Direct

Project address
1-3 Barclay Court
Market Place, Haywards Heath,
West Sussex RH16 1DB


Project description
Conversion & extension to form
10N° flats

Drawing title
Proposed Elevations










Scale 1:100 & 50 @ A1
Job N° 3428
Drawing N° 18
Revision C

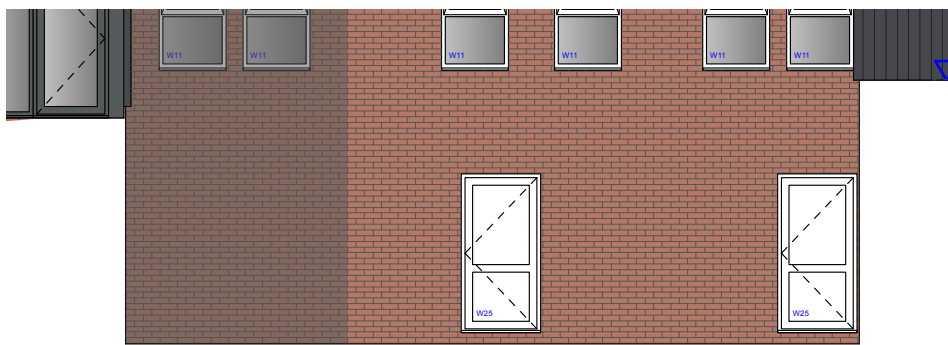

West Elevation (Rear)

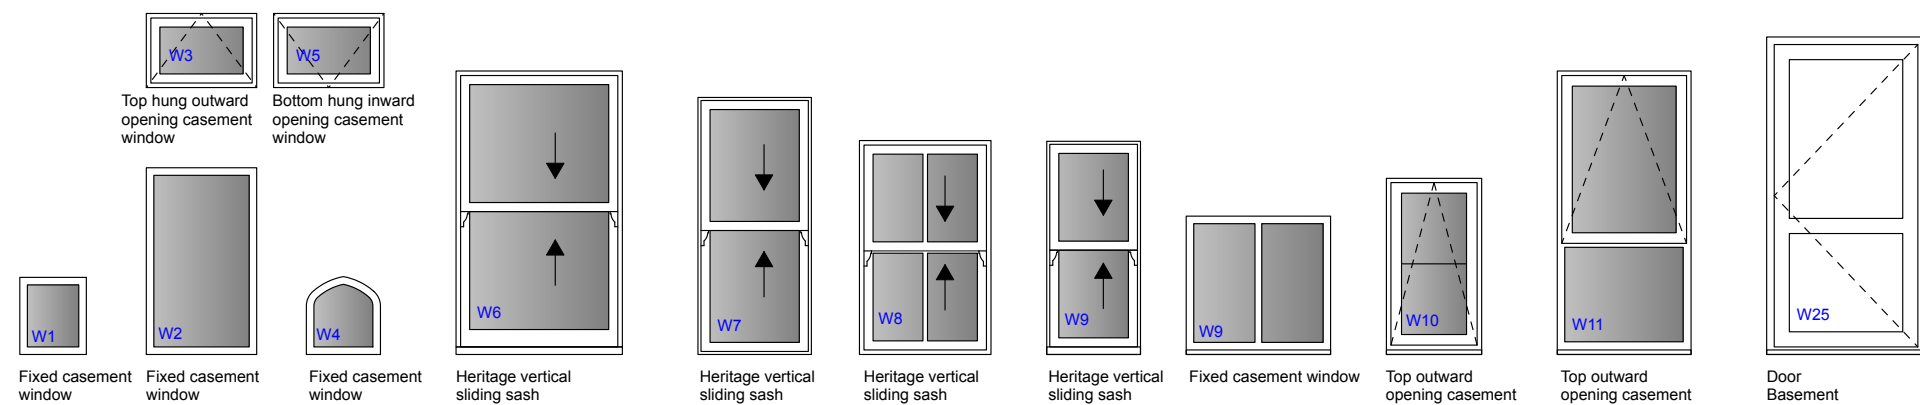

Windows within existing structure
uPVC White

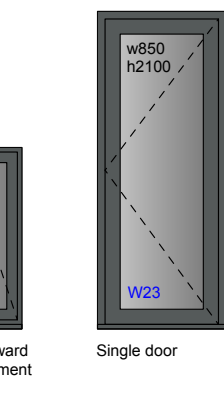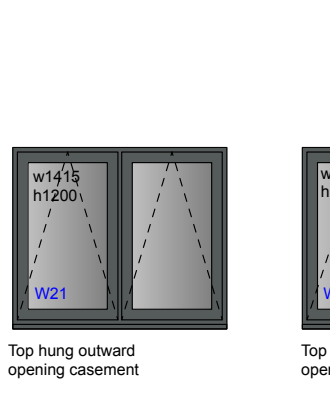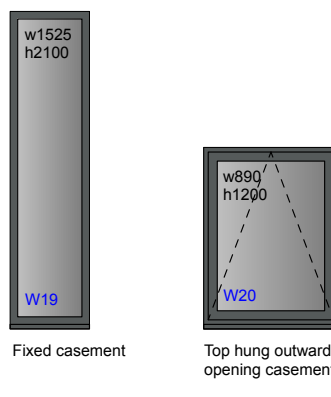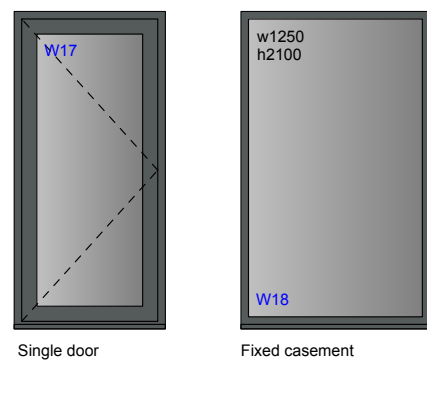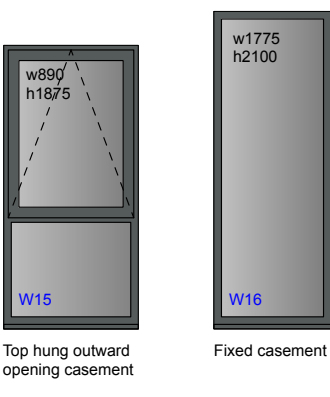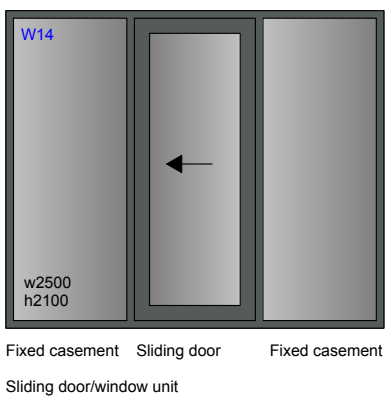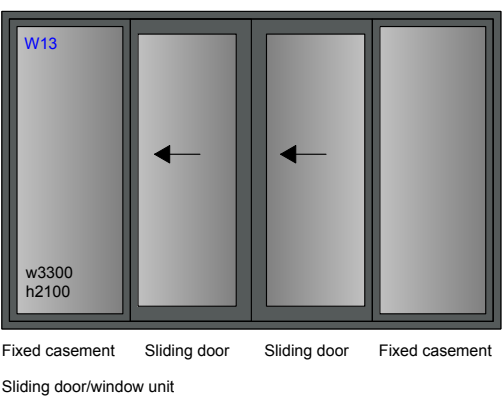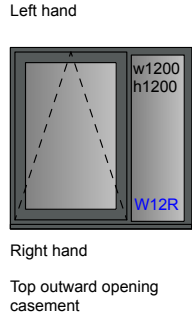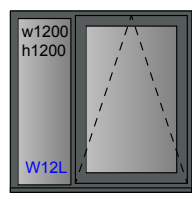

Windows within new structure
uPVC Dark Grey (Anthracite Grey RAL7012)

All new windows to suit new opening sizes to be measured by installer on site prior to manufacture.

Proposed Elevations