



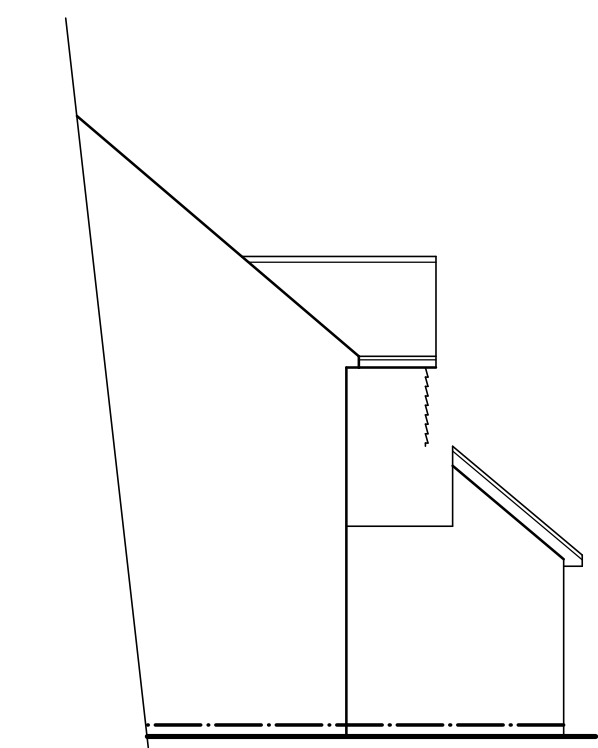


SOUTH ELEVATION






EAST ELEVATION

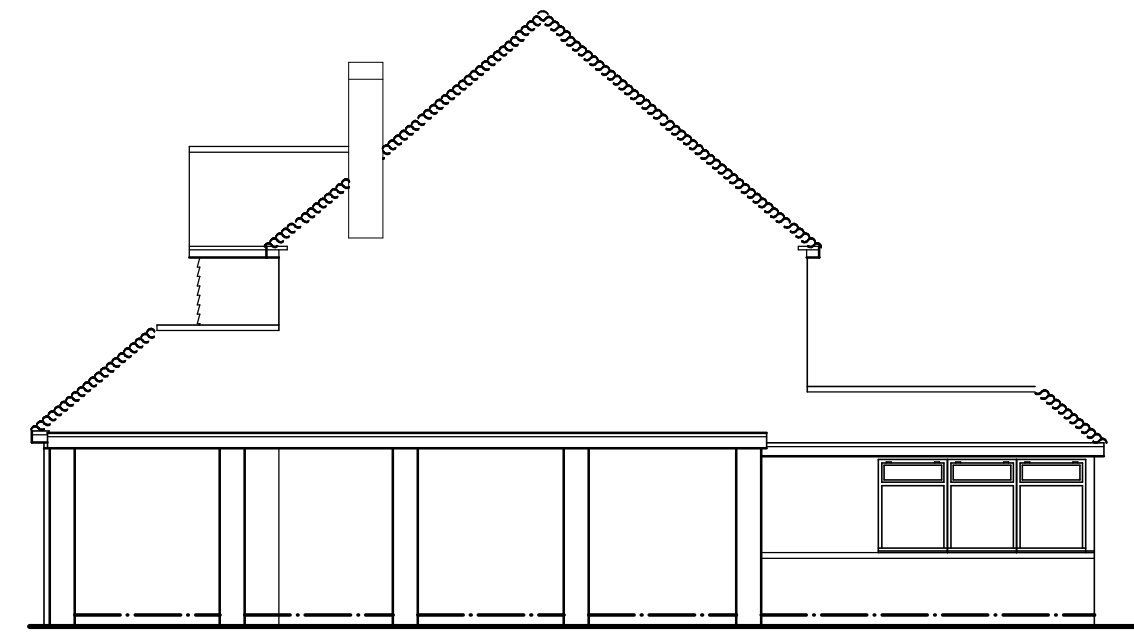

NORTH ELEVATION

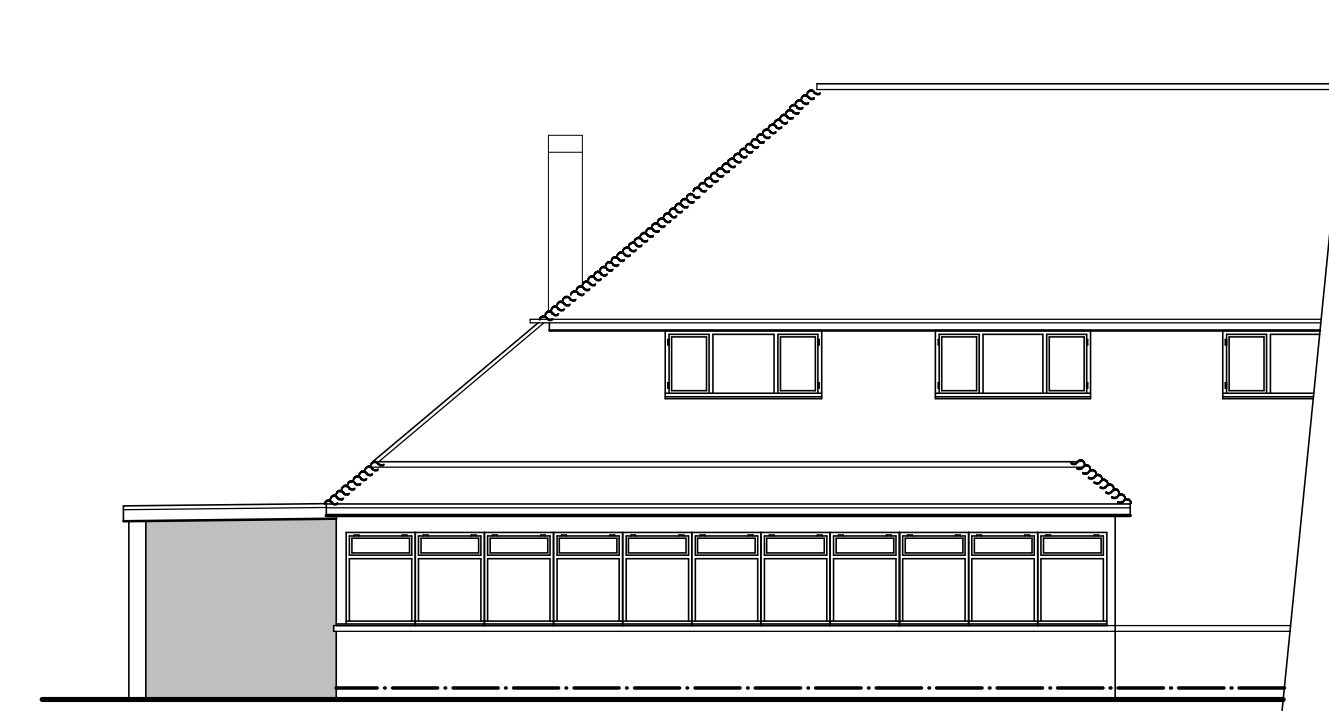

WEST ELEVATION

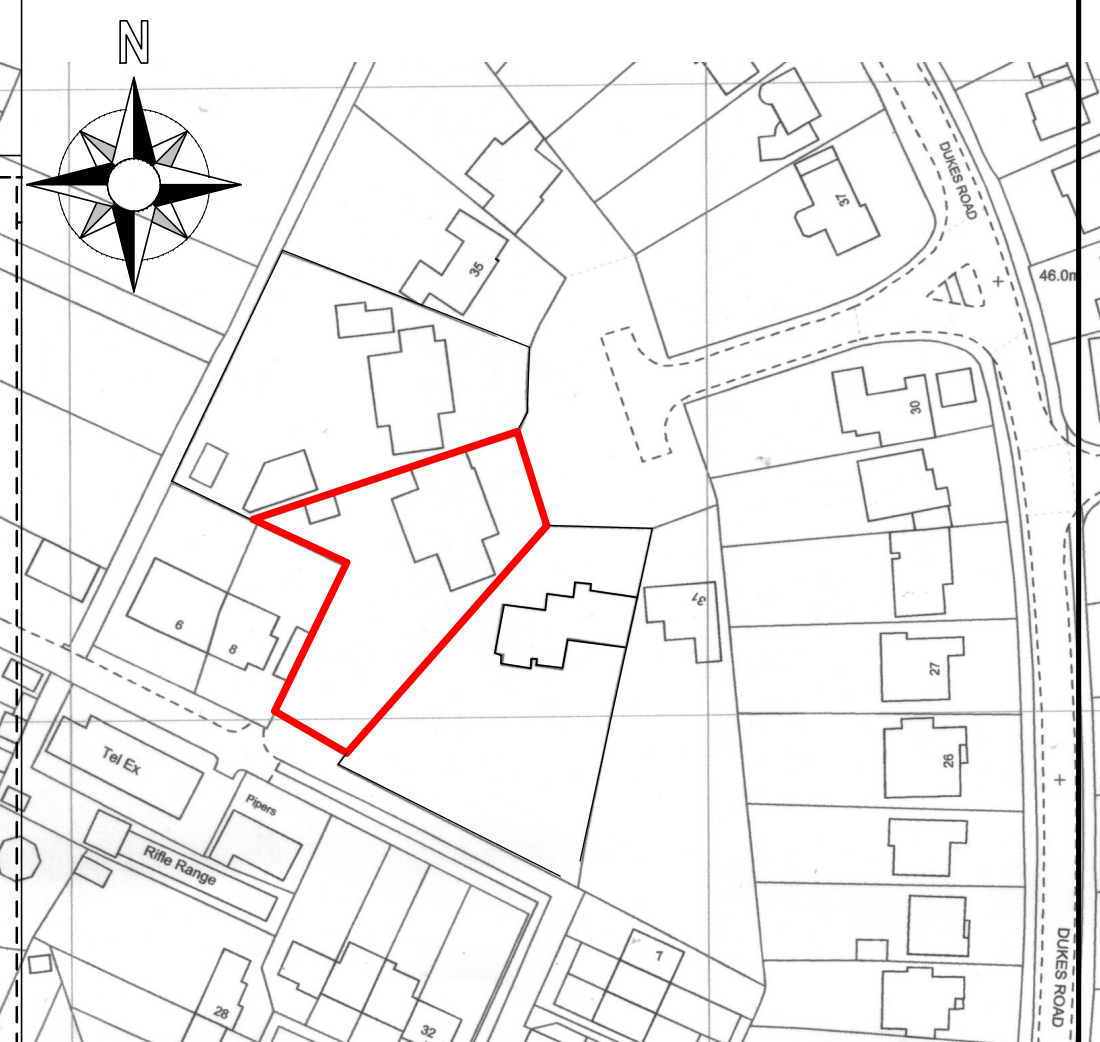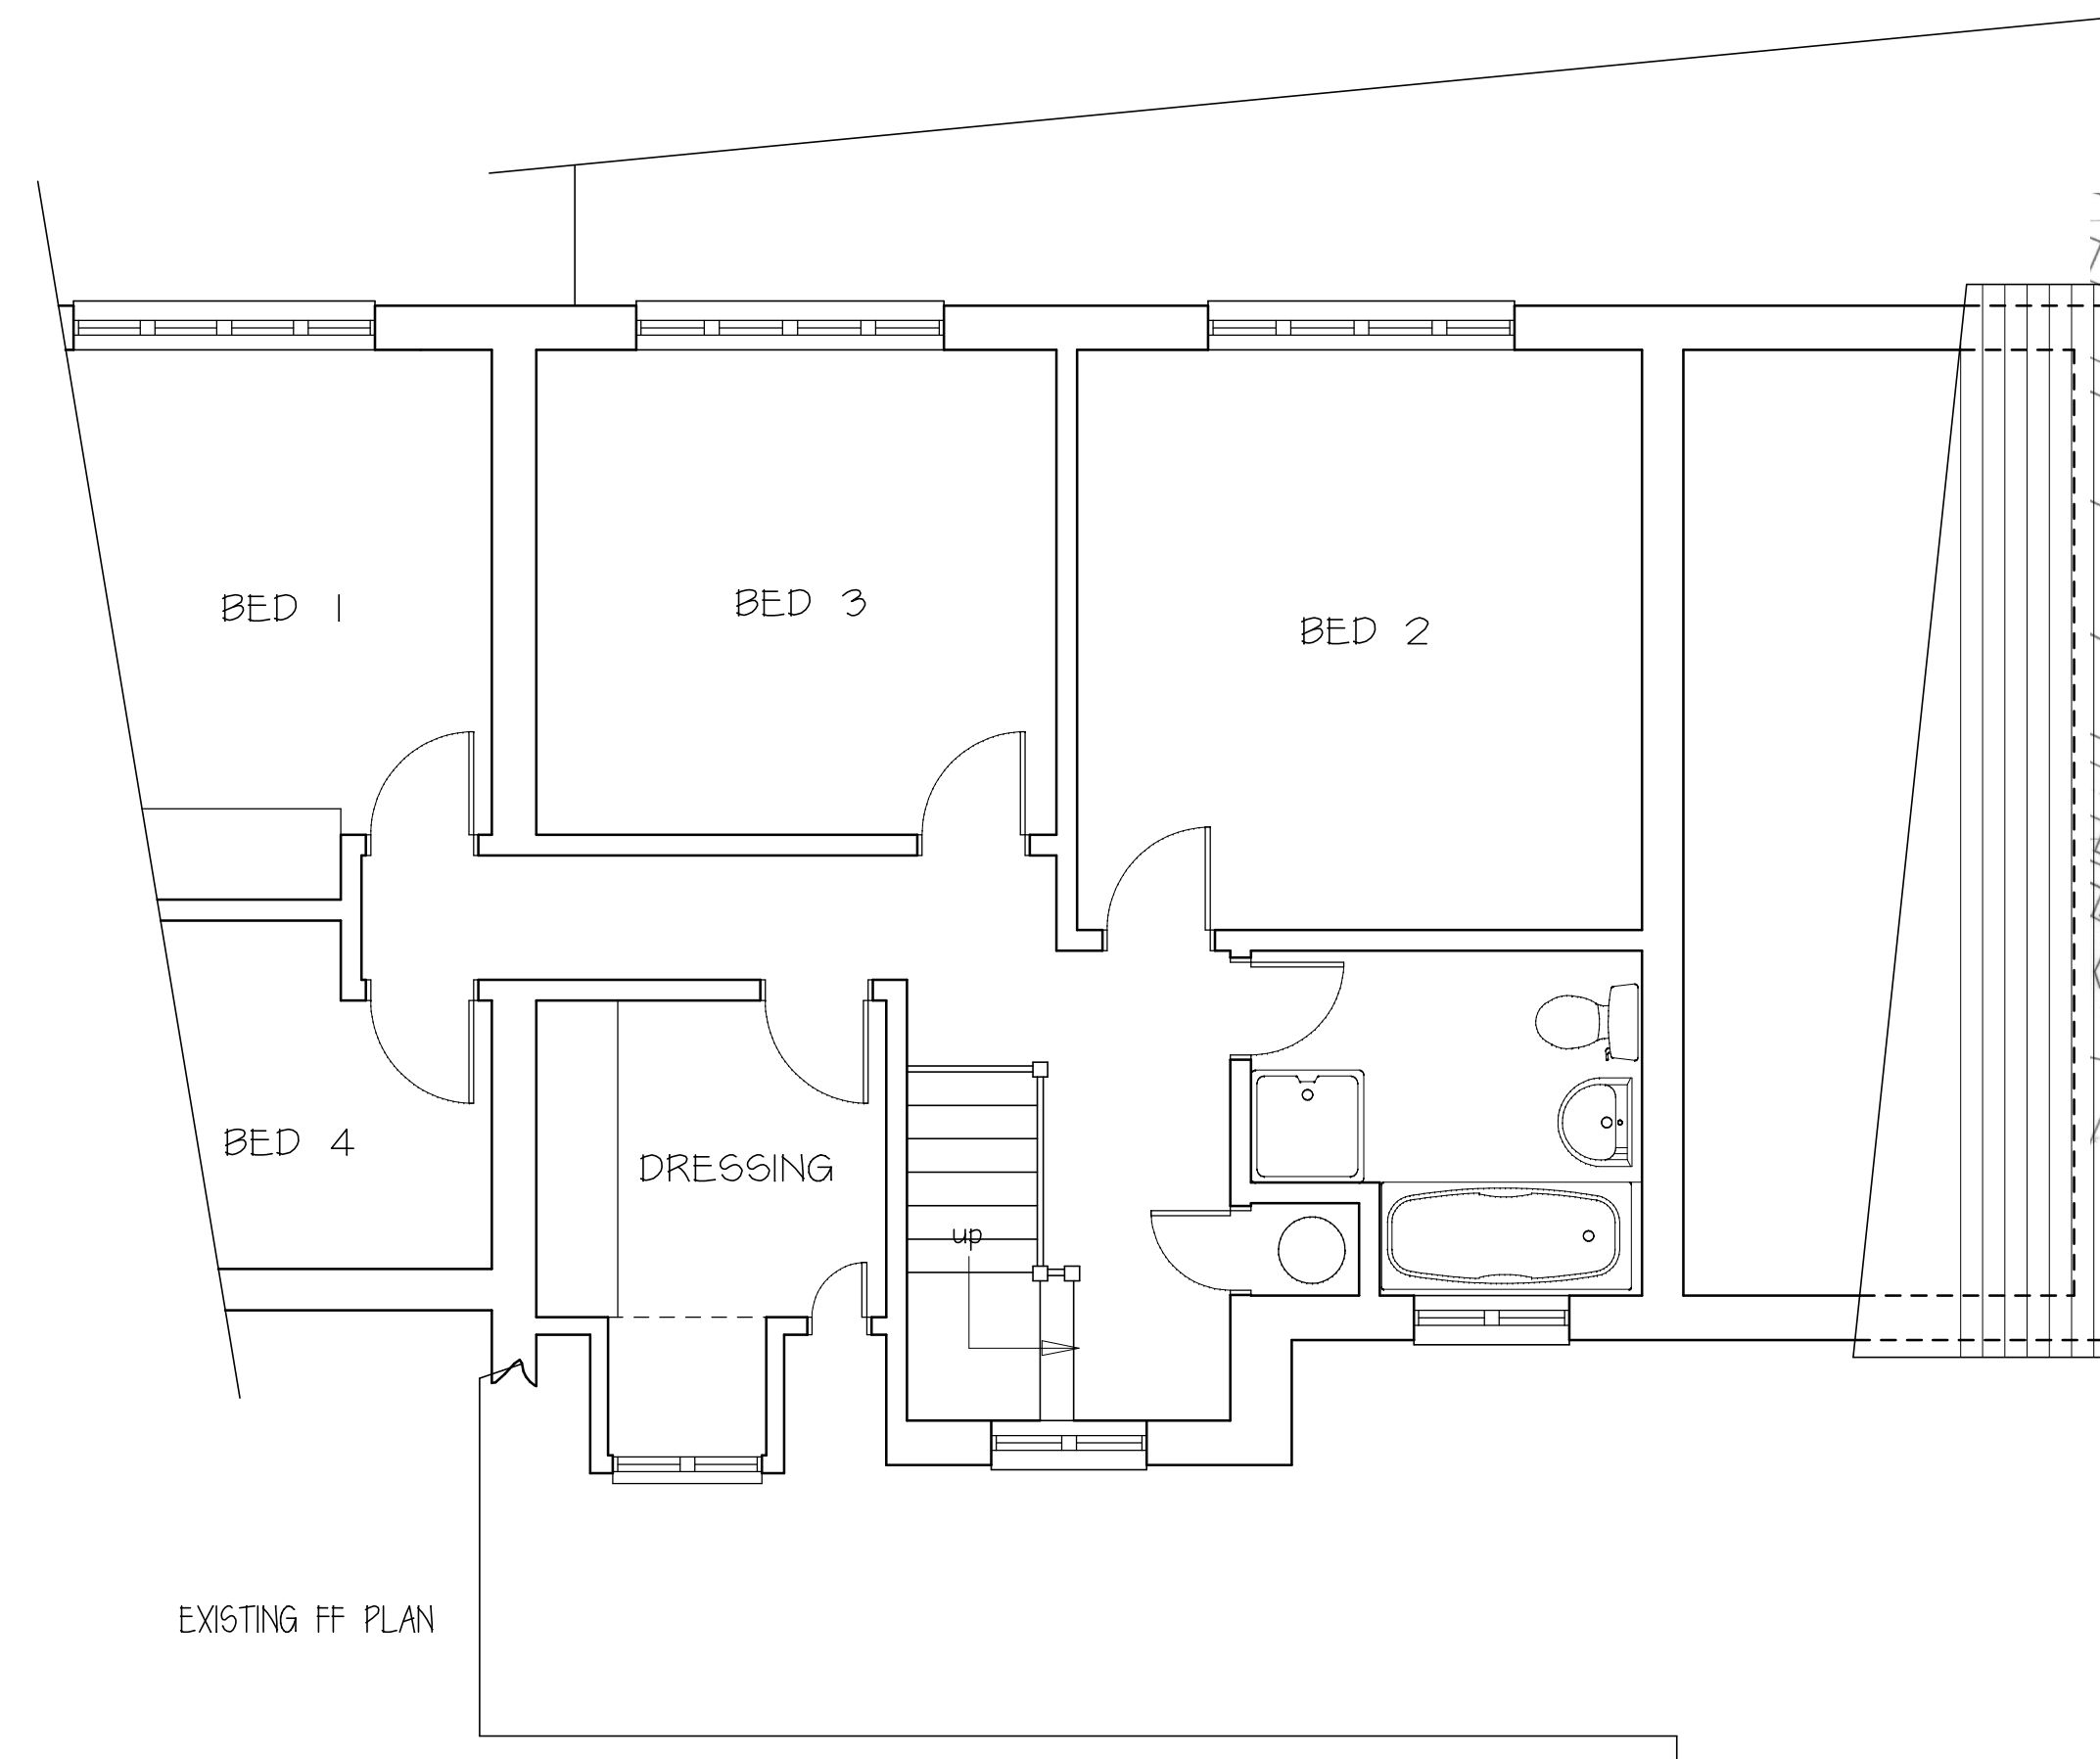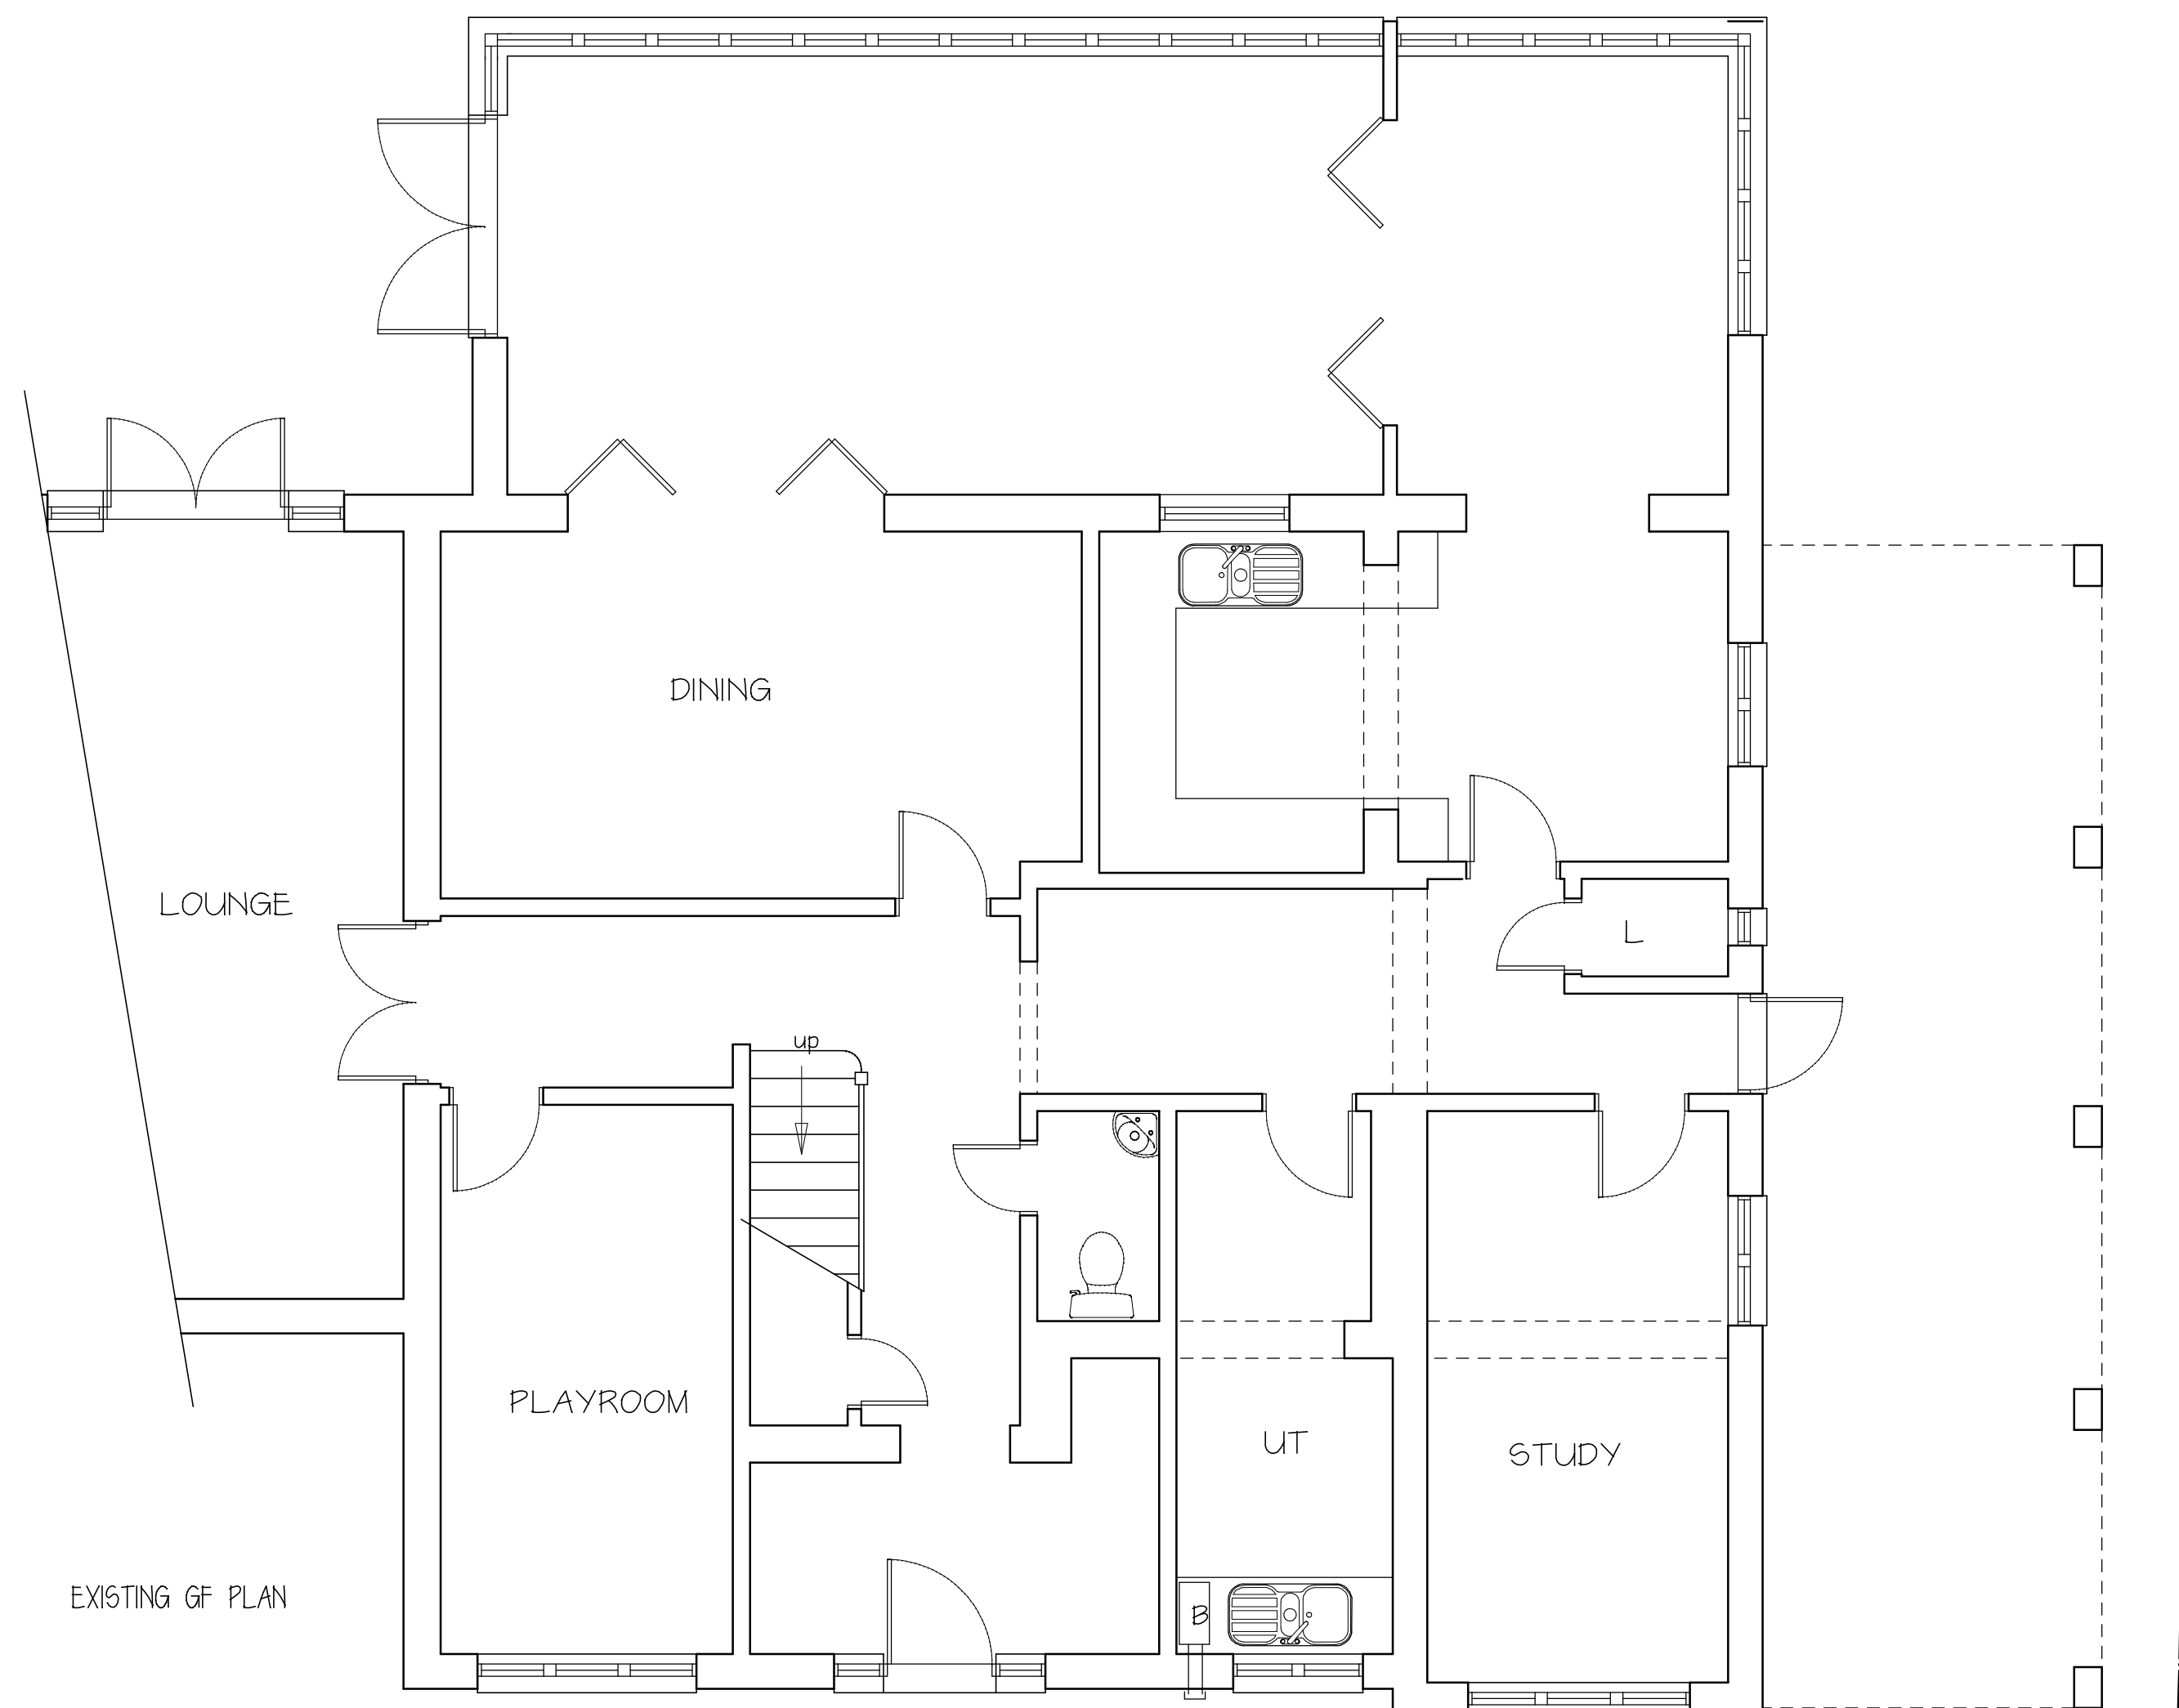

LOCATION PLAN 1:1250

EXISTING LAYOUT		
proposed extension/alts to 33 Dukes Road Lindfield		
for P Lewry Esq		
	P R Gosling — architectural consultants 78 Potters Lane Burgess Hill RH15 9JS 01444 — 248945	
	scale	1:50, 1:100@A1
	date	Jul 24
	drawn	PAG
		drawing no. 200.24.01