




PROPOSED UTILITY BUILDING PLANS
Drawing no. PRR2

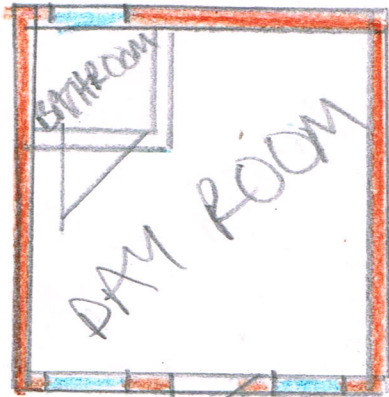


FLOOR PLAN

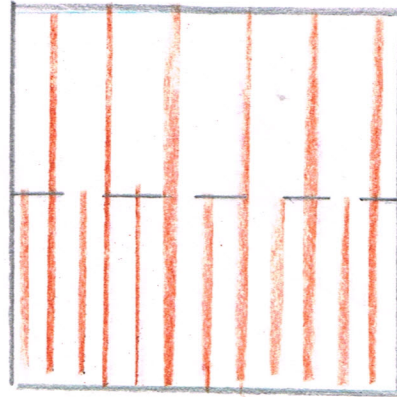


ROOF PLAN

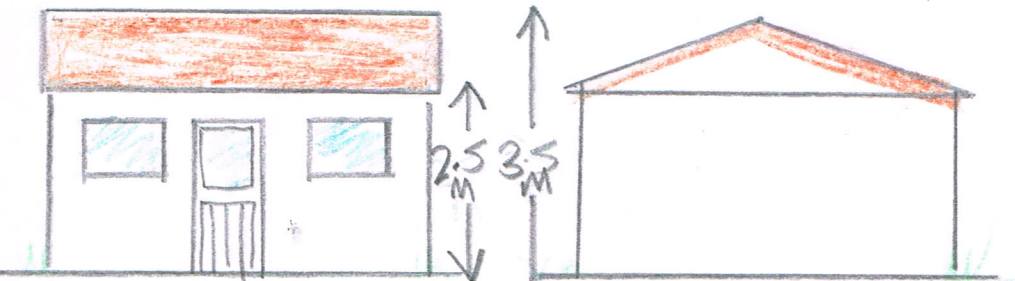

FRONT

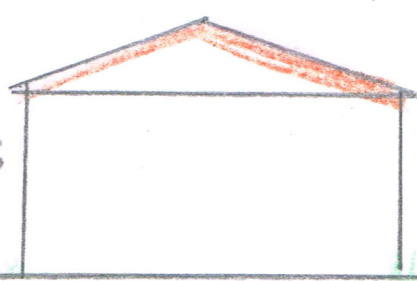

SIDE

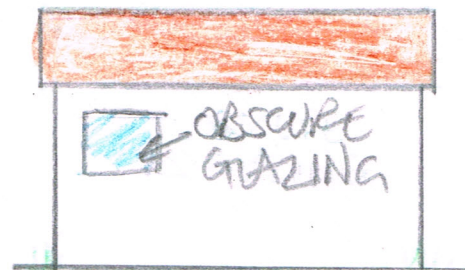

REAR

0 1 2 3 4 5 M
SCALE 1:100 @ A4