




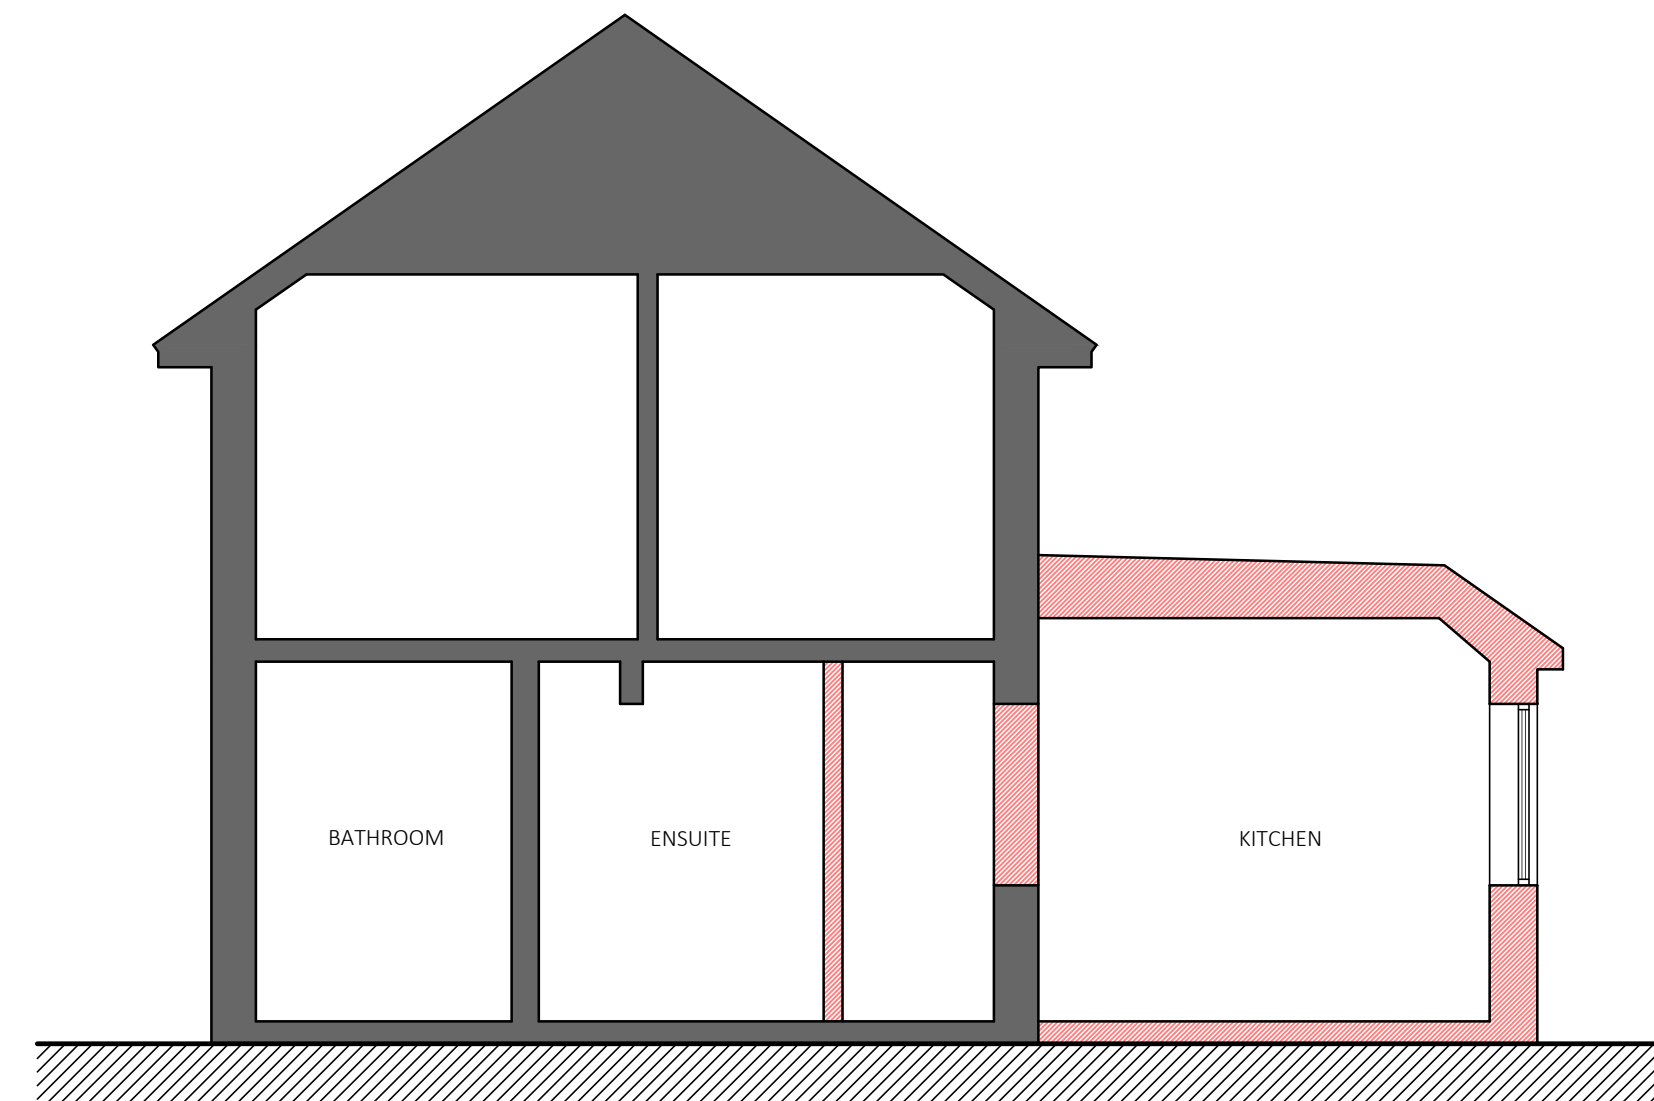


PROPOSED SECTION A-A - 1:50@A1

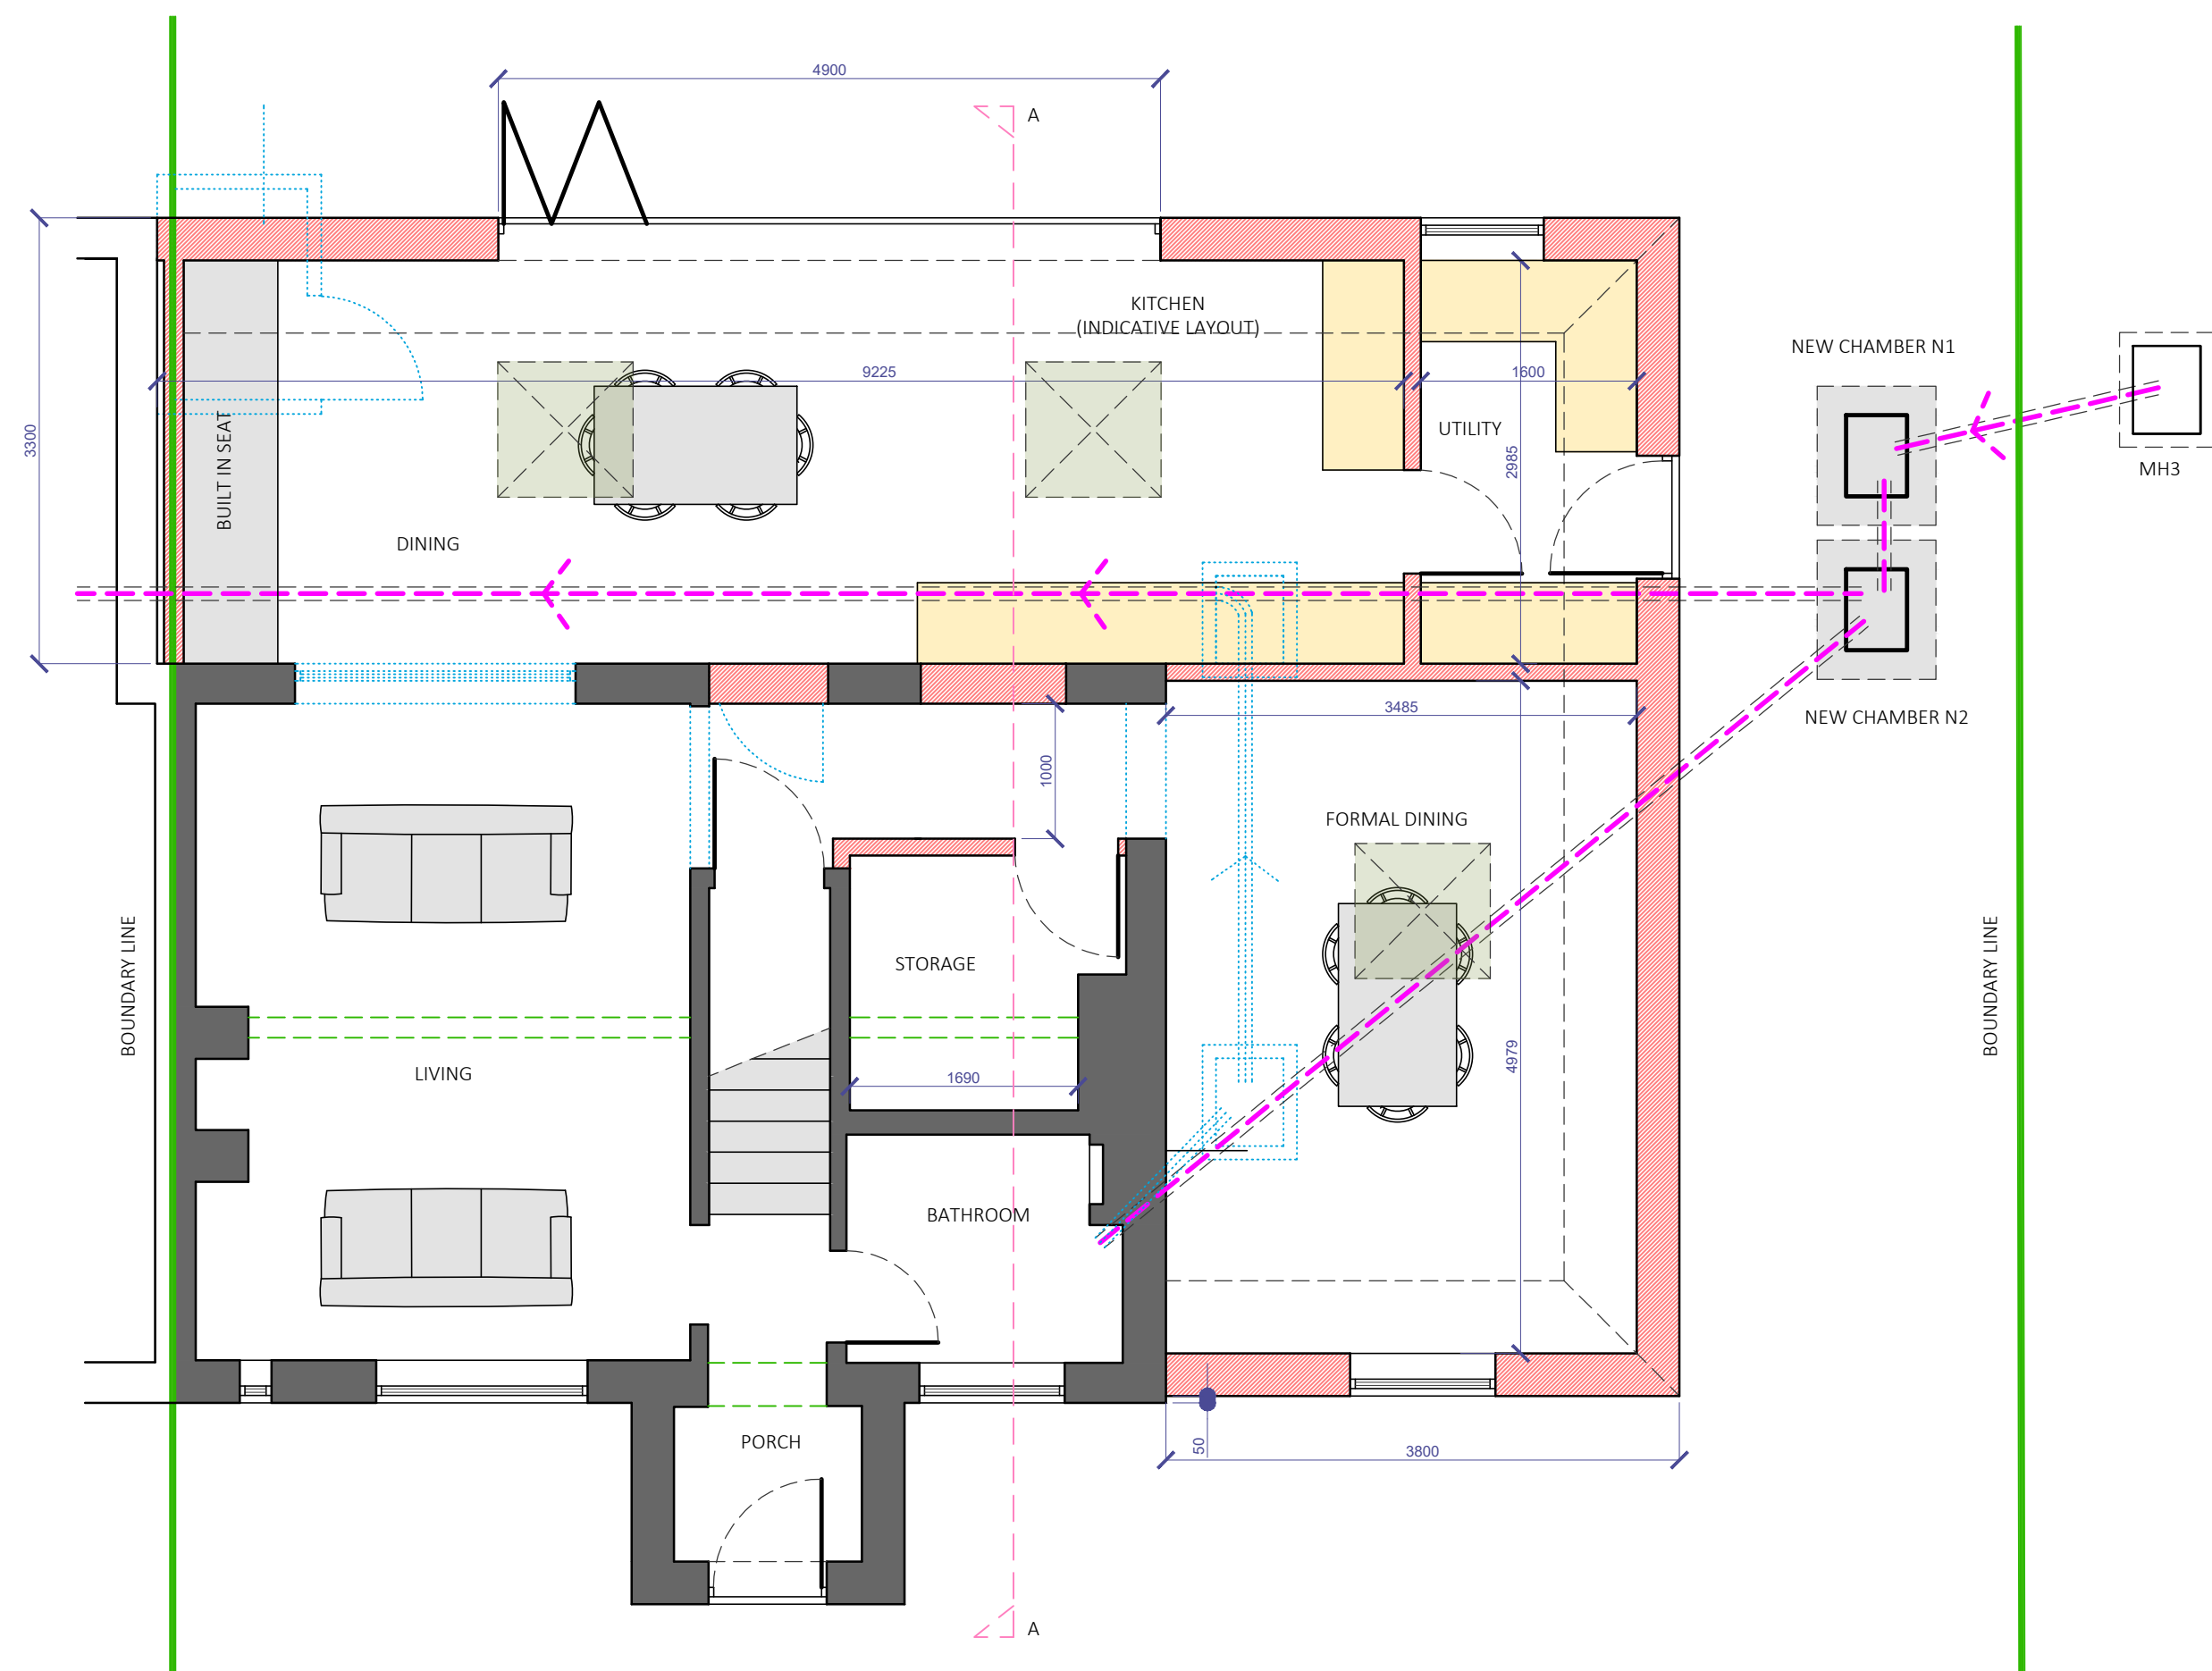

INDICATIVE RENDER

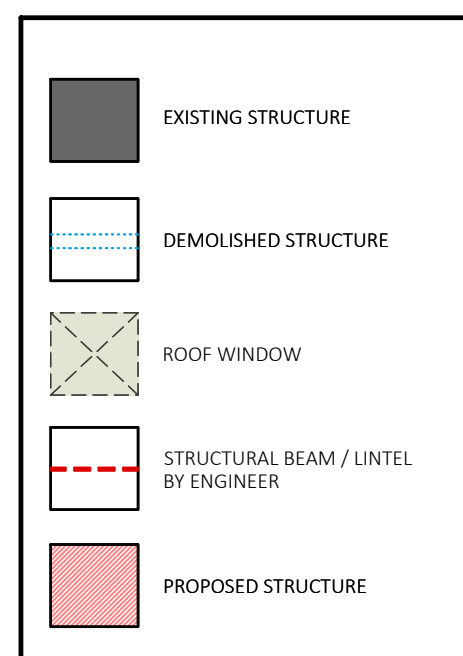


PROPOSED FRONT ELEVATION - 1:100@A1

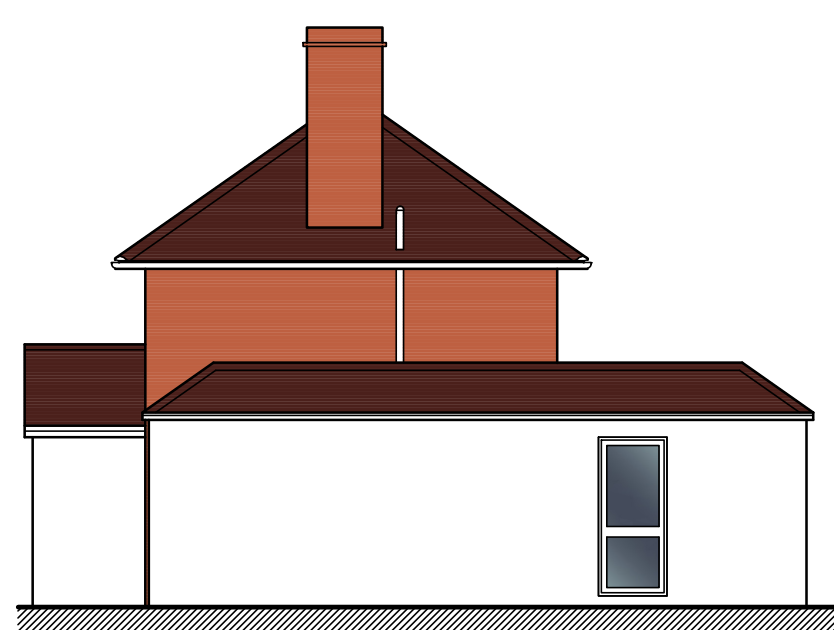

PROPOSED SIDE ELEVATION - 1:100@A1



PROPOSED REAR ELEVATION - 1:100@A1

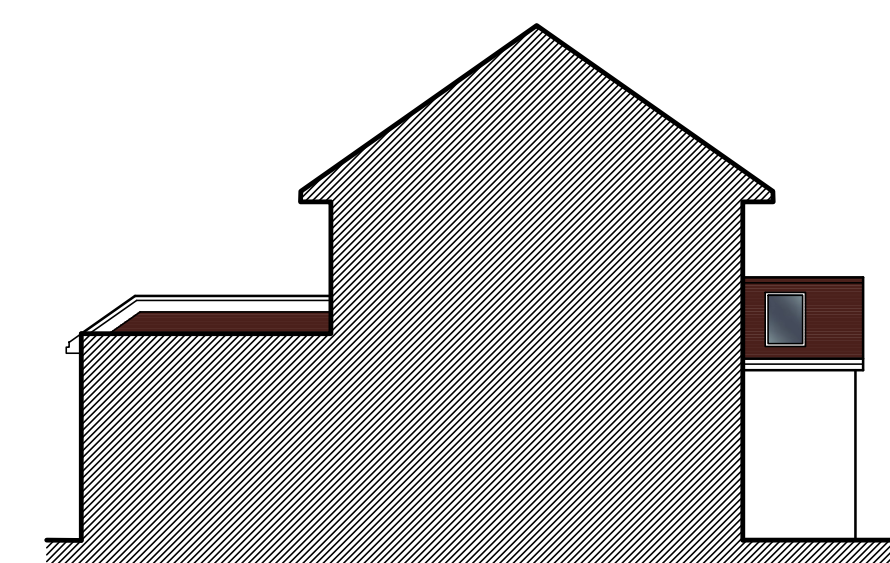


PROPOSED SIDE ELEVATION - 1:100@A1

CONTACT INFO

E: Scott@EllisdonArchitecturalAssociates.co.uk
W: WWW.EllisdonArchitecturalAssociates.co.uk
M: 07828 189525

SCALE BARS

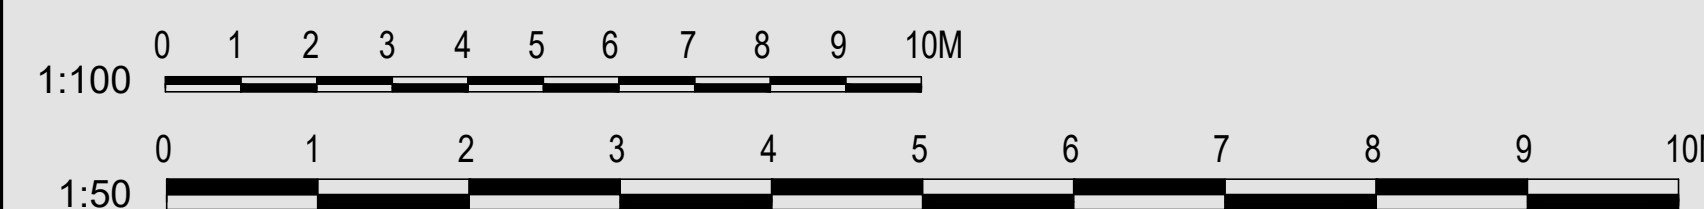

REVISION	DESCRIPTION	STATUS:	CLIENT:	MR ADAM FINCH	SITE ADDRESS:
0	FIRST ISSUE	PLANNING	JOB REF:	671	2 BORERS CLOSE COPTHORNE RH10 3XW
A			DRG. NO:	02	
B			DRG. TITLE:	PROPOSED PLANS	
C			DATE:	OCTOBER 2025	
			SCALE:	1:50/100@A1	