





EXISTING SECTION C-C - 1:50@A1

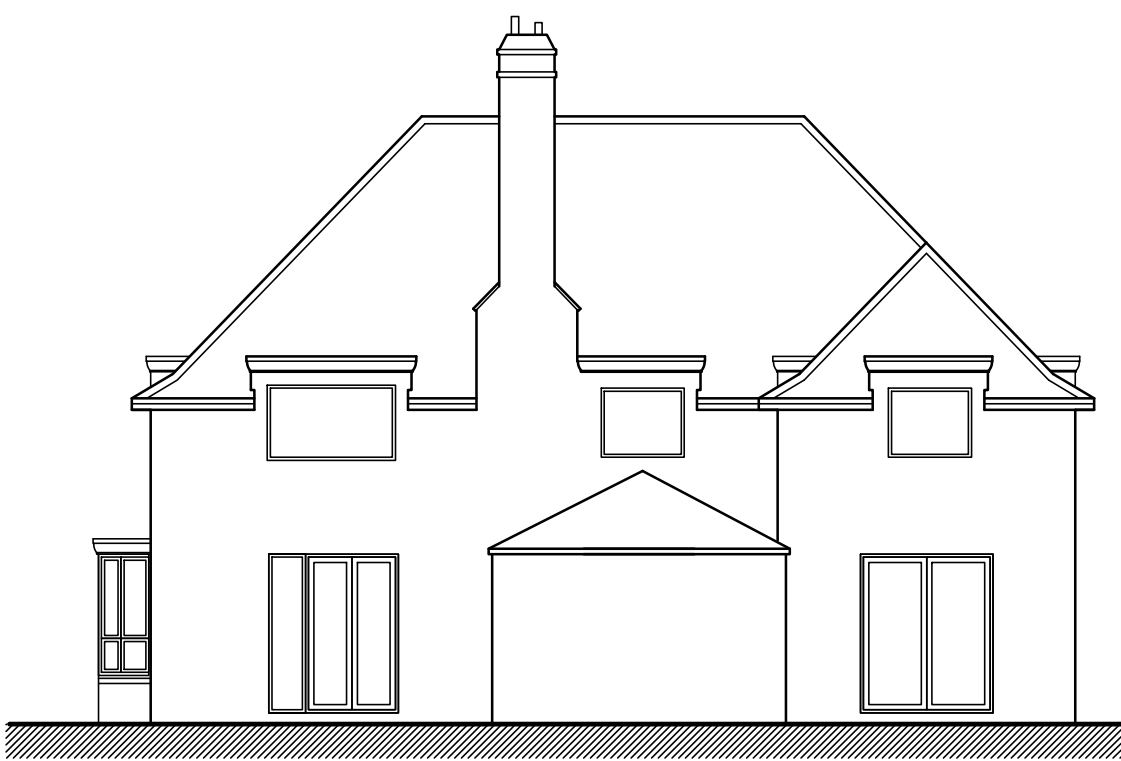


FRONT ELEVATION 1:100@A1




SIDE ELEVATION 1:100@A1

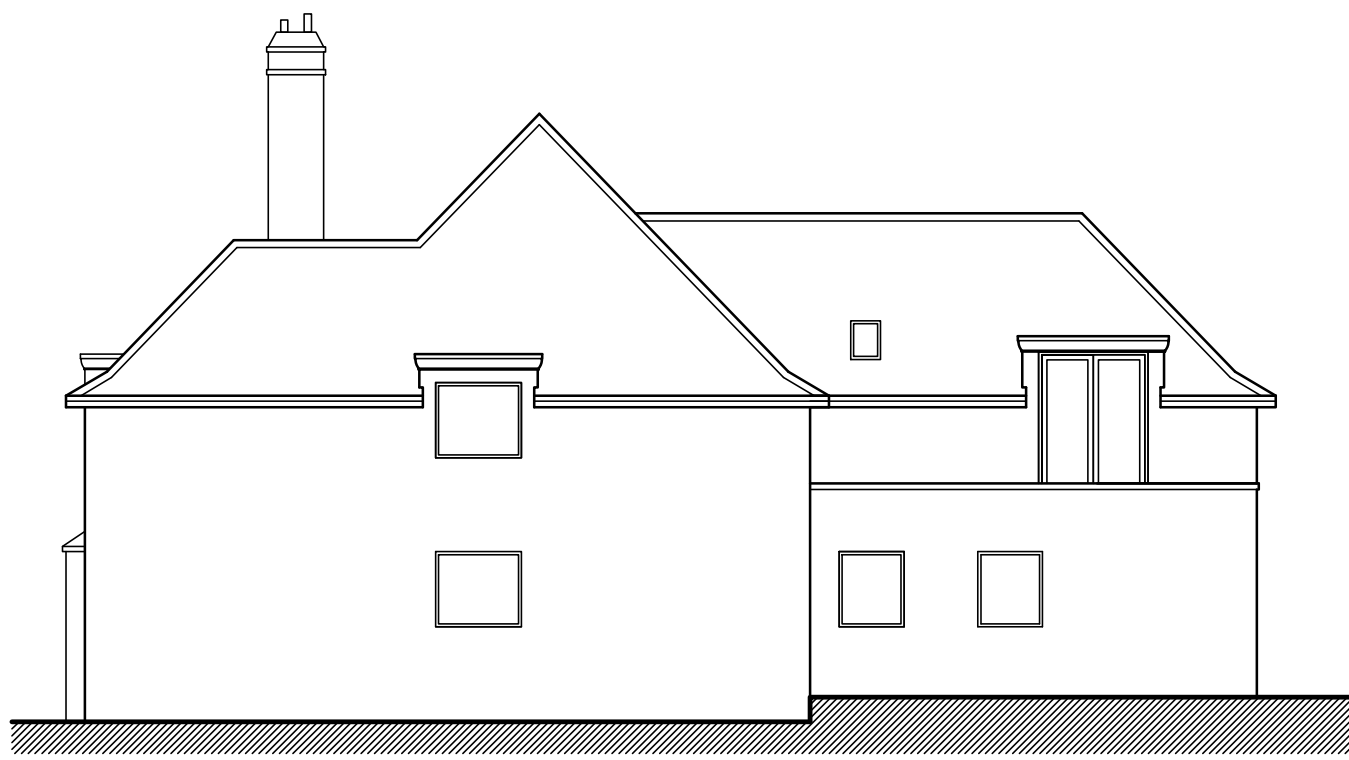


REAR ELEVATION 1:100@A1

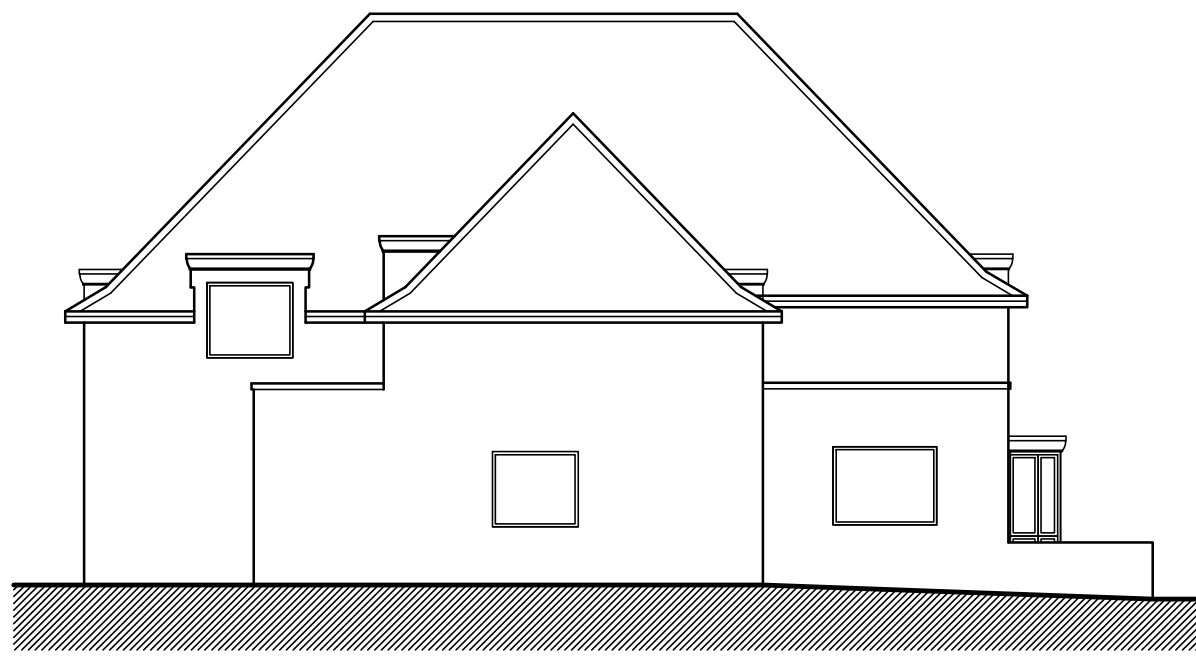


SIDE ELEVATION 1:100@A1

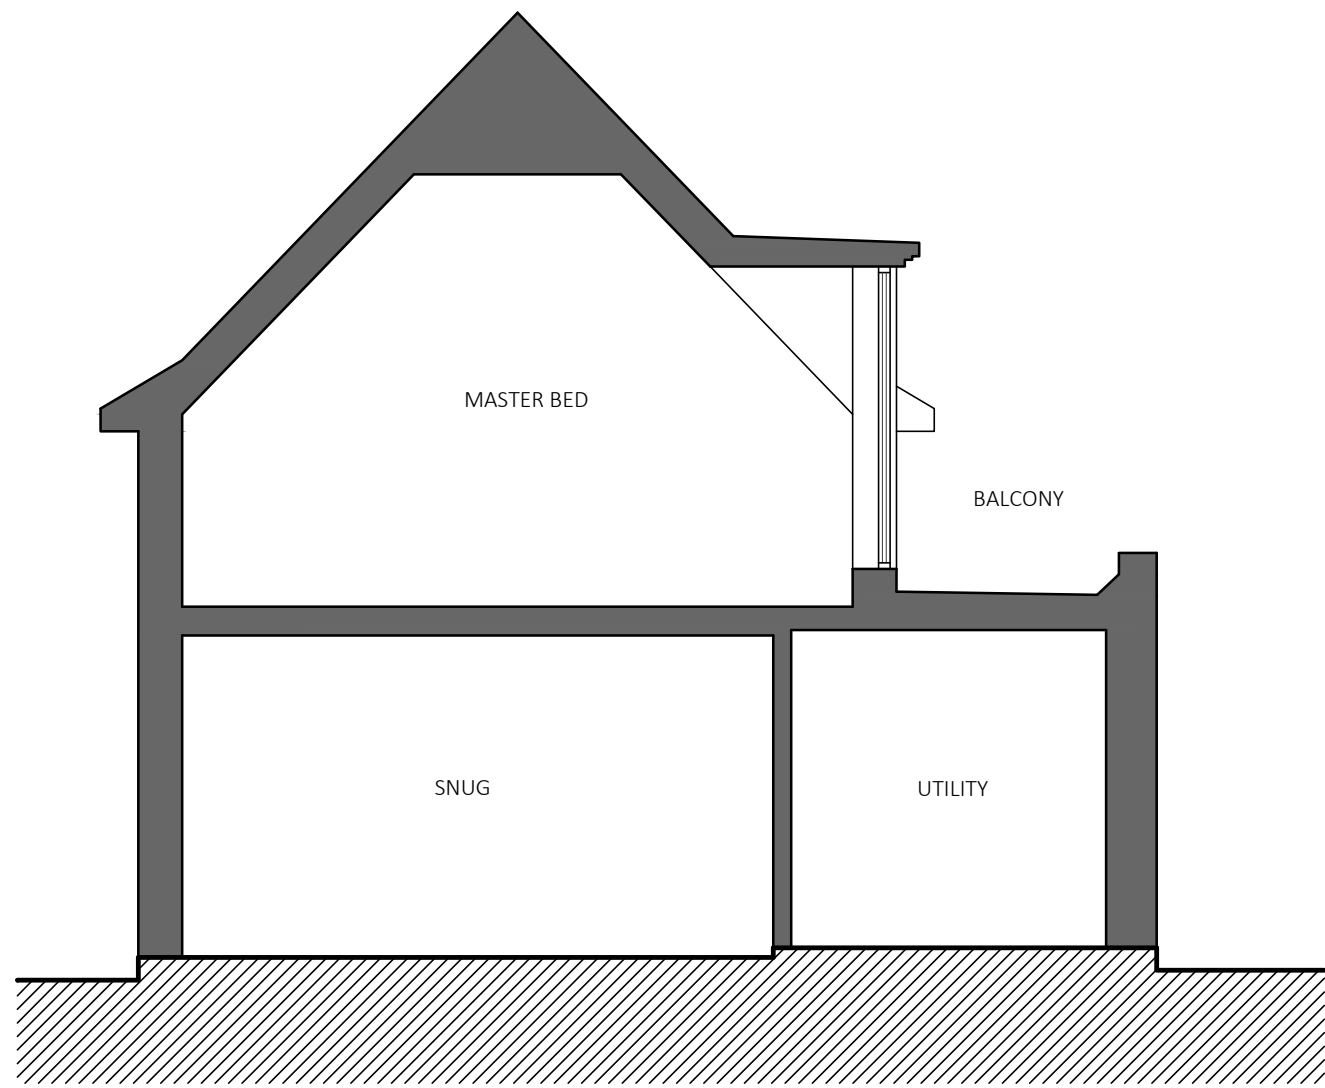

EXISTING SECTION B-B - 1:50@A1

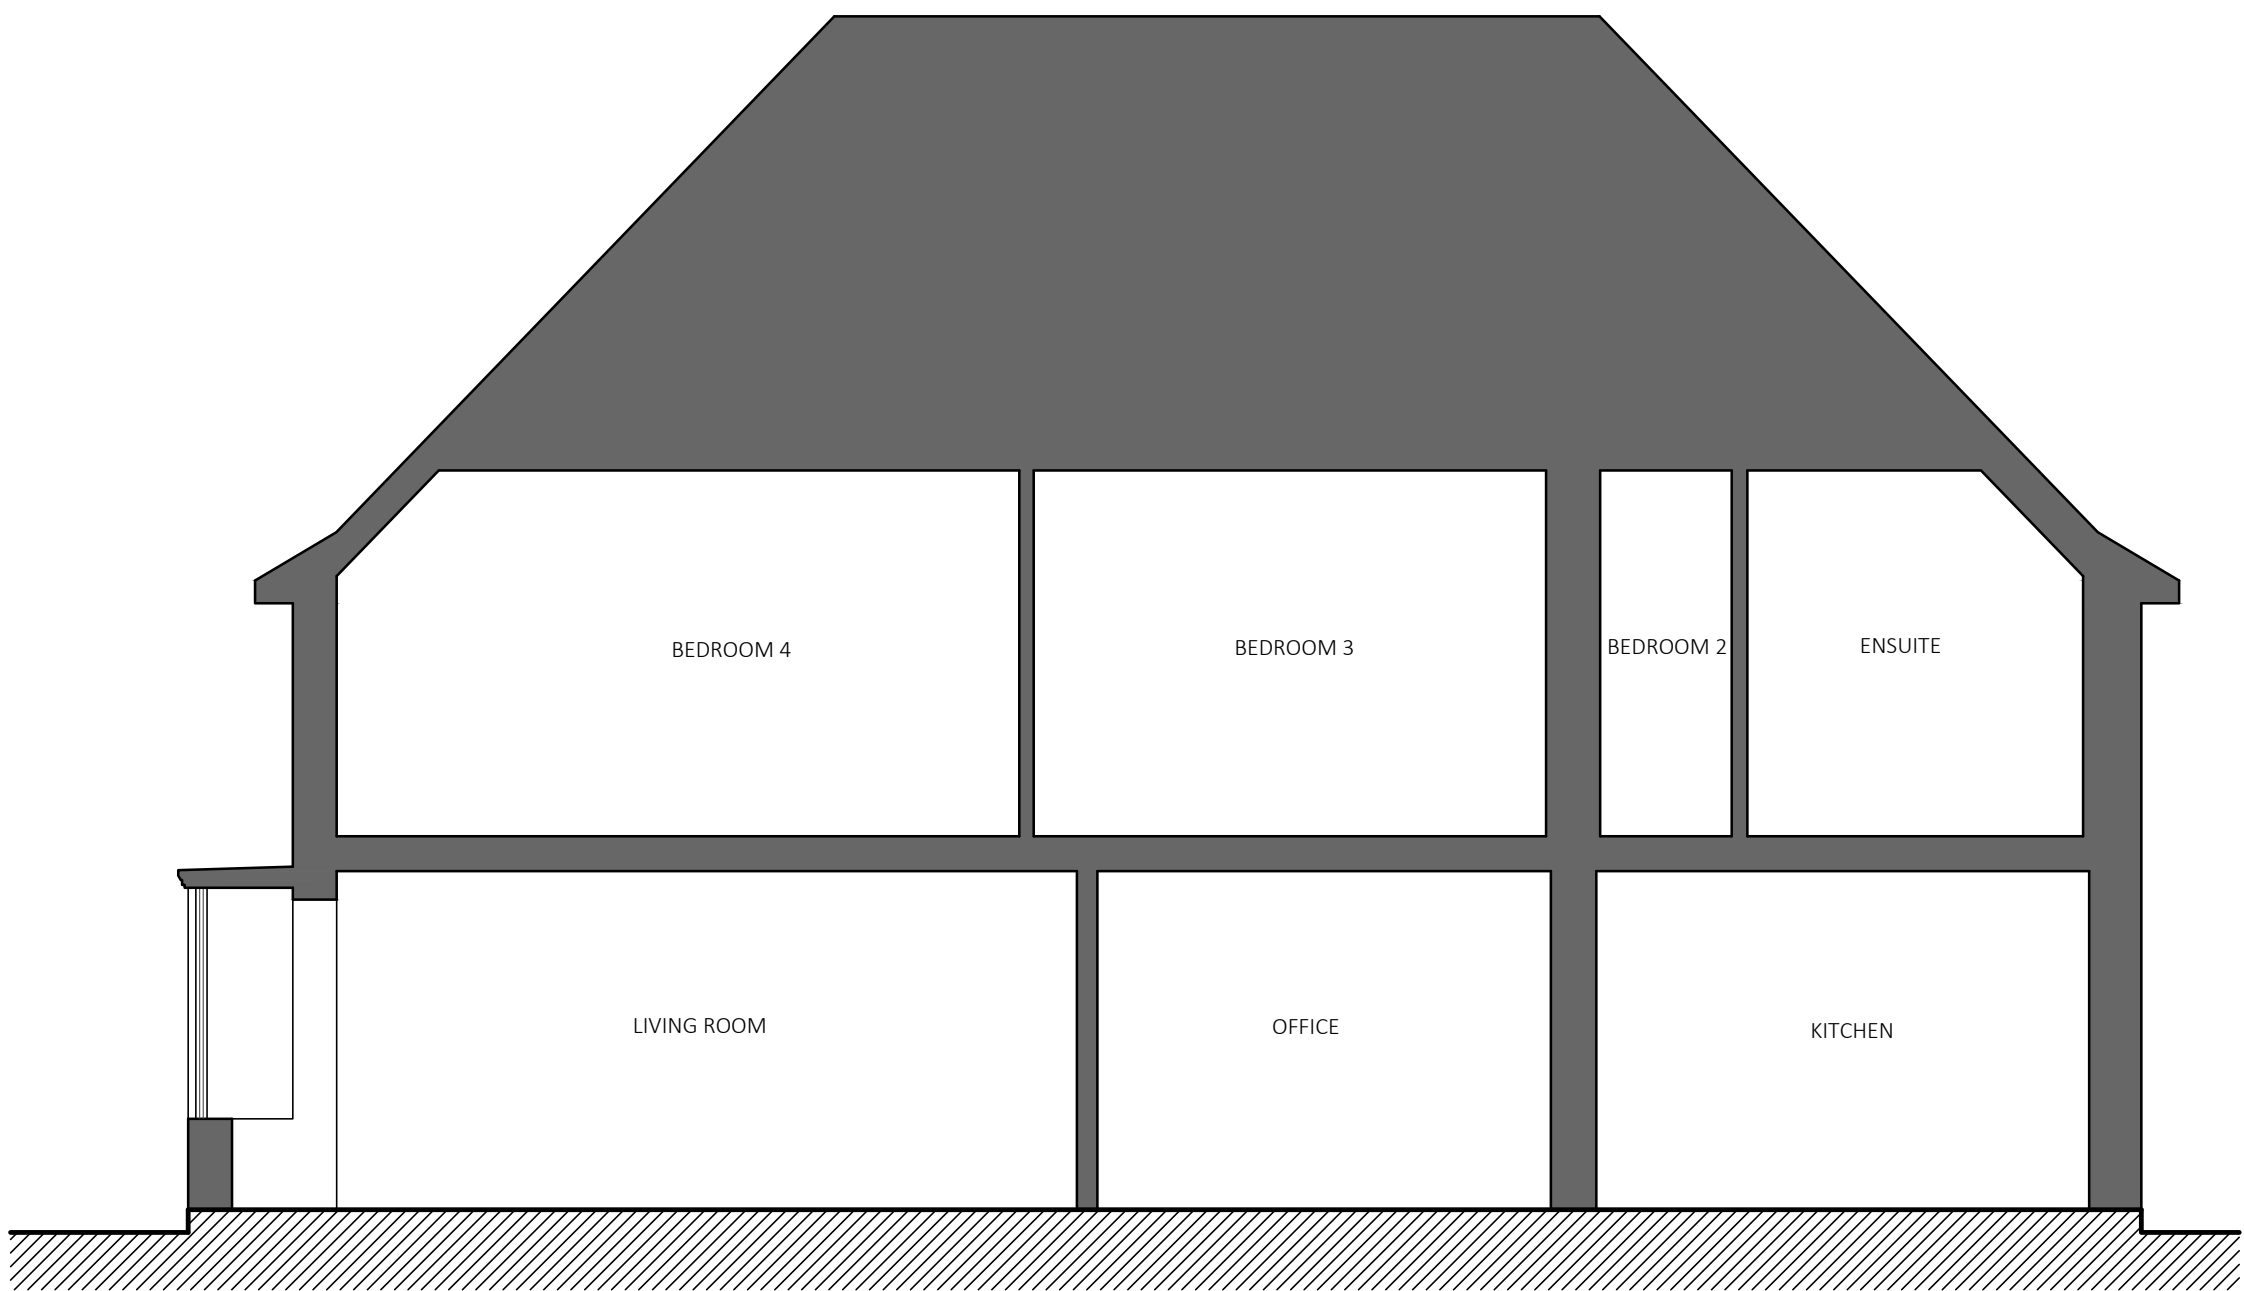


EXISTING SECTION A-A - 1:50@A1

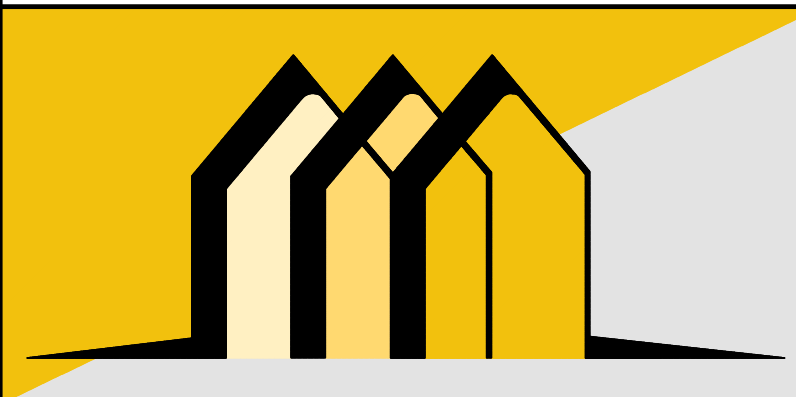

CONTACT INFO

E: Scott@EllisdonArchitecturalAssociates.co.uk
W: WWW.EllisdonArchitecturalAssociates.co.uk
M: 07828 189525

SCALE BARS

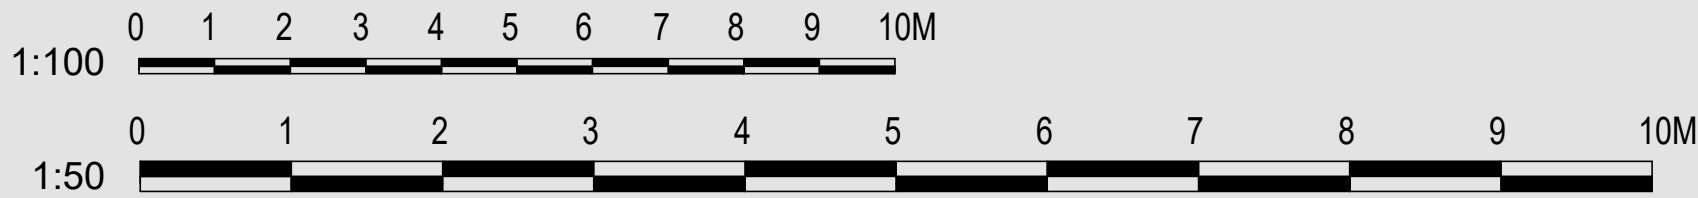

REVISION	DESCRIPTION	STATUS:		CLIENT:	MR & MRS WILLIAMS	SITE ADDRESS:
0	FIRST ISSUE	PLANNING		JOB REF:	666	CHERRY HAY TURNERS HILL ROAD EAST GRINSTEAD RH19 4LX
				DRG. NO:	02	
				DRG. TITLE:	EXISTING SECTIONS	
				DATE:	SEPTEMBER 2025	
				SCALE:	1:50/100@A1	