




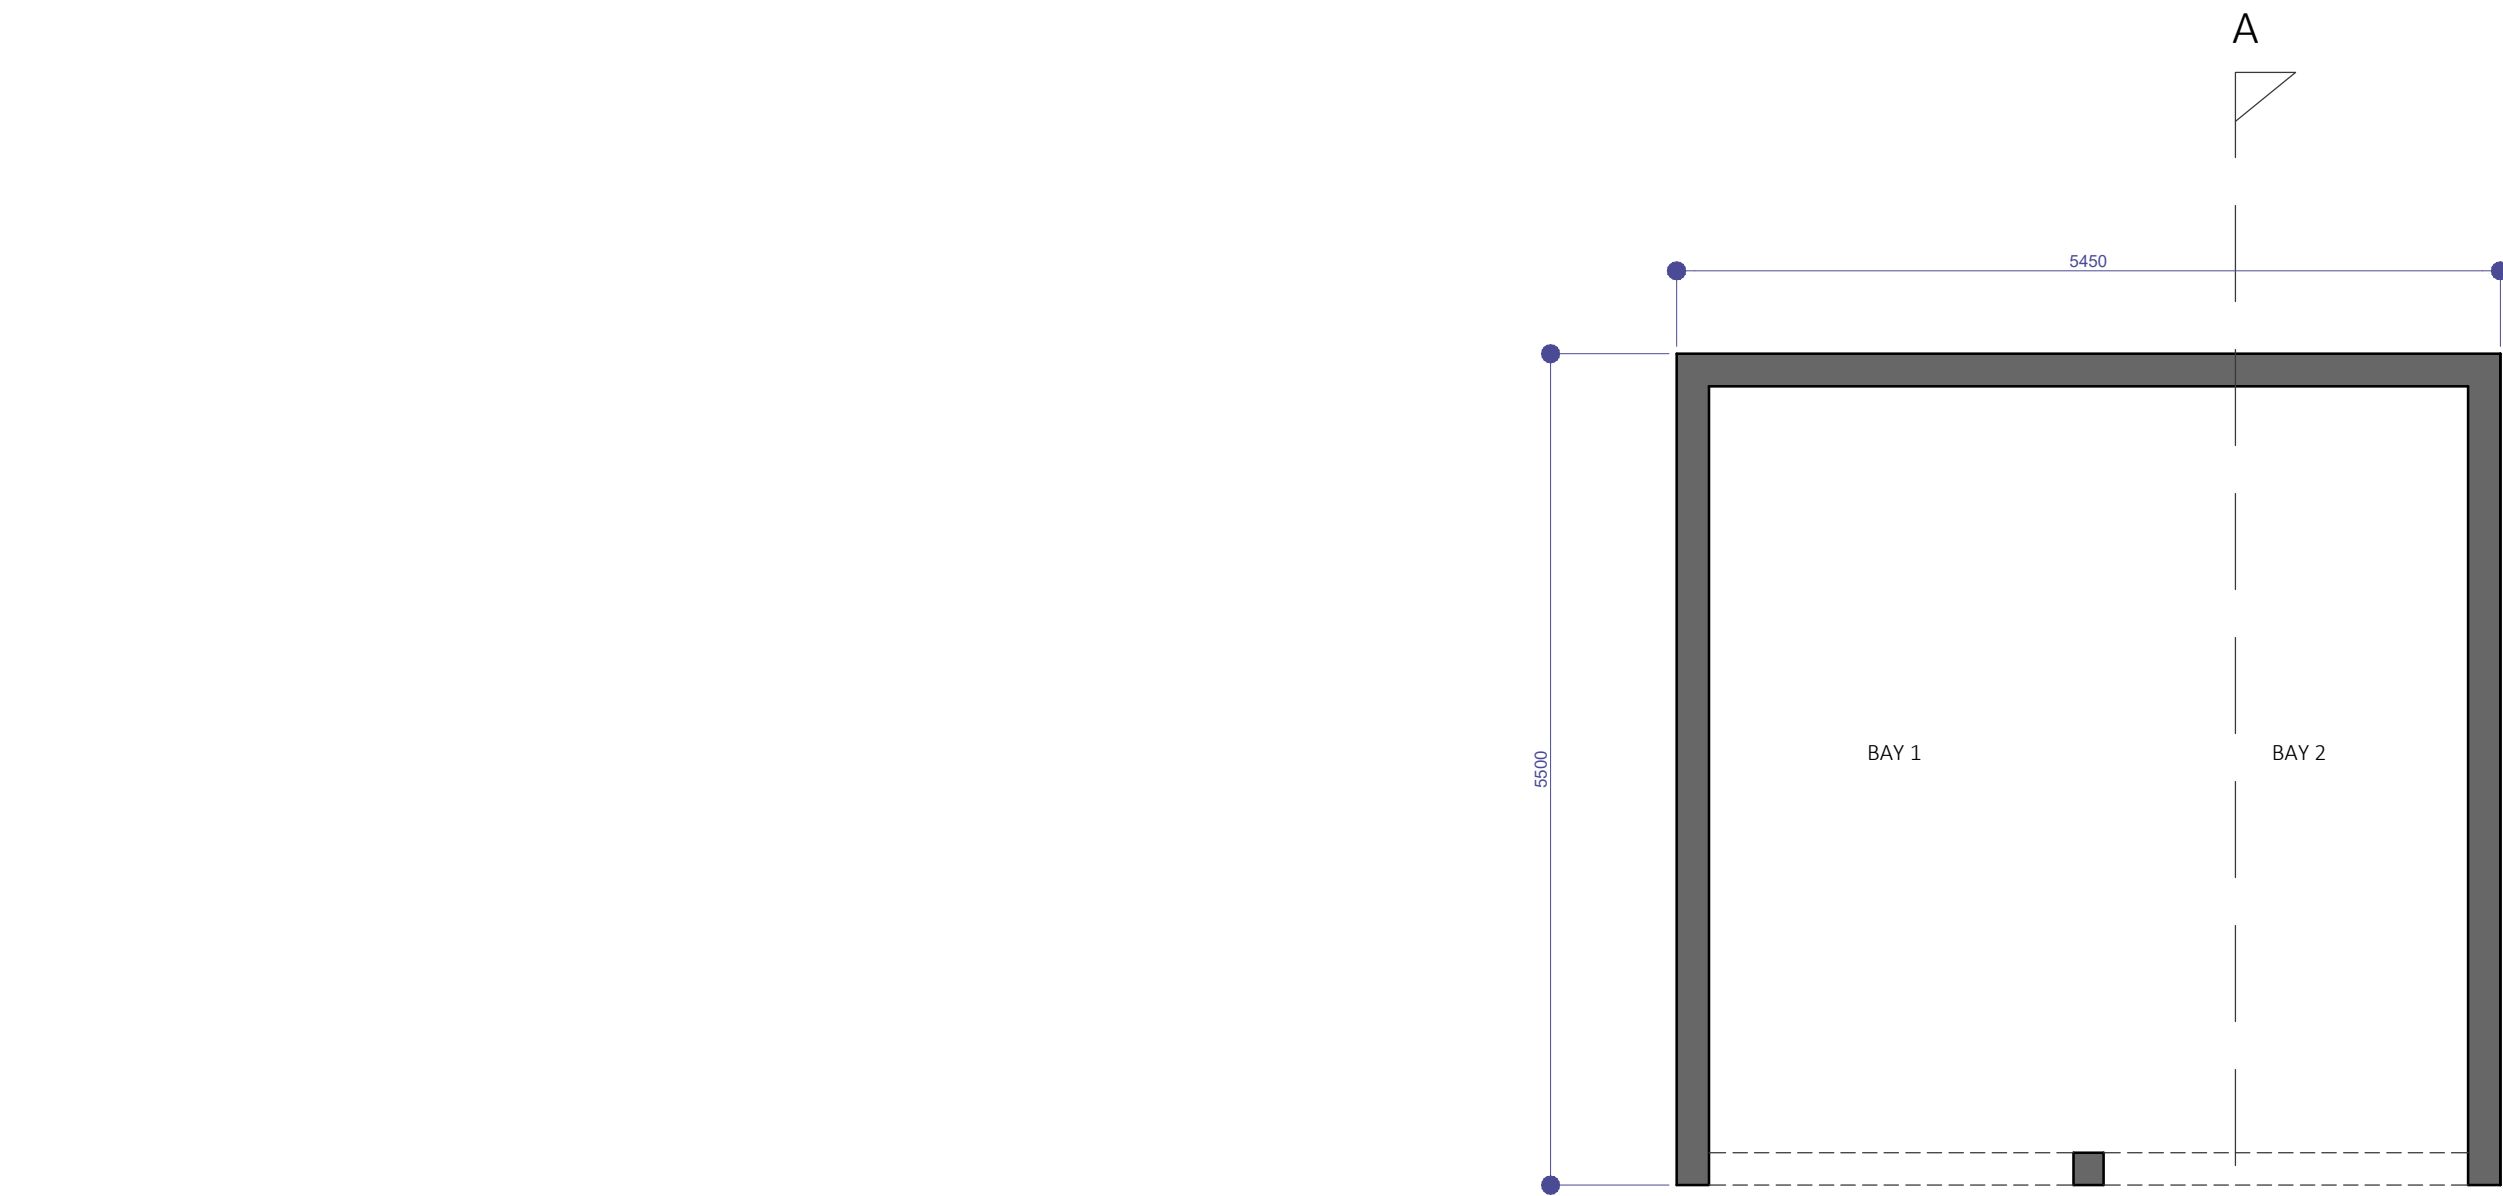


PROPOSED GROUND FLOOR PLAN - 1:50@A2

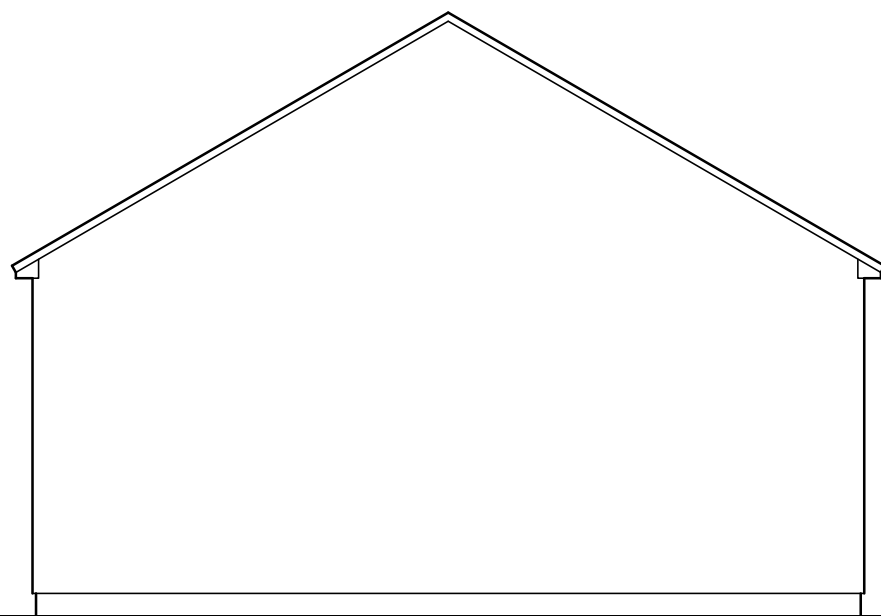


SIDE ELEVATION - 1:50@A2

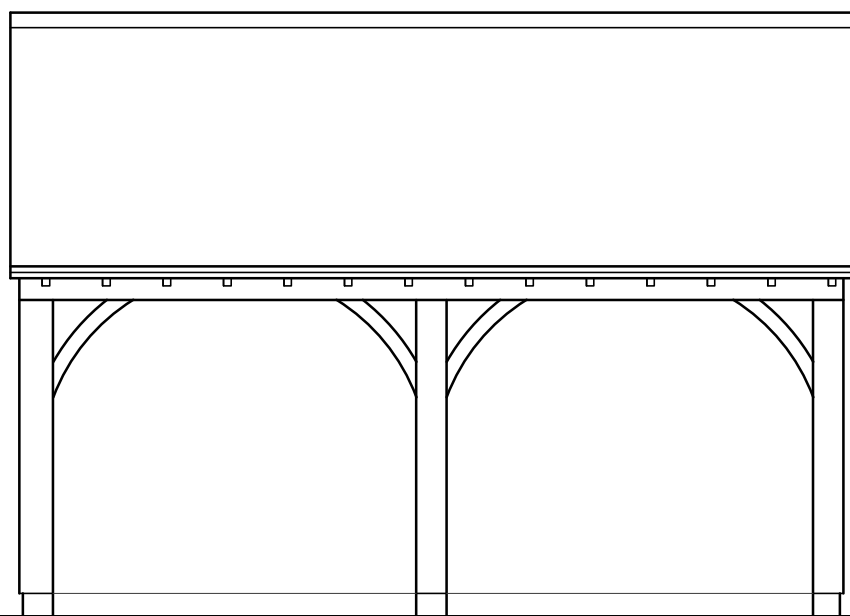


FRONT ELEVATION - 1:50@A2

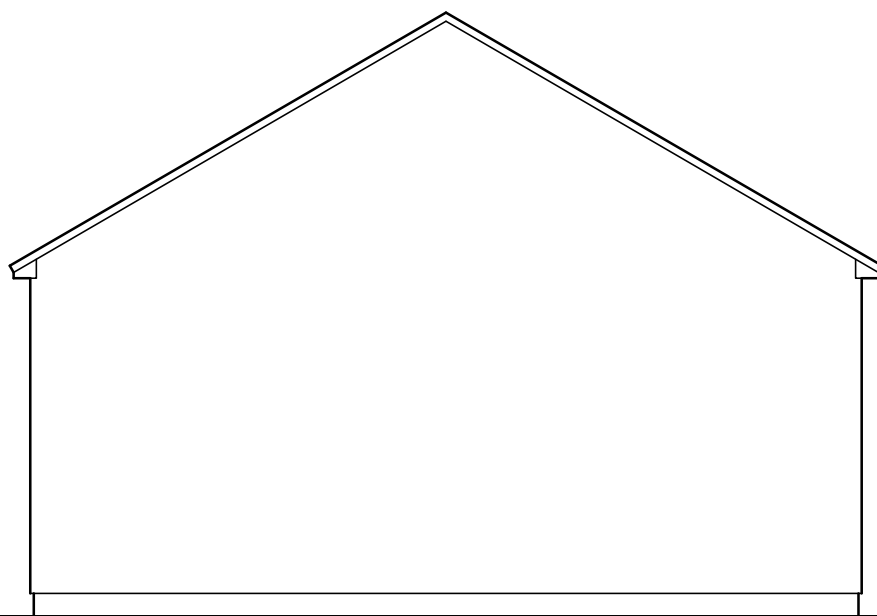

SIDE ELEVATION - 1:50@A2

 

REAR ELEVATION - 1:50@A2

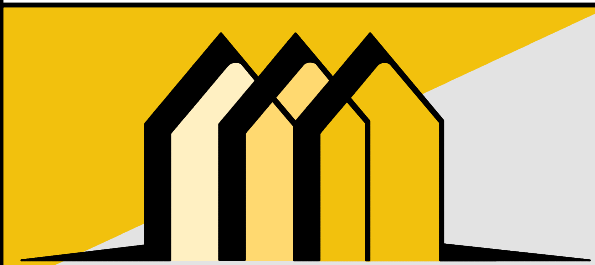

CONTACT INFO

E: Scott@EllisdonArchitecturalAssociates.co.uk
W: WWW.EllisdonArchitecturalAssociates.co.uk
M: 07828 189525

SCALE BARS



REVISION	DESCRIPTION
0	
A	

STATUS:	
PLANNING	

CLIENT:	MR & MRS WILLIAMS
JOB REF:	666
DRG. NO:	05
TITLE	PROPOSED CAR PORT
DATE:	DECEMBER 2025
SCALE:	1:50@A2

SITE ADDRESS:
CHERRY HAY TURNERS HILL ROAD EAST GRINSTEAD RH19 4LX