




INDICATIVE SIDE ELEVATION




FRONT ELEVATION 1:100@A1

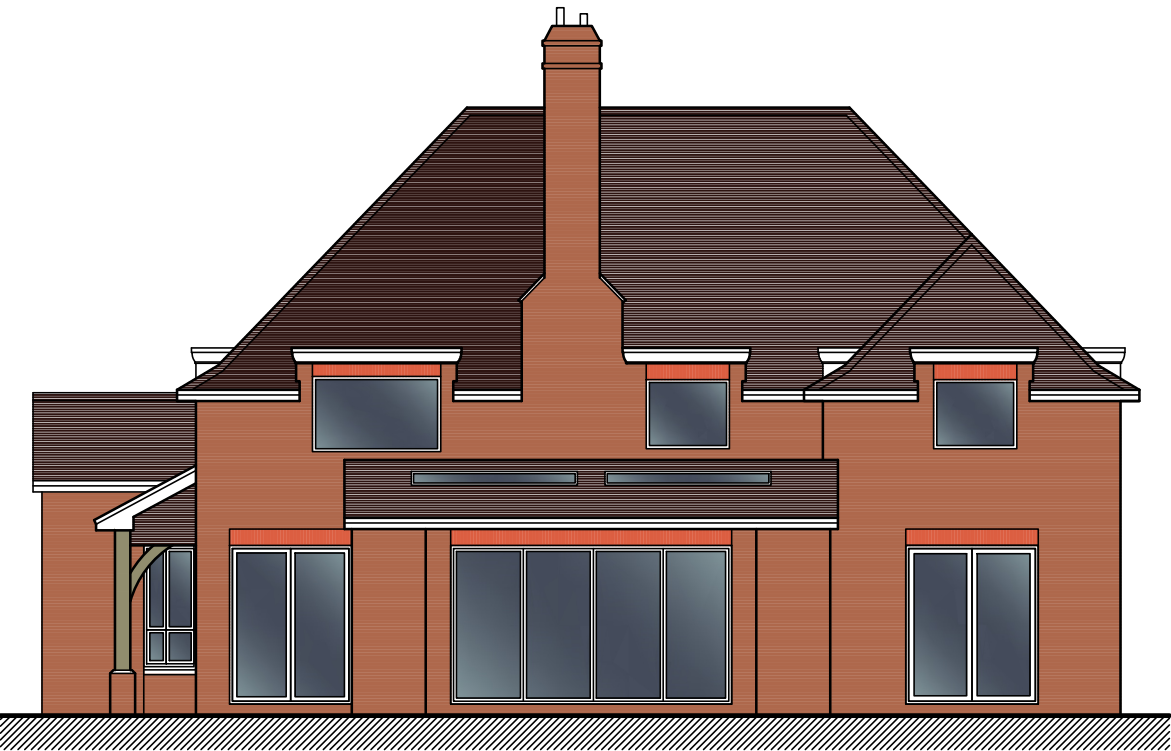

SIDE ELEVATION 1:100@A1




REAR ELEVATION 1:100@A1

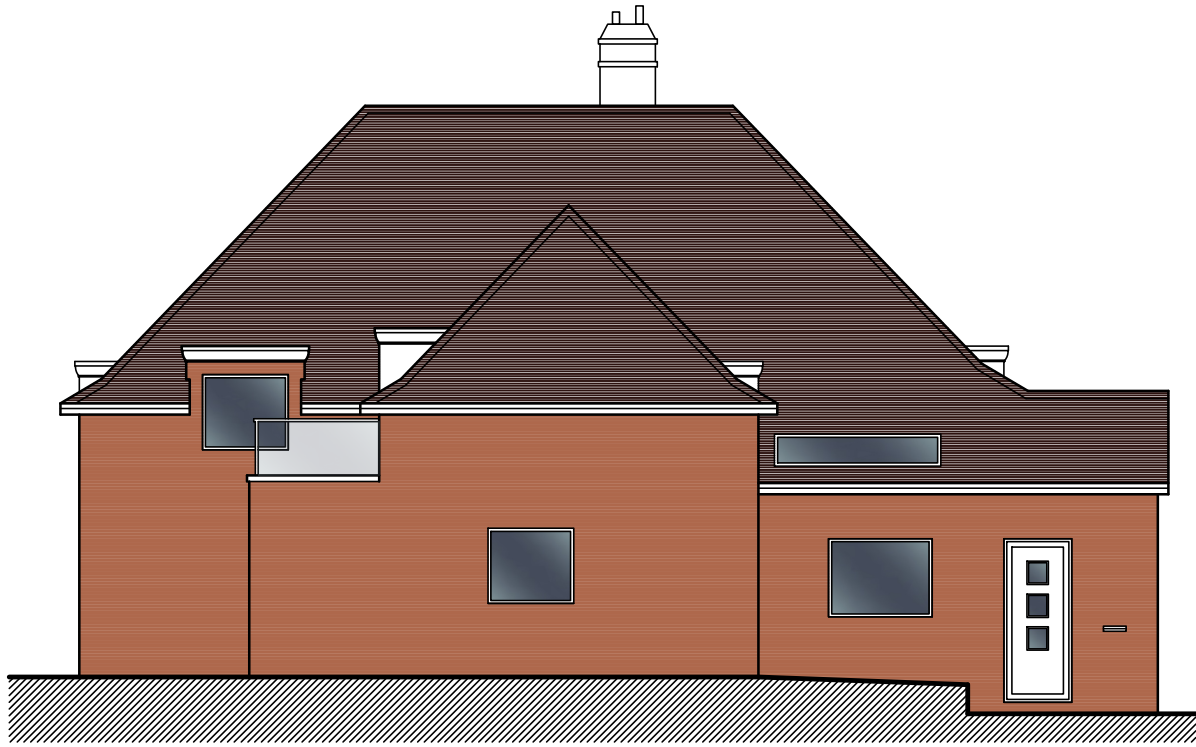


SIDE ELEVATION 1:100@A1



PROPOSED SECTION C-C - 1:50@A1

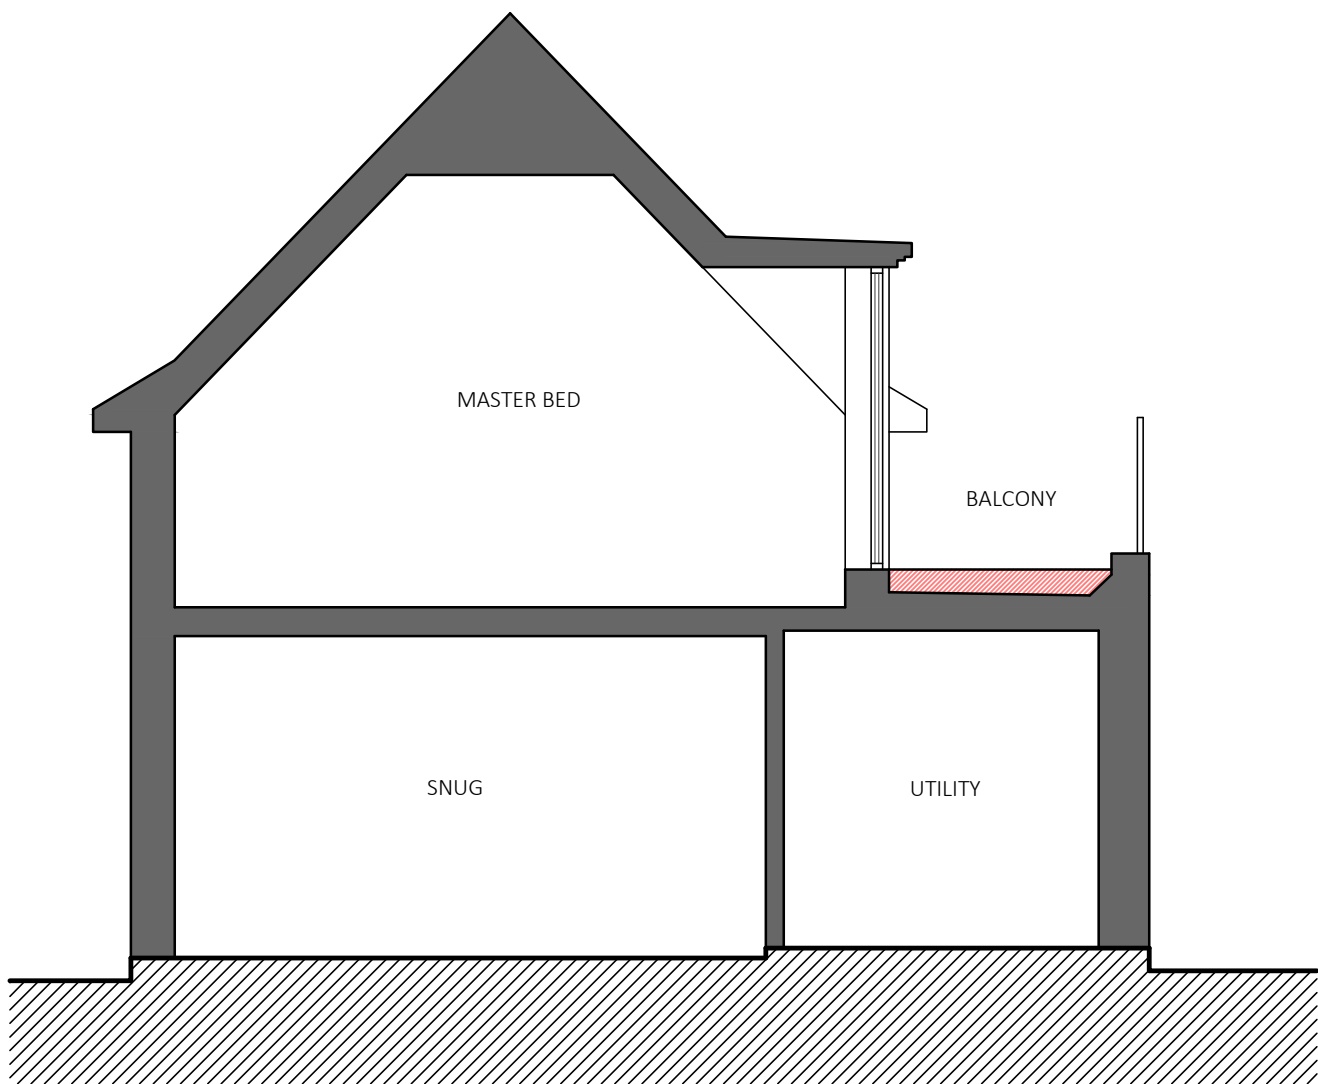


PROPOSED SECTION B-B - 1:50@A1

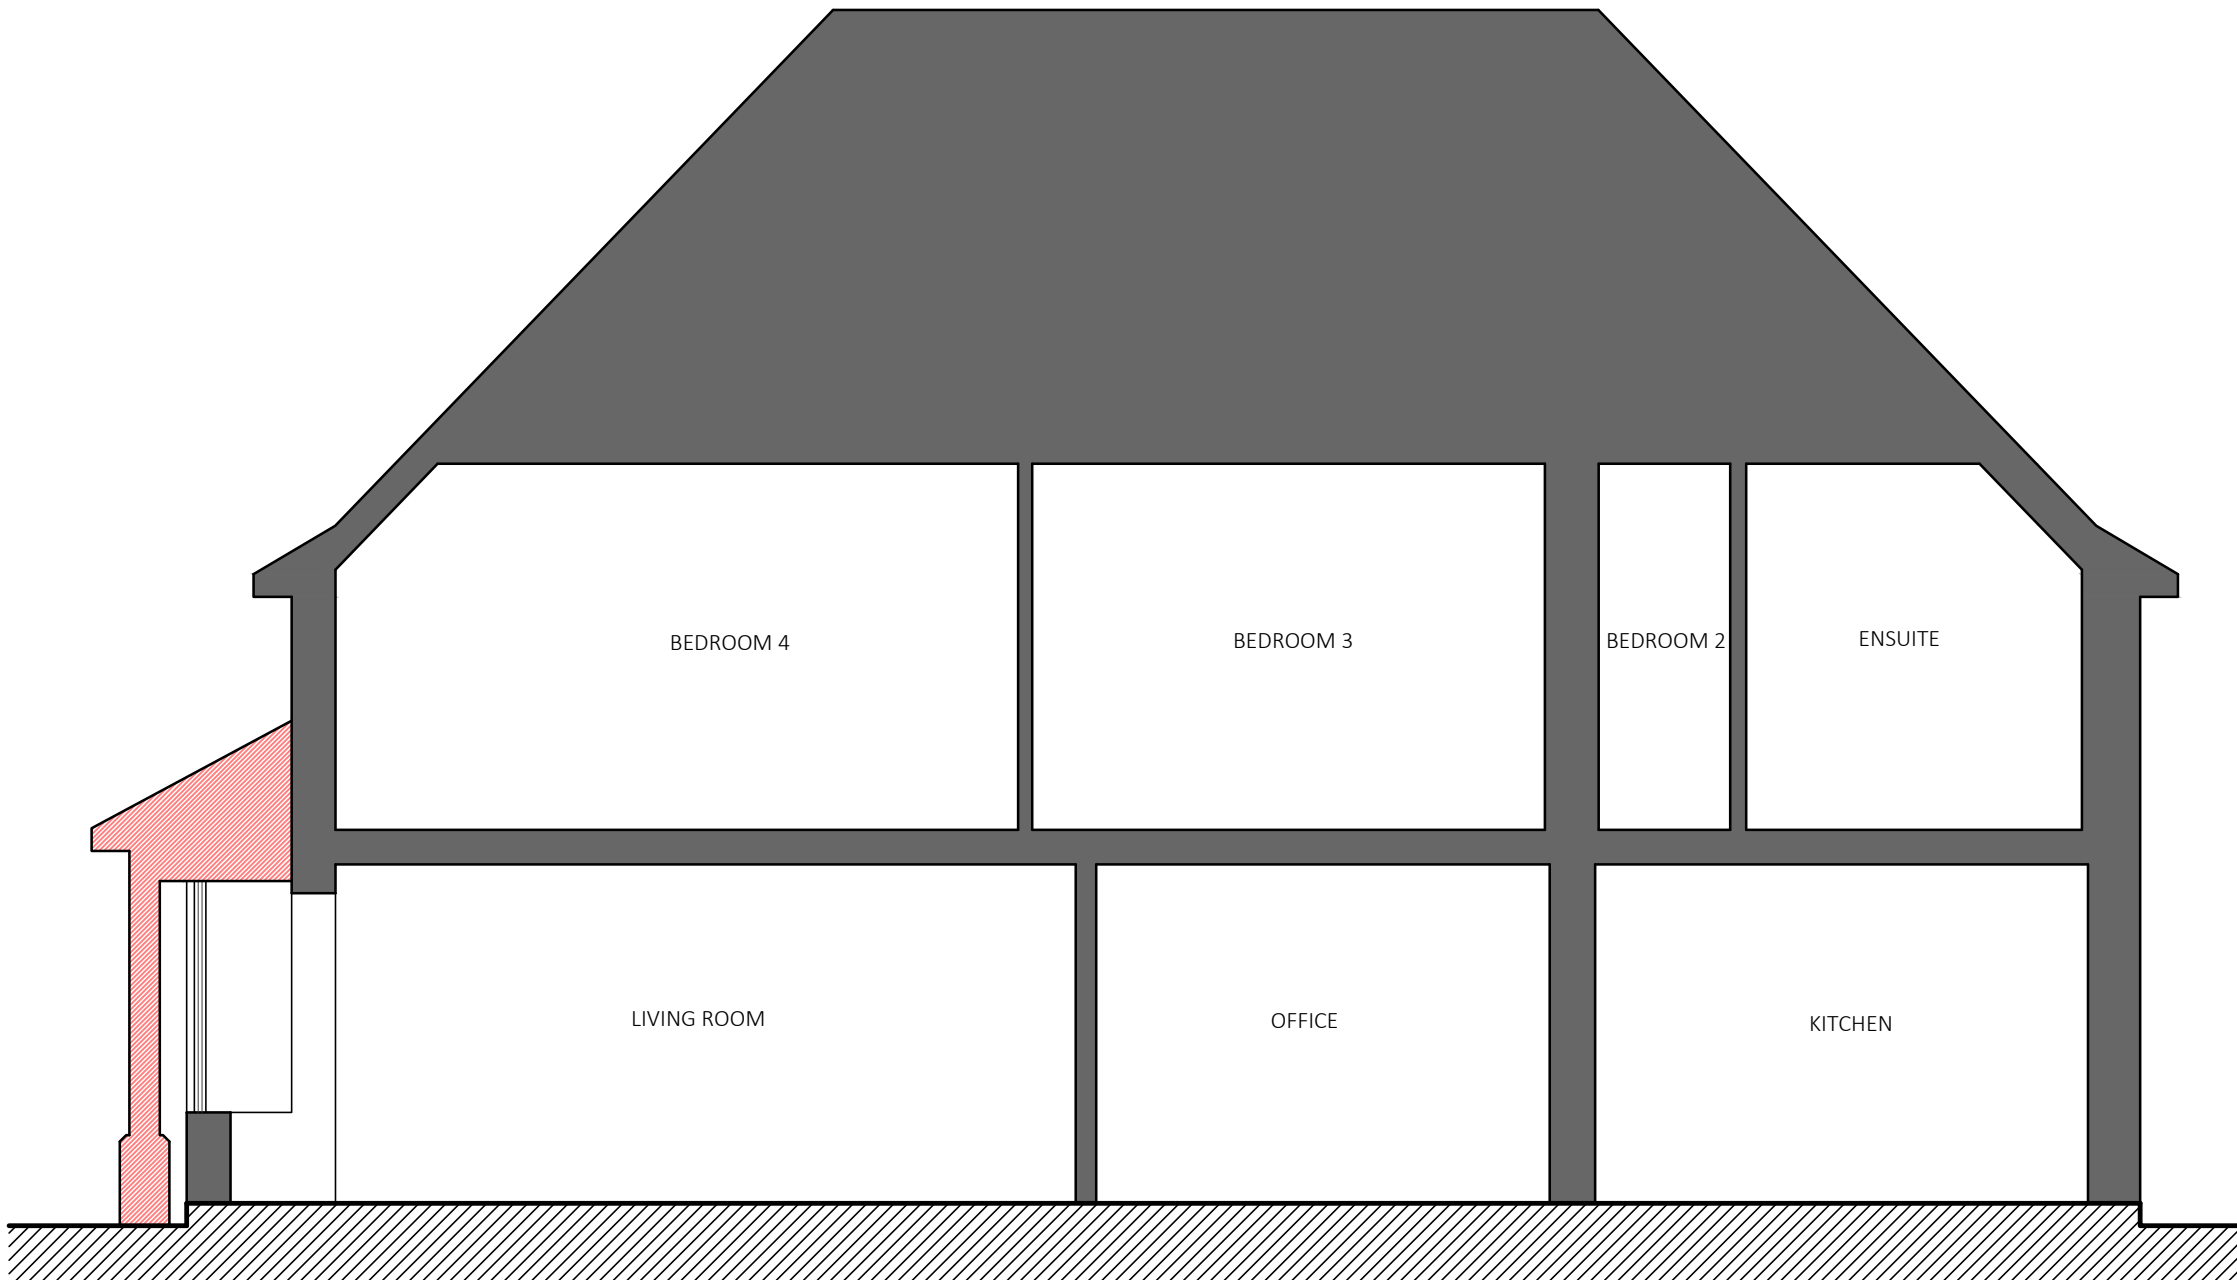

PROPOSED SECTION A-A - 1:50@A1




INDICATIVE REAR ELEVATION

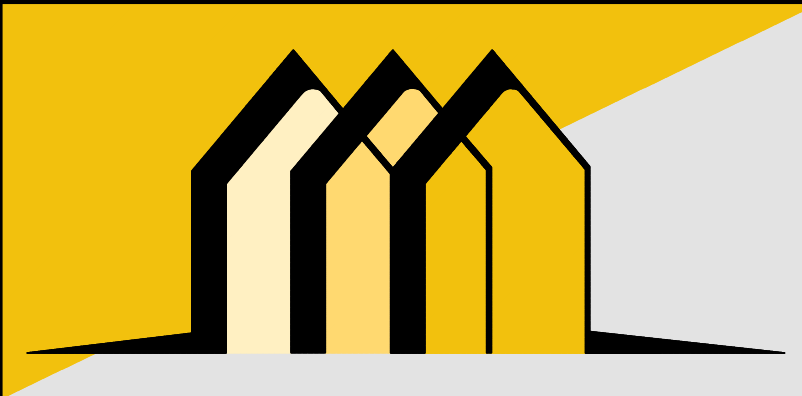

CONTACT INFO

E: Scott@EllisdonArchitecturalAssociates.co.uk
W: WWW.EllisdonArchitecturalAssociates.co.uk
M: 07828 189525

SCALE BARS

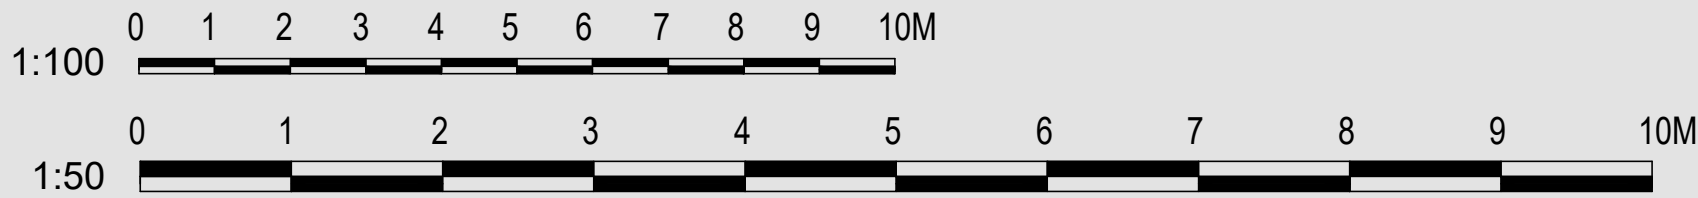

REVISION	DESCRIPTION	STATUS:	CLIENT:	MR & MRS WILLIAMS	SITE ADDRESS:
0	FIRST ISSUE	PLANNING	JOB REF:	666	CHERRY HAY TURNERS HILL ROAD EAST GRINSTEAD RH19 4LX
A			DRG. NO:	04	
B	FEBRUARY 2026		DRG. TITLE:	PROPOSED SECTIONS	
			DATE:	SEPTEMBER 2025	
			SCALE:	1:50/100@A1	