




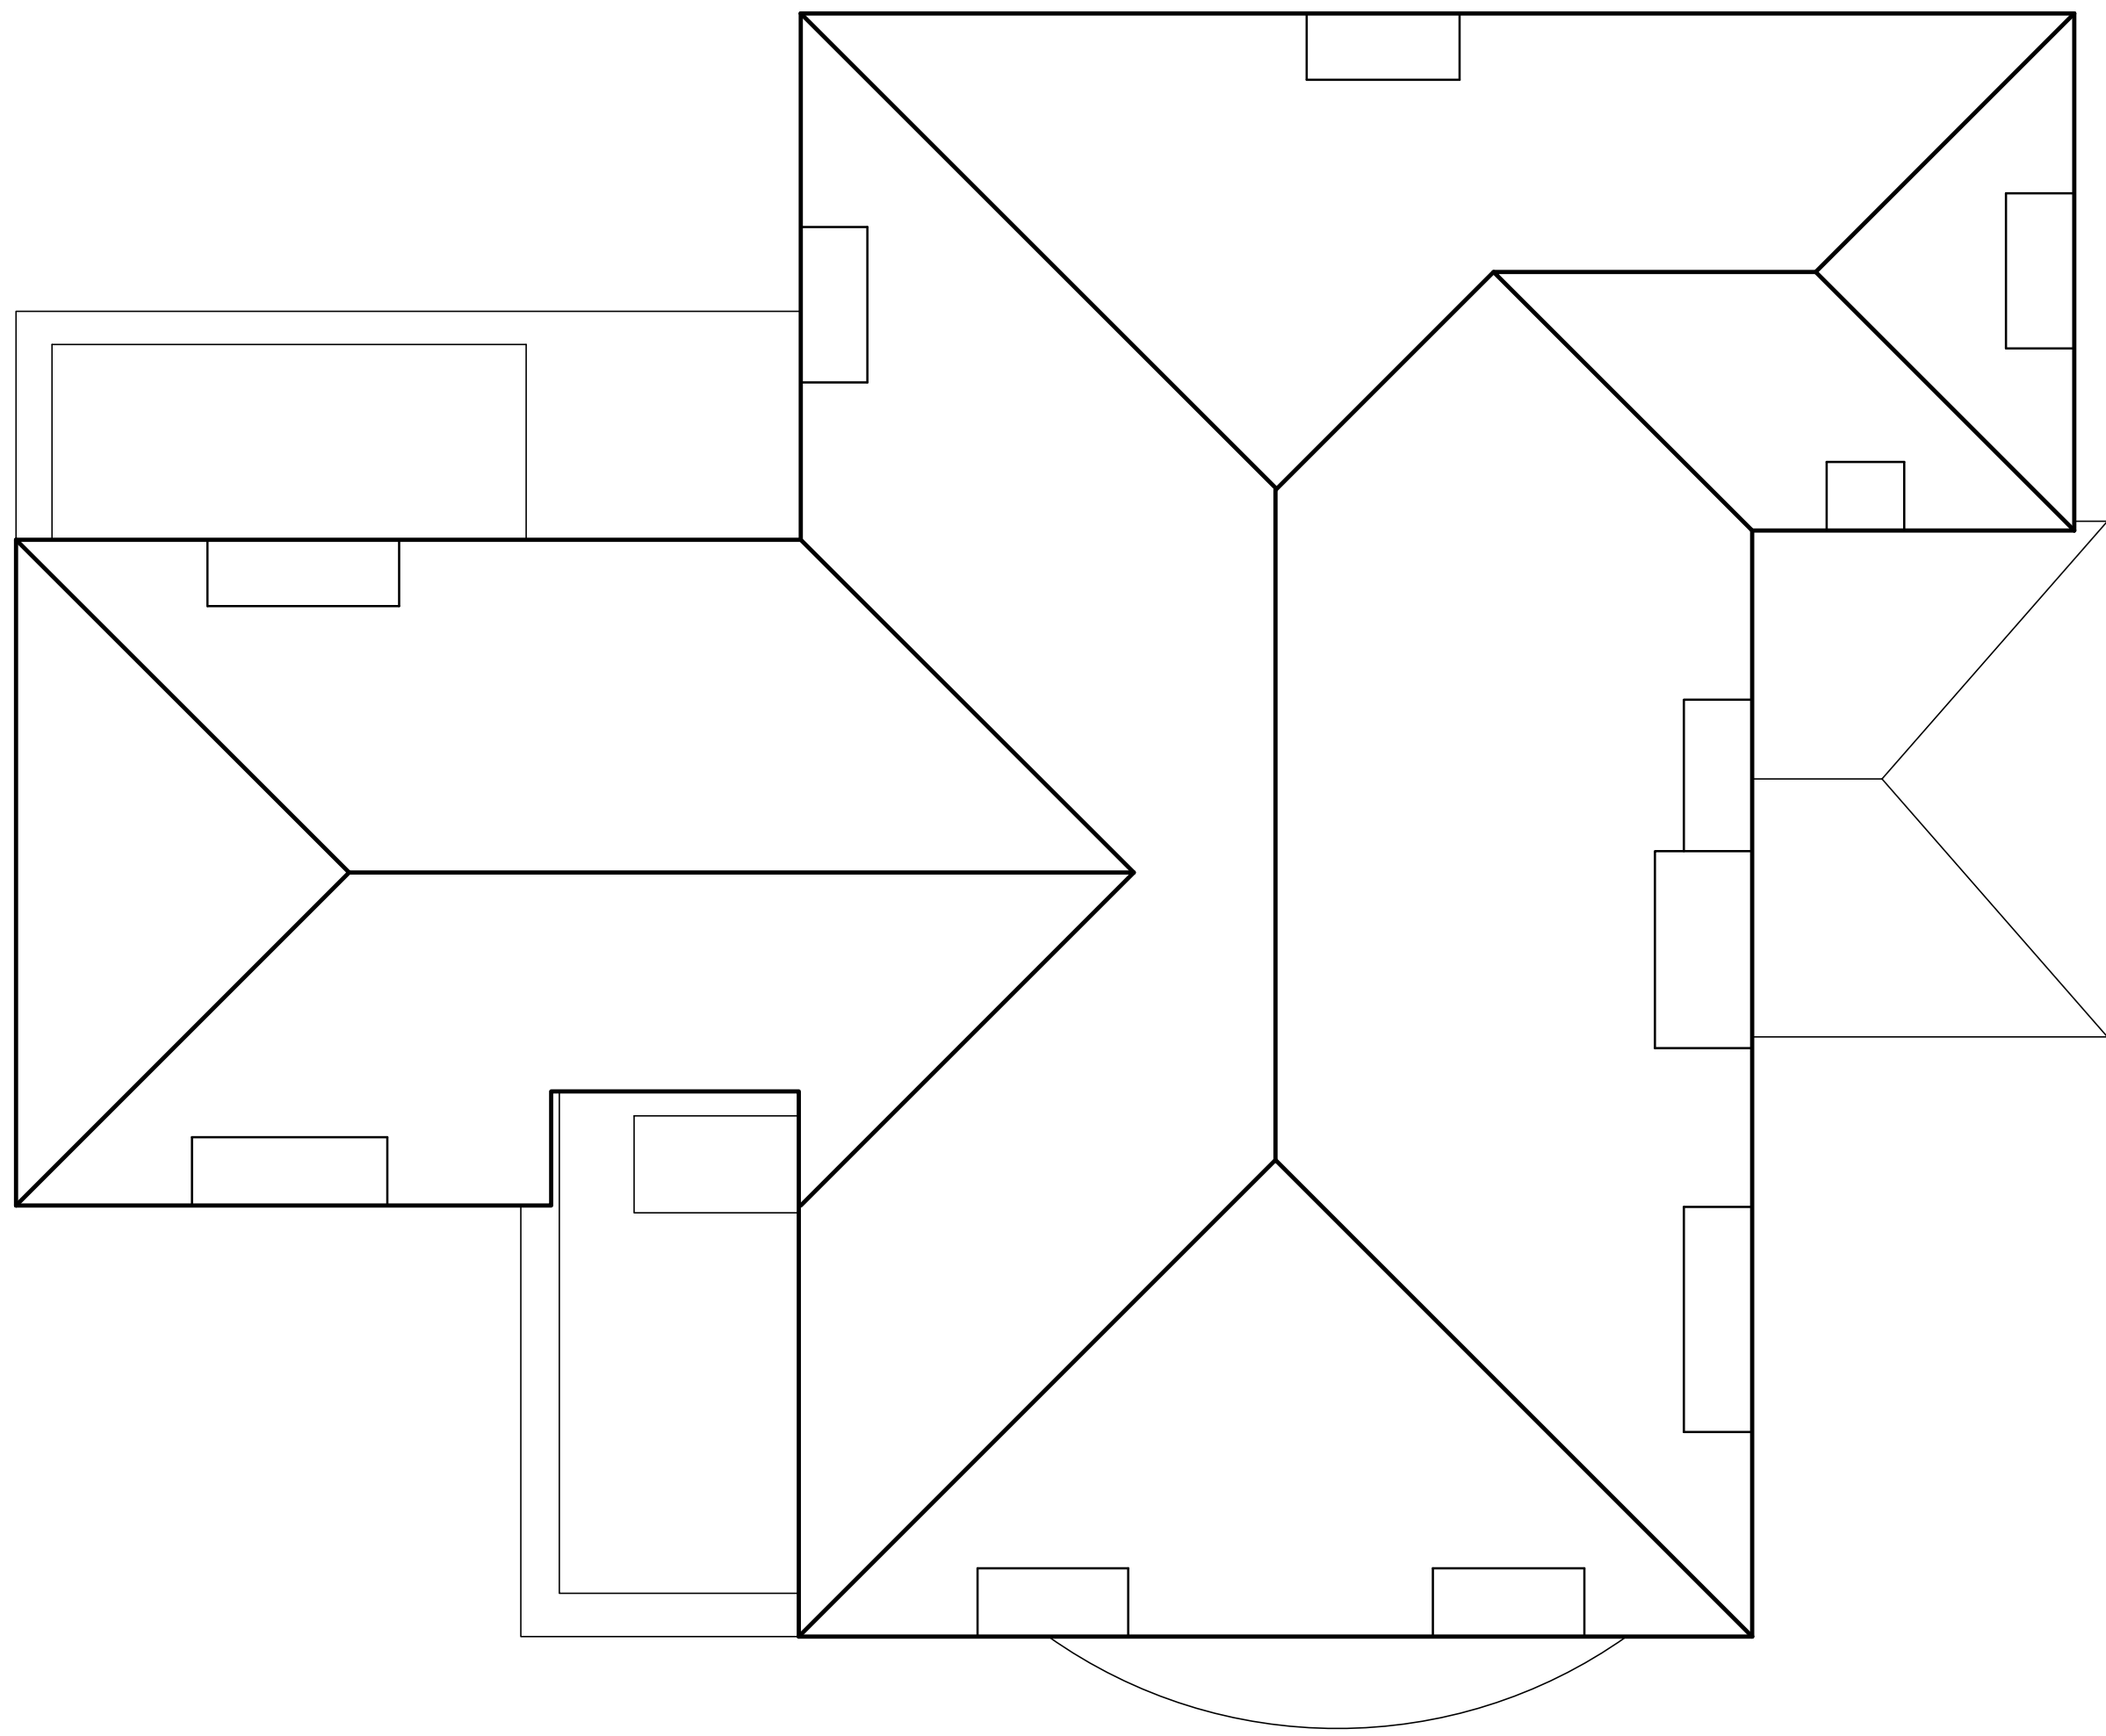


EXISTING ROOF PLAN - 1:50@A1

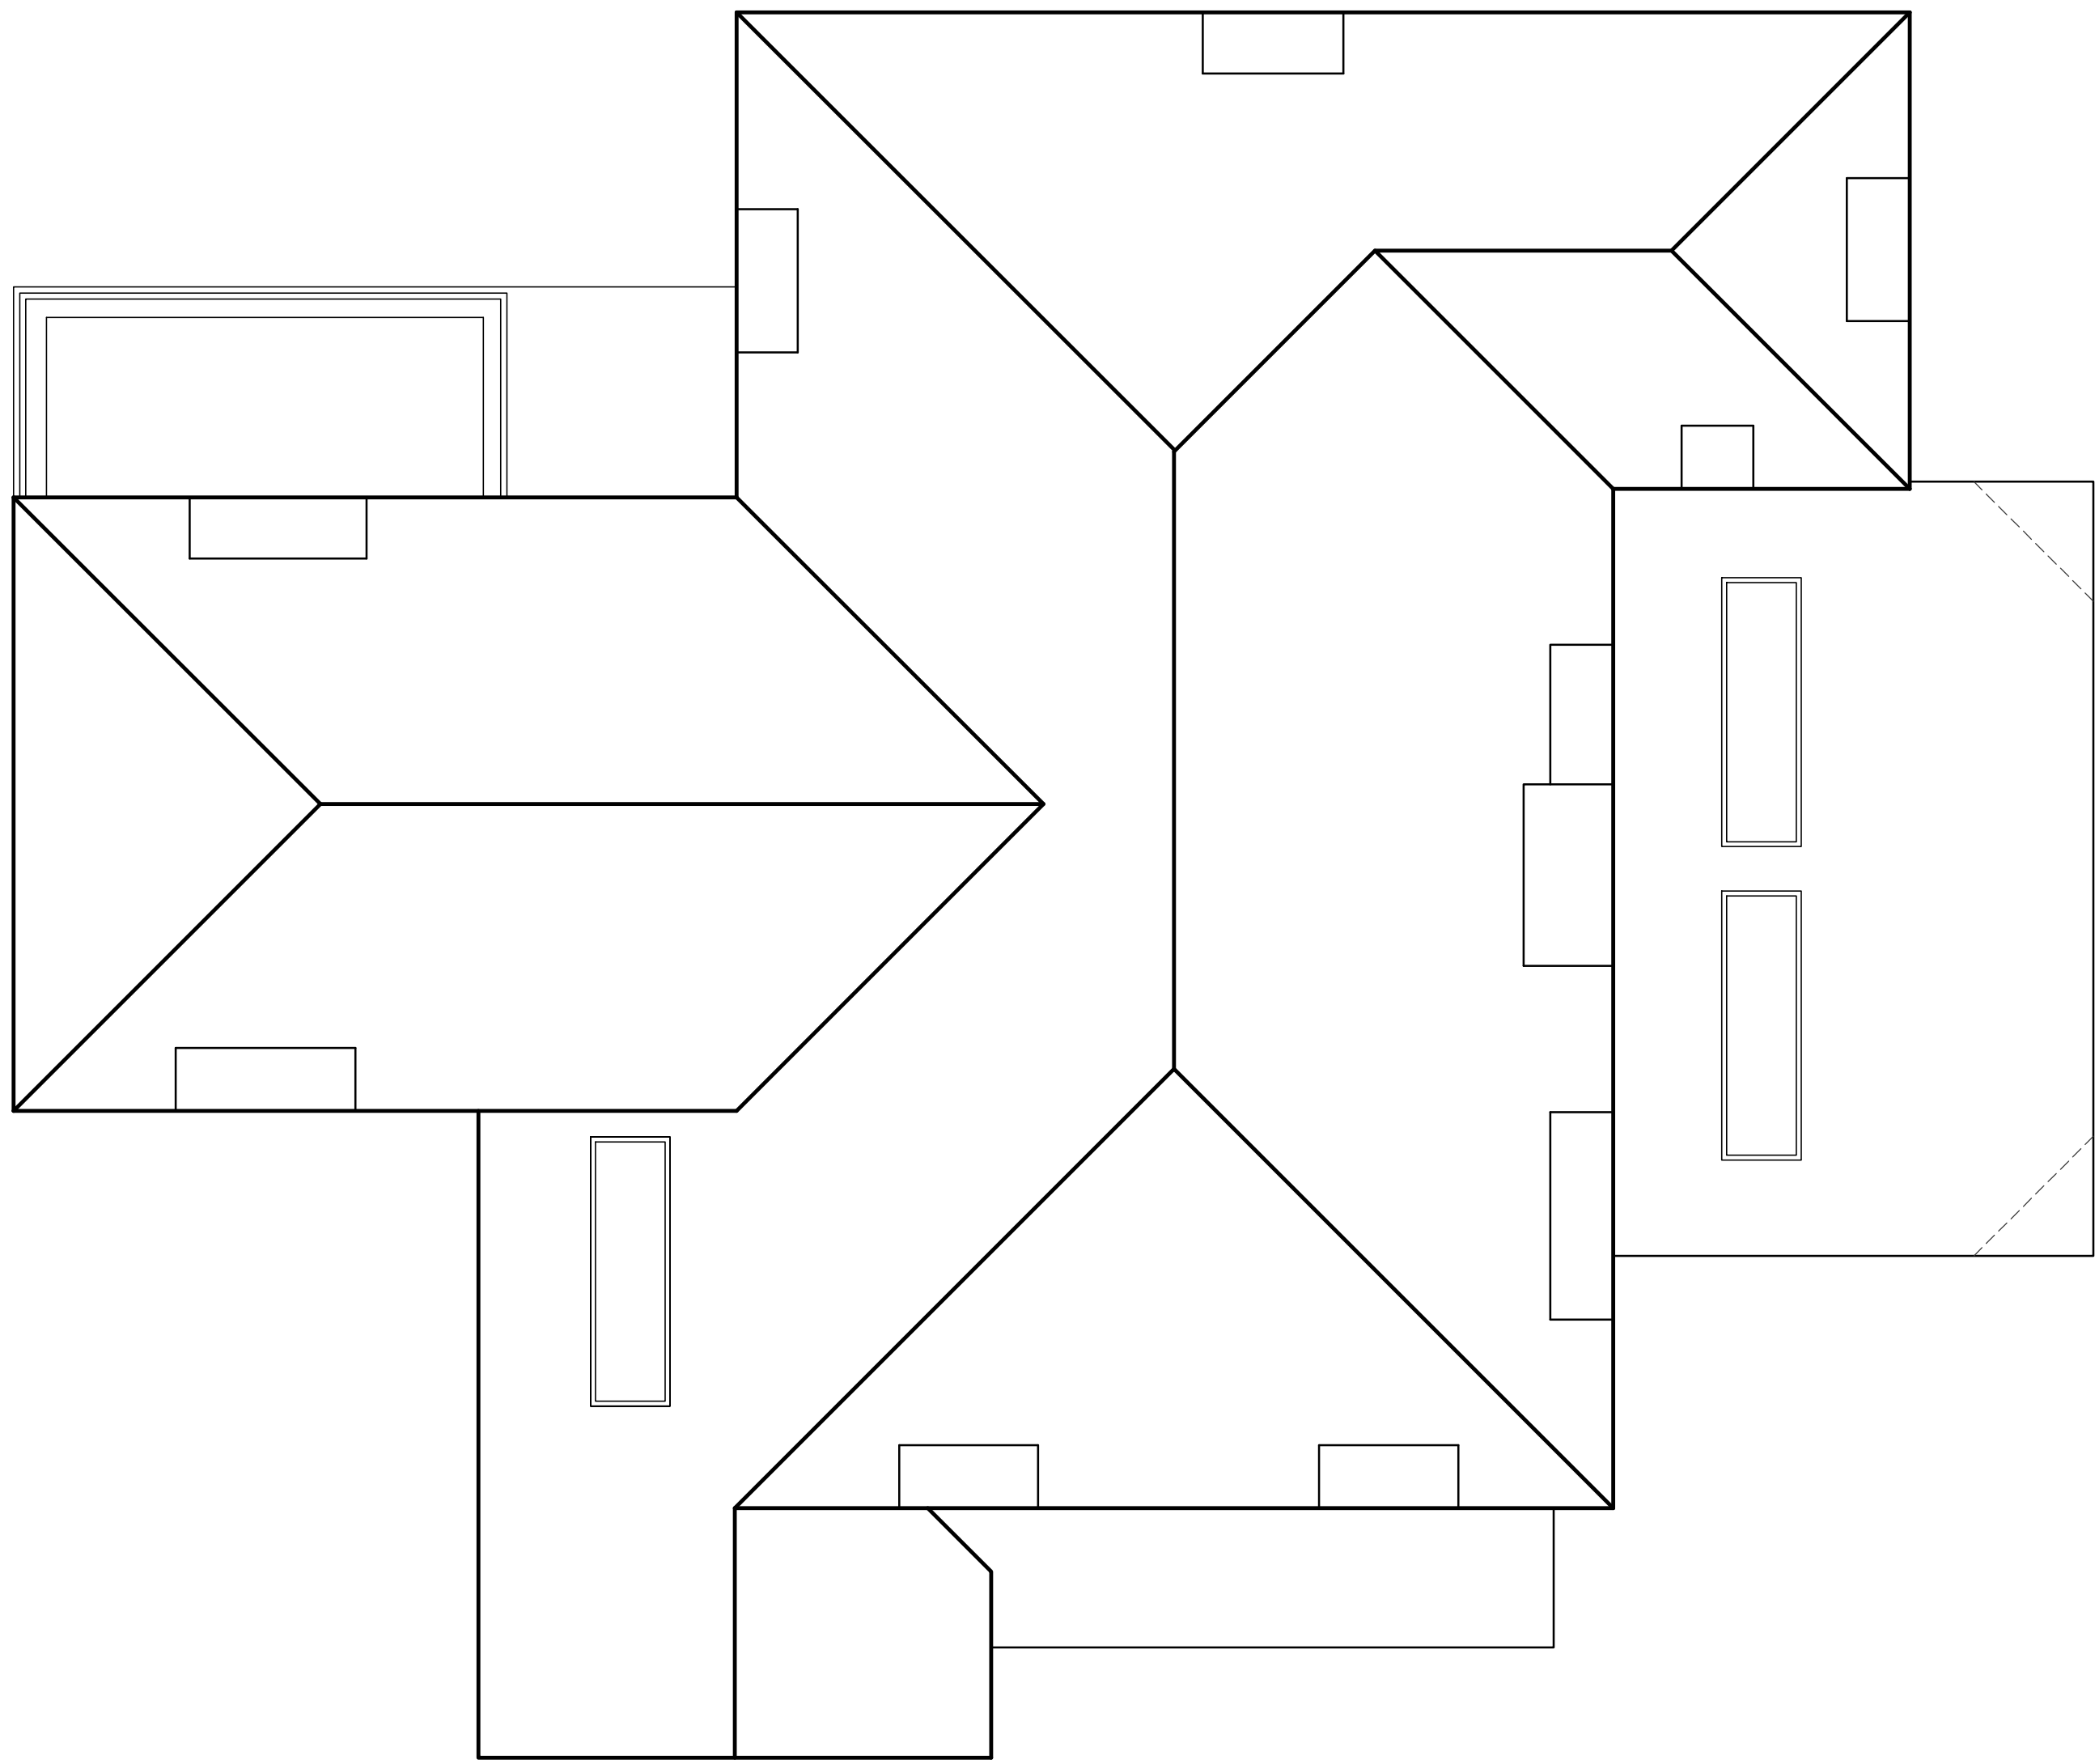

PROPOSED ROOF PLAN - 1:50@A1

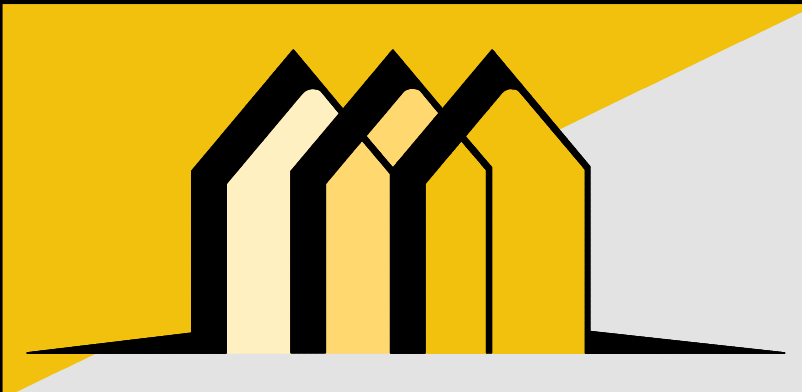

CONTACT INFO
E: Scott@EllisdonArchitecturalAssociates.co.uk
W: WWW.EllisdonArchitecturalAssociates.co.uk
M: 07828 189525

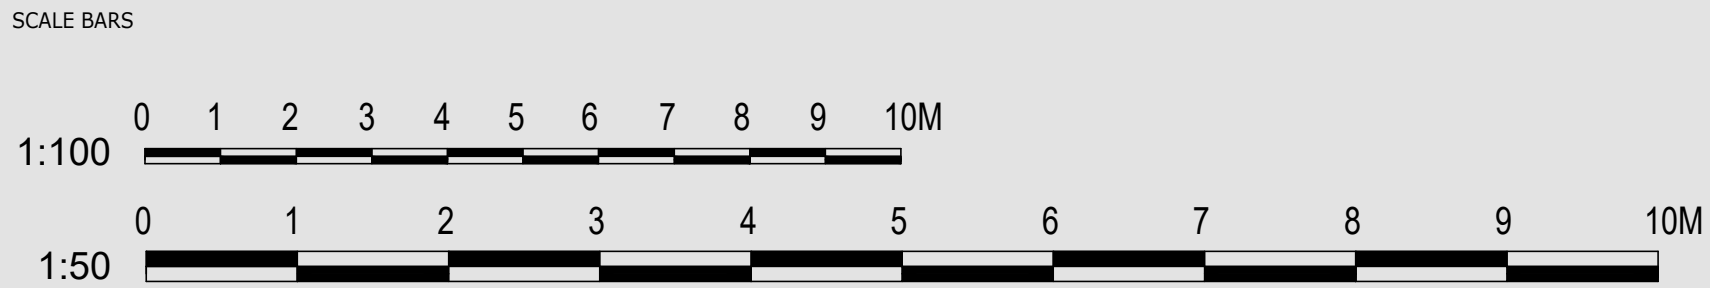

REVISION	DESCRIPTION	STATUS:	CLIENT:	MR & MRS WILLIAMS	SITE ADDRESS:
0	FIRST ISSUE	PLANNING	JOB REF:	666	CHERRY HAY TURNERS HILL ROAD EAST GRINSTEAD RH19 4LX
A			DRG. NO:	06	
B	FEBRUARY 2026		DRG. TITLE:	ROOF PLANS	
			DATE:	SEPTEMBER 2025	
			SCALE:	1:50/100@A1	