

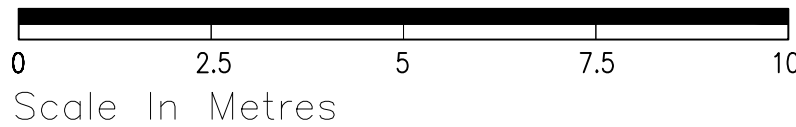


A2300 OLD LONDON ROAD


Street Elevation 1:100

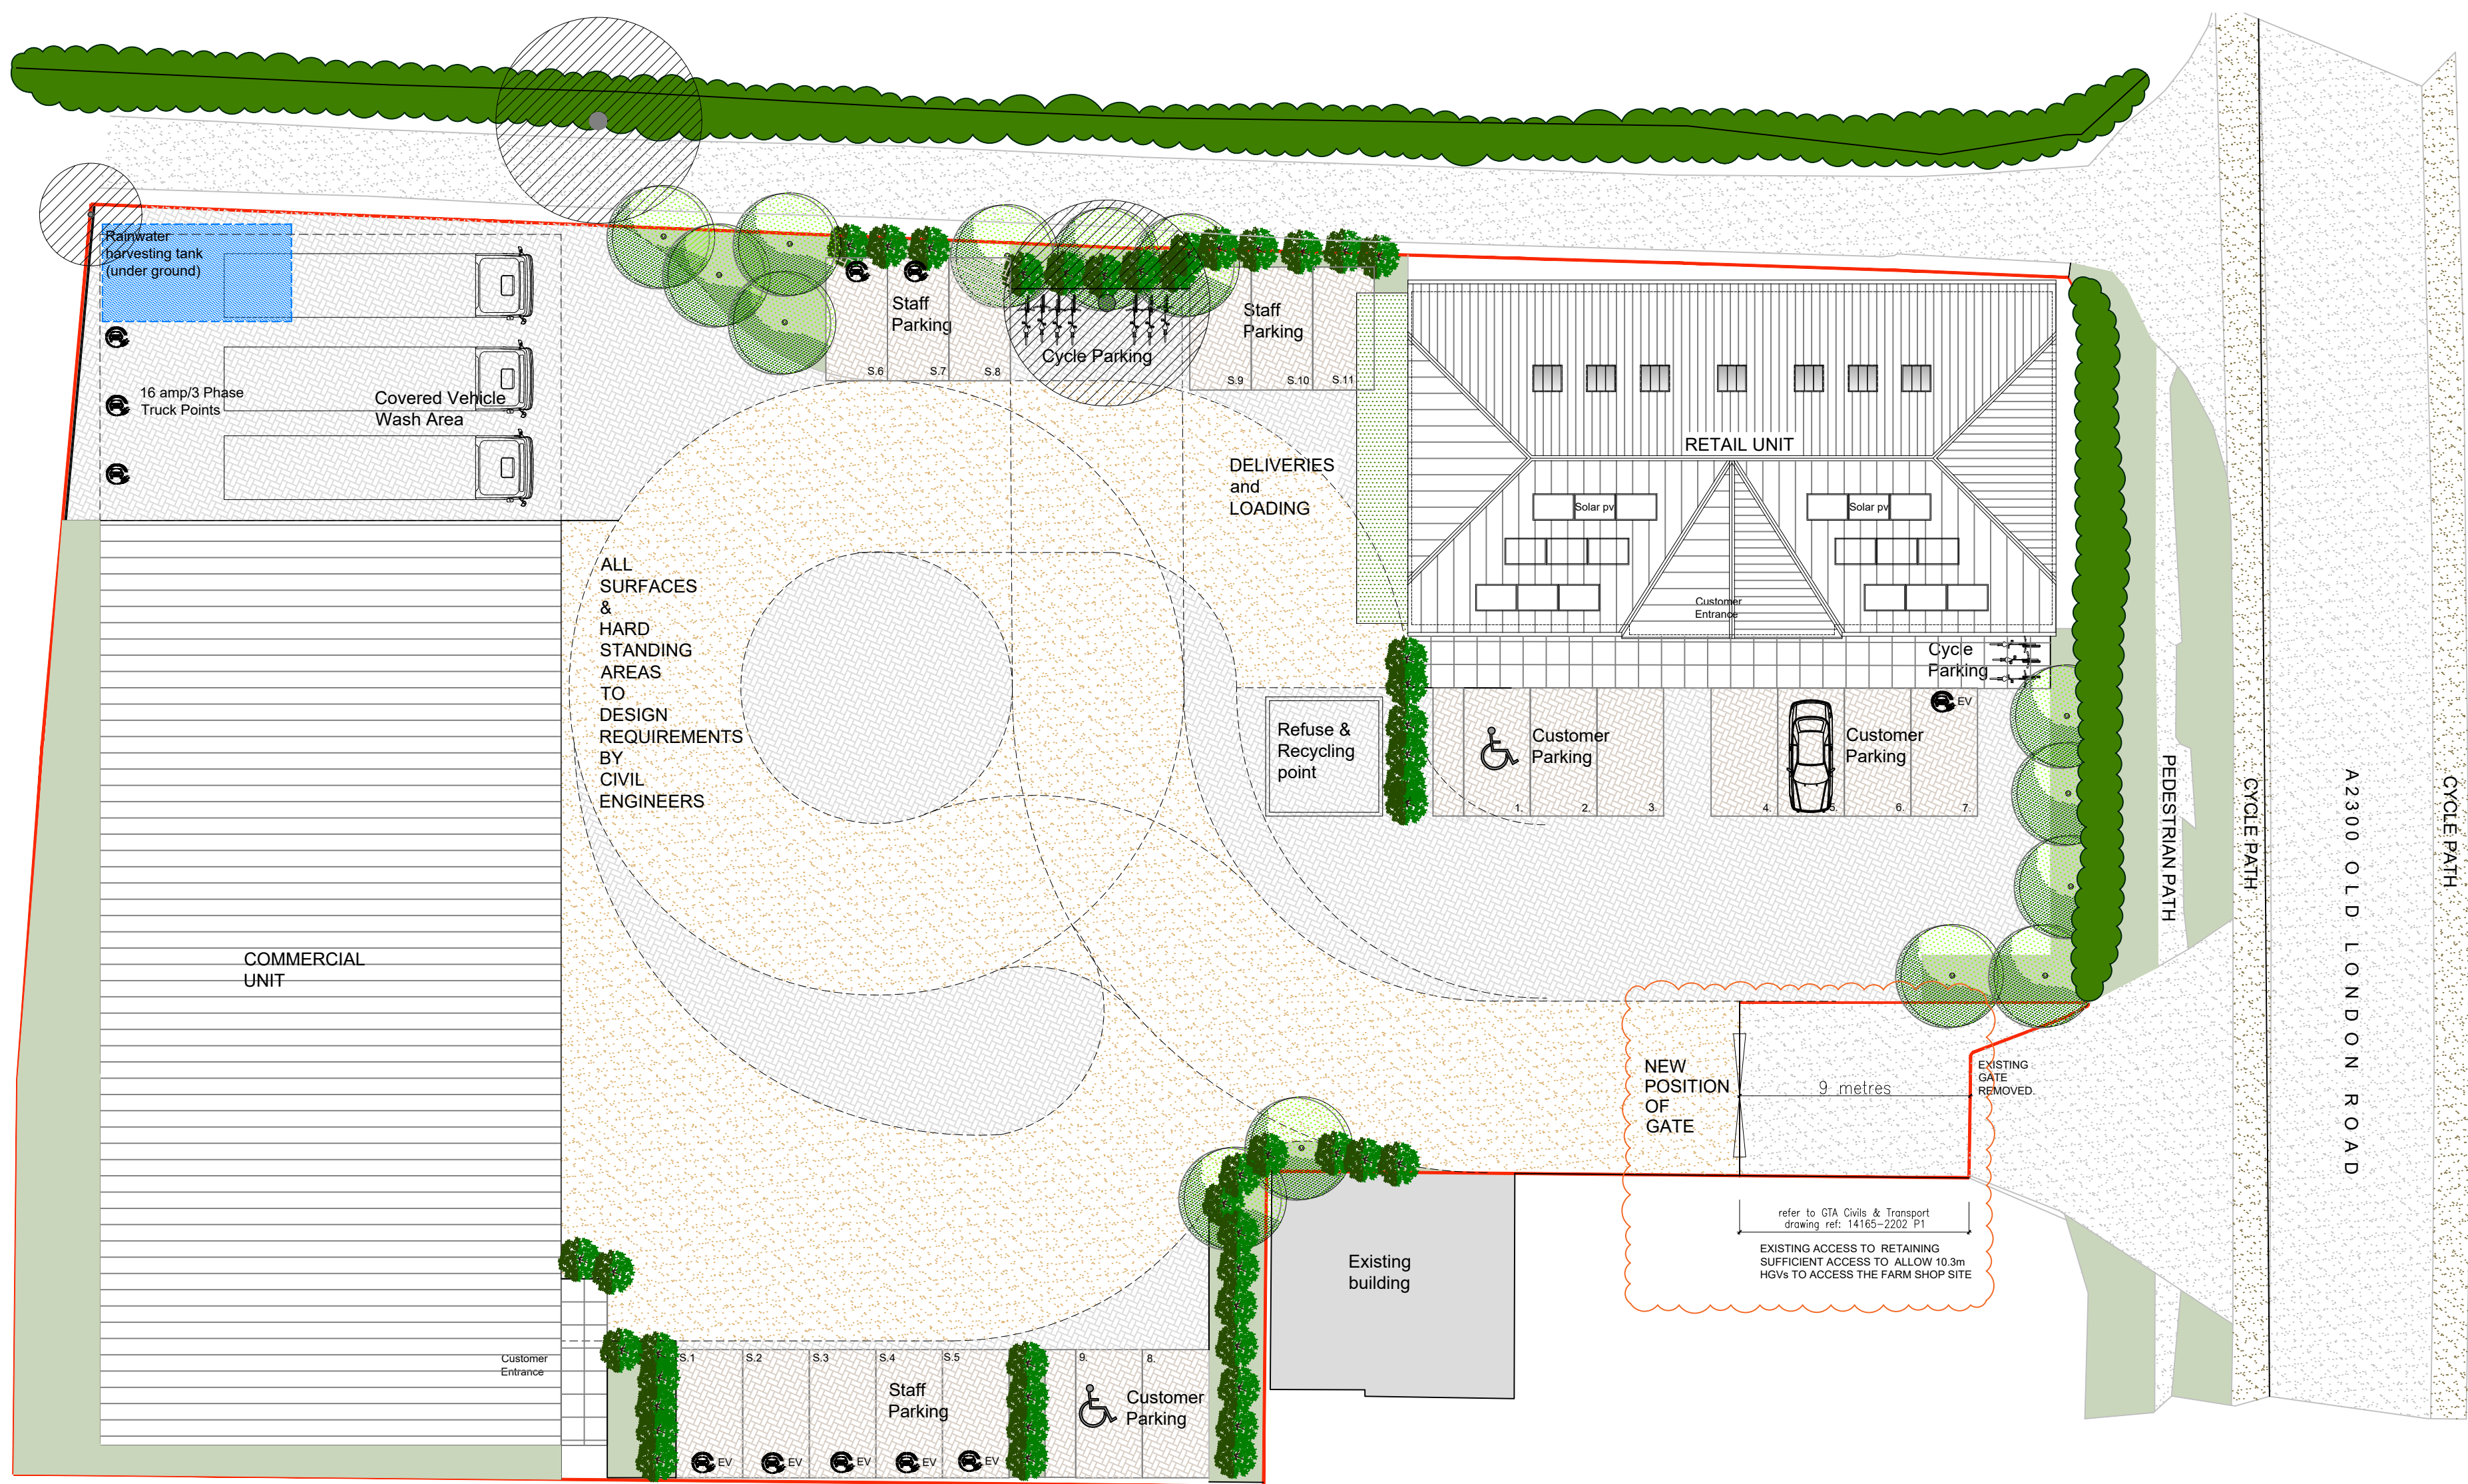

4.8metre gated entrance
Refer to GTA Civils & Transport drawing ref:
14165-2202 P1

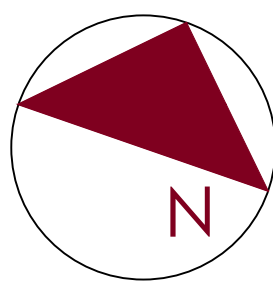

KEY:

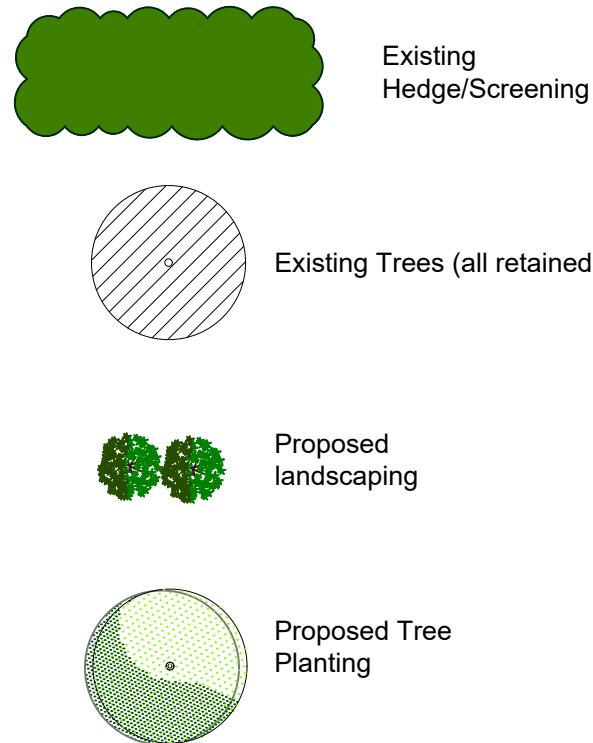

Site plan 1:200



C	18.2.2026	position and distance of set back for new entrance gates amended to suit GTA civils recommendations & highways requirements and cross referenced drawing no. 14165 2202.P1
B	21.1.2026	solar panels added to roof
A	12.12.2025	Existing trees highlighted with topographical overlay
rev.	date	comment

amendments

klaarchitects

client
Mr & Mrs W. Robbins

job
Land adjacent to
Wishing Wells Greenfield Farm
Old London Road,
Hickstead, RH17 5LZ

drawing number
304.PL.04/C

drawing title
Proposed Commercial & retail
units with associated parking &
landscaping,
site layout and street elevation

date	scale/original sheet size	RIBA work stage
Jan.'26	1:100;1:200	3

Do not scale off drawing
Check all dimensions on site before all work is commenced
All goods materials workmanship to conform with current building regulations BS5 and COP's
© Copyright KLA Architects Ltd

kla architects limited
37 Fenland Road
Haywards Heath
West Sussex RH16 1PJ

telephone 07712 649 562
email kla.architects@gmail.com
www.klaarchitects.co.uk

Registered Office
37 Fenland Road,
Haywards Heath,
RH16 1PJ