




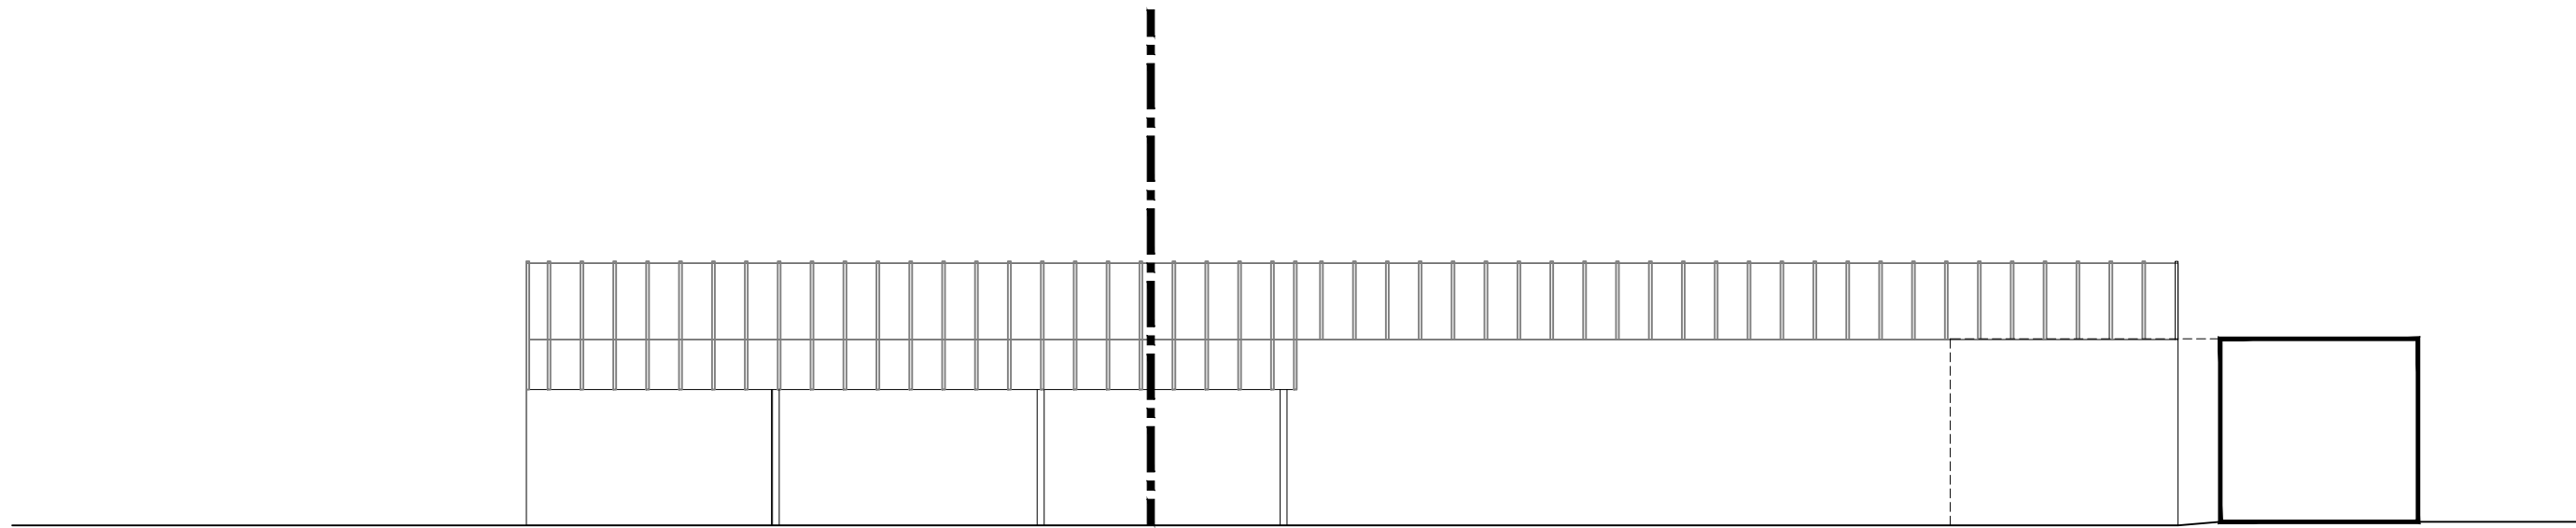


East Elevation 1:100

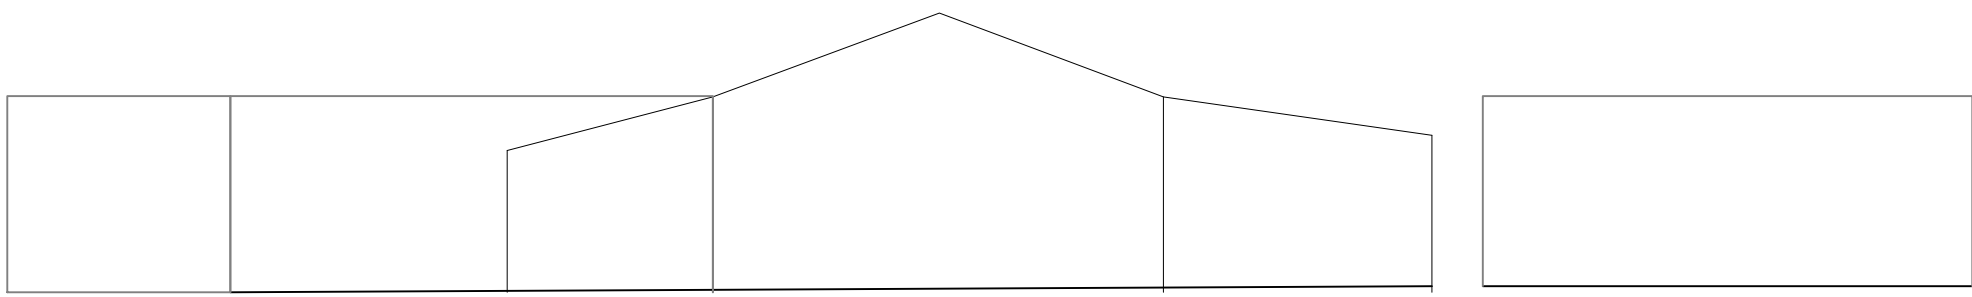

North Elevation 1:100

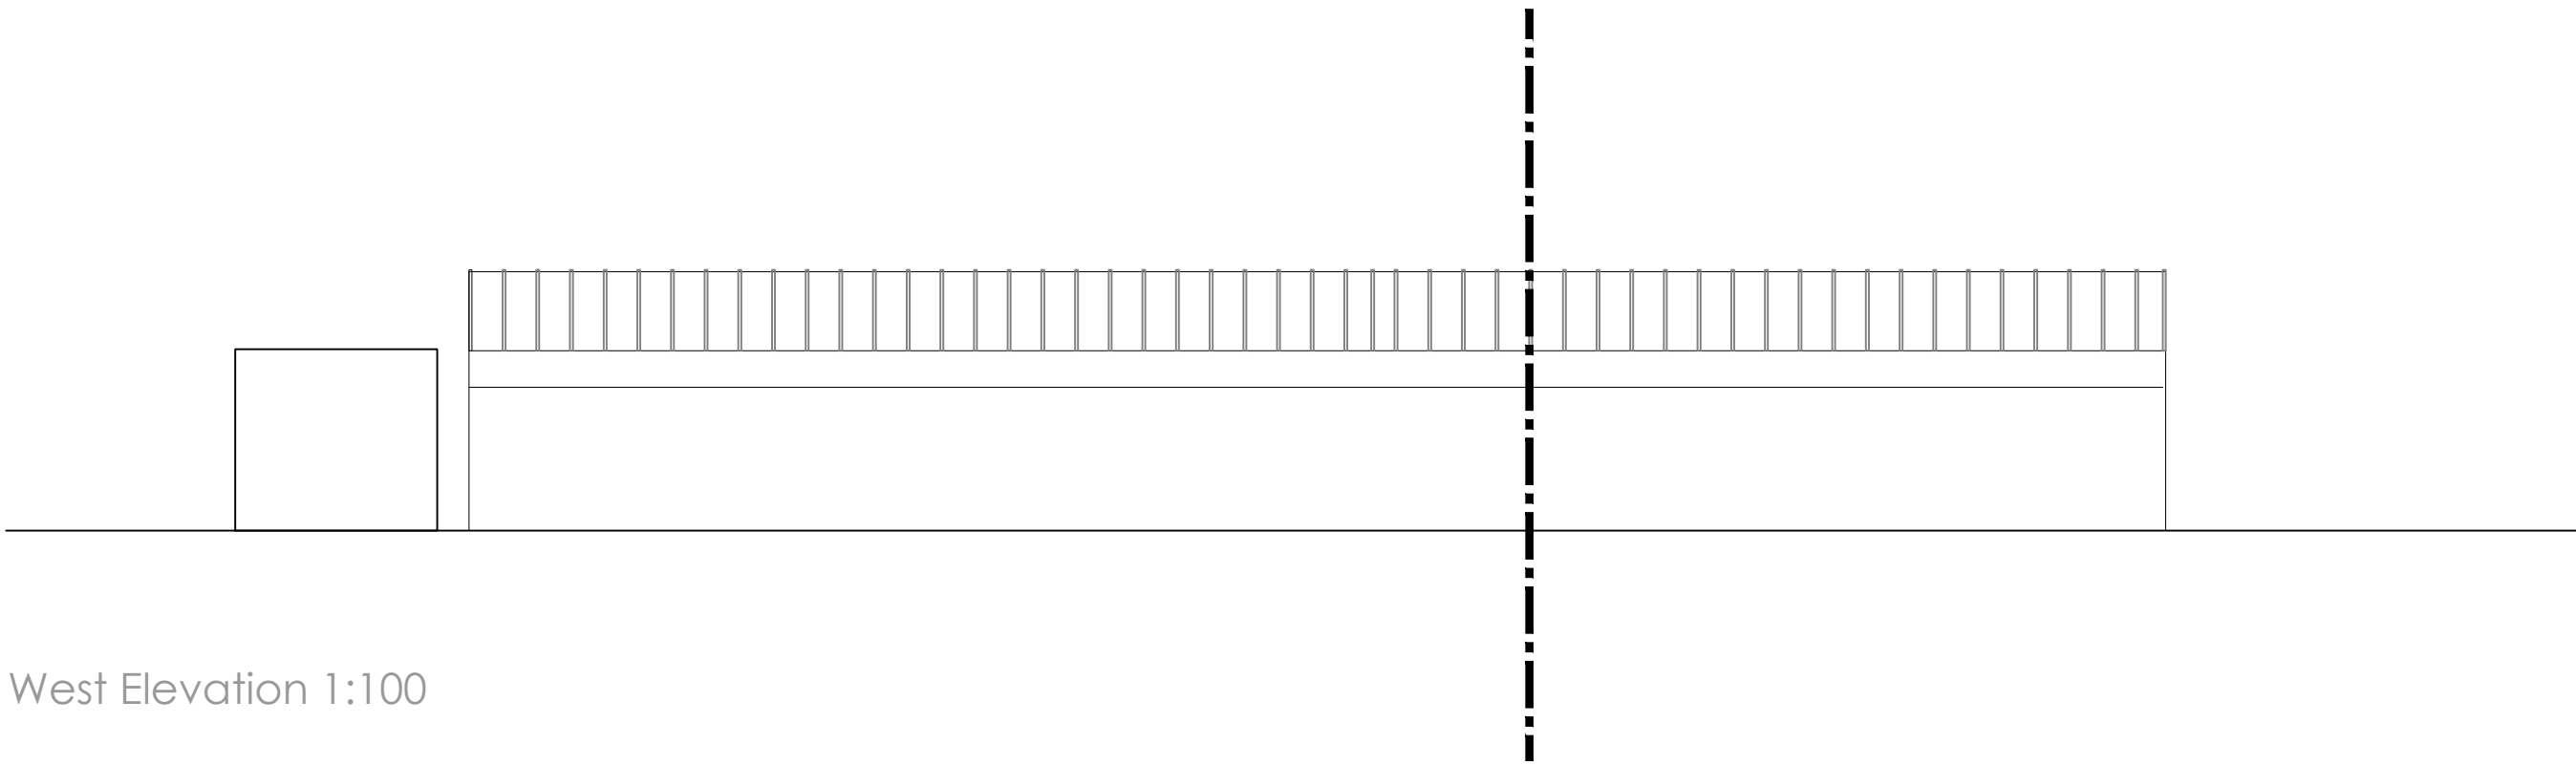

West Elevation 1:100

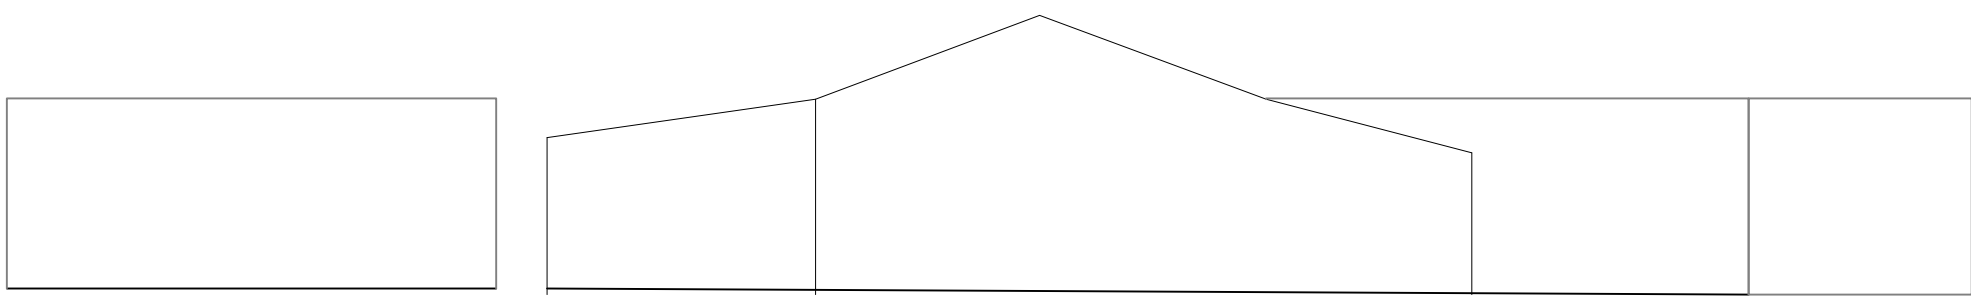


South Elevation 1:100



Roof Plan 1:100

Scale In Metres

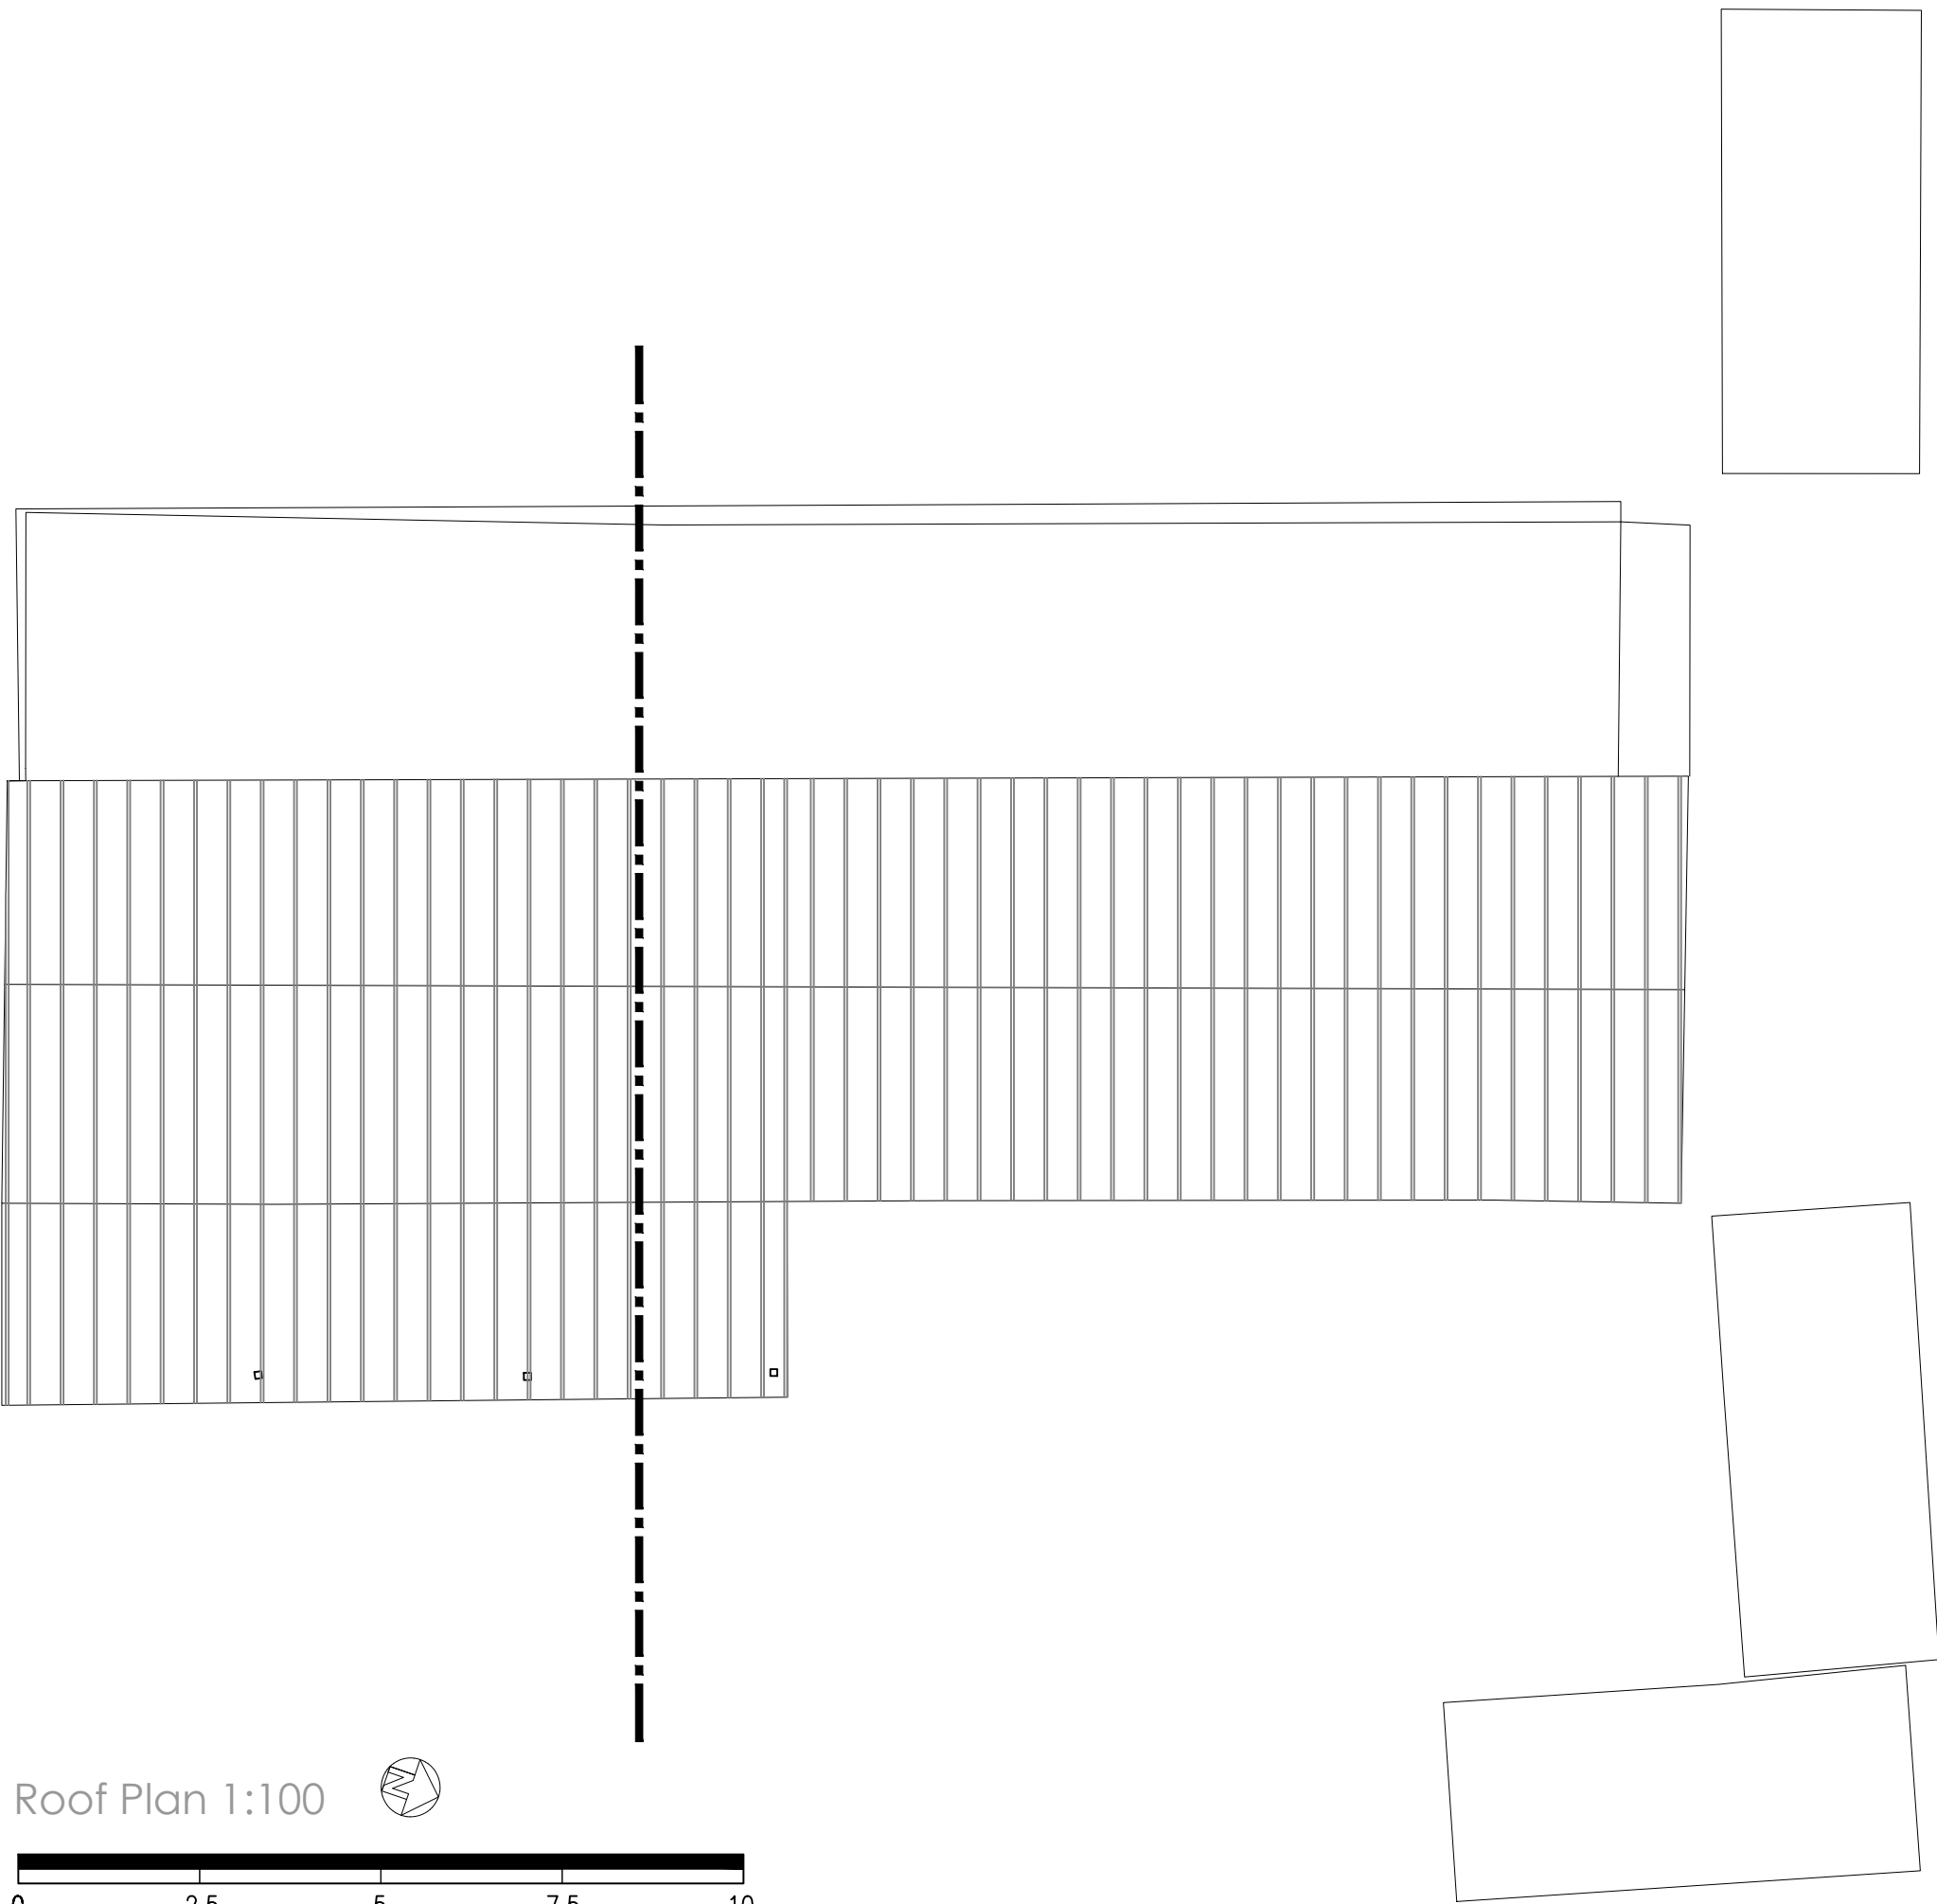

Roof Plan 1:100

Scale In Metres

rev.	date	comment
amendments		
k aarchitects		
client Mr & Mrs W. Robbins		
job Land adjacent to Wishing Wells Greenfield Farm to mixed commerical use		
drawing number 304.EXG.02		
drawing title Existing Farm shop structure plans and elevations		
date	Jan.'26	scale/original sheet size 1:100
		RIBA work stage 3
Do not scale off drawing Check all dimensions on site before all work is commenced All goods materials workmanship to conform with current building regulations BS and COTD © Copyright K A Architects Ltd.		
K A architects limited 57 Fenland Road Haywards Heath West Sussex RH16 1PJ		
telephone 07712 649 562 email k a.architects@gmail.com www.k aarchitects.co.uk		
Company No. 4285521 Registered Office 57 Fenland Road, Haywards Heath, RH16 1PJ		