



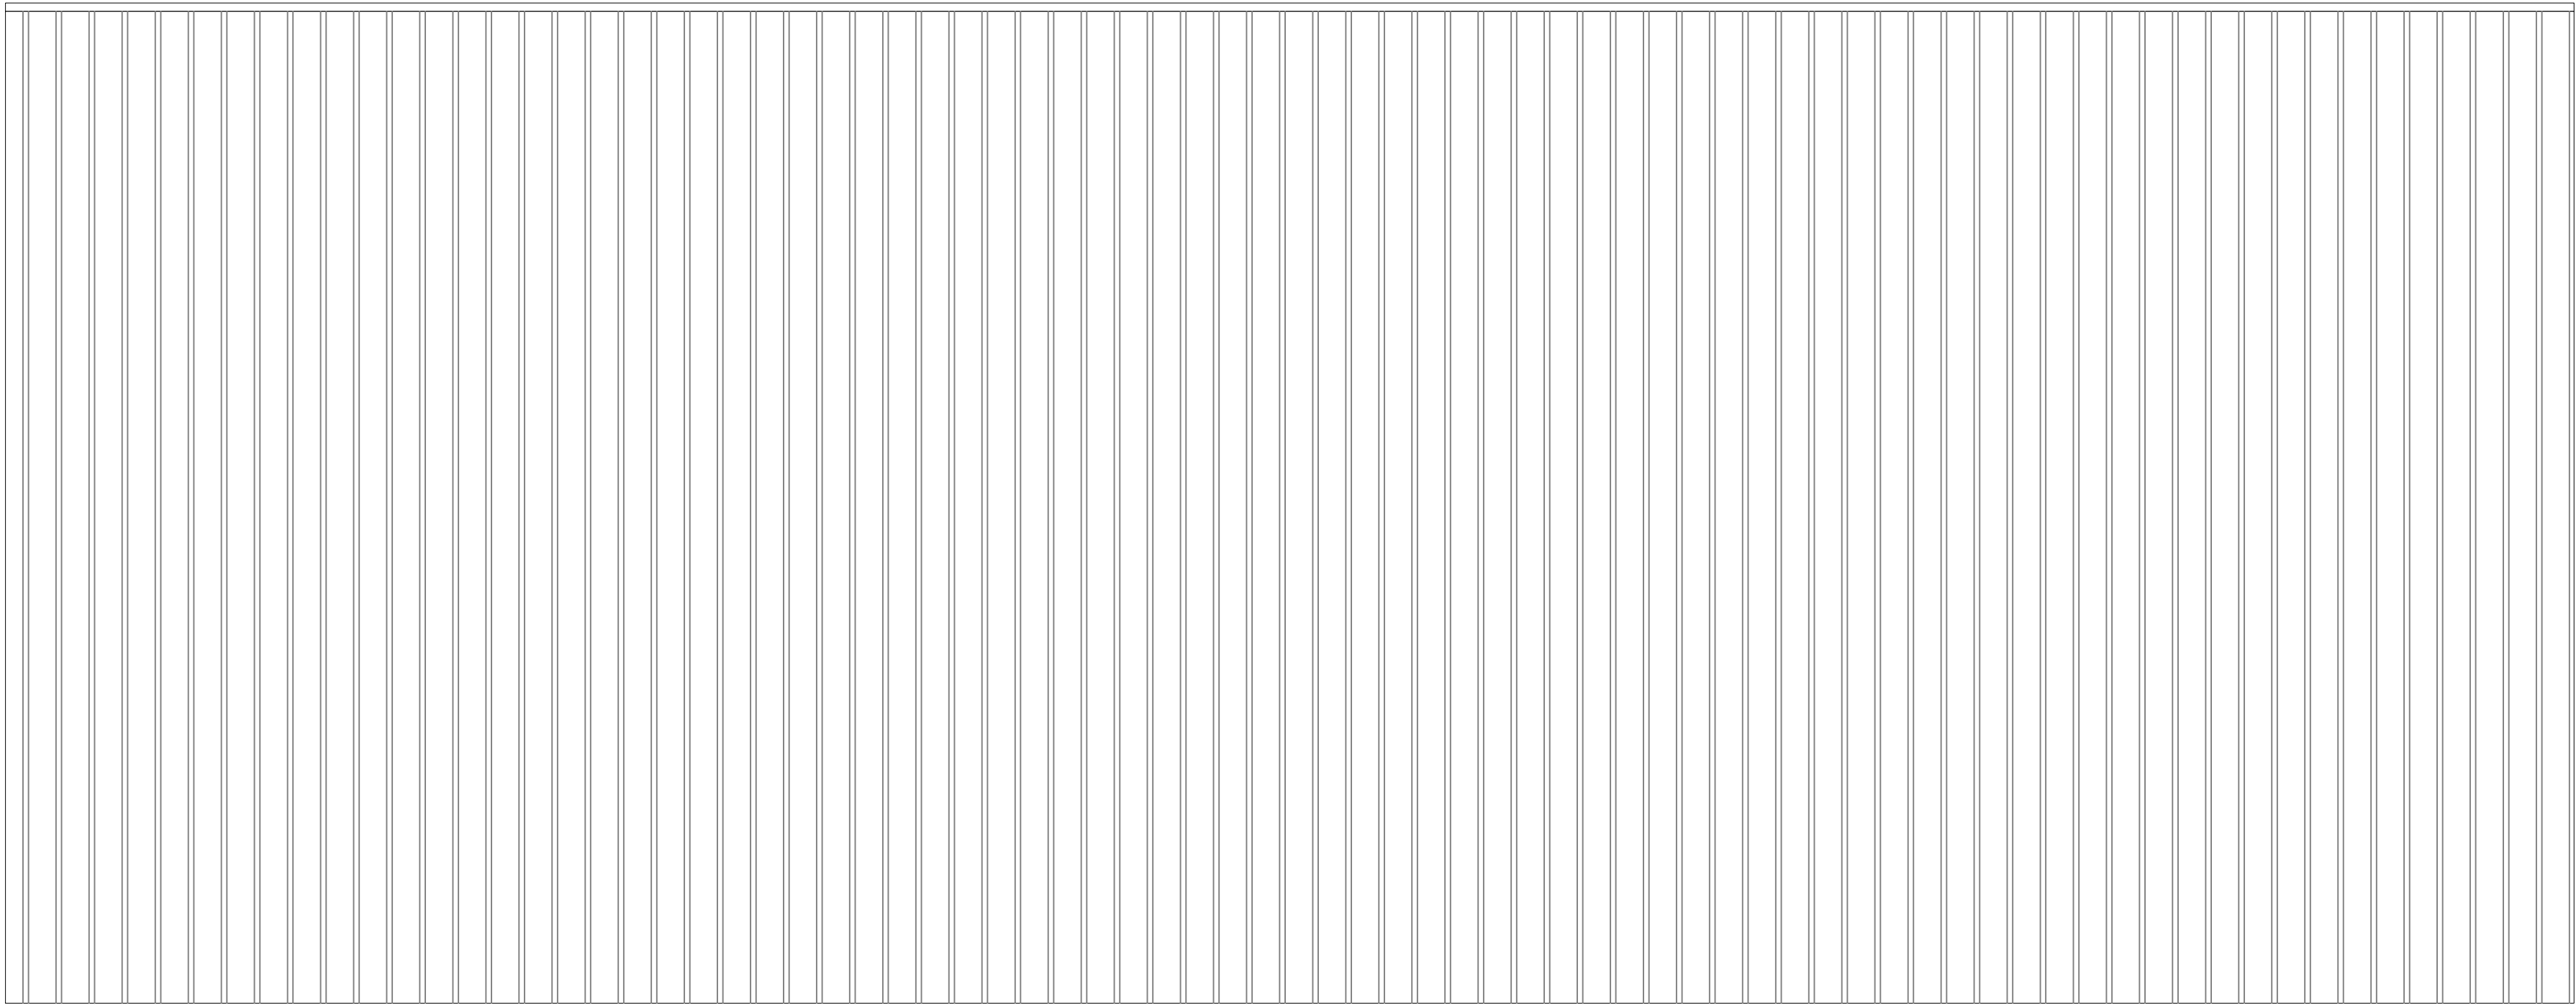

Commercial unit Roof Plan 1:100

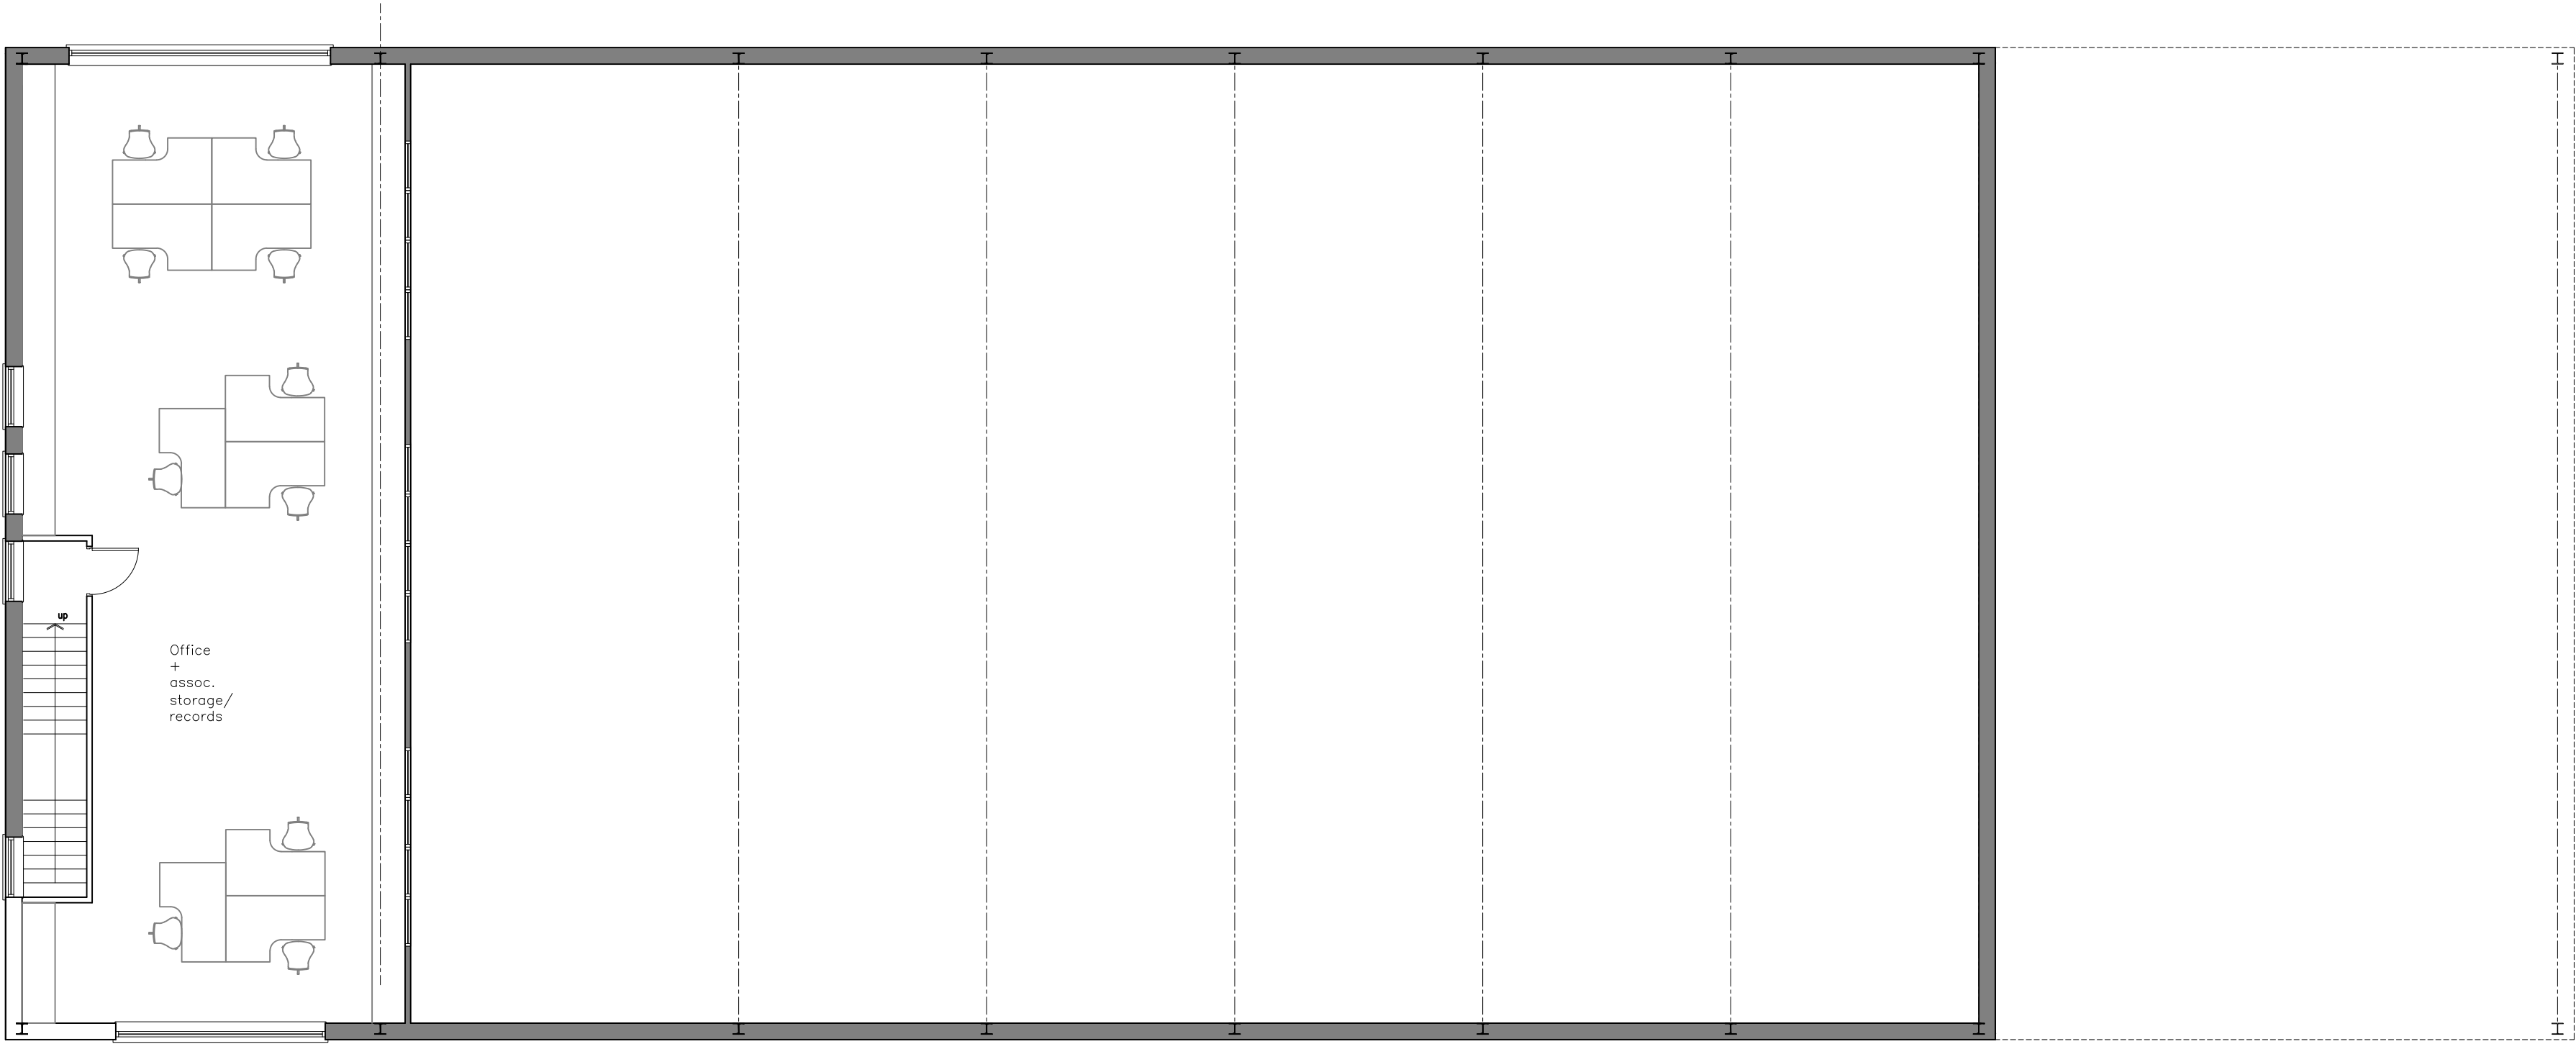

First/Mezzanine Floor Plan 1:100

Scale In Metres

B	18.2.26	north point added as requested by LA
A	22.1.26	amendments to title page
rev.	date	comment
amendments		
k aarchitects		
client	Mr & Mrs W. Robbins	
job	Land adjacent to Wishing Wells Greenfield Farm to mixed commerical use	
drawing number	304.PL.03/B	
drawing title	Proposed Commercial unit First floor layout and roof plan	
date	Jan.'26	scale/original sheet size 1:100
		RIBA work stage 3
Do not scale off drawing Check all dimensions on site before all work is commenced All goods materials workmanship to conform with current building regulations BS and COTY © Copyright K A Architects Ltd.		
k a architects limited 57 Farnham Road Haywards Heath West Sussex RH16 1PJ		
telephone 07712 649 562 email k a.architects@gmail.com www.k aarchitects.co.uk		
Company No. 4538521 Registered Office 57 Farnham Road, Haywards Heath, RH16 1PJ		